





1:100 Front Elevation

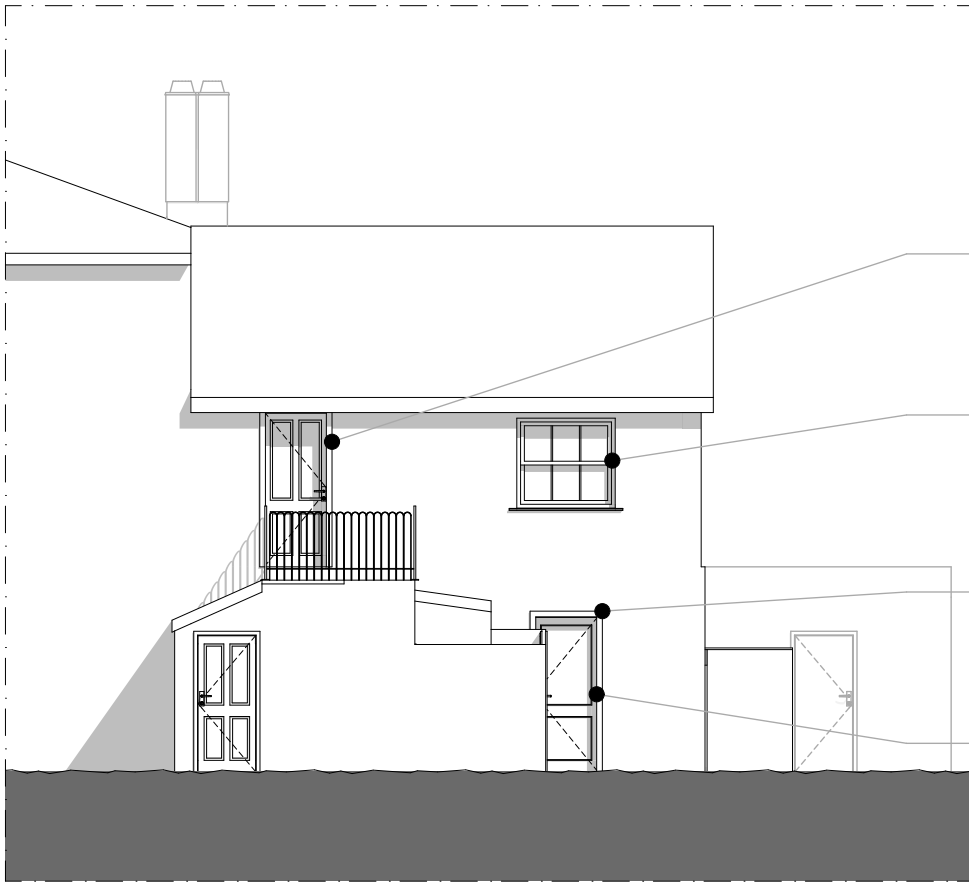

1:100 Side Elevation

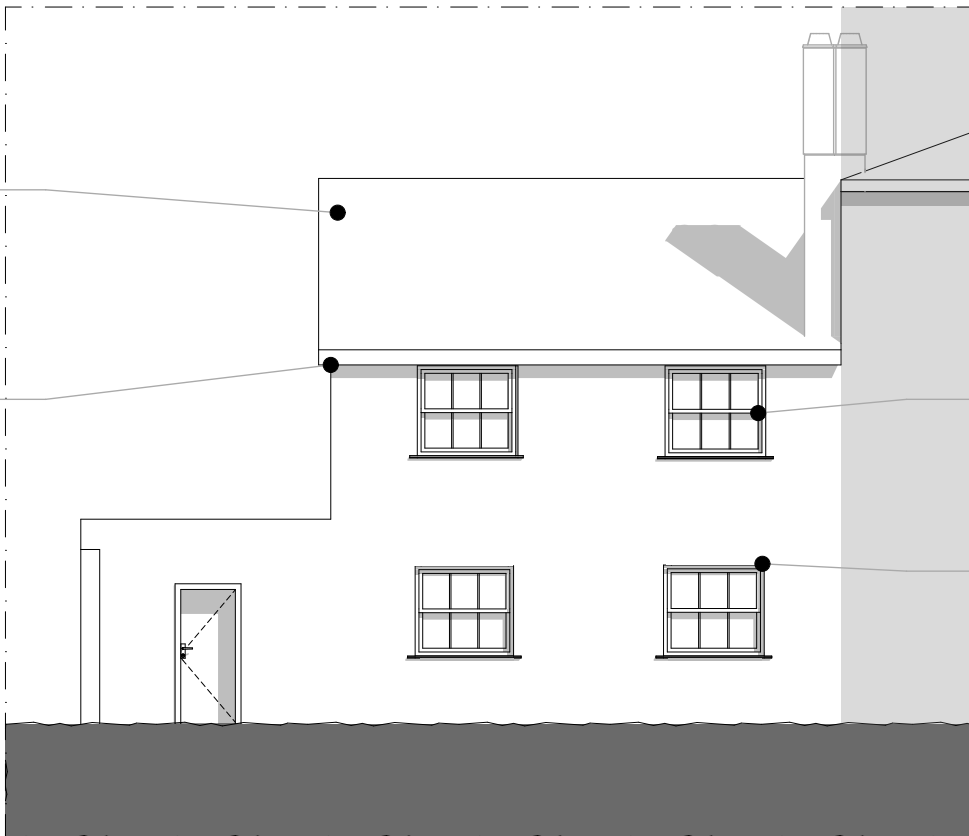

1:100 Rear Elevation

Misc Notes
New insulated GF
New floor finishes, plaster, skirting
and architraves. Redecoration throughout.

© This drawing remains the property of The Keen Partnership and shall not be copied without prior written consent.

All dimensions to be checked on site and any discrepancies to be reported before work commences.

Notes:


New 1F External door

Refurbishment of the
Traditional 1F windows.
New secondary glazing

Replacement of the
modern GF doors and
windows

Frosted Glass

Date	Rev	Comments	By	Chk'd

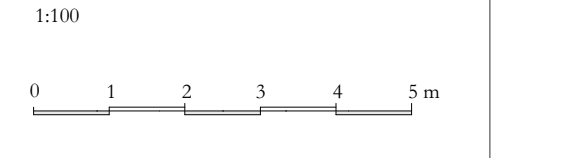

THE KEEN PARTNERSHIP
The Courtyard
Edinburgh Road
Reading RG30 2UA
Tel: 0118 9510 855
Fax: 0118 9510 866
chris@keenpartnership.co.uk
www.keenpartnership.co.uk



Job Title:
55a Baker St, Reading RG1 7XX

Drawing Title:
Proposed Elevations

Drawing Date: 17/06/2025	Status: Proposed	
Issue Date: 19/01/2026	Drawn By: HBH	Scale: 1:100@A3
Job No: 9453	Drawing No: 9453 PL-03.03	Rev: 02