




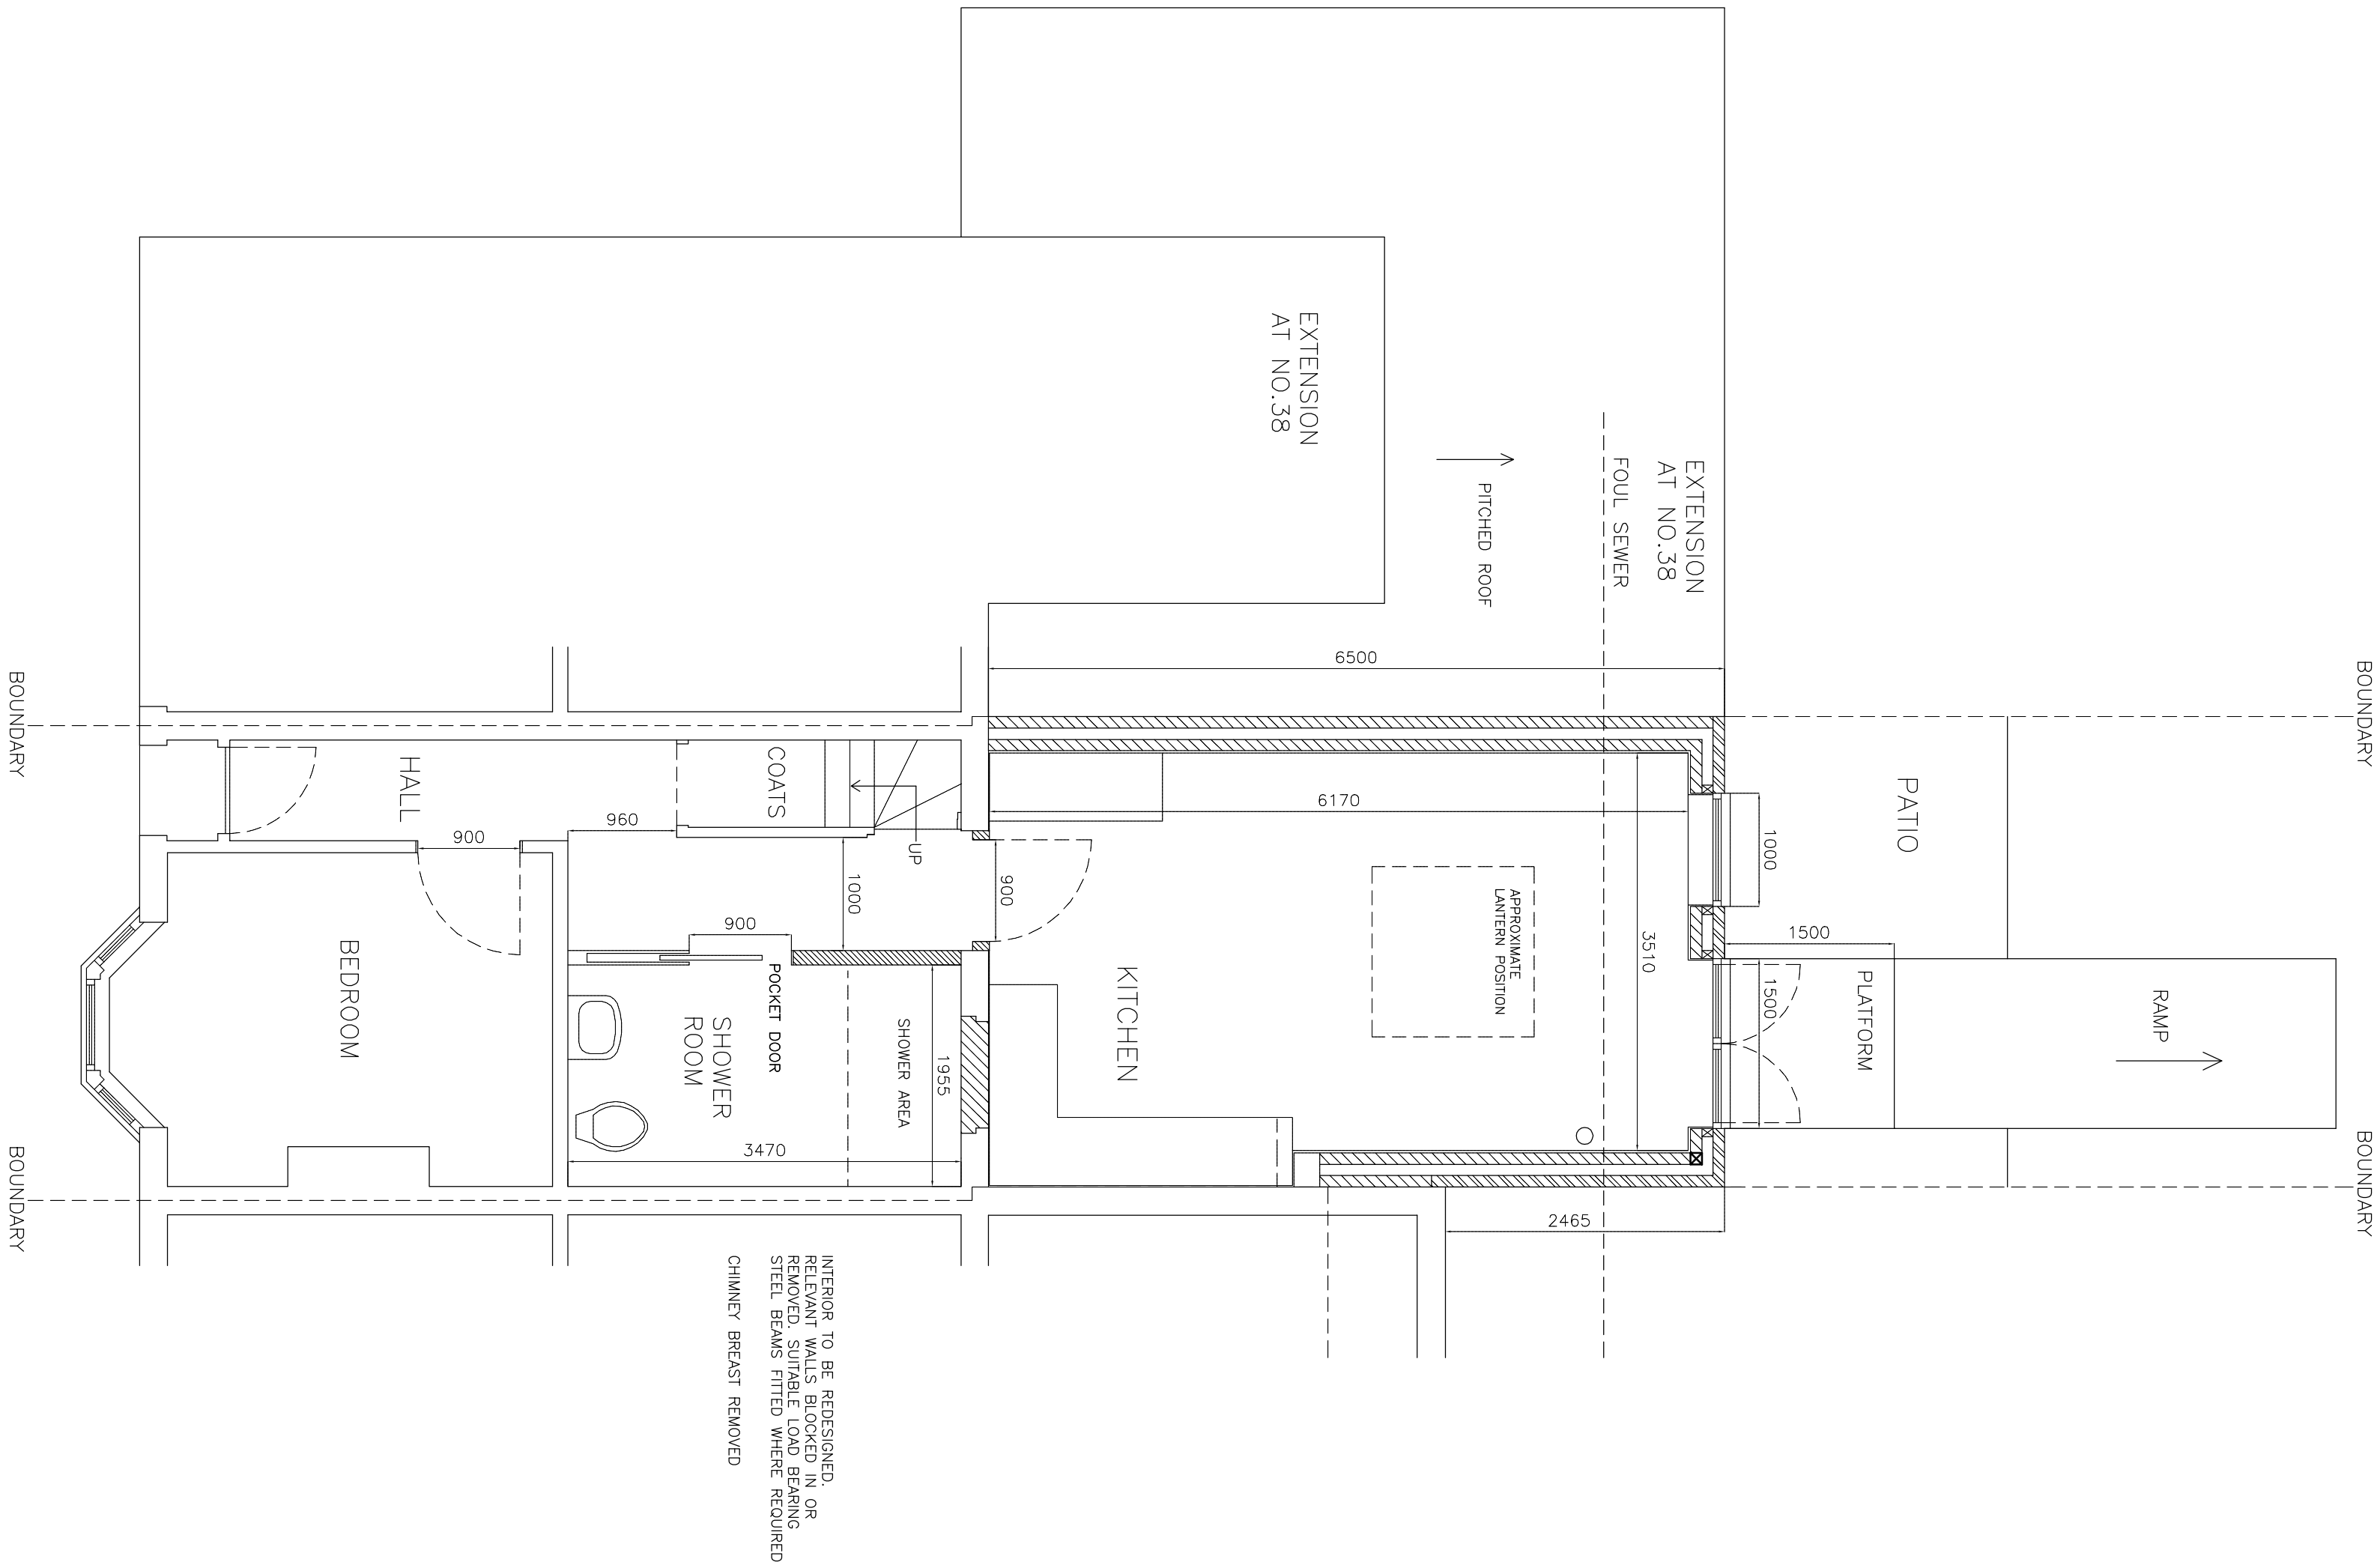

PROPOSED GROUND FLOOR PLAN

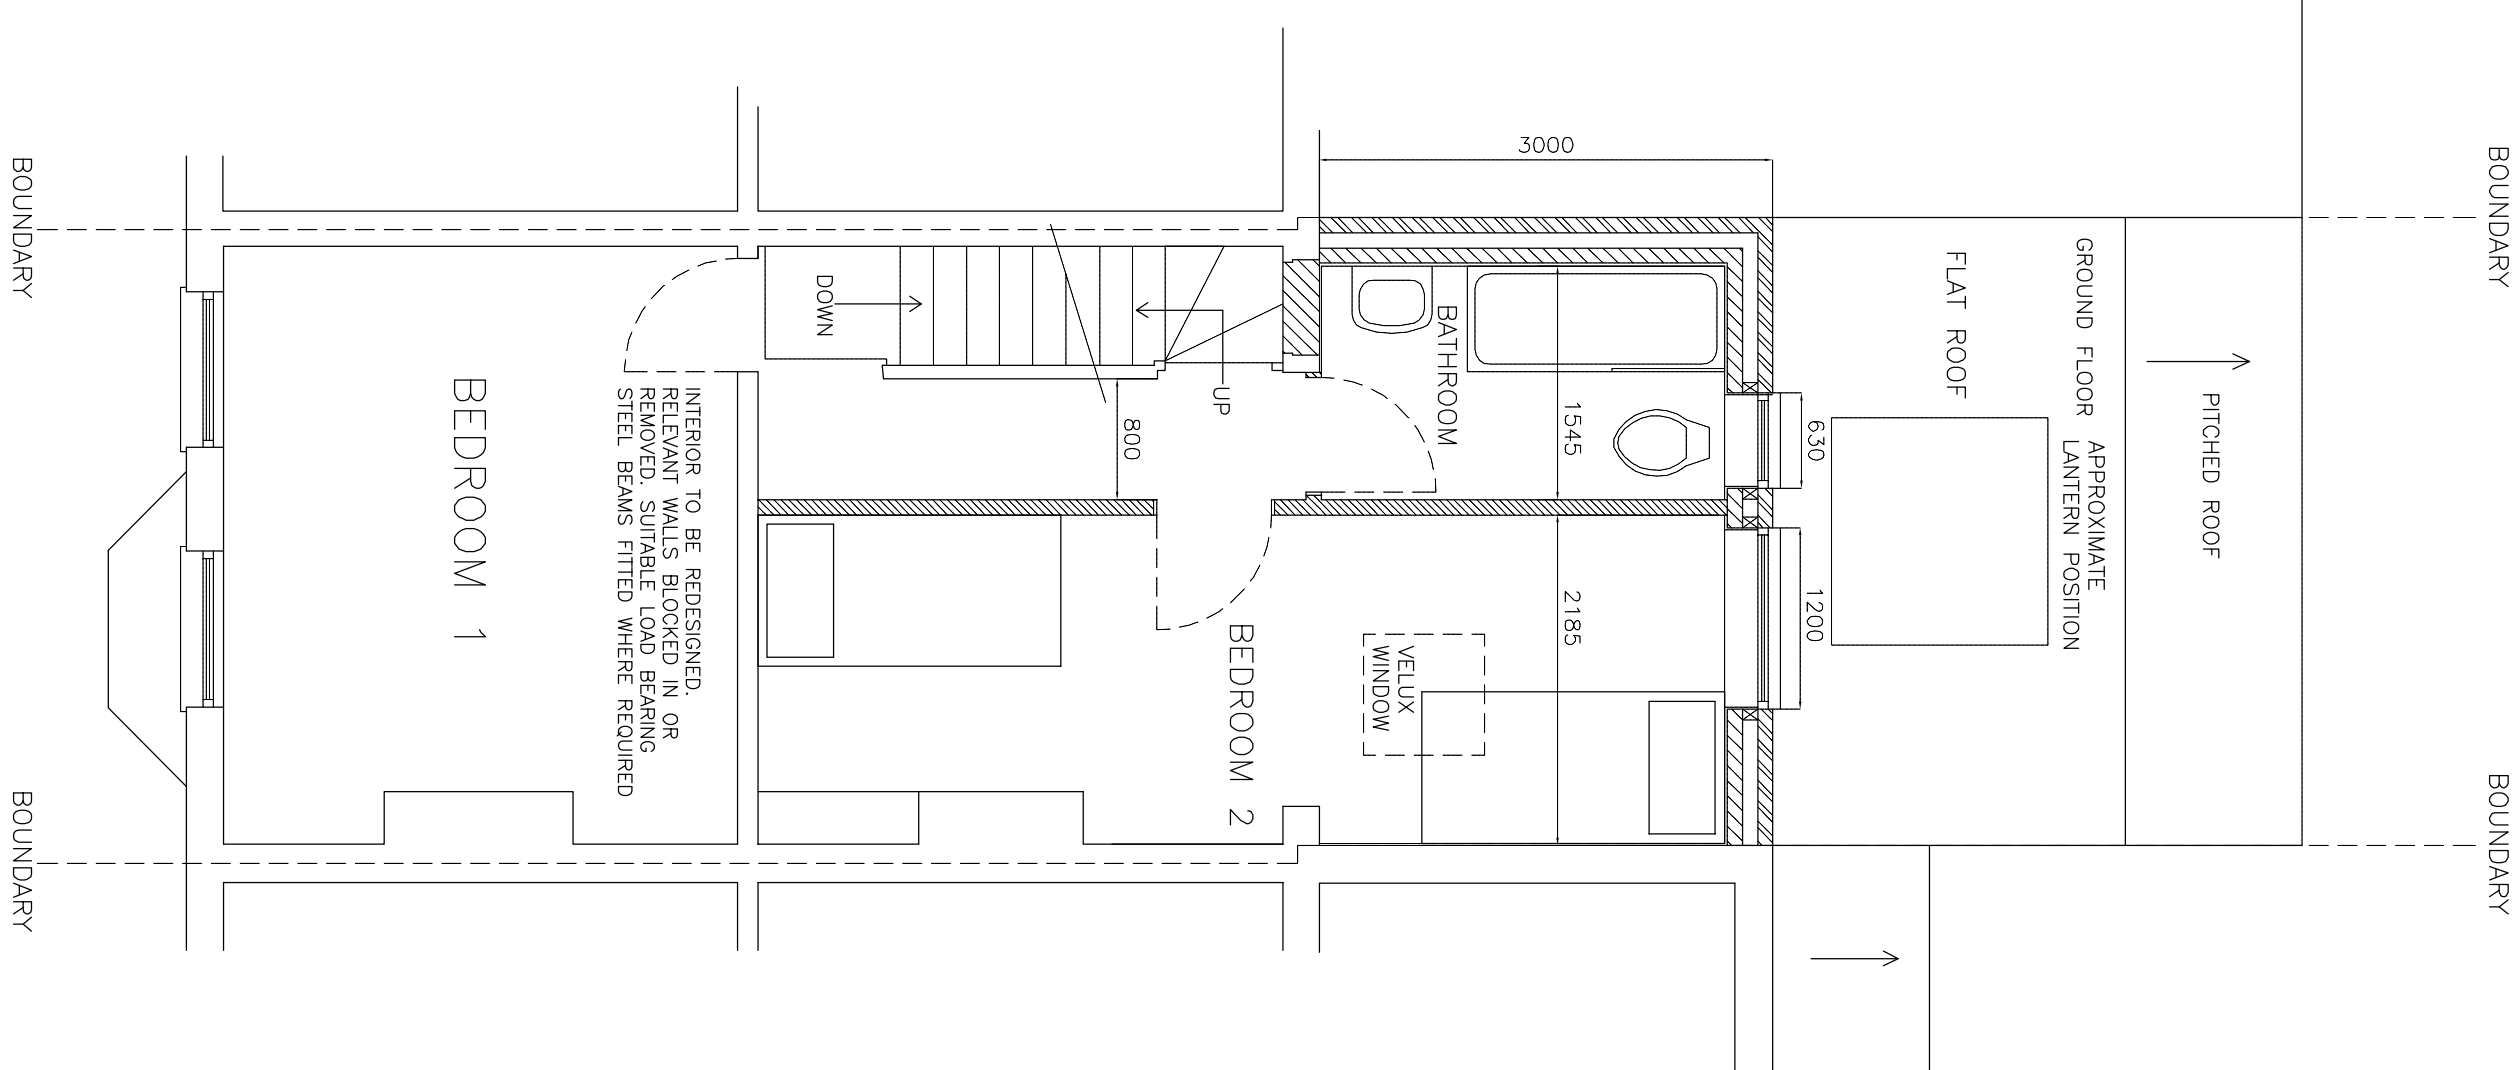

PROPOSED FIRST FLOOR PLAN

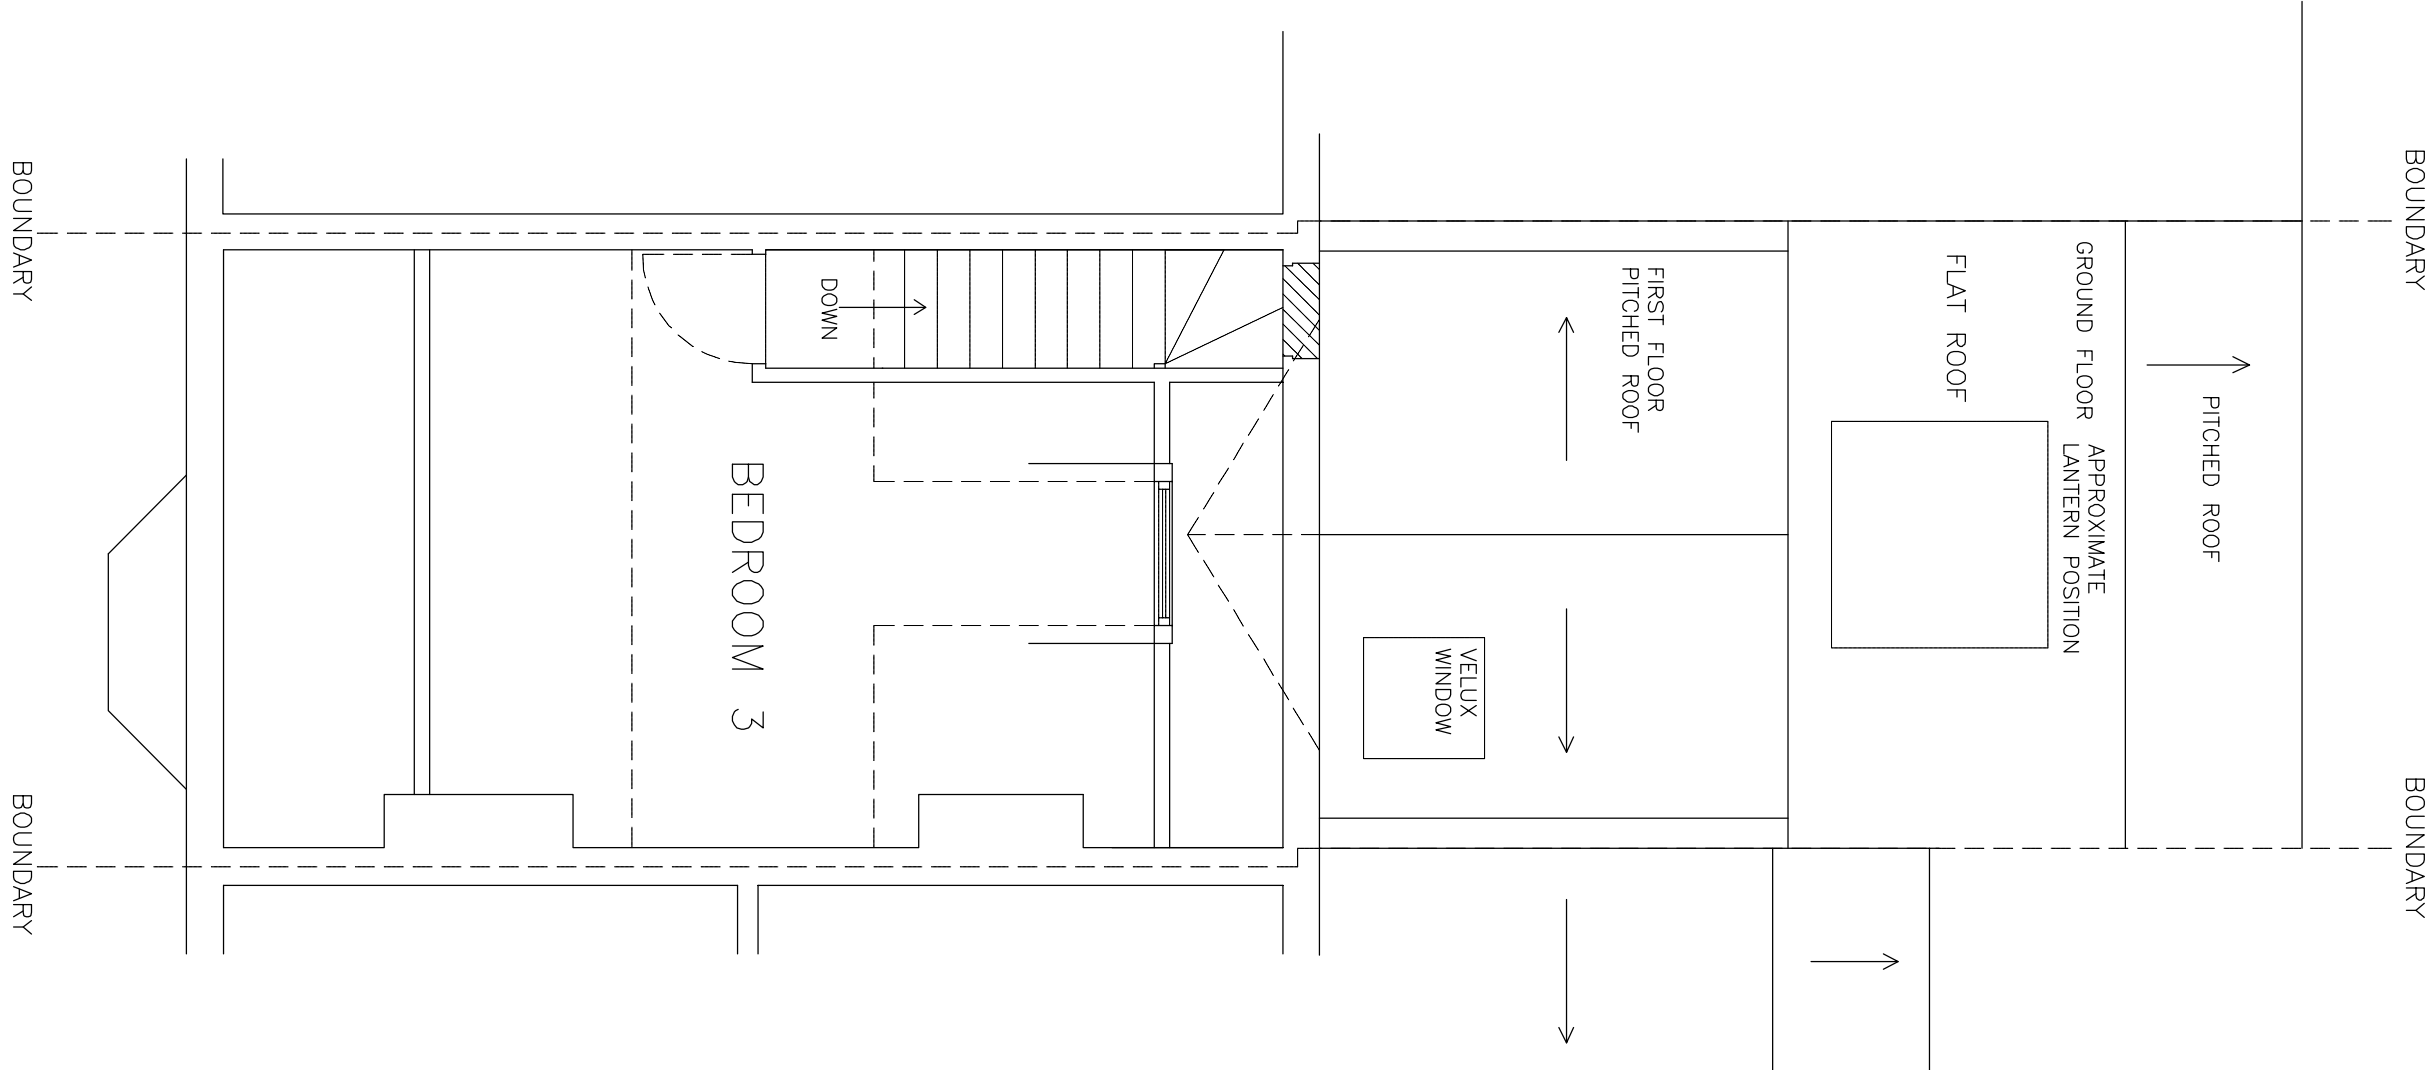

PROPOSED LOFT FLOOR PLAN

DO NOT SCALE FROM PLANS

PROPOSED 2 STOREY REAR EXTENSION

MR AND MRS TANVEER

36 STONE ST READING BERKS RG30 1HU

0 1 2 3 4 5M

DRAWING NO. ST.004B
DATE 20.9.25
SCALE 1:50