


DRAWING NOTES

COPYRIGHT ©

This drawing and the details herein are the copyright of MBH Design Studio Ltd. and must not be reproduced, altered or passed to any third party without prior written consent.


This drawing has been produced for the project listed below, is submitted in support of this application application to the Local Planning Authority and is not intended for use by any other person or for any other purpose.

Every effort has been made to ensure the accuracy of these drawings, however MBH Design Studio Ltd. accept no responsibility for any discrepancies arising from the reuse of survey information and preliminary drawings commissioned by the Applicant from others.

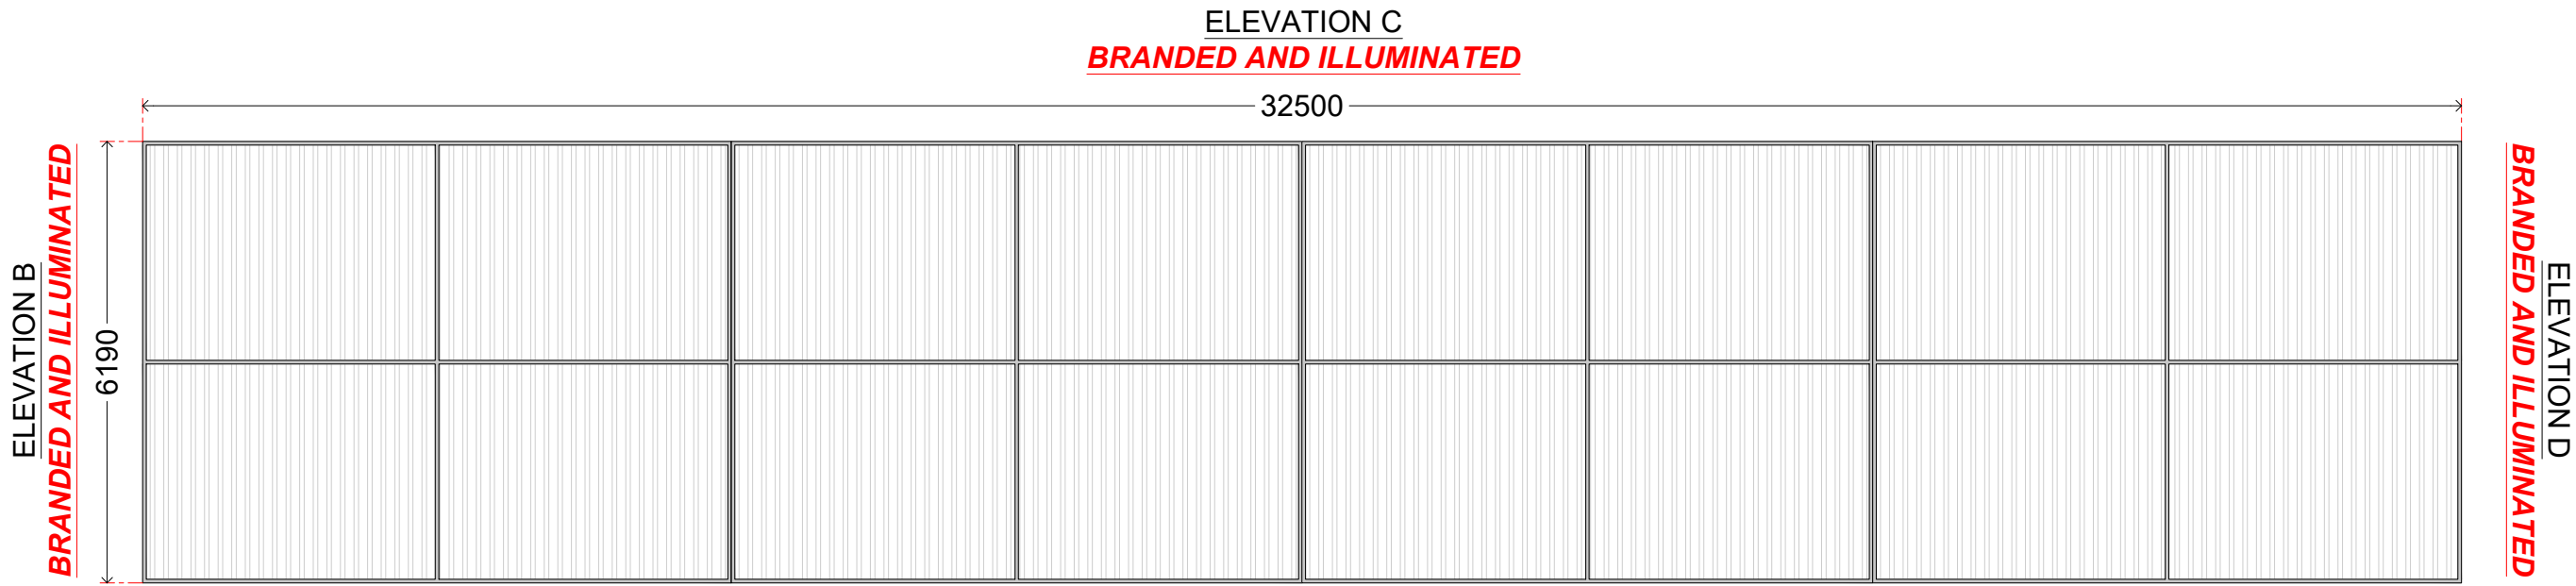


ELEVATION A
BRANDED AND ILLUMINATED


PLAN VIEW
SCALE 1:100

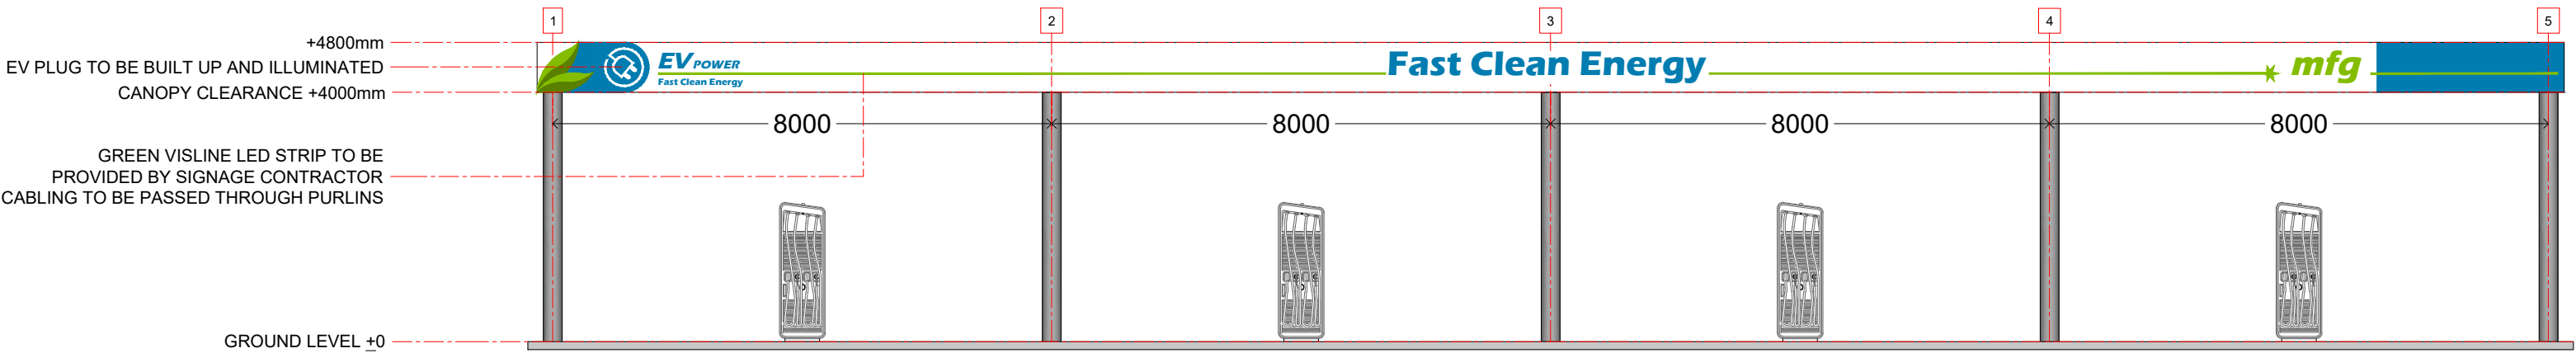


FRONT ELEVATION A
SCALE 1:100

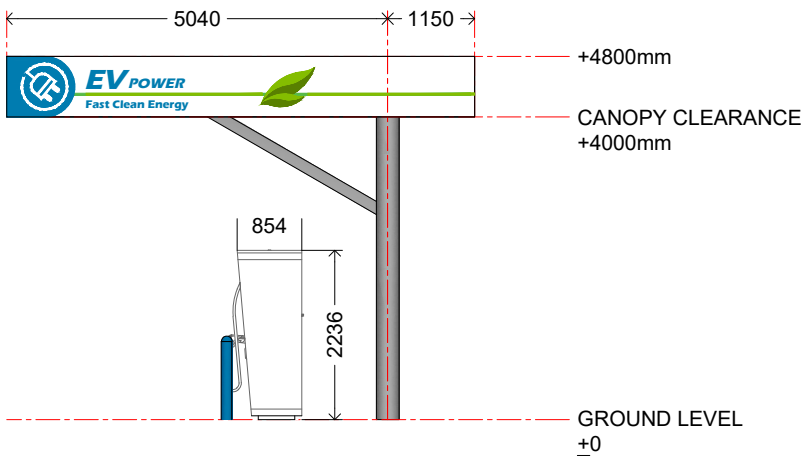

SIDE ELEVATION B-D
SCALE 1:100

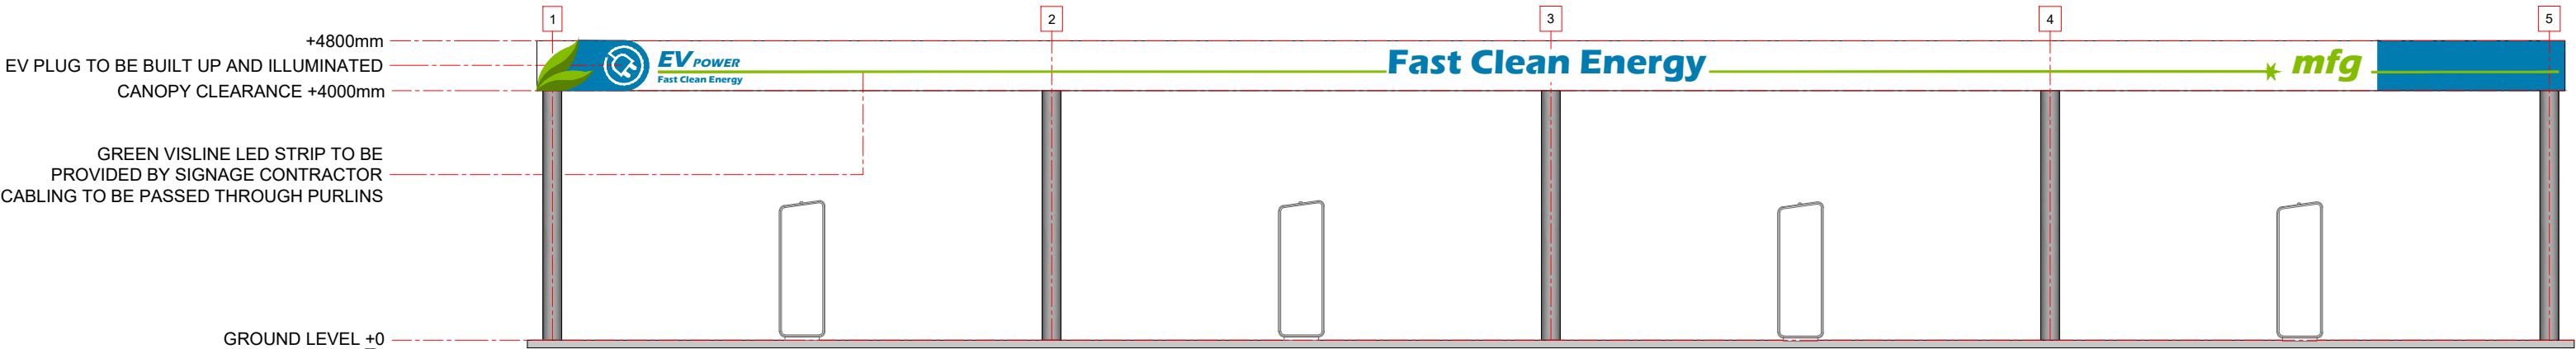

REAR ELEVATION C
SCALE 1:100

 

A	24.11.2025	Revised Canopy.	DT/AM
REV	DATE	DESCRIPTION	DRAWN/CHECKED
REVISION NOTES			
PLANNING			
mbh MBH Design Studio Ltd. Brook House, Apex Court, Camphill Rd, West Byfleet, KT14 6SQ www.mbhstd.com t: 01932 352 727 f: 01932 351 545			
CLIENT			
mfg motor fuel group			
PROJECT			
FS2359 - READING ROSE KILN WAY ROSE KILN LANE, READING, RG2 0HB			
DRAWING TITLE			
EV CANOPY ELEVATIONS			
DRAWN BY	DATE	SCALE	PAPER SIZE
DT	13.11.2025	1:100	A2
CHECKED BY	DRAWING NUMBER	REV.	
AM	14313-2359-201-CTA		A