


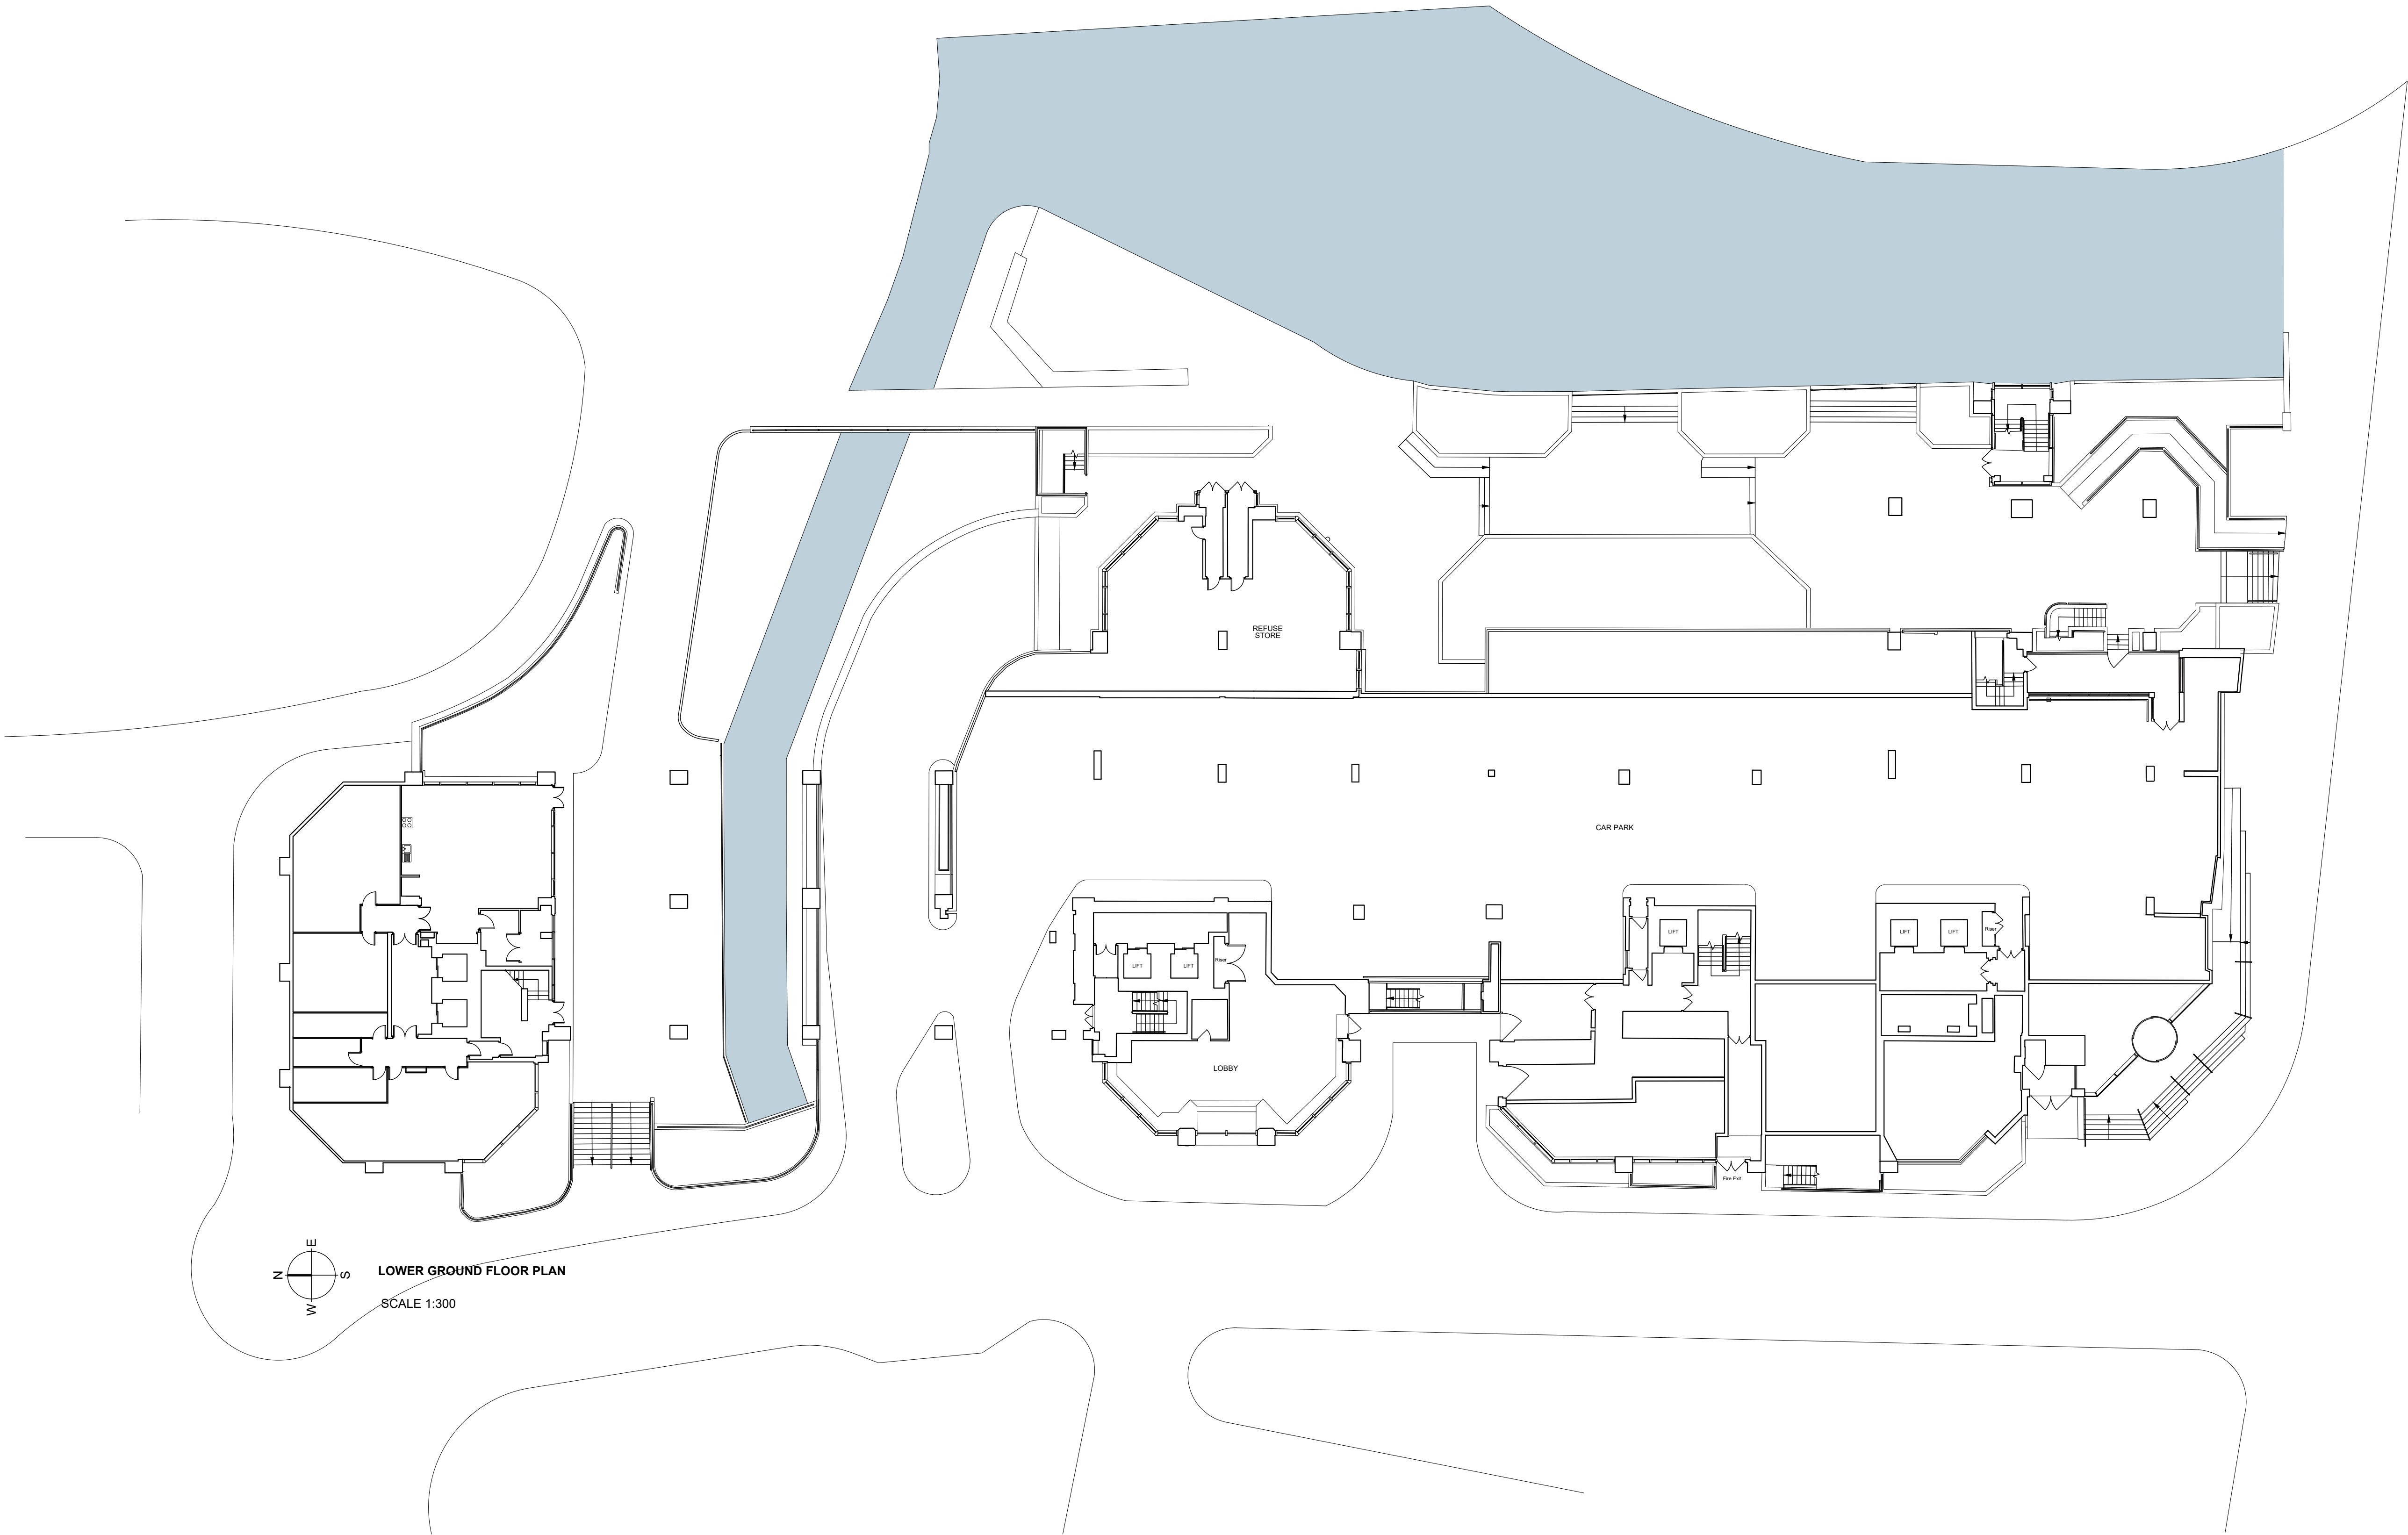

LOWER GROUND FLOOR PLAN
SCALE 1:300


NOTES

DO NOT SCALE - USE FIGURED DIMENSIONS ONLY.

ALL DIMENSIONS TO BE CHECKED ON SITE PRIOR TO CONSTRUCTION AND ANY DISCREPANCIES TO BE HIGHLIGHTED BY CONTRACTOR.

THIS DRAWING IS TO BE READ IN CONJUNCTION WITH ALL RELEVANT SPECIFICATIONS AND DRAWINGS.

ALL LEVELS ARE TO FINISHED LEVELS UNLESS OTHERWISE INDICATED.

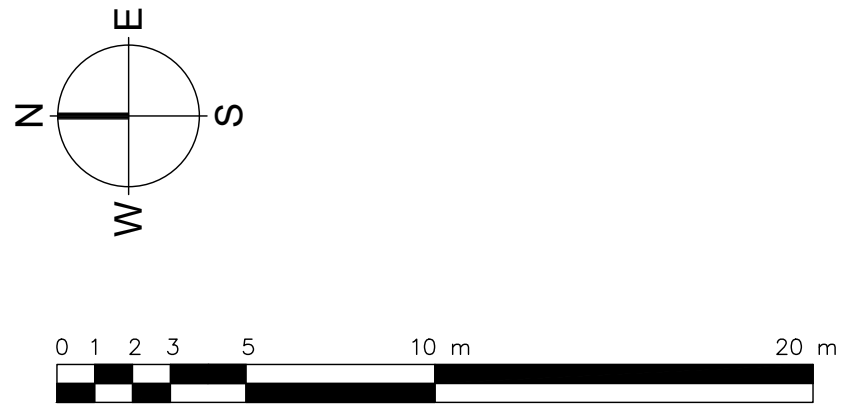


Drawing Status:	P L A N N I N G	
Revision:	Description:	Date:
P.01	Issued for Information	19.12.25
P L A N N I N G		

SADAarchitecture

P : 26C George Street, St Albans, AL3 4ES
E : letterbox@sada-architecture.com
W : www.sada-architecture.com
T : 01 727 860810

Project: 24-013 Abbey Gardens
Drawing: Existing Lower Ground Floor Plan
Date: 30.06.2025 drawn by: RN check: CC
Scale: 1:200@A1 drwg no.: 7-209 rev. no.: P.01
© Copyright: This drawing or design may not be reproduced without permission.

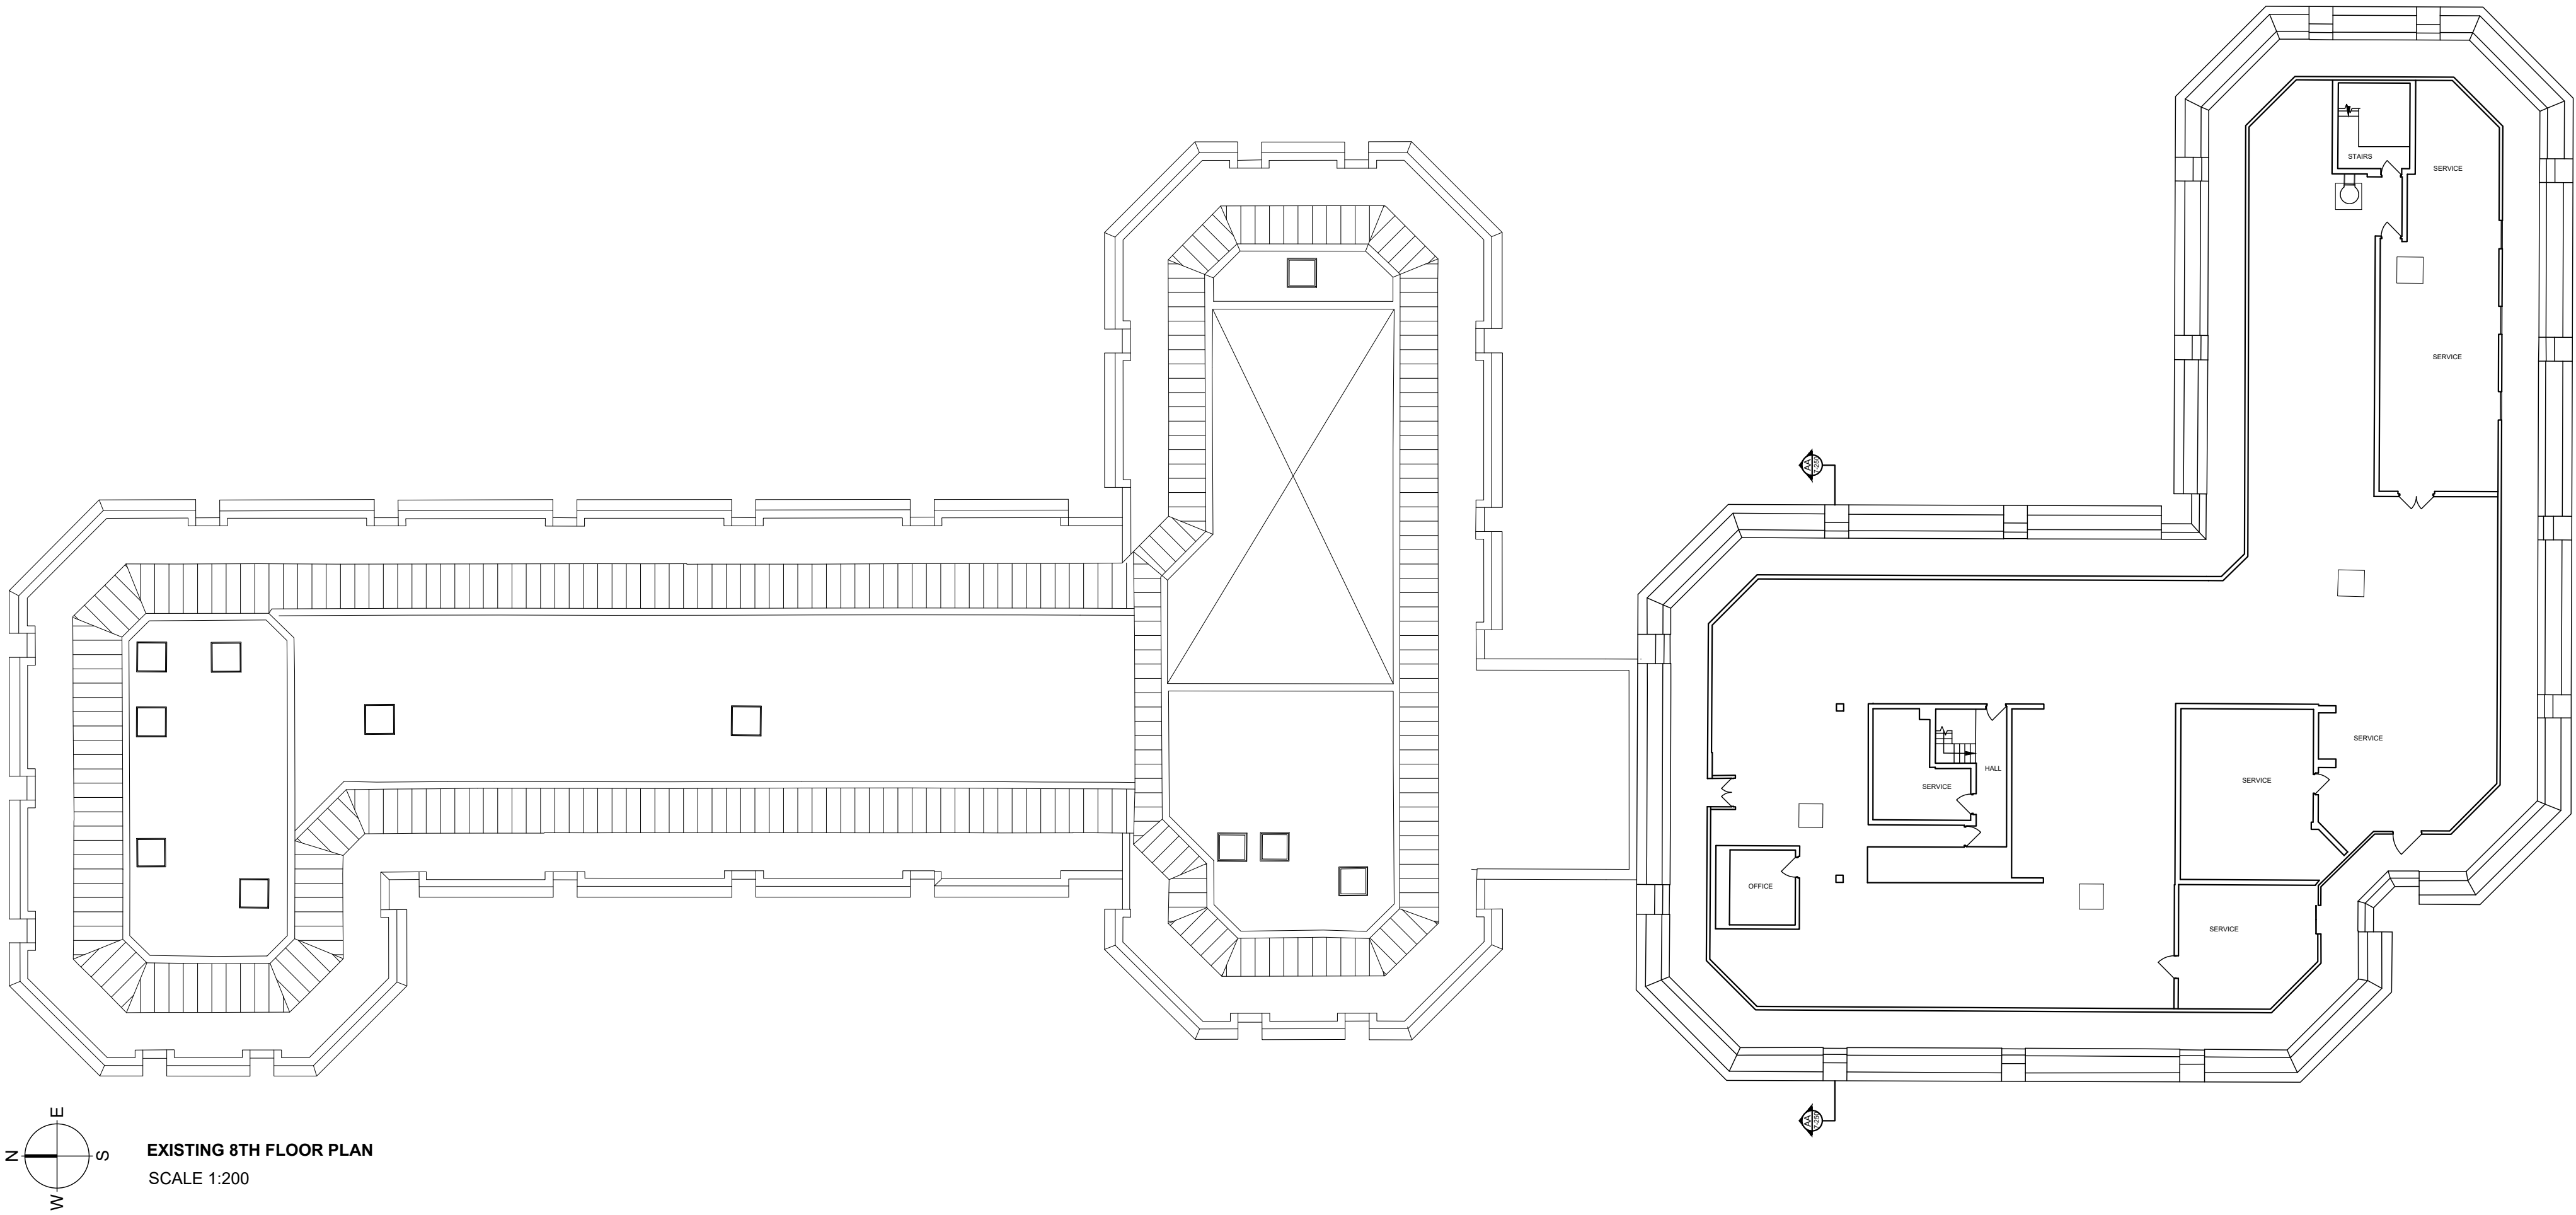

EXISTING 8TH FLOOR PLAN
SCALE 1:200


NOTES

DO NOT SCALE - USE FIGURED DIMENSIONS ONLY.

ALL DIMENSIONS TO BE CHECKED ON SITE PRIOR TO CONSTRUCTION AND ANY DISCREPANCIES TO BE HIGHLIGHTED BY CONTRACTOR.

THIS DRAWING IS TO BE READ IN CONJUNCTION WITH ALL RELEVANT SPECIFICATIONS AND DRAWINGS.

ALL LEVELS ARE TO FINISHED LEVELS UNLESS OTHERWISE INDICATED.

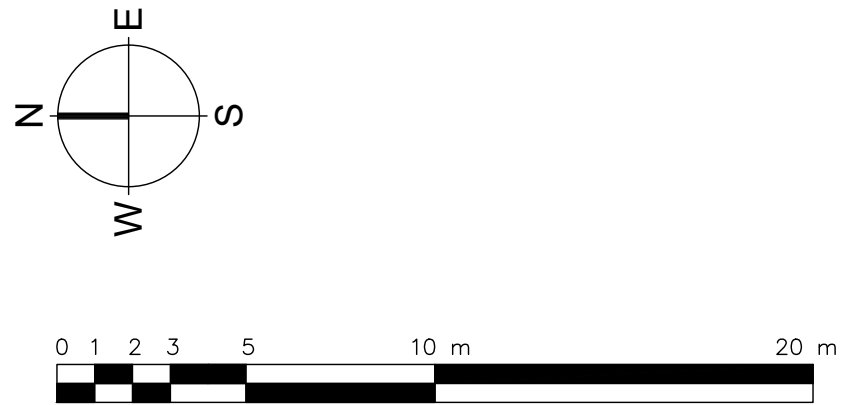


Drawing Status:	P L A N N I N G	
Revision:	Description:	Date:
P.01	Issued for Information	19.12.25
P L A N N I N G		

SADAarchitecture

P : 26C George Street, St Albans, AL3 4ES
E : letterbox@sada-architecture.com
W : www.sada-architecture.com
T : 01 727 860810


Project: 24-013 Abbey Gardens
Drawing: Existing 8th Floor Plan
Date: 30.06.2025 drawn by: RN check: CC
Scale: 1:200@A1 drwg no.: 7-218 rev. no.: P.01
© Copyright: This drawing or design may not be reproduced without permission.

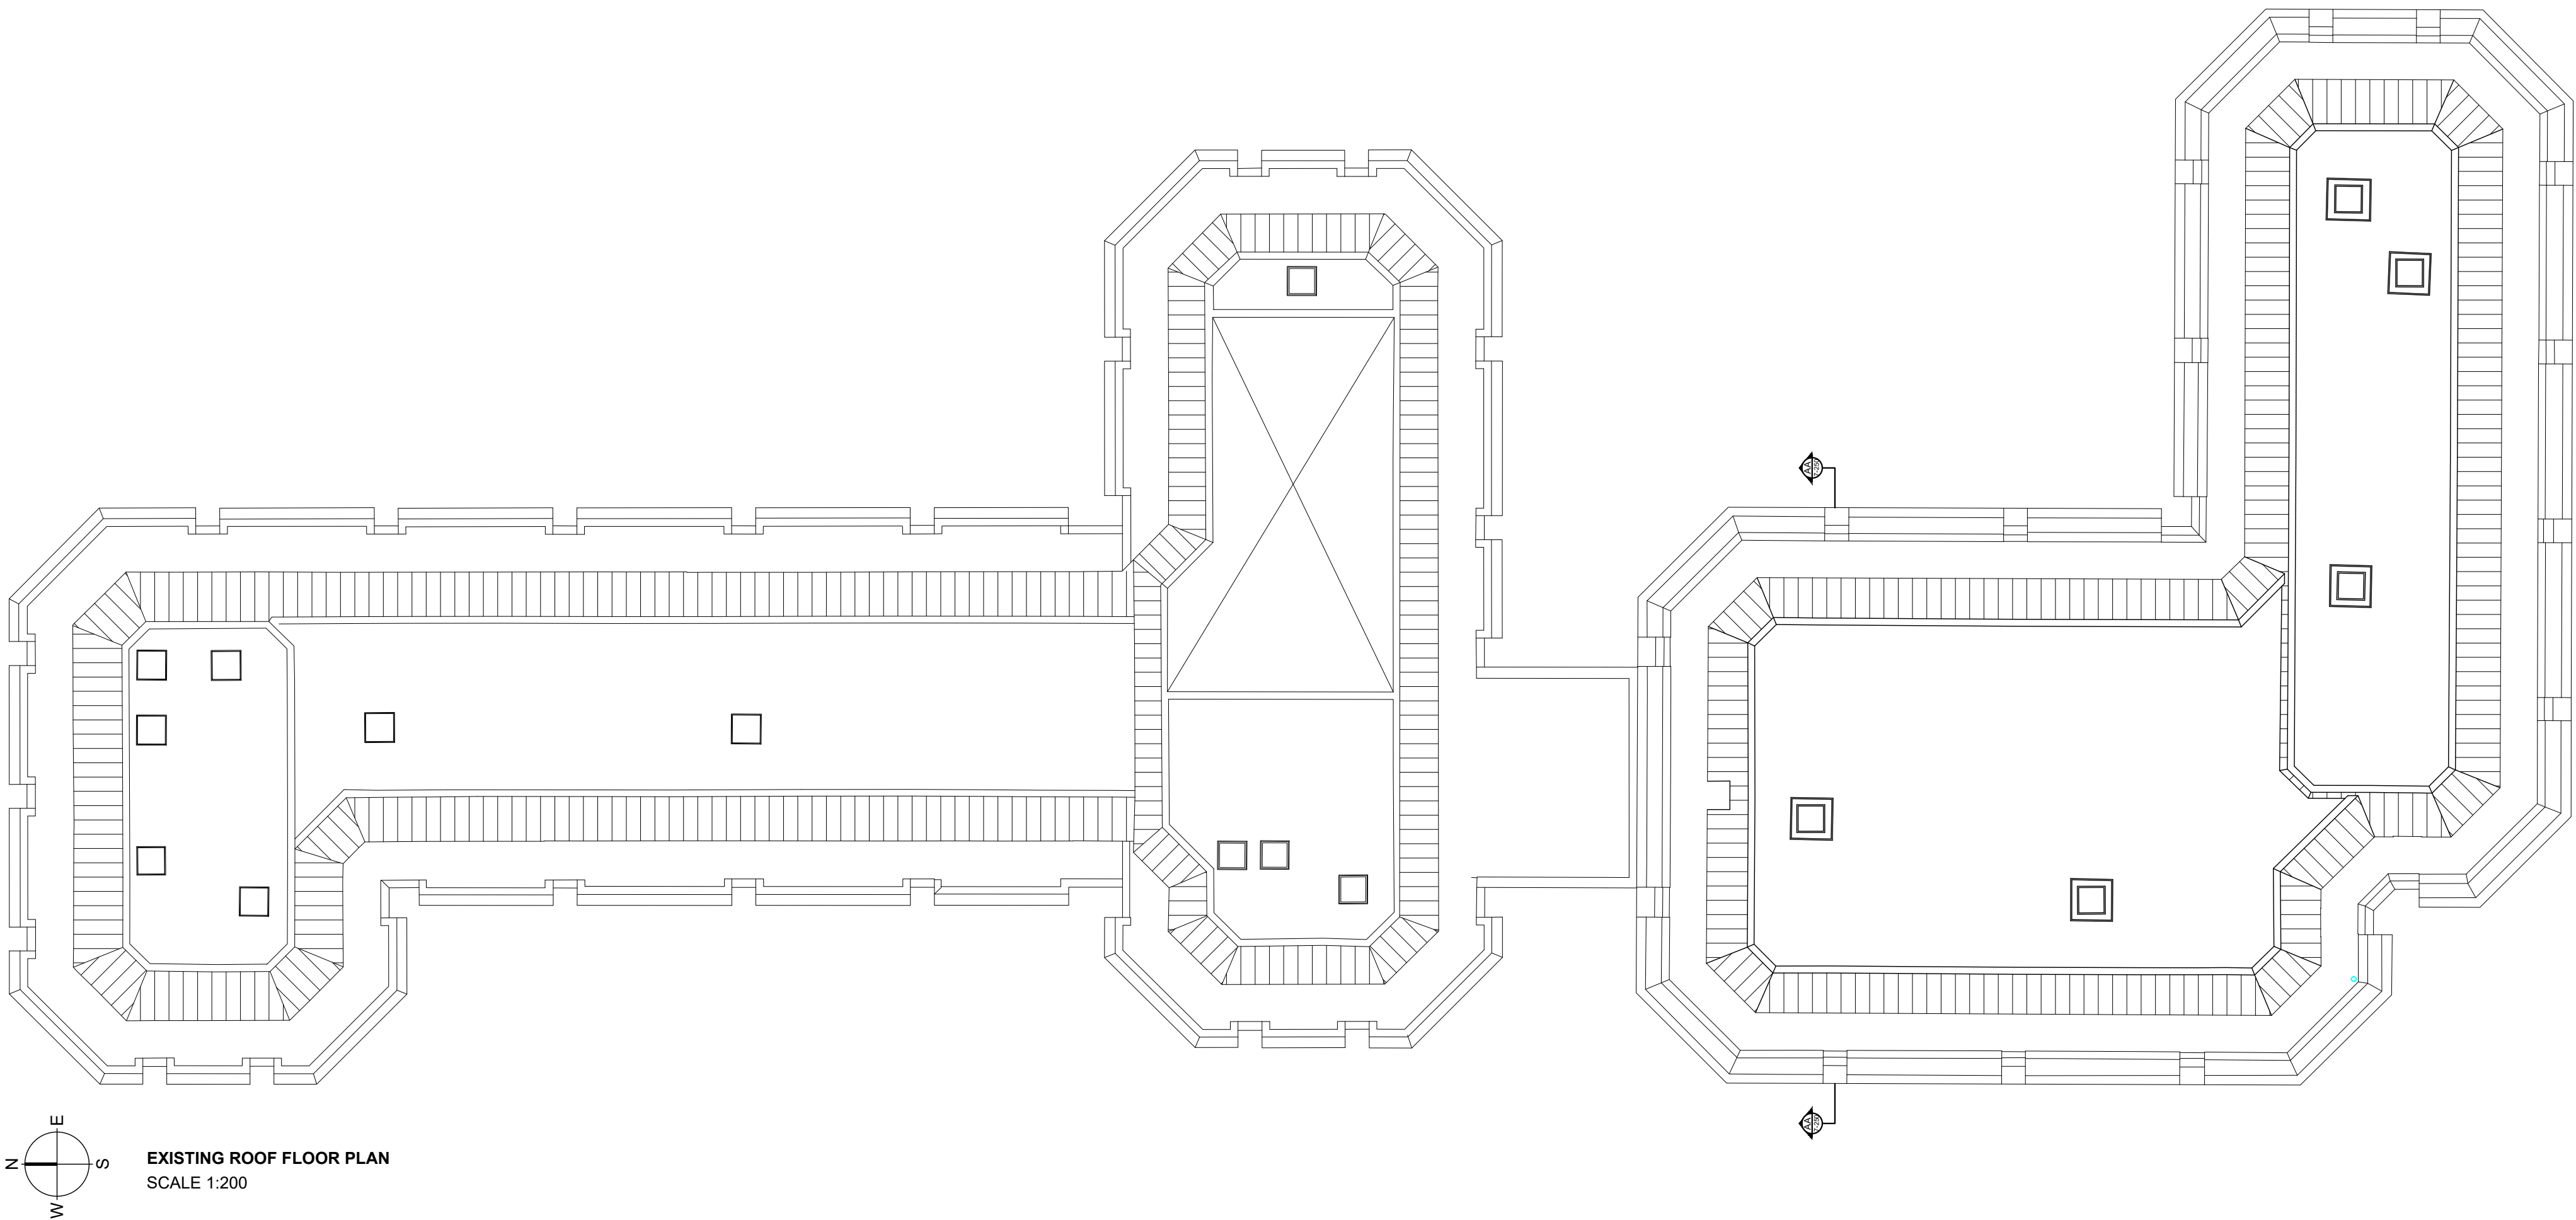

EXISTING ROOF FLOOR PLAN
SCALE 1:200


NOTES

DO NOT SCALE - USE FIGURED DIMENSIONS ONLY.
ALL DIMENSIONS TO BE CHECKED ON SITE PRIOR TO CONSTRUCTION AND ANY DISCREPANCIES TO BE HIGHLIGHTED BY CONTRACTOR.
THIS DRAWING IS TO BE READ IN CONJUNCTION WITH ALL RELEVANT SPECIFICATIONS AND DRAWINGS.
ALL LEVELS ARE TO FINISHED LEVELS UNLESS OTHERWISE INDICATED.

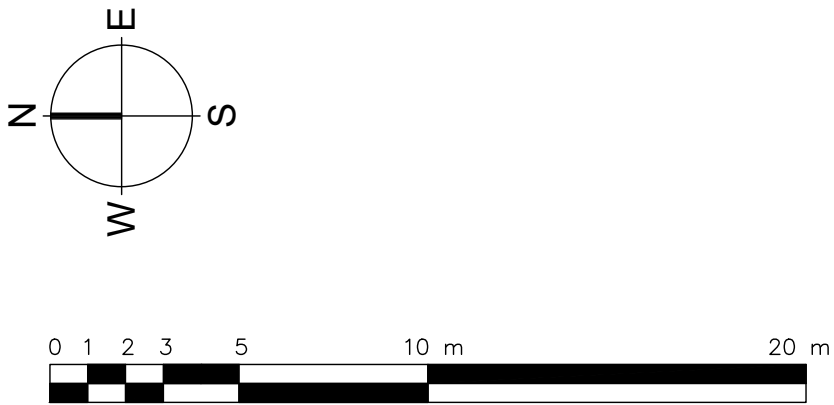

Drawing Status:	P L A N N I N G	
Revision:	Description:	Date:
P.01	Issued for Information	19.12.25
P L A N N I N G		


SADAarchitecture
P : 26C George Street, St Albans, AL3 4ES
E : letterbox@sada-architecture.com
W : www.sada-architecture.com
T : 01 727 860810
Project: 24-013 Abbey Gardens
Drawing: Existing Roof Plan
Date: 30.06.2025 drawn by: RN check: CC
Scale: 1:200@A1 drwg no.: 7-219 rev. no.: P.01
© Copyright: This drawing or design may not be reproduced without permission.

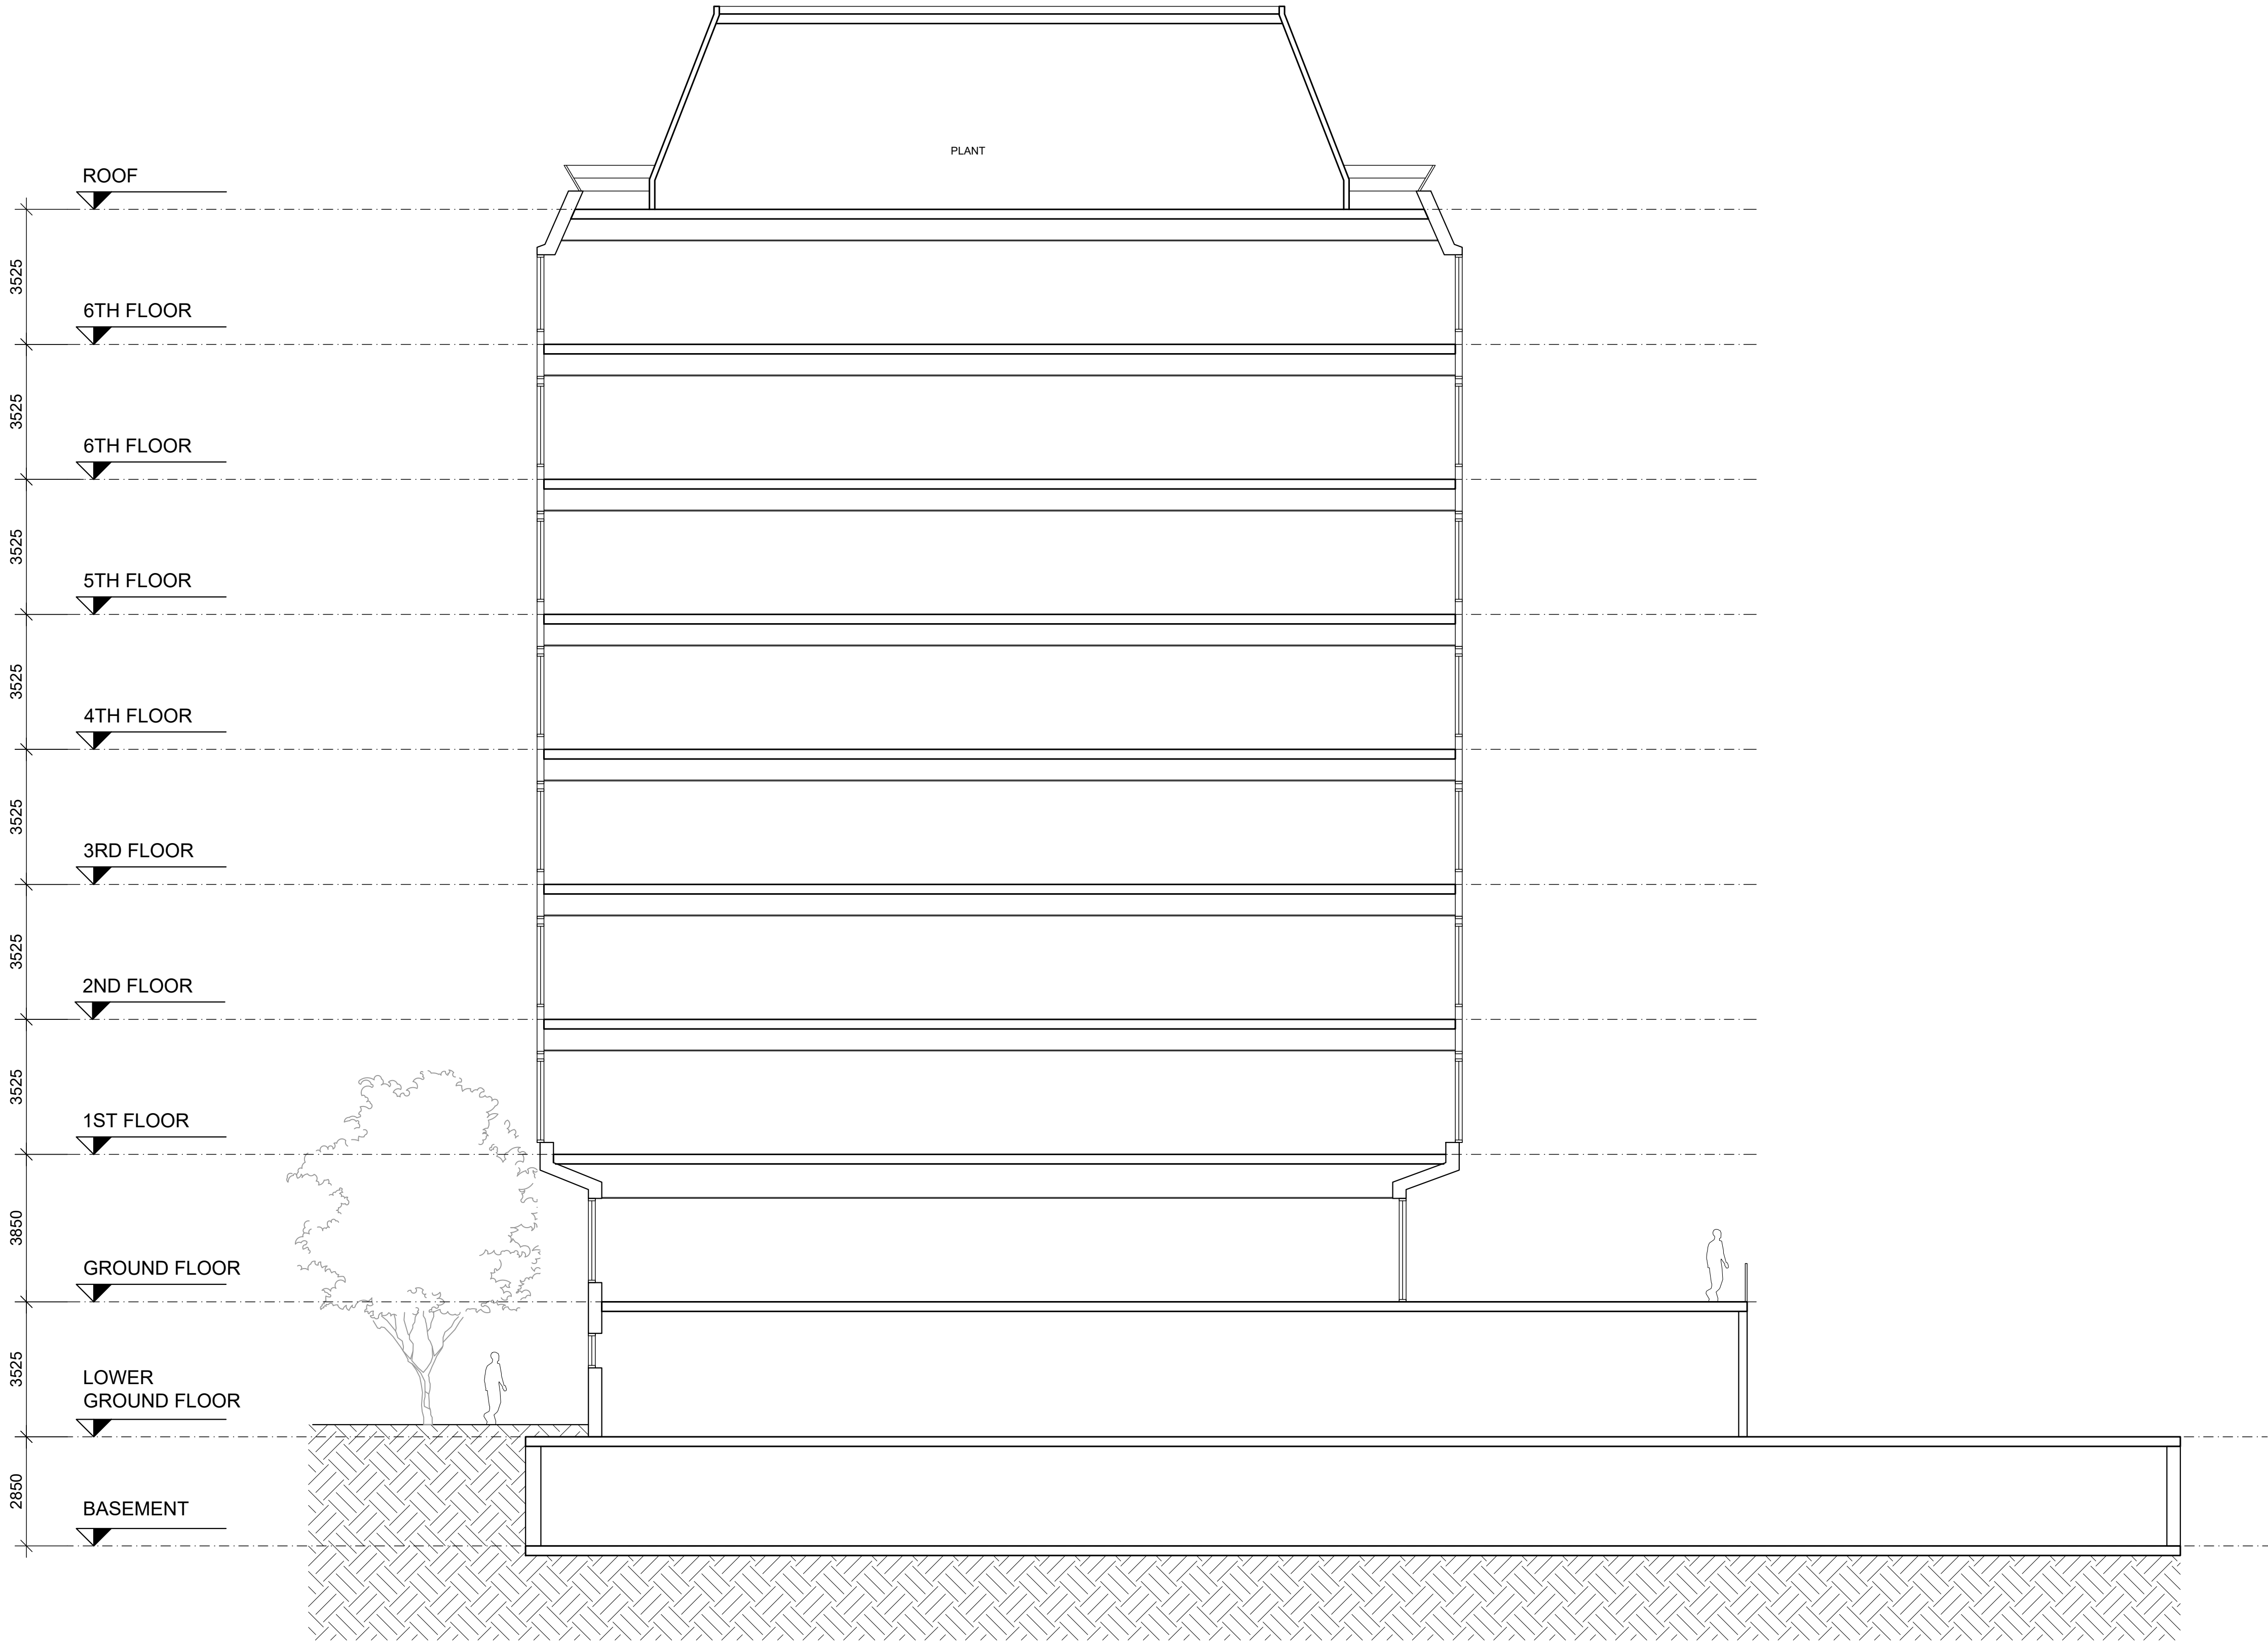

SECTION AA (South Block)
SCALE 1:100


NOTES

DO NOT SCALE - USE FIGURED DIMENSIONS ONLY.
ALL DIMENSIONS TO BE CHECKED ON SITE PRIOR TO CONSTRUCTION AND ANY DISCREPANCIES TO BE HIGHLIGHTED BY CONTRACTOR.
THIS DRAWING IS TO BE READ IN CONJUNCTION WITH ALL RELEVANT SPECIFICATIONS AND DRAWINGS.
ALL LEVELS ARE TO FINISHED LEVELS UNLESS OTHERWISE INDICATED.

 

Drawing Status:	P L A N N I N G	
Revision:	Description:	Date:
P.01	Issued for Information	19.12.25
P L A N N I N G		

SADAarchitecture
P : 26C George Street, St Albans, AL3 4ES
E : letterbox@sada-architecture.com
W : www.sada-architecture.com
T : 01 727 860810
Project: 24-013 Abbey Gardens
Drawing: Existing Section AA
Date: 24.10.2024 drawn by: RN check: CC
Scale: 1:200@A1 drwg no.: 7-250 rev. no.: P.01
© Copyright: This drawing or design may not be reproduced without permission.

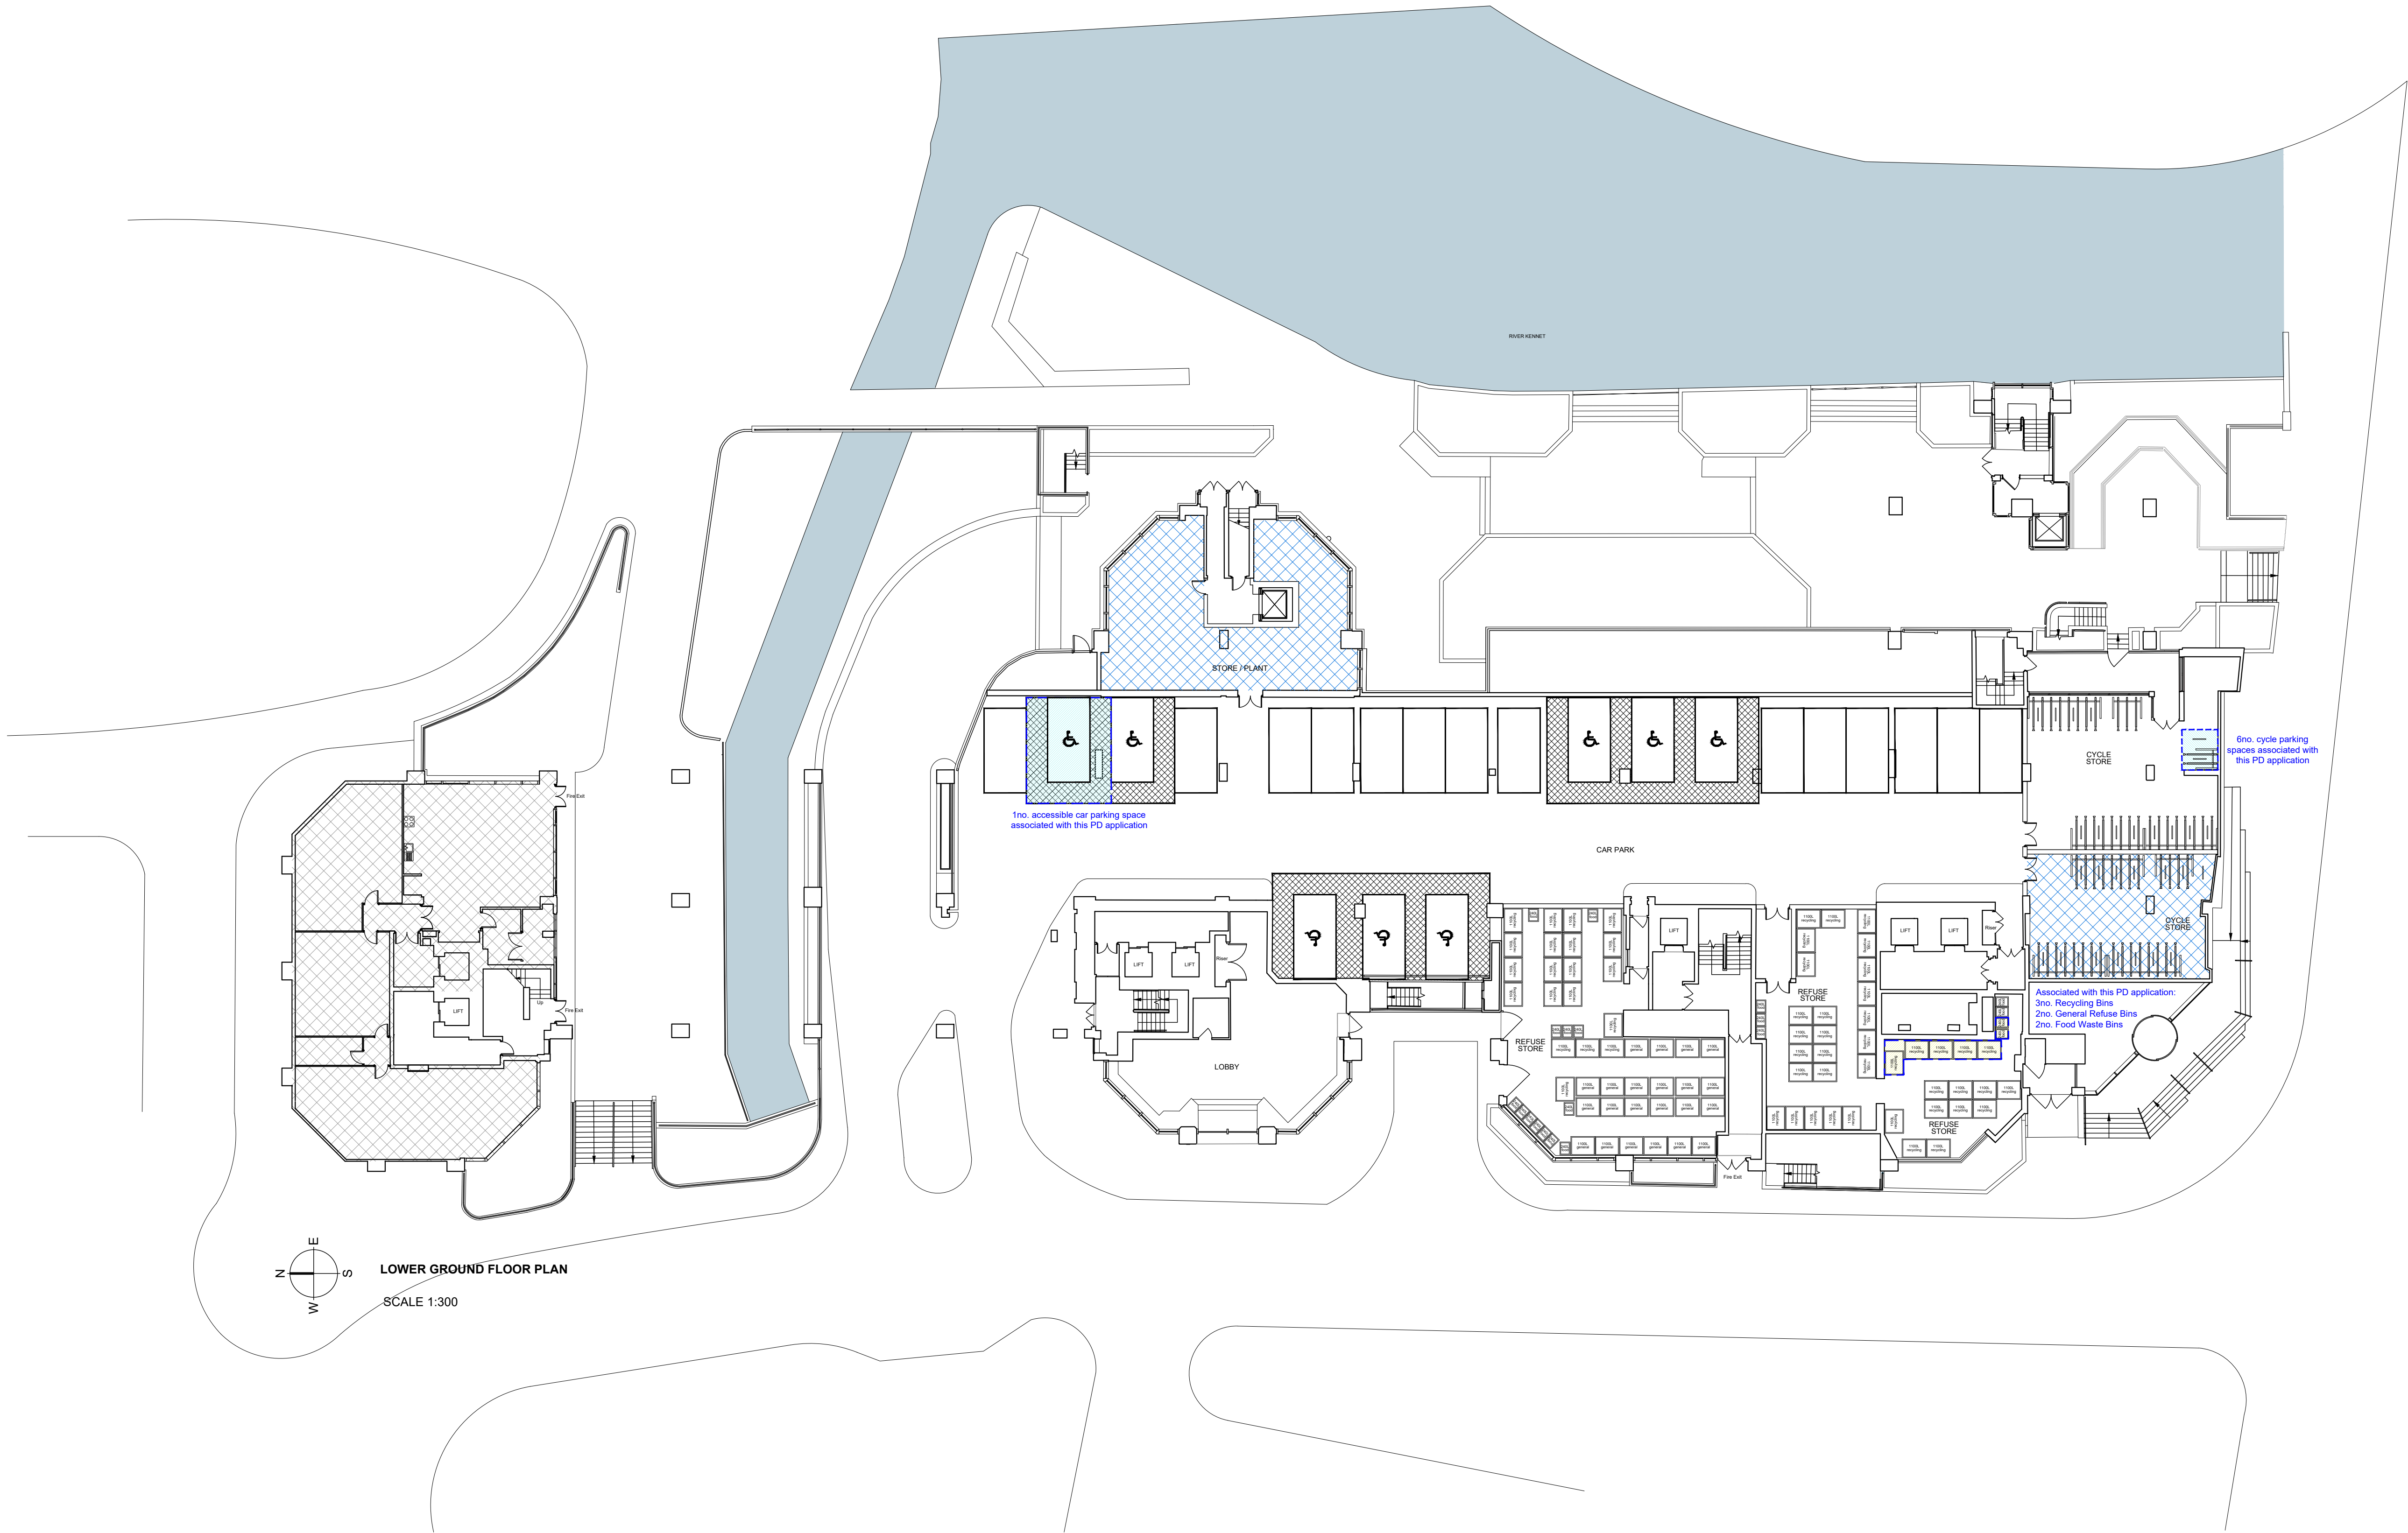

LOWER GROUND FLOOR PLAN

SCALE 1:300



NOTES

DO NOT SCALE - USE FIGURED DIMENSIONS ONLY.

ALL DIMENSIONS TO BE CHECKED ON SITE PRIOR TO CONSTRUCTION AND ANY DISCREPANCIES TO BE HIGHLIGHTED BY CONTRACTOR.

THIS DRAWING IS TO BE READ IN CONJUNCTION WITH ALL RELEVANT SPECIFICATIONS AND DRAWINGS.

ALL LEVELS ARE TO FINISHED LEVELS UNLESS OTHERWISE INDICATED.

 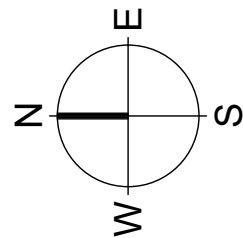

- 1B2P
- 2B3P
- 2B4P
- 3B5P

- CIRCULATION
- CYCLE STORE
- SERVICING / BACK OF HOUSE
- OUTSIDE SCOPE OF THIS APPLICATION

- PARKING ASSOCIATED WITH THE APPLICATION
- PREVIOUSLY APPROVED/ SUBMITTED FOR APPROVAL
- STORAGE AREA WITH HEADROOM OF 900-1500MM COUNTED AT 50% OF ITS GIA
- AREA WITH HEADROOM LESS THAN 900MM EXCLUDED FROM GIA

Drawing Status:	P L A N N I N G	
Revision:	Description:	Date:
P.01	Issued for Information	19.12.25
P L A N N I N G		

SADAarchitecture

P : 26C George Street, St Albans, AL3 4ES

E : letterbox@sada-architecture.com

W : www.sada-architecture.com

T : 01 727 860810



Project: 24-013 Abbey Gardens

Drawing: Proposed Lower Ground Floor Plan

Date: 24.10.2024 drawn by: RN check: CC

Scale: 1:200@A1 drwg no.: 7-309 rev. no.: P.01

© Copyright: This drawing or design may not be reproduced without permission.

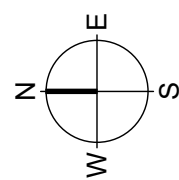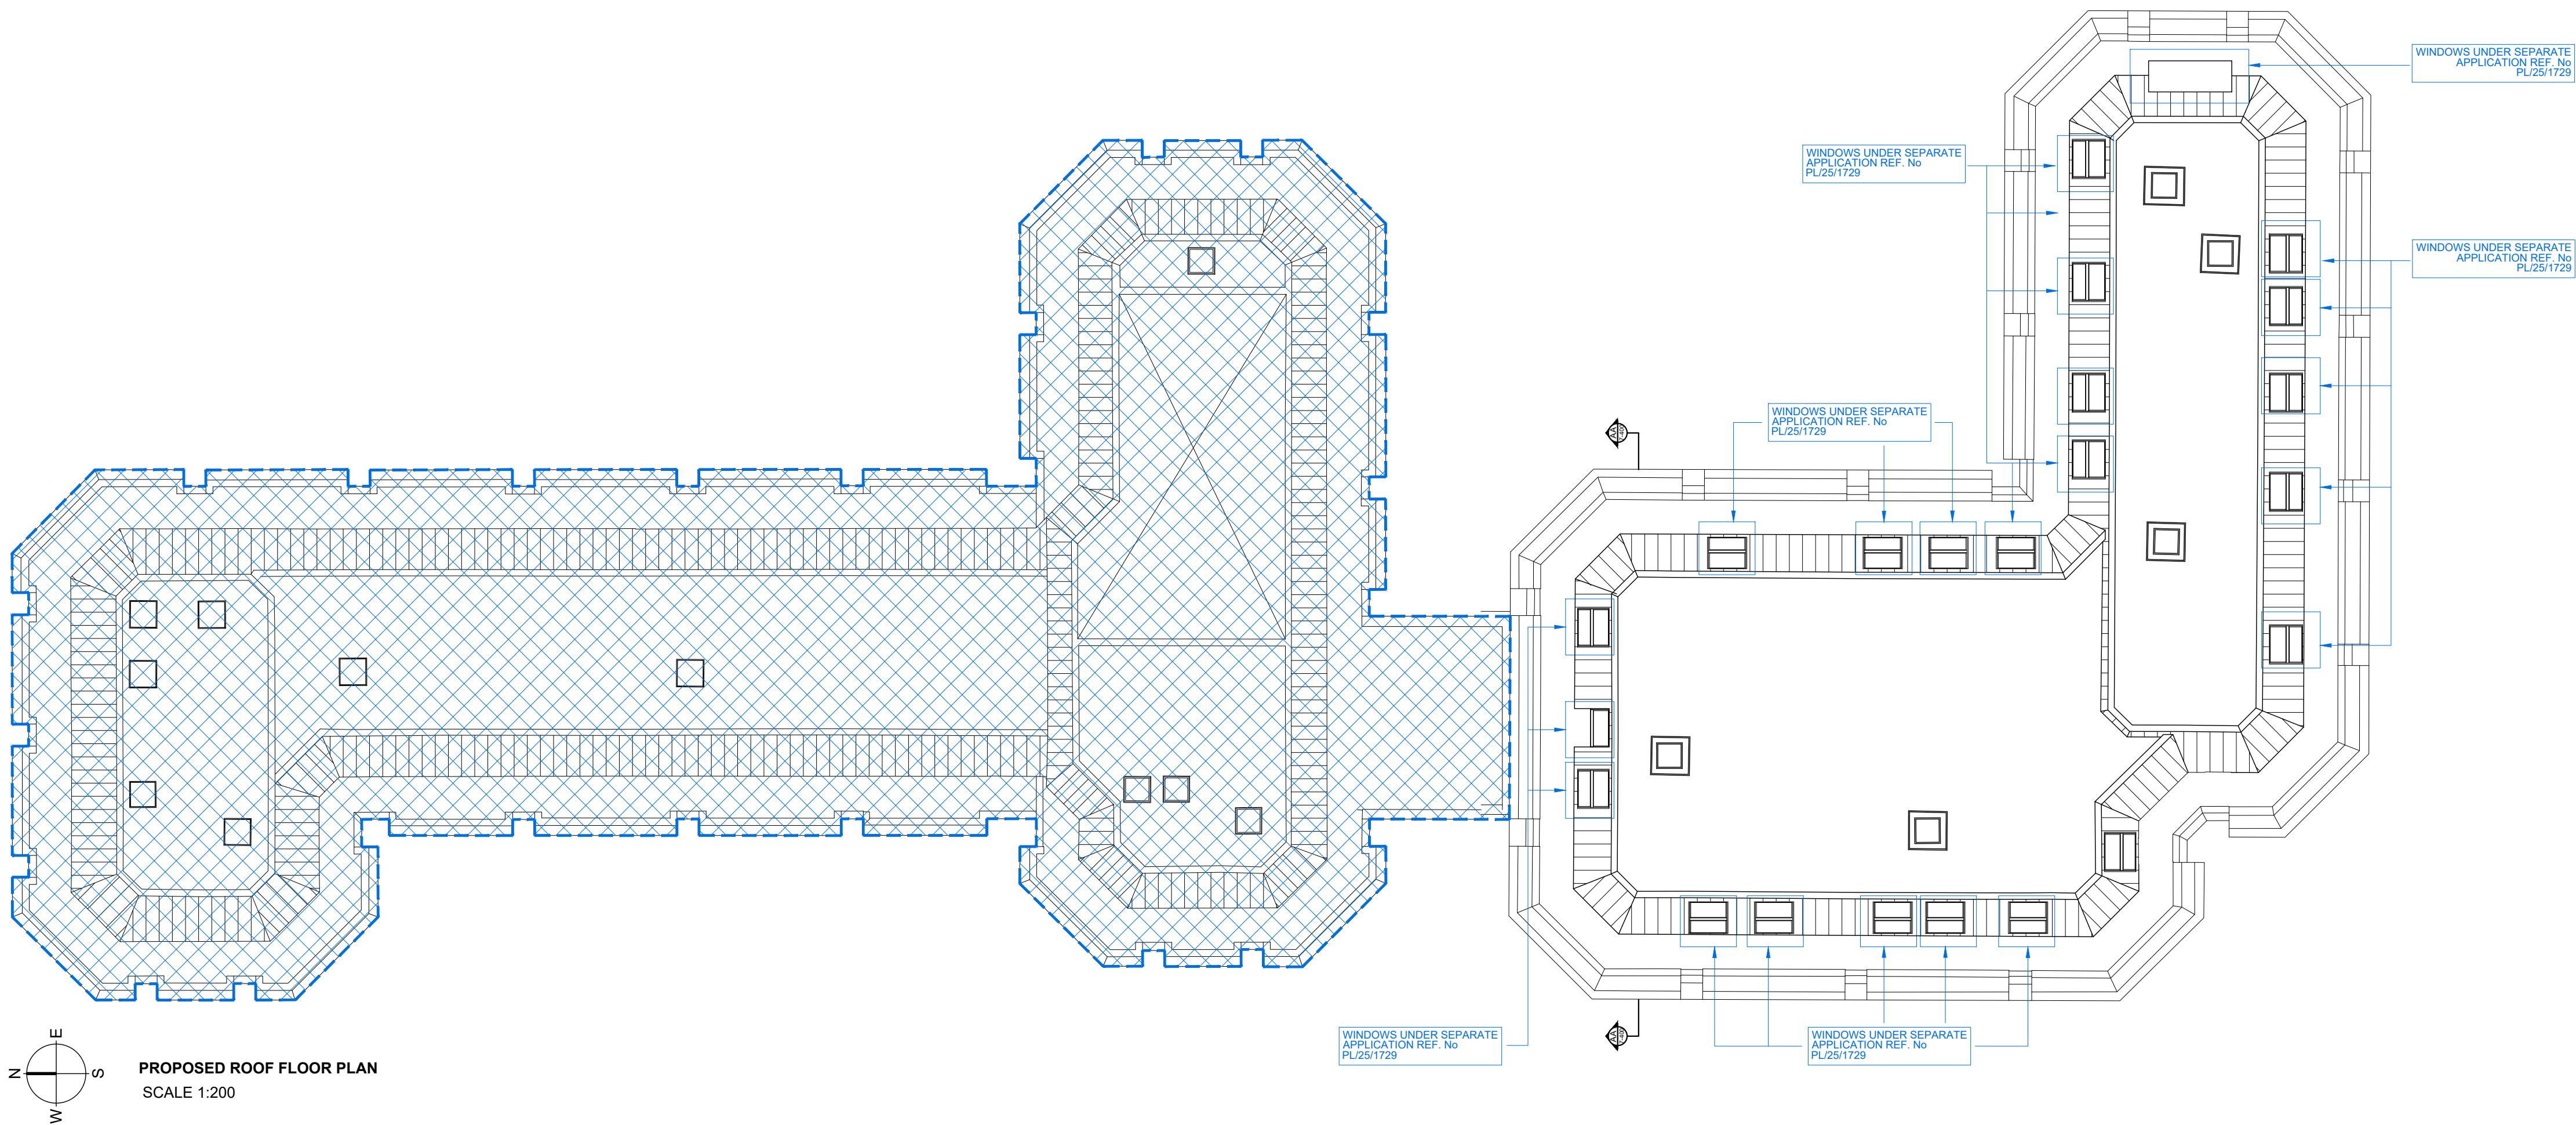

PROPOSED ROOF FLOOR PLAN
SCALE 1:200





NOTES

DO NOT SCALE - USE FIGURED DIMENSIONS ONLY.

ALL DIMENSIONS TO BE CHECKED ON SITE PRIOR TO CONSTRUCTION AND ANY DISCREPANCIES TO BE HIGHLIGHTED BY CONTRACTOR.

THIS DRAWING IS TO BE READ IN CONJUNCTION WITH ALL RELEVANT SPECIFICATIONS AND DRAWINGS.

ALL LEVELS ARE TO FINISHED LEVELS UNLESS OTHERWISE INDICATED.

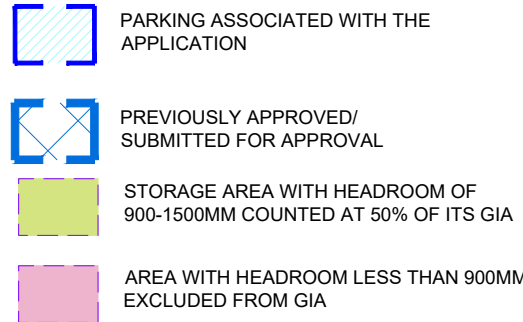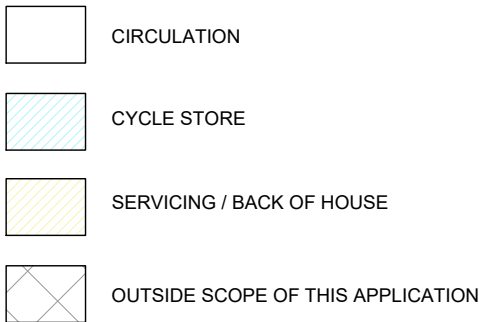 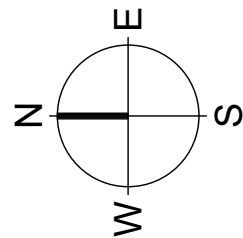

Drawing Status:	P L A N N I N G		
Revision:	Description:	Date:	
P.01	Issued for Information	19.12.25	
P.02	Issued for Information	19.01.26	
P L A N N I N G			

SADAarchitecture

P : 26C George Street, St Albans, AL3 4ES

E : letterbox@sada-architecture.com

W : www.sada-architecture.com

T : 01 727 860810


Project: 24-013 Abbey Gardens

Drawing: Proposed Roof Floor Plan

Date: 24.10.2024 drawn by: RN check: CC


Scale: 1:200@A1 drwg no.: 7-319 rev. no.: P.02

© Copyright: This drawing or design may not be reproduced without permission.

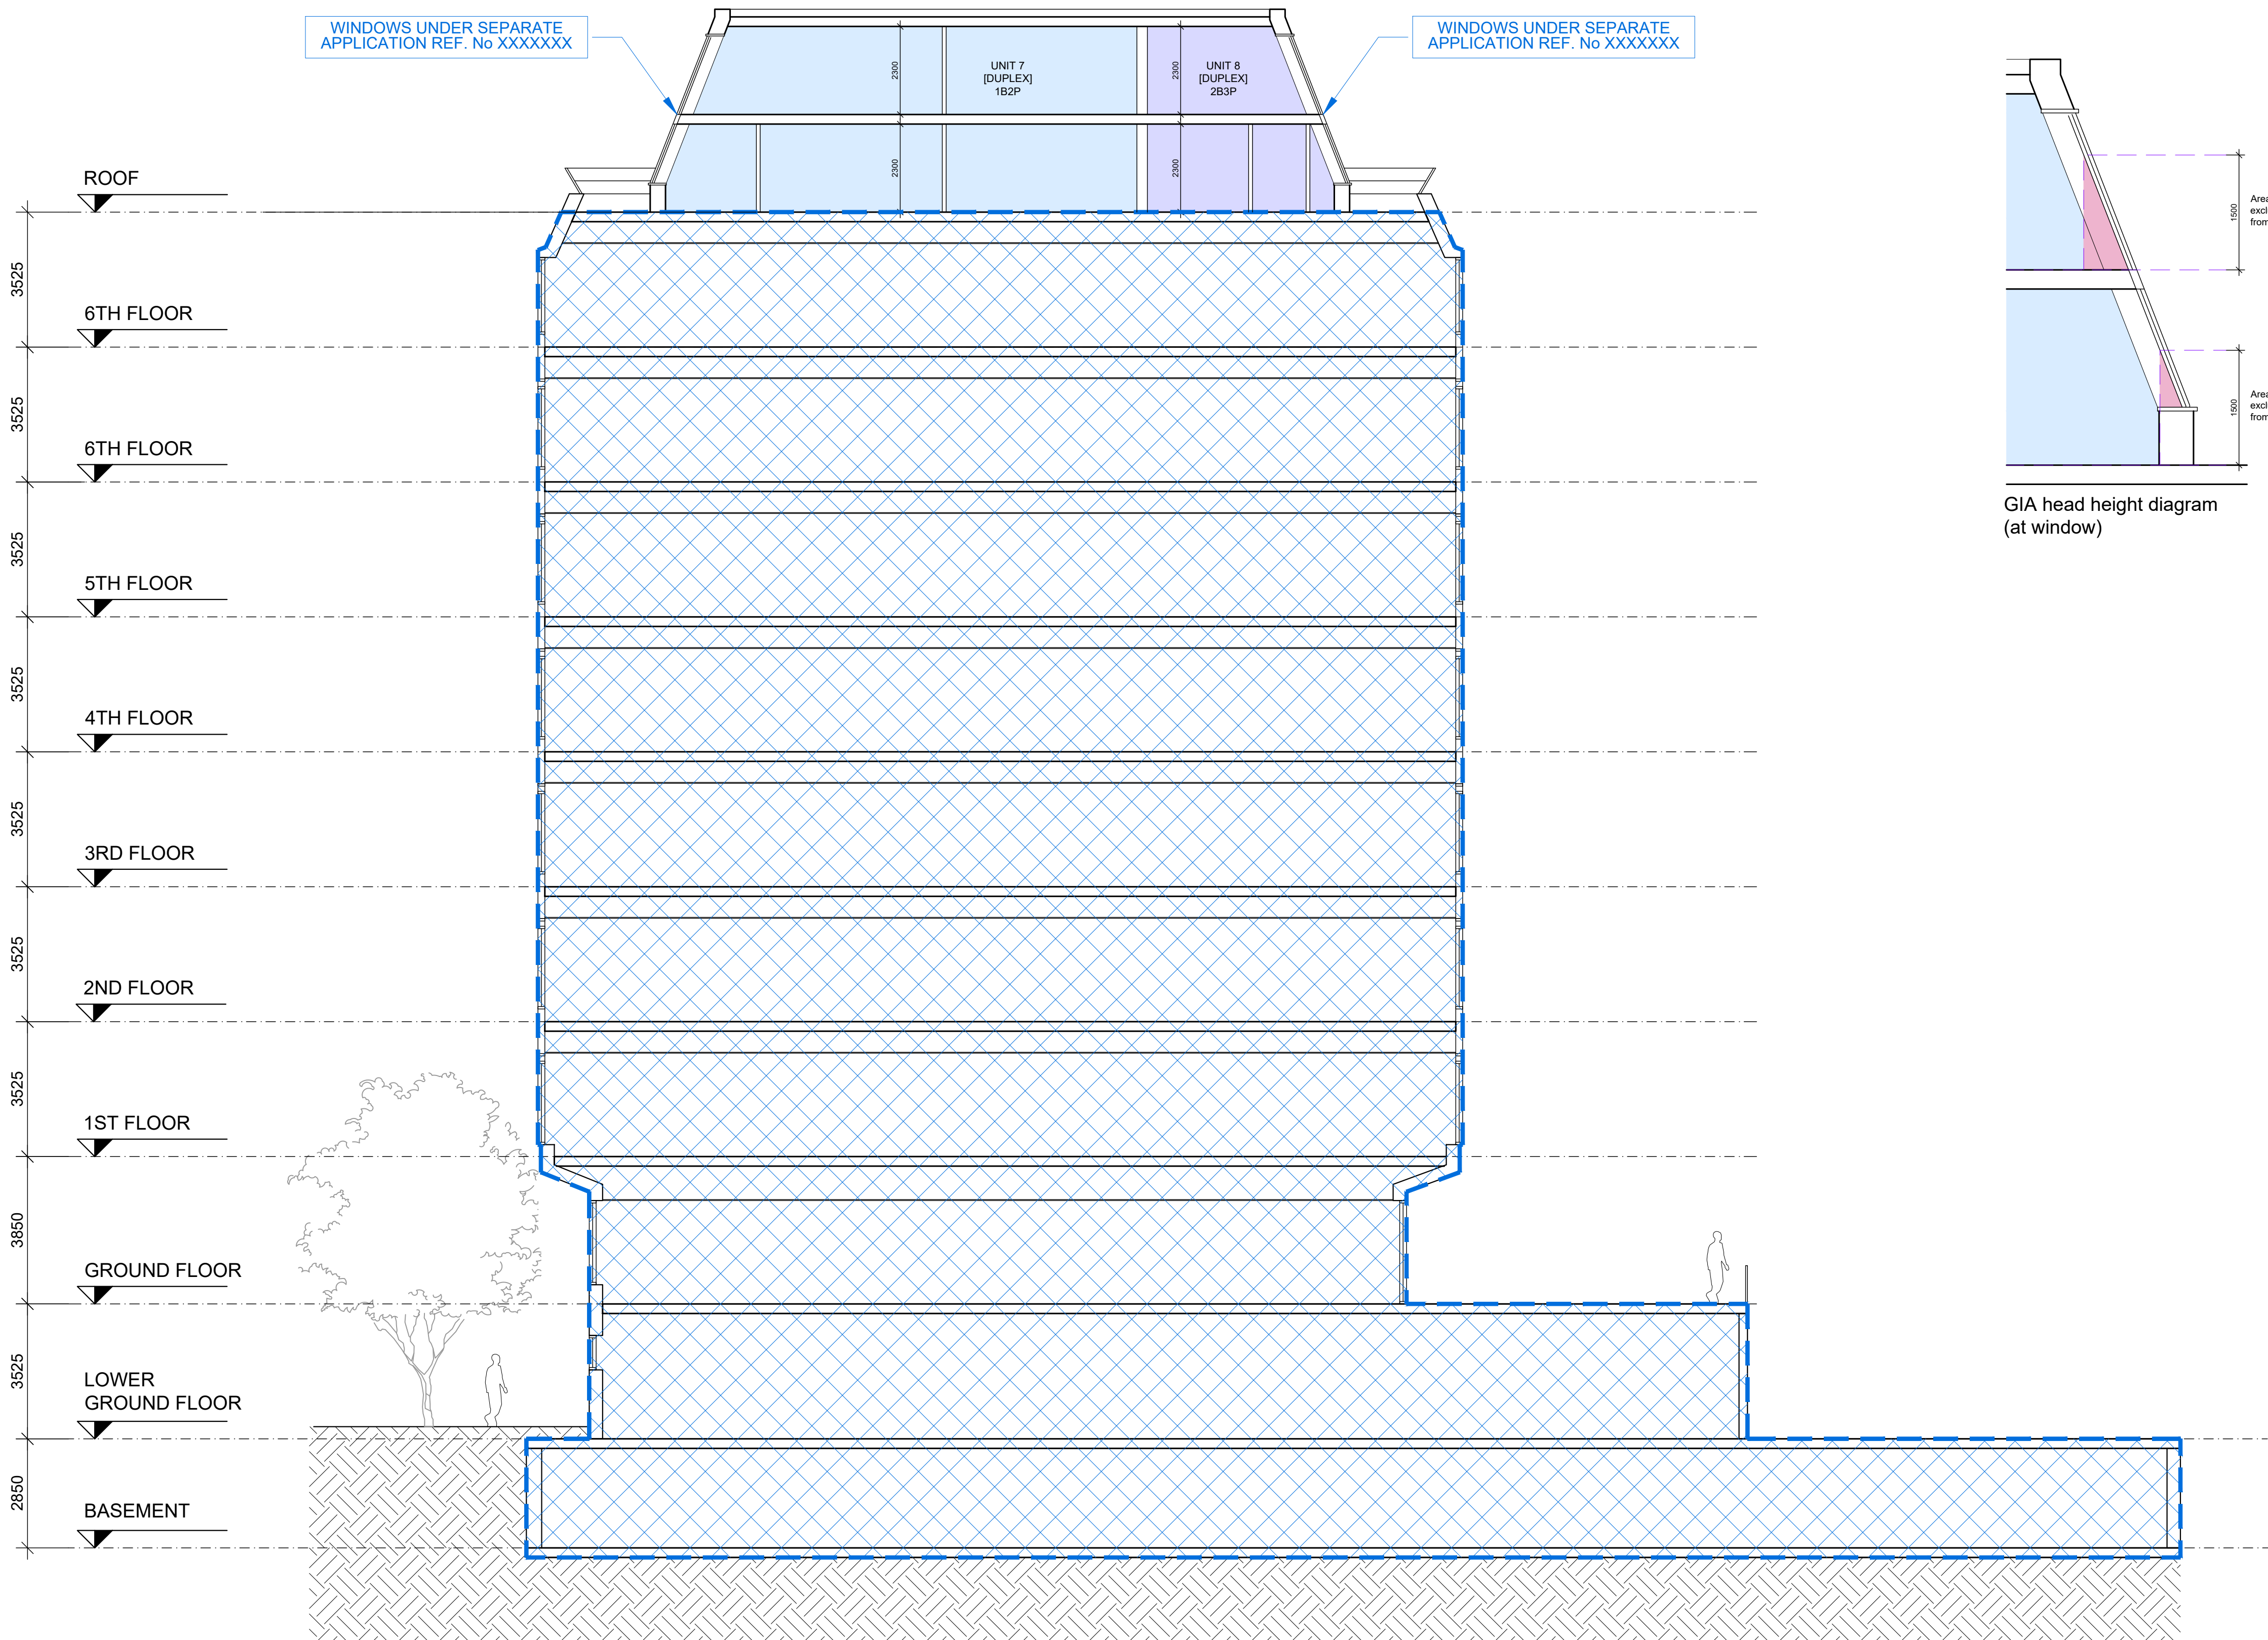


WINDOWS UNDER SEPARATE APPLICATION REF. No XXXXXXX

WINDOWS UNDER SEPARATE APPLICATION REF. No XXXXXXX

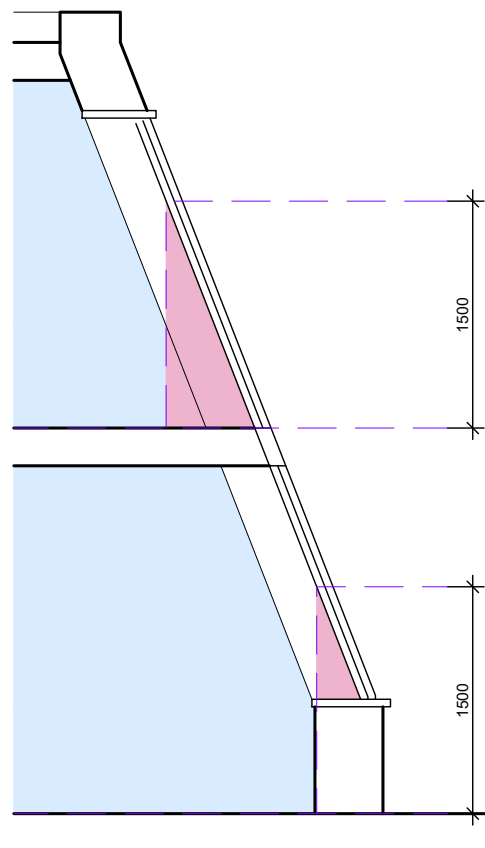

GIA head height diagram (at window)

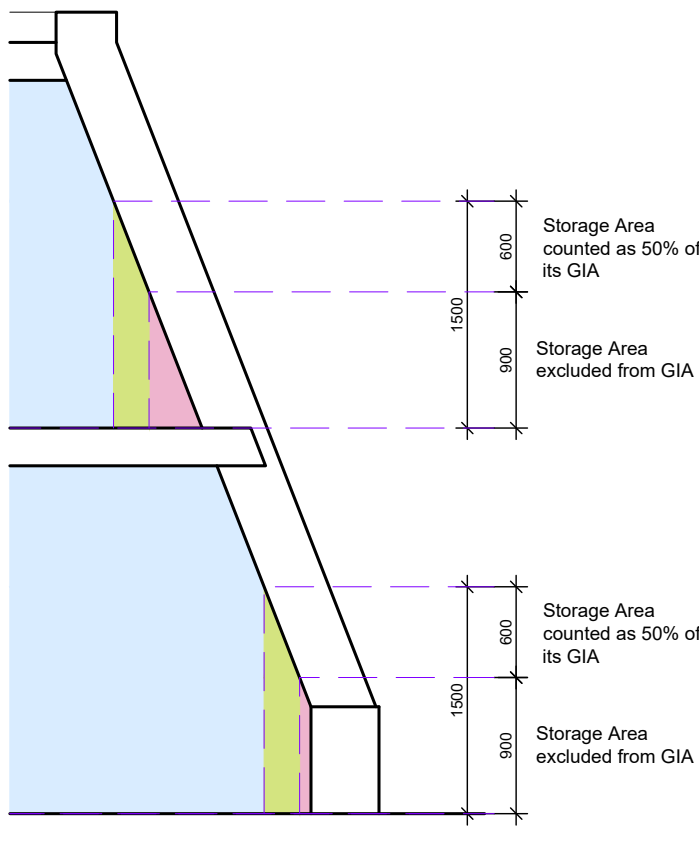

GIA head height diagram (at external wall)

SECTION AA (South Block)
SCALE 1:100






NOTES

DO NOT SCALE - USE FIGURED DIMENSIONS ONLY.

ALL DIMENSIONS TO BE CHECKED ON SITE PRIOR TO CONSTRUCTION AND ANY DISCREPANCIES TO BE HIGHLIGHTED BY CONTRACTOR.

THIS DRAWING IS TO BE READ IN CONJUNCTION WITH ALL RELEVANT SPECIFICATIONS AND DRAWINGS.

ALL LEVELS ARE TO FINISHED LEVELS UNLESS OTHERWISE INDICATED.

 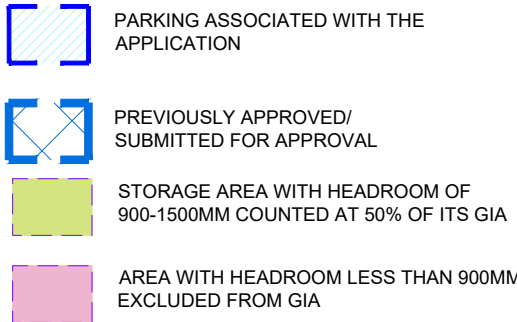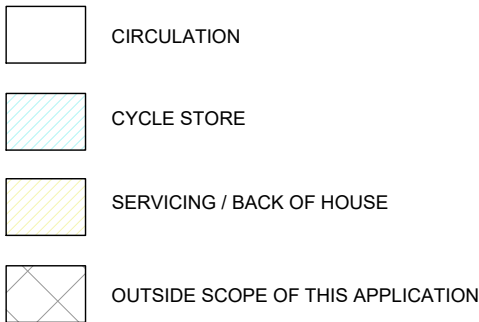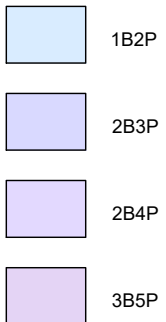 

Drawing Status:	P L A N N I N G		
Revision:	Description:	Date:	
P.01	Issued for Information	19.12.25	
P L A N N I N G			

SADAarchitecture

P : 26C George Street, St Albans, AL3 4ES

E : letterbox@sada-architecture.com

W : www.sada-architecture.com

T : 01 727 860810

Project: 24-013 Abbey Gardens

Drawing: Proposed Section AA

Date: 24.10.2024 drawn by: RN check: CC

Scale: 1:200@A1 drwg no.: 7-400 rev. no.: P.01

© Copyright: This drawing or design may not be reproduced without permission.