

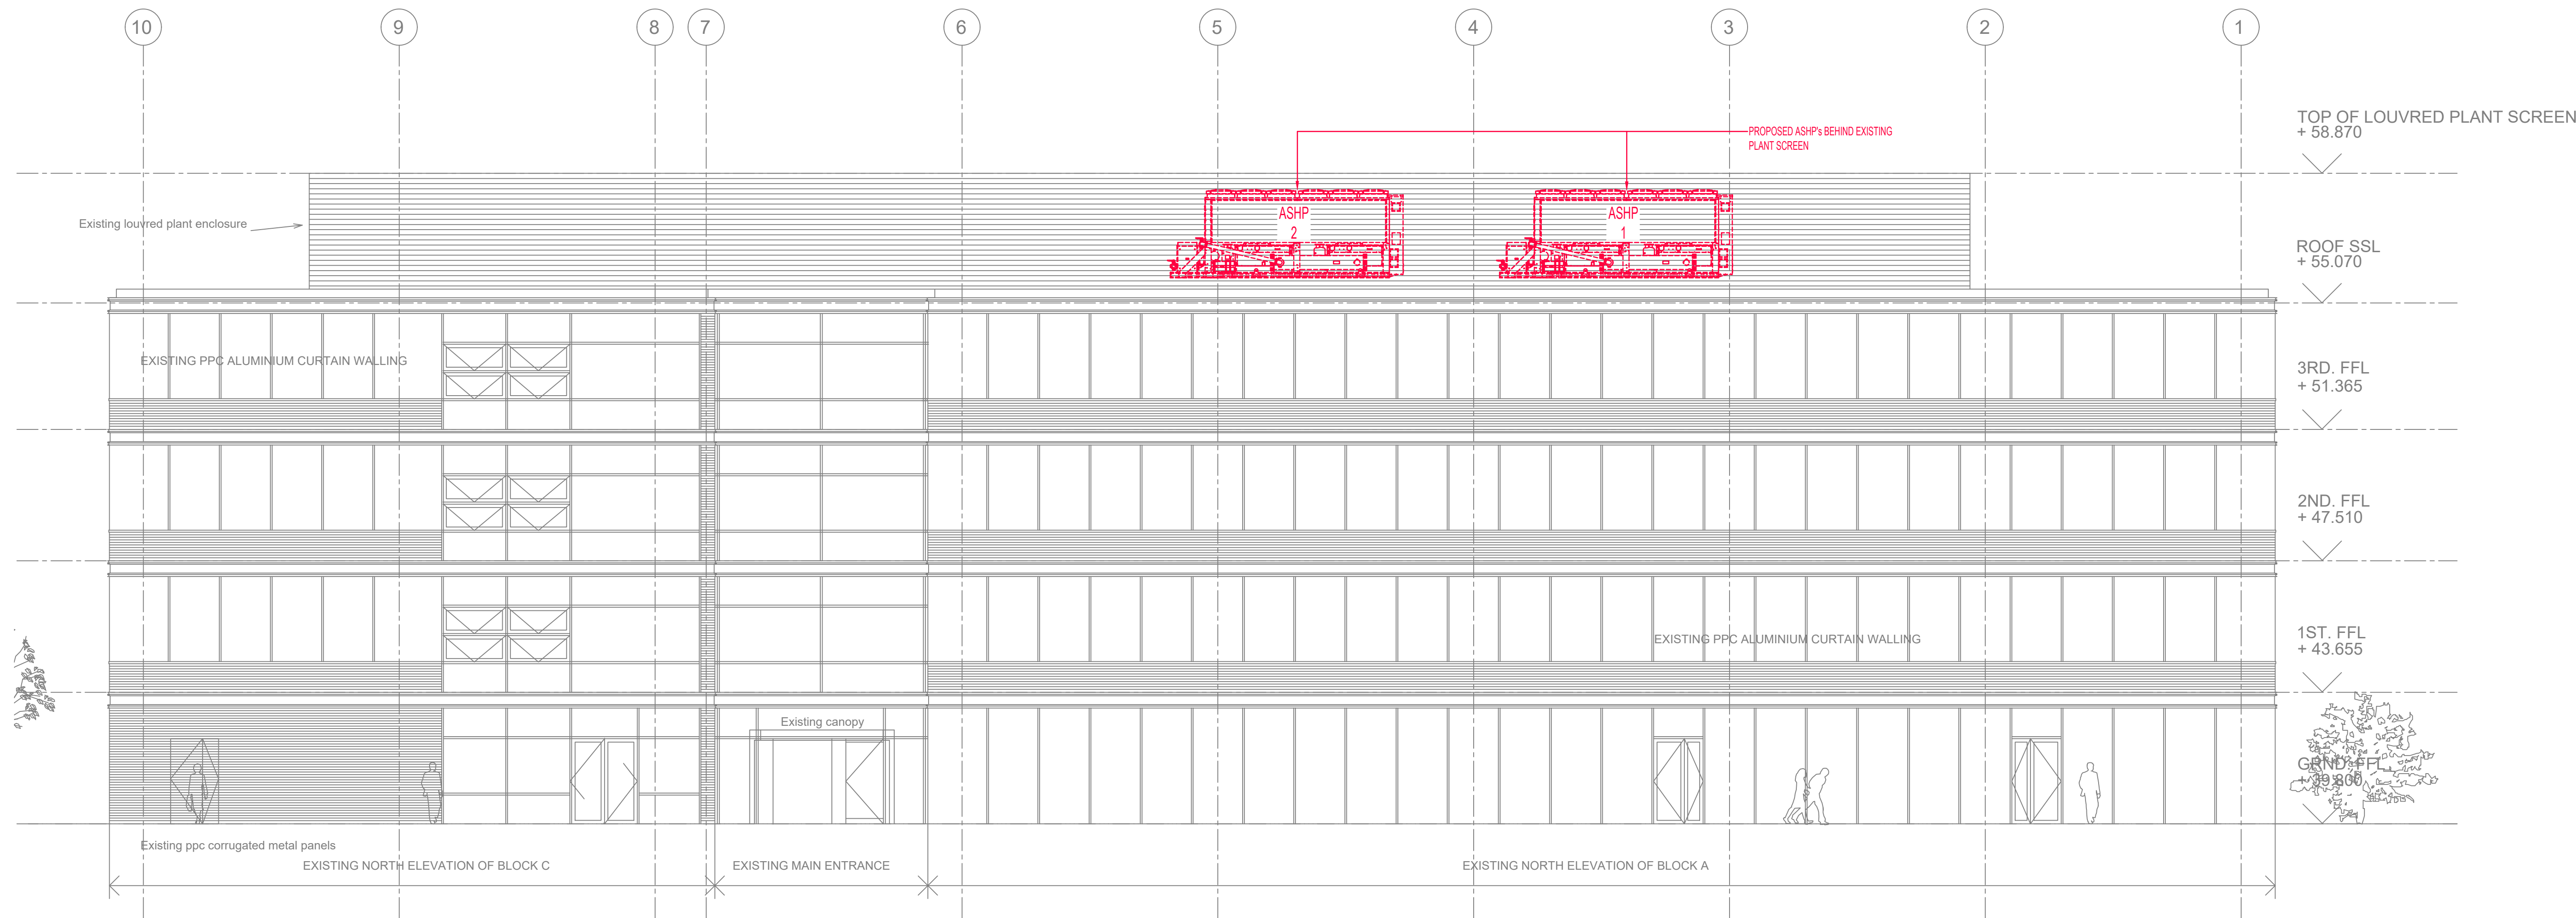
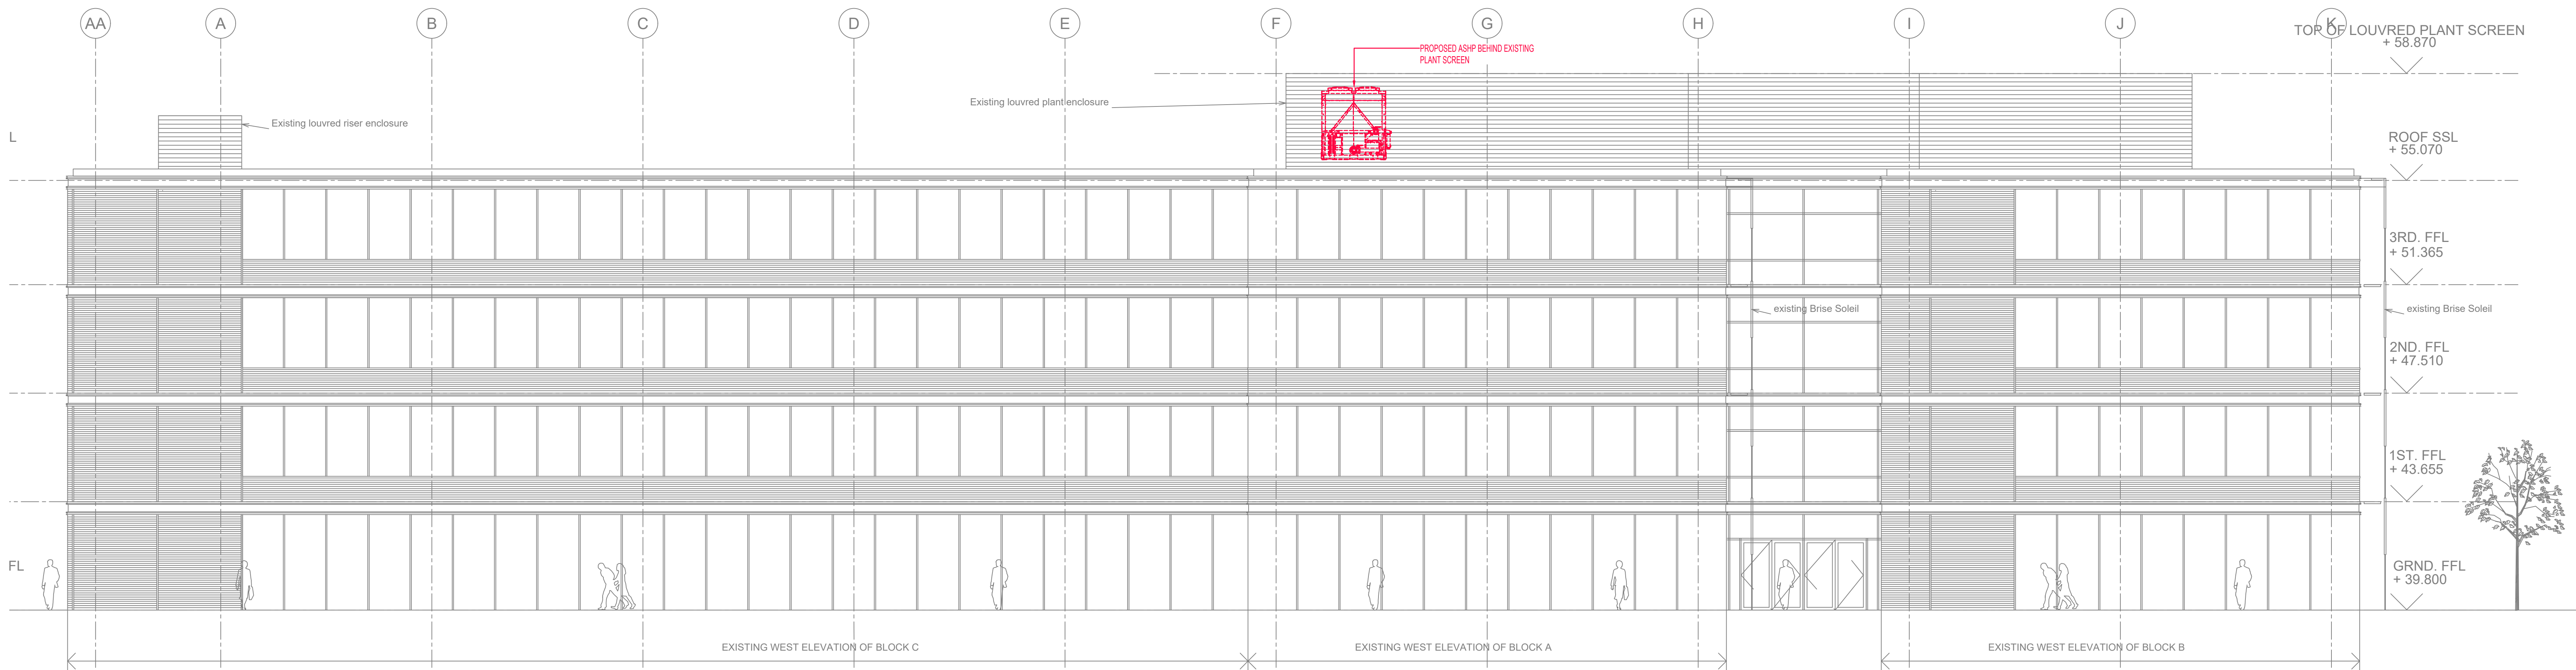


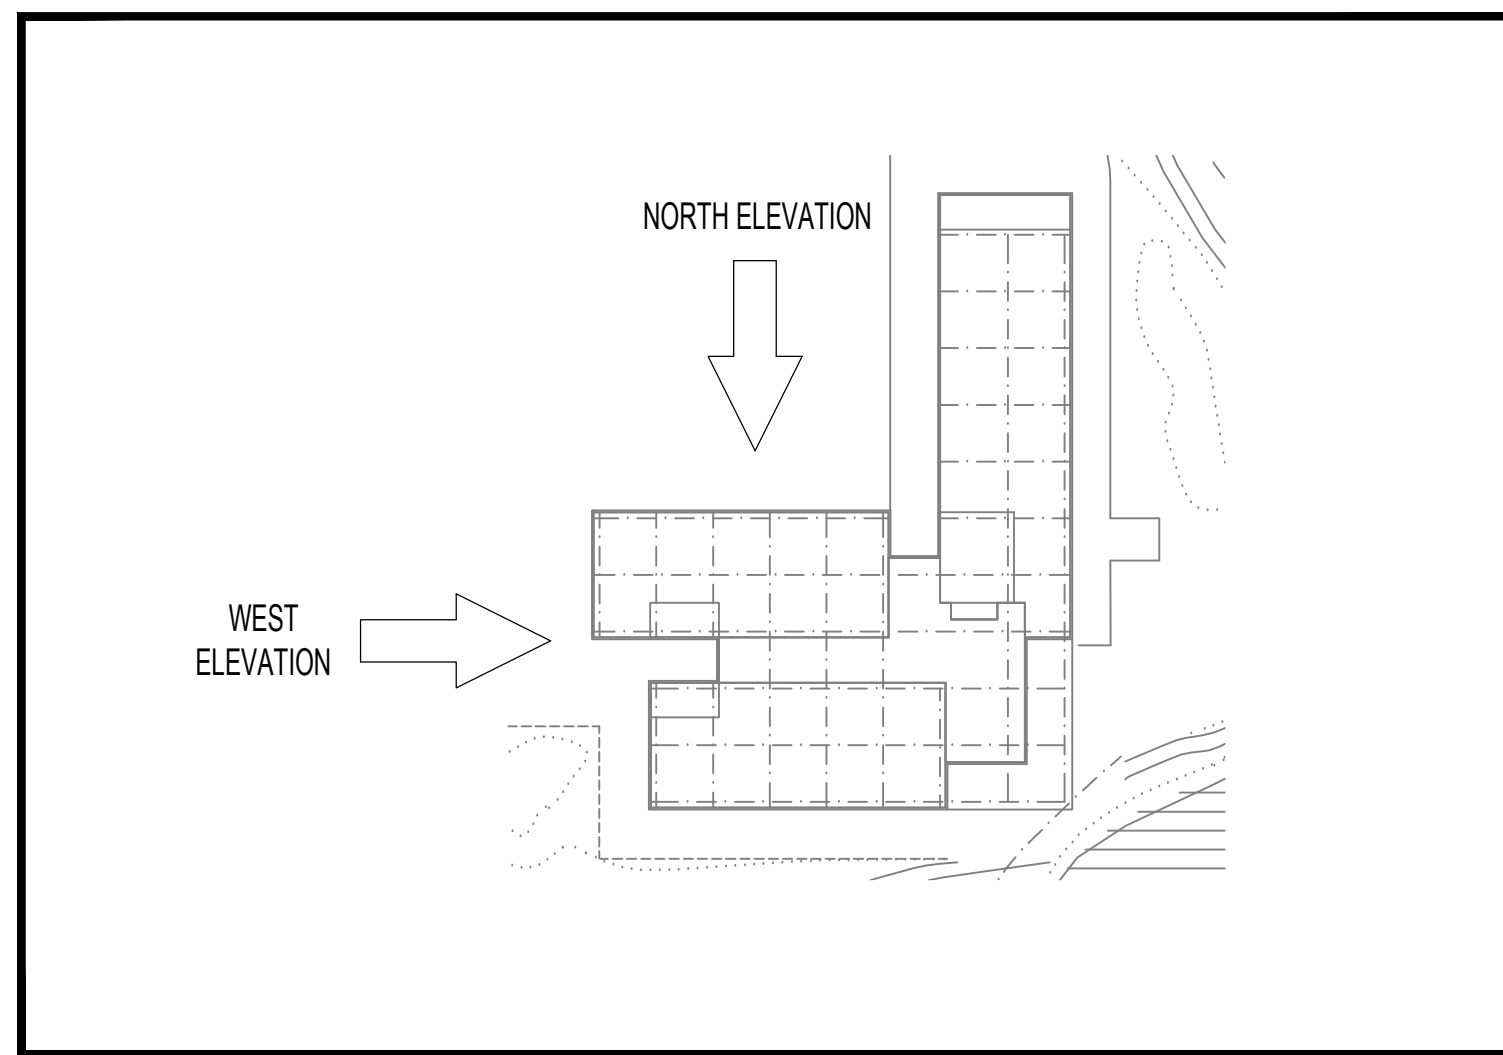


EXISTING NORTH ELEVATION BLOCK A & C

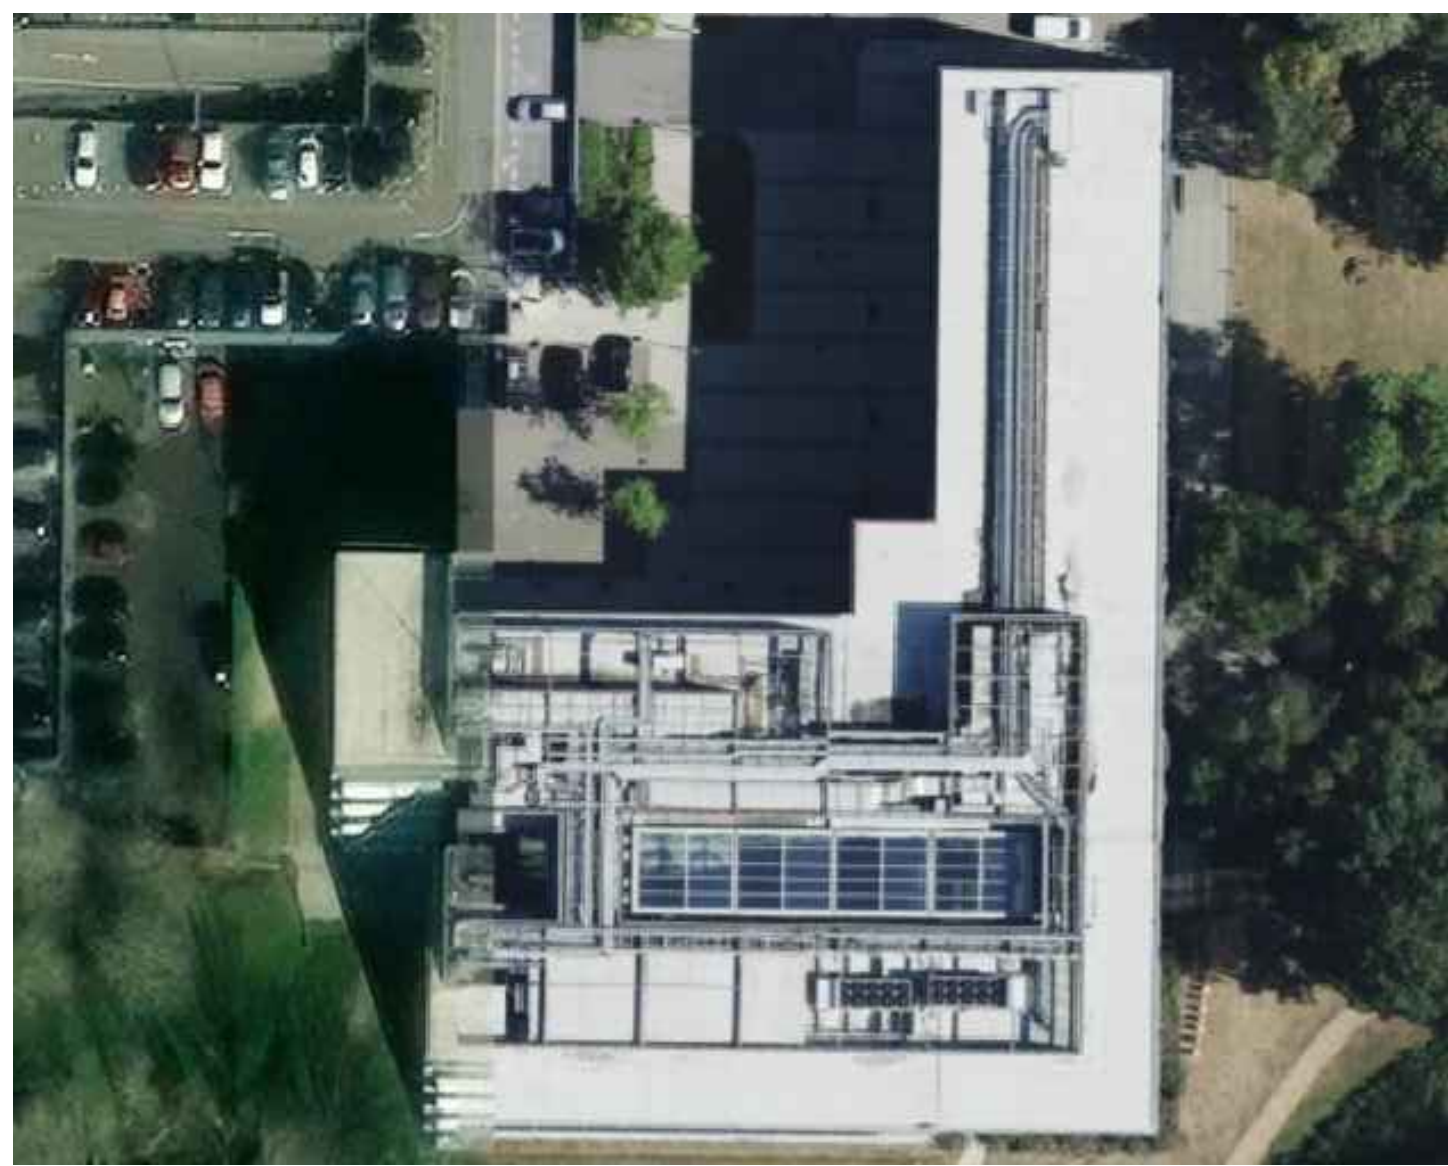

EXISTING WEST ELEVATION BLOCKS C

A. THIS DRAWING IS TO BE READ IN CONJUNCTION WITH ALL RELEVANT ARCHITECTS' STRUCTURAL ENGINEERS' AND OTHERS' DRAWINGS AND SPECIFICATIONS.
B. THE CONTRACTOR SHALL BE RESPONSIBLE FOR THE COORDINATION OF ALL WORK WITH ALL OTHER TRADES.
C. ANY INFORMATION SHOWN ON THIS DRAWING RELATING TO FIRE AND LIFE SAFETY SYSTEMS IS INDICATIVE AND TO BE DEVELOPED AS PART OF THE RELEVANT SPECIALIST CONTRACTORS' DETAIL DESIGN.

GENERAL NOTES

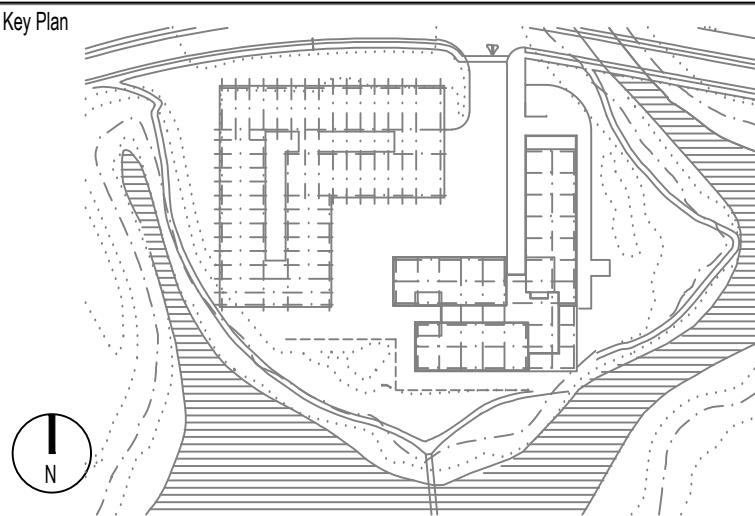

03	AMENDED TO SUIT PLANNING CONSULTANTS COMMENTS	JAN '26
02	FURTHER PLANNING UPDATES	DEC '25
01	ISSUED FOR PLANNING	DEC '25
00	ISSUED FOR INFORMATION	NOV '25
Rev	Description	Date

PLANNING

Client
MAPLETREE (UK) MANAGEMENT LTD

FURNESS GREEN PARTNERSHIP
BUILDING SERVICES & ENVIRONMENTAL ENGINEERING CONSULTANTS
71 LEONARD STREET, FIRST FLOOR, LONDON, EC2A 4GS
(020) 3589 3858 www.furnessgreen.com info@furnessgreen.com

Project
100 LONG WATER AVENUE
GREEN PARK - DECARBONISATION

Title
PROPOSED MECHANICAL SERVICES
NORTH & WEST ELEVATIONS

Drawn	K.C.	Checked	G.B.	Date	NOV '25	Scale	1:100@A0
Job No	1136	Proj No	50-XX-201	Rev	03		