


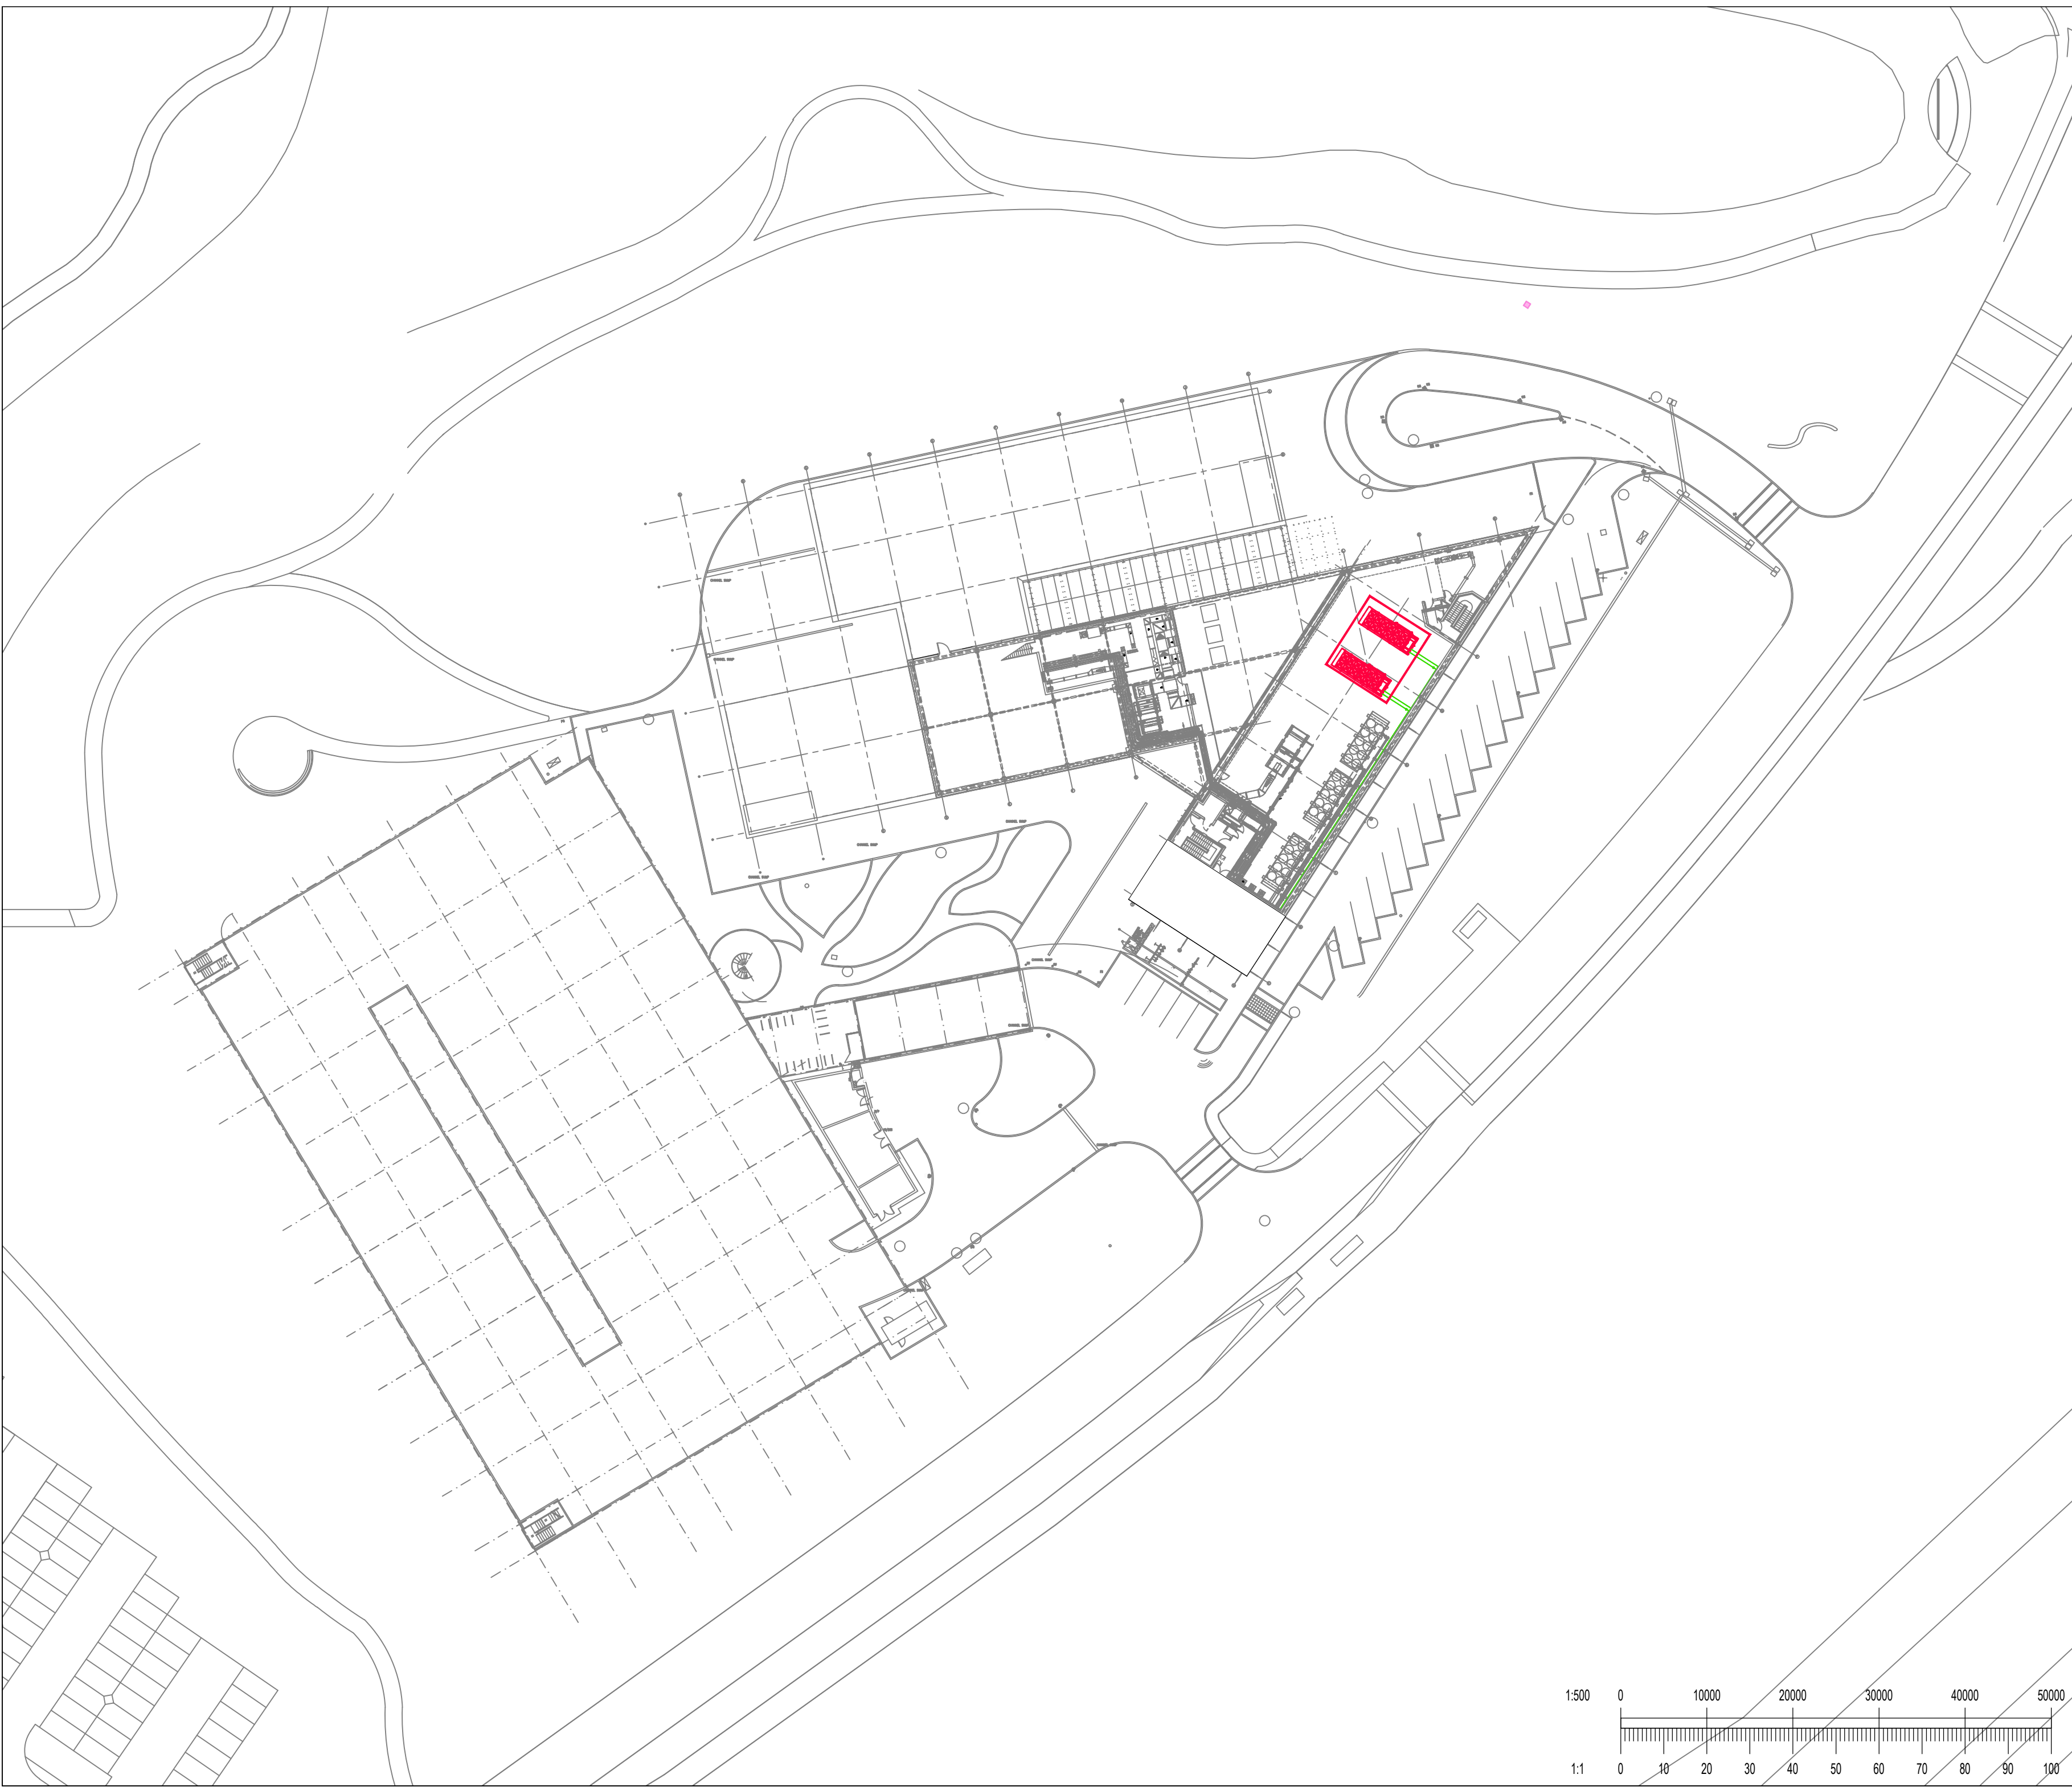

- A. THIS DRAWING IS TO BE READ IN CONJUNCTION WITH ALL RELEVANT ARCHITECTS, STRUCTURAL ENGINEERS AND FURNESS GREEN PARTNERSHIP DRAWINGS AND SPECIFICATION.
- B. THE CONTRACTOR SHALL BE RESPONSIBLE FOR THE COORDINATION OF ALL WORK WITH ALL OTHER TRADES.
- C. ANY INFORMATION SHOWN ON THIS DRAWING RELATING TO FIRE AND LIFE SAFETY SYSTEMS IS INDICATIVE AND TO BE DEVELOPED AS PART OF THE RELEVANT SPECIALIST CONTRACTORS DETAIL DESIGN.

GENERAL NOTES



Rev	Description	Date
03	RED LINE AMENDED TO ALIGN WITH ARCHITECTS LAYOUT	JAN. '26
02	AMENDED TO SUIT PLANNING CONSULTANTS COMMENTS	JAN. '26
01	FURTHER PLANNING AMENDMENTS	DEC. '25
00	ISSUED FOR PLANNING	DEC. '25

PLANNING

Client
MAPLETREE (UK) MANAGEMENT LTD

FURNESS GREEN PARTNERSHIP

BUILDING SERVICES & ENVIRONMENTAL ENGINEERING CONSULTANTS
71 LEONARD STREET (FIRST FLOOR), LONDON, EC2A 4QS
020 3589 3898 www.furnessgreen.com info@furnessgreen.com

Project
100 BROOK DRIVE
GREEN PARK - DECARBONISATION

PROPOSED SITE PLAN

Drawn K.C.	Checked G.B.	Date DEC. '25	Scale 1:500@A2
Job No 1136	Dwg No 50-SA-101	Rev 03	

