




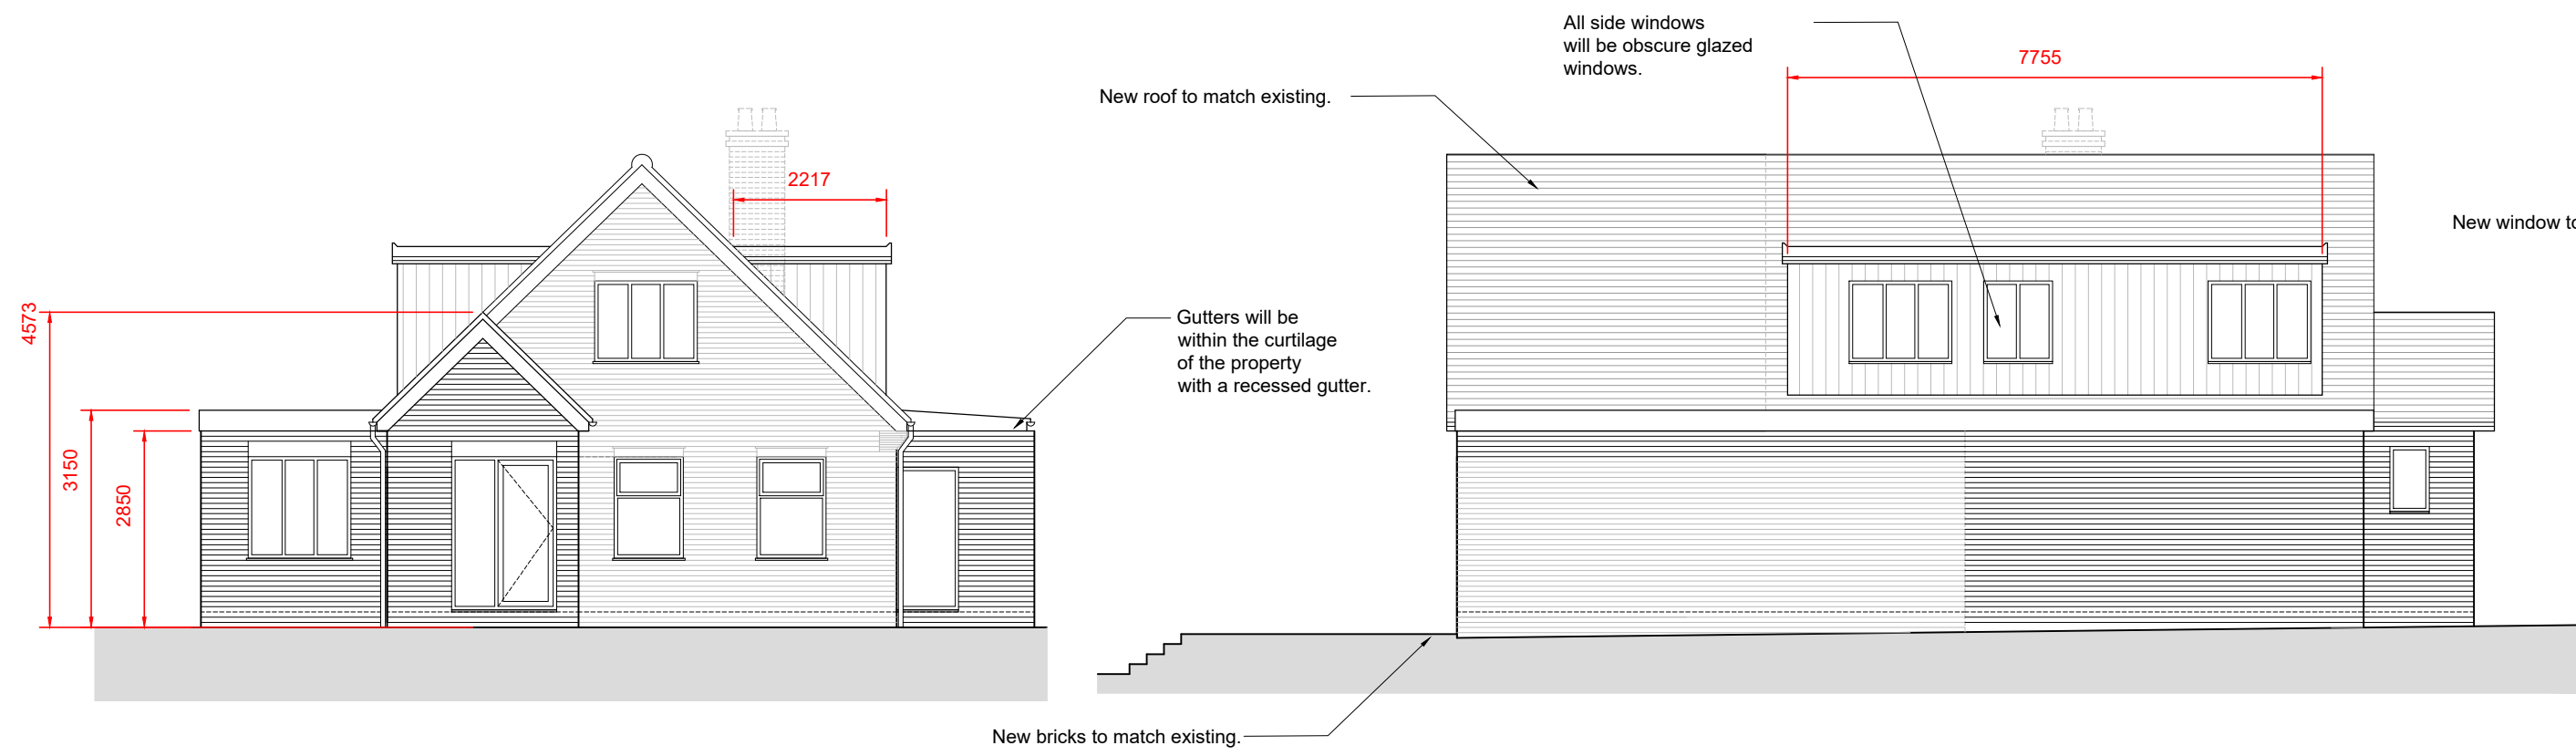


PROPOSED EAST ELEVATION
SCALE 1 : 100

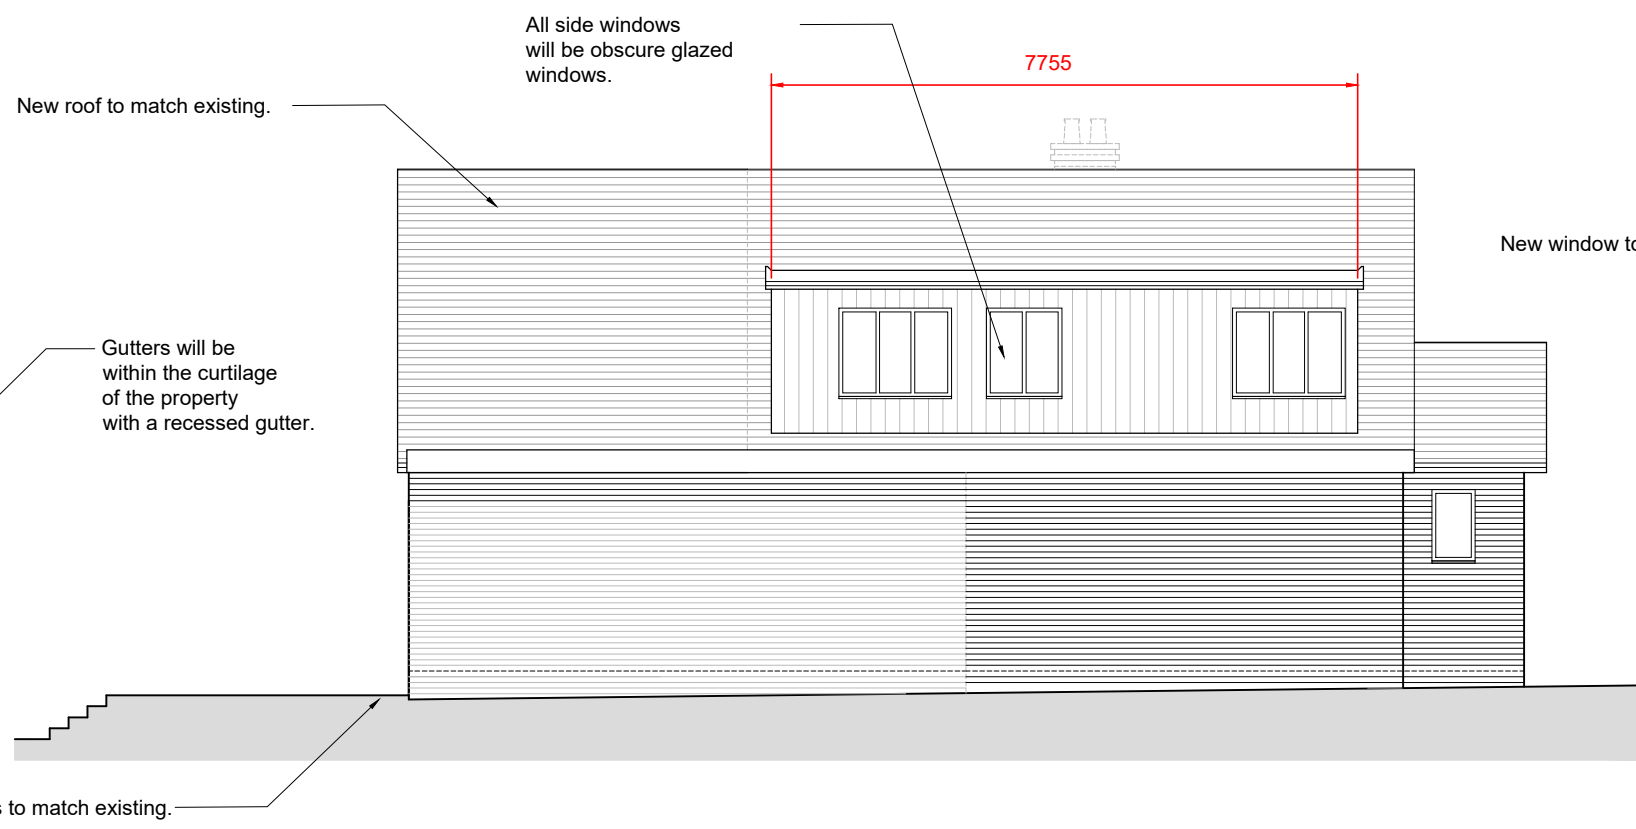

PROPOSED SOUTH ELEVATION
SCALE 1 : 100

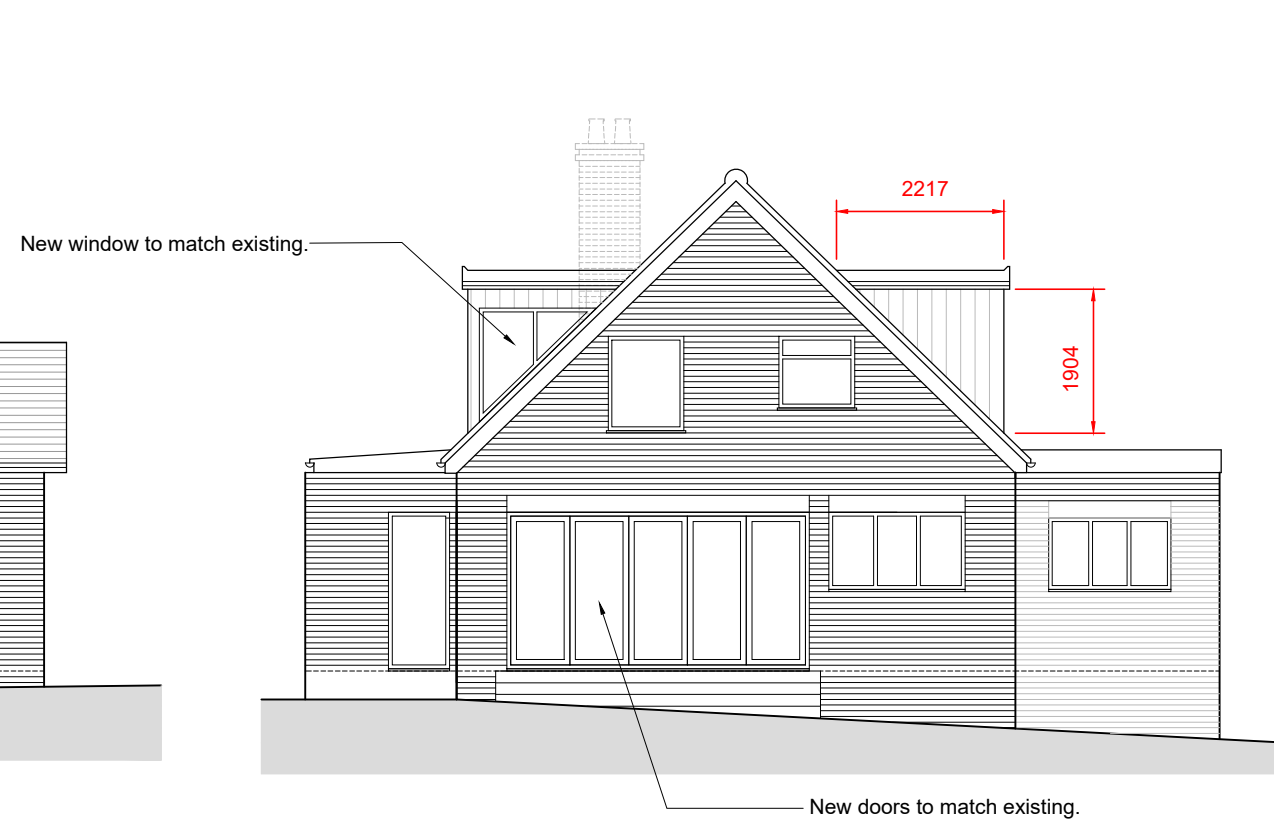


PROPOSED WEST ELEVATION
SCALE 1 : 100

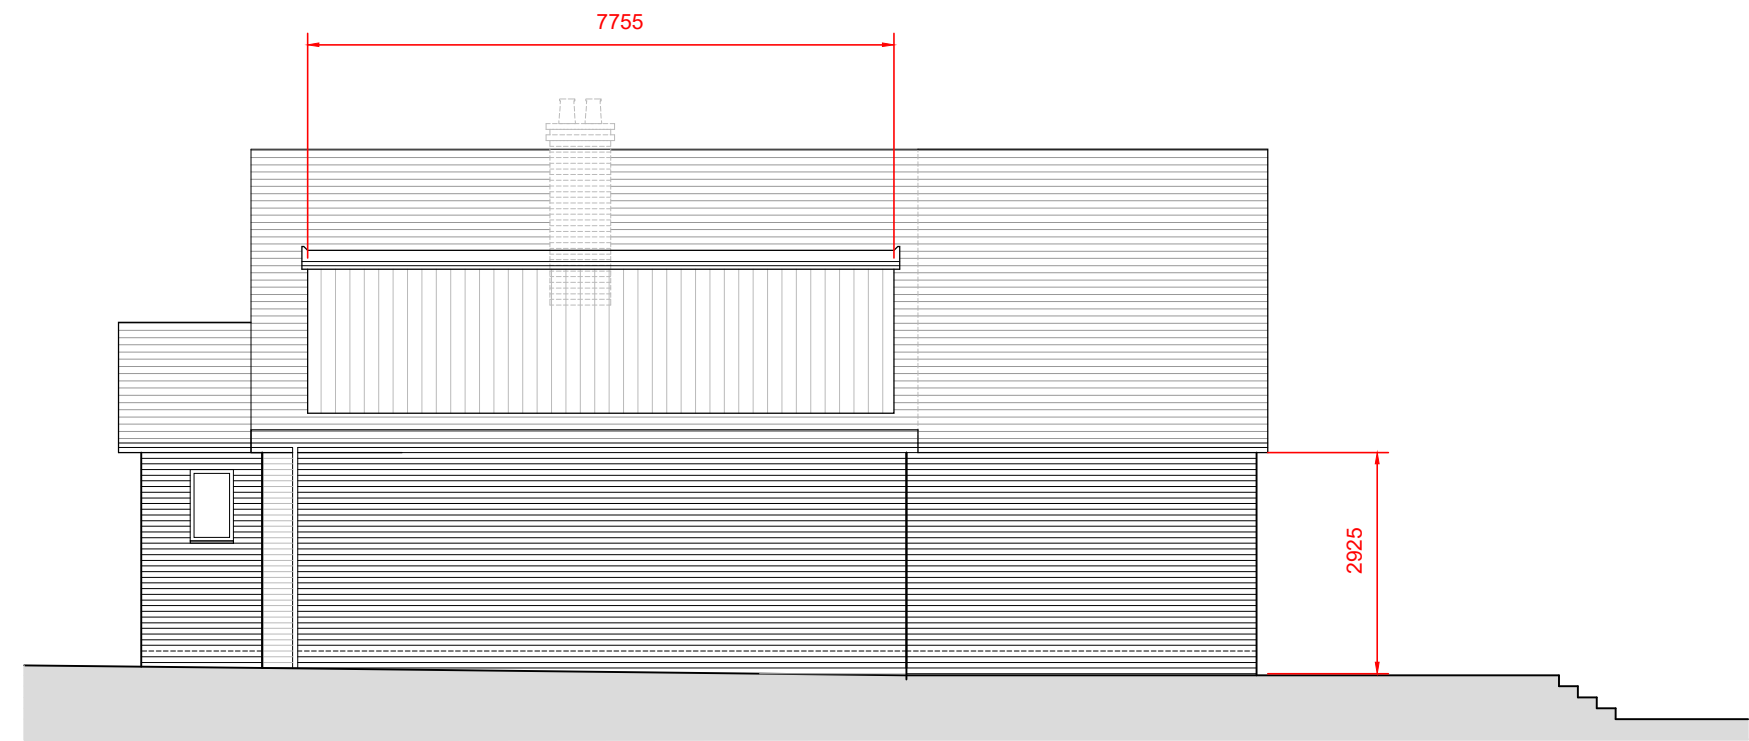

PROPOSED NORTH ELEVATION
SCALE 1 : 100



EXISTING EAST ELEVATION
SCALE 1 : 100

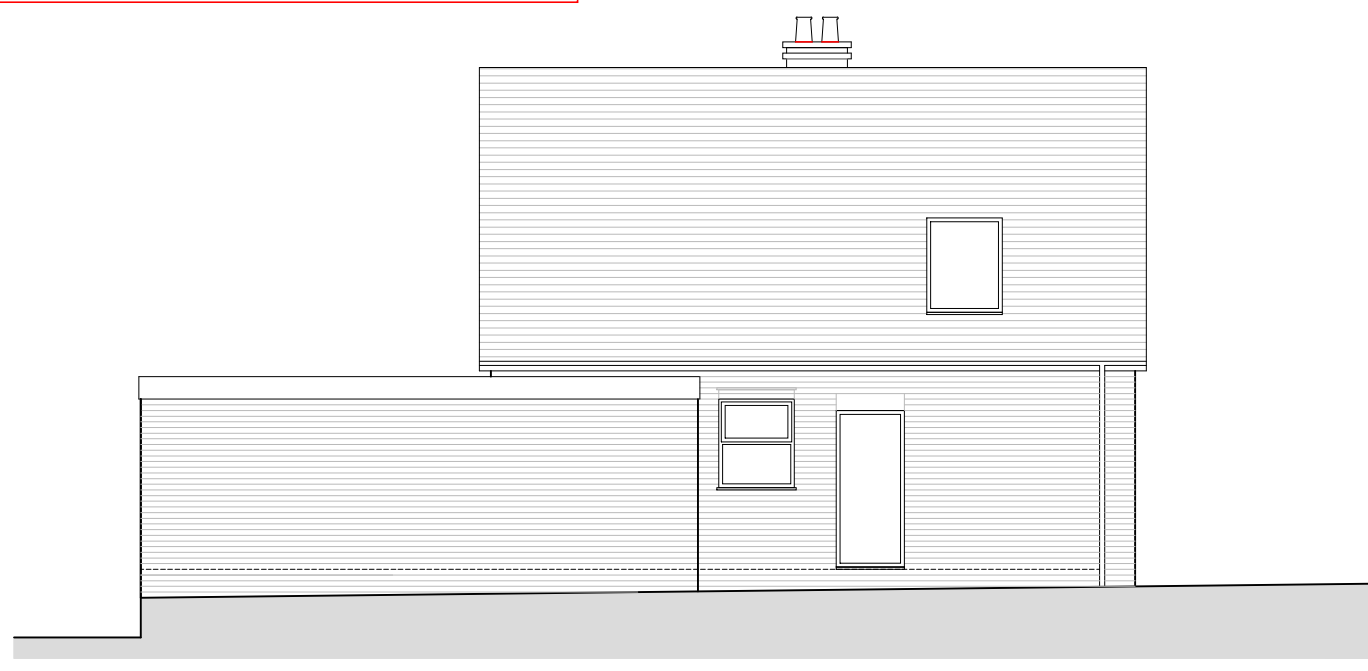

EXISTING SOUTH ELEVATION
SCALE 1 : 100




EXISTING WEST ELEVATION
SCALE 1 : 100




EXISTING NORTH ELEVATION
SCALE 1 : 100


Planning has been approved, except for the revision cloud noted above.
Reference: PL/25/0334
Description: Proposed garage conversion, two-storey rear extension with side dormers, a front porch, and a storage shed to the side.
Decision Date: 02/07/2025.

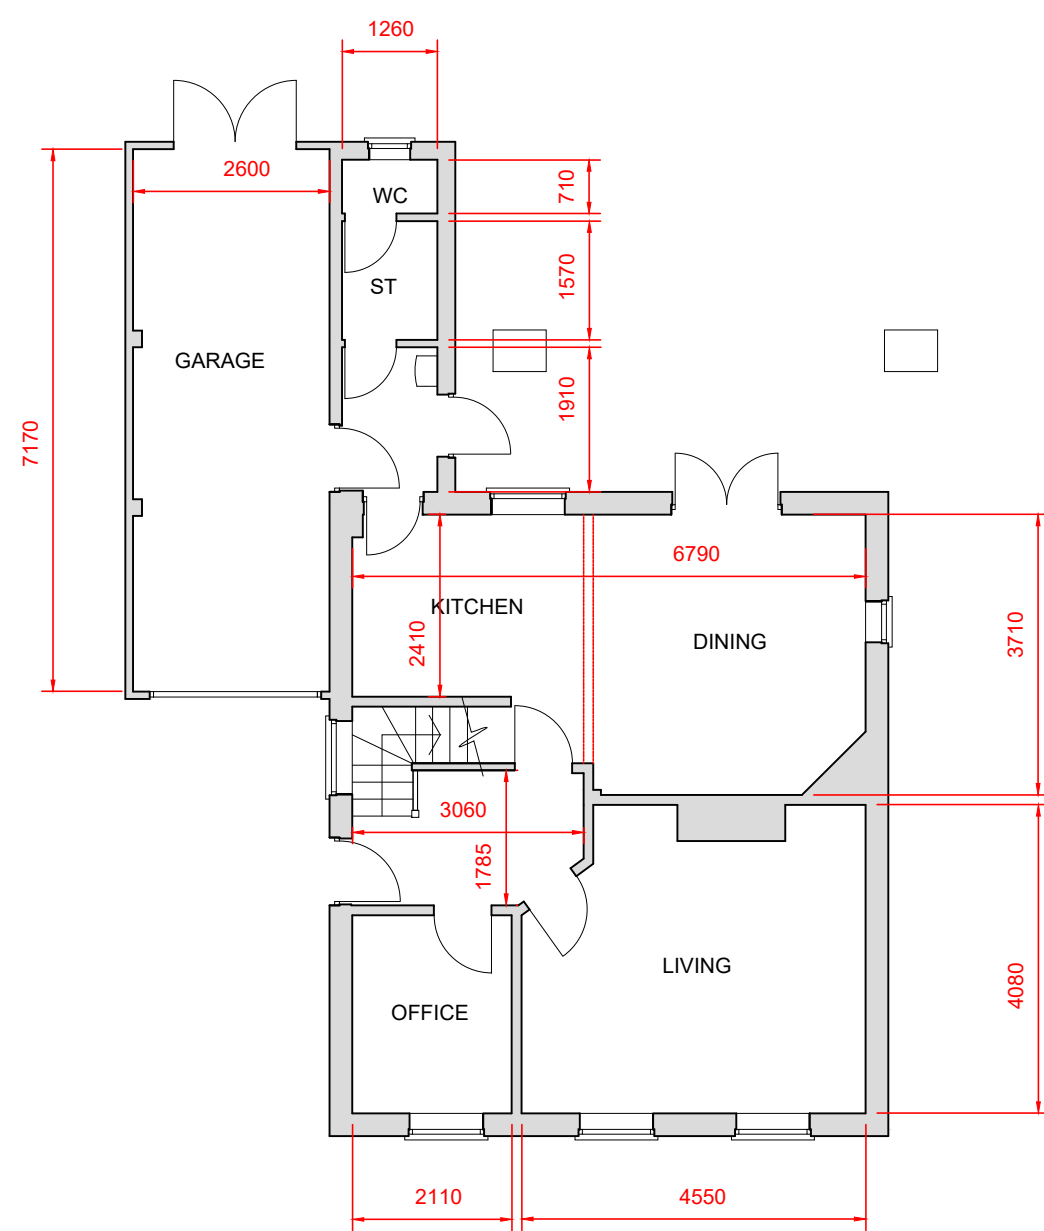


EXISTING GROUND FLOOR PLAN
SCALE 1 : 100

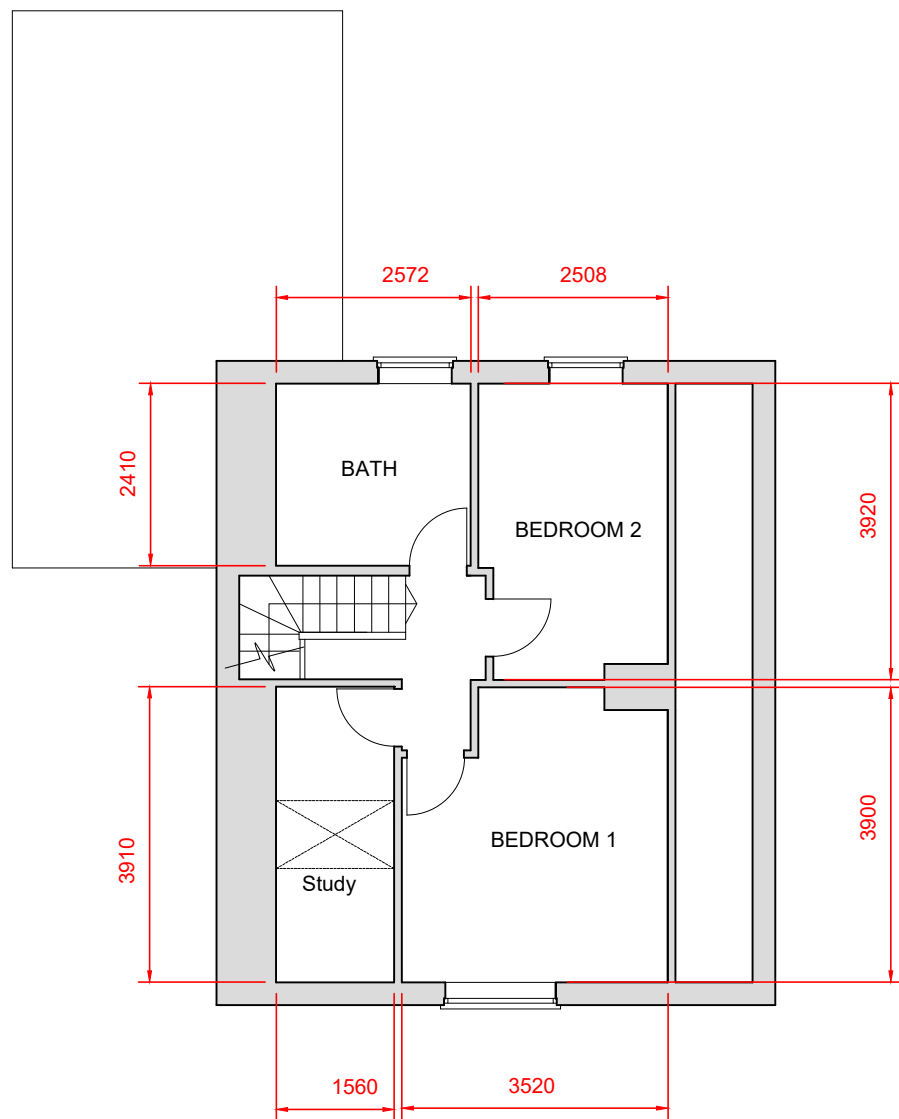

EXISTING FIRST FLOOR PLAN
SCALE 1 : 100

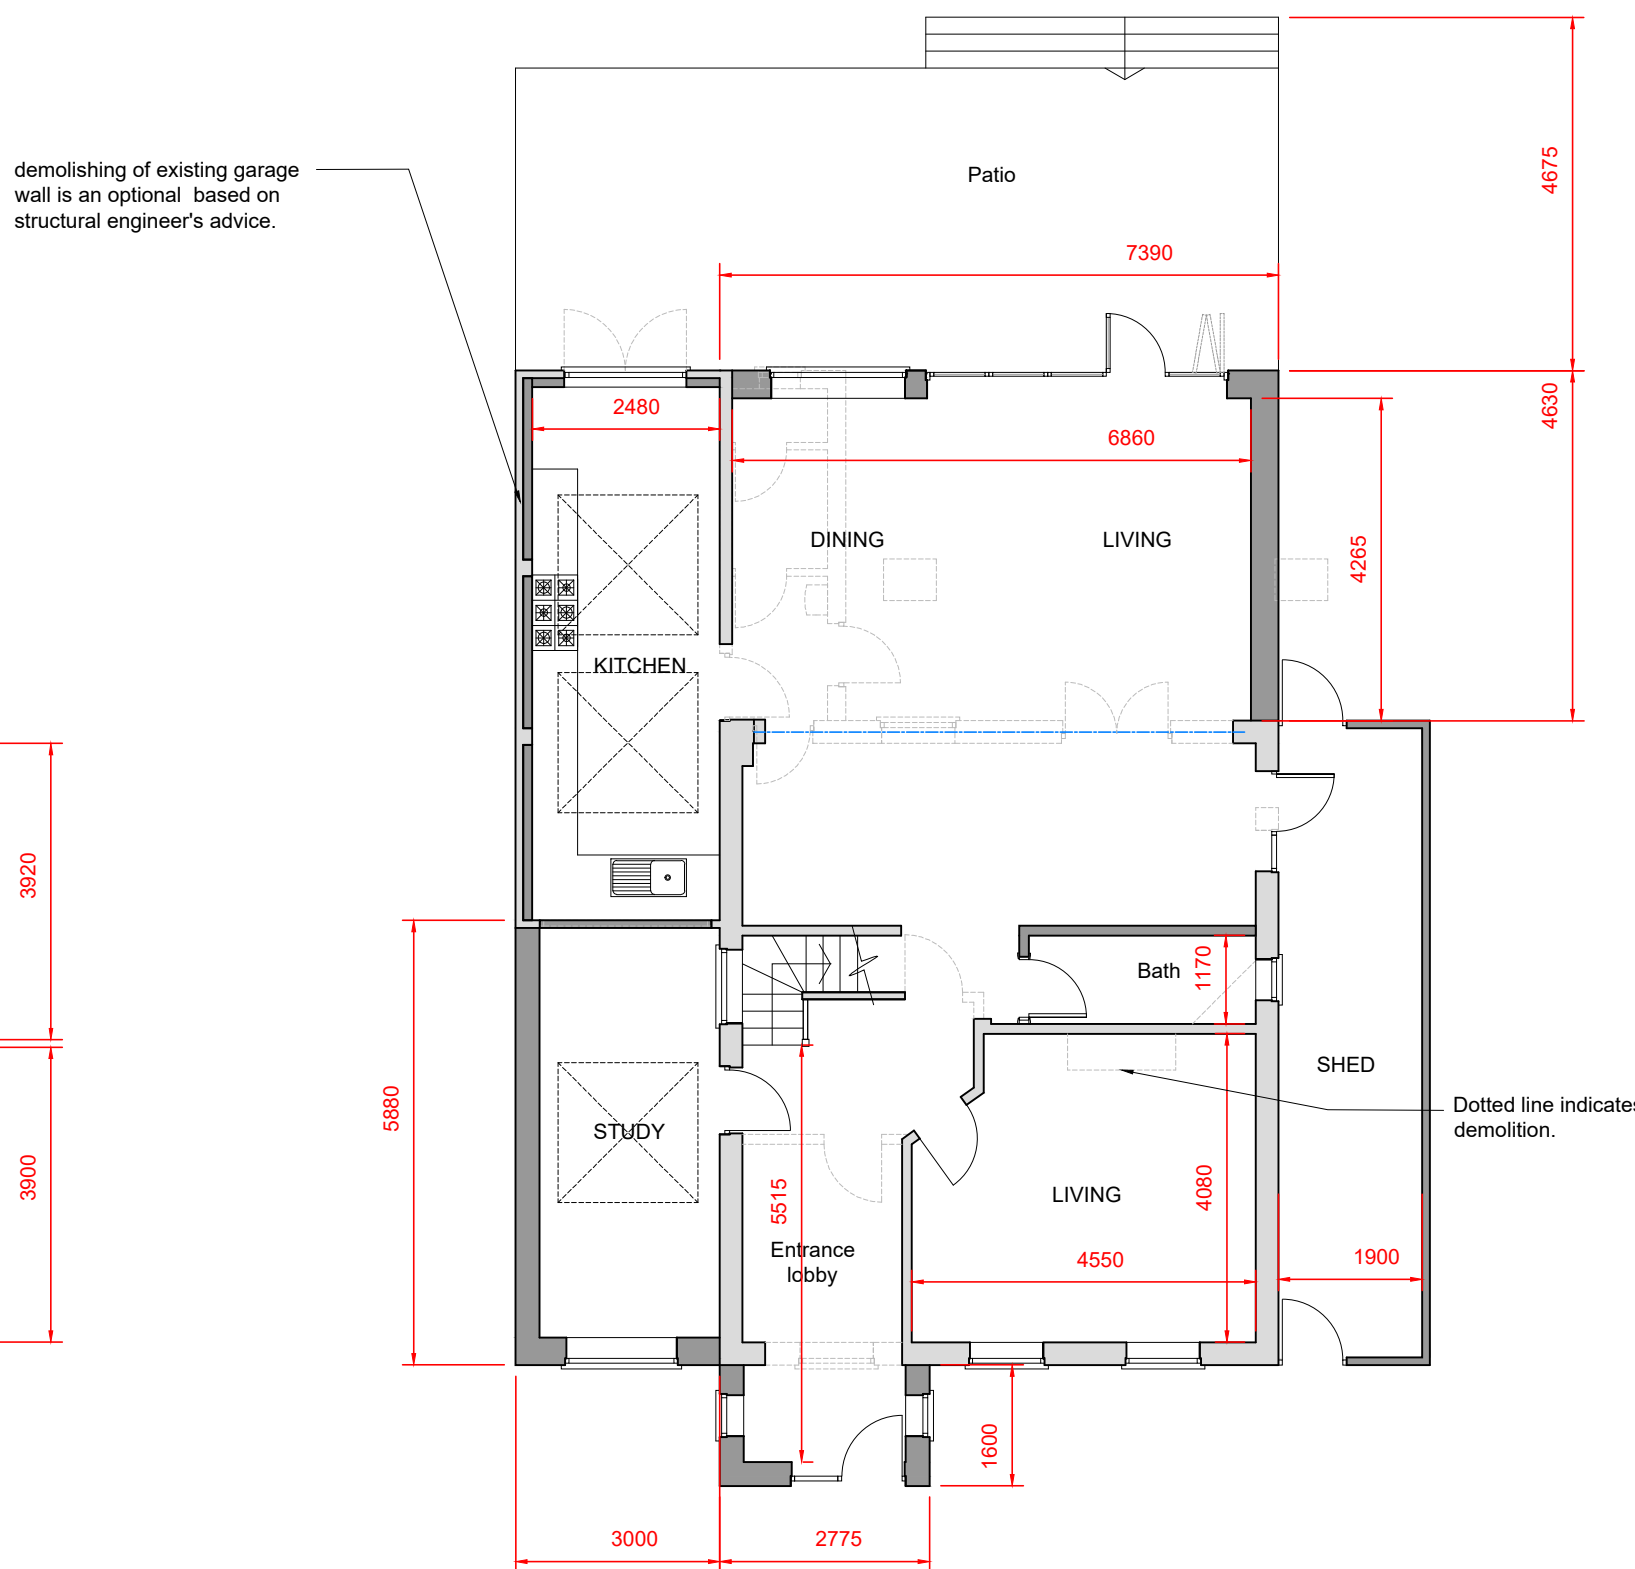

PROPOSED GROUND FLOOR PLAN
SCALE 1 : 100

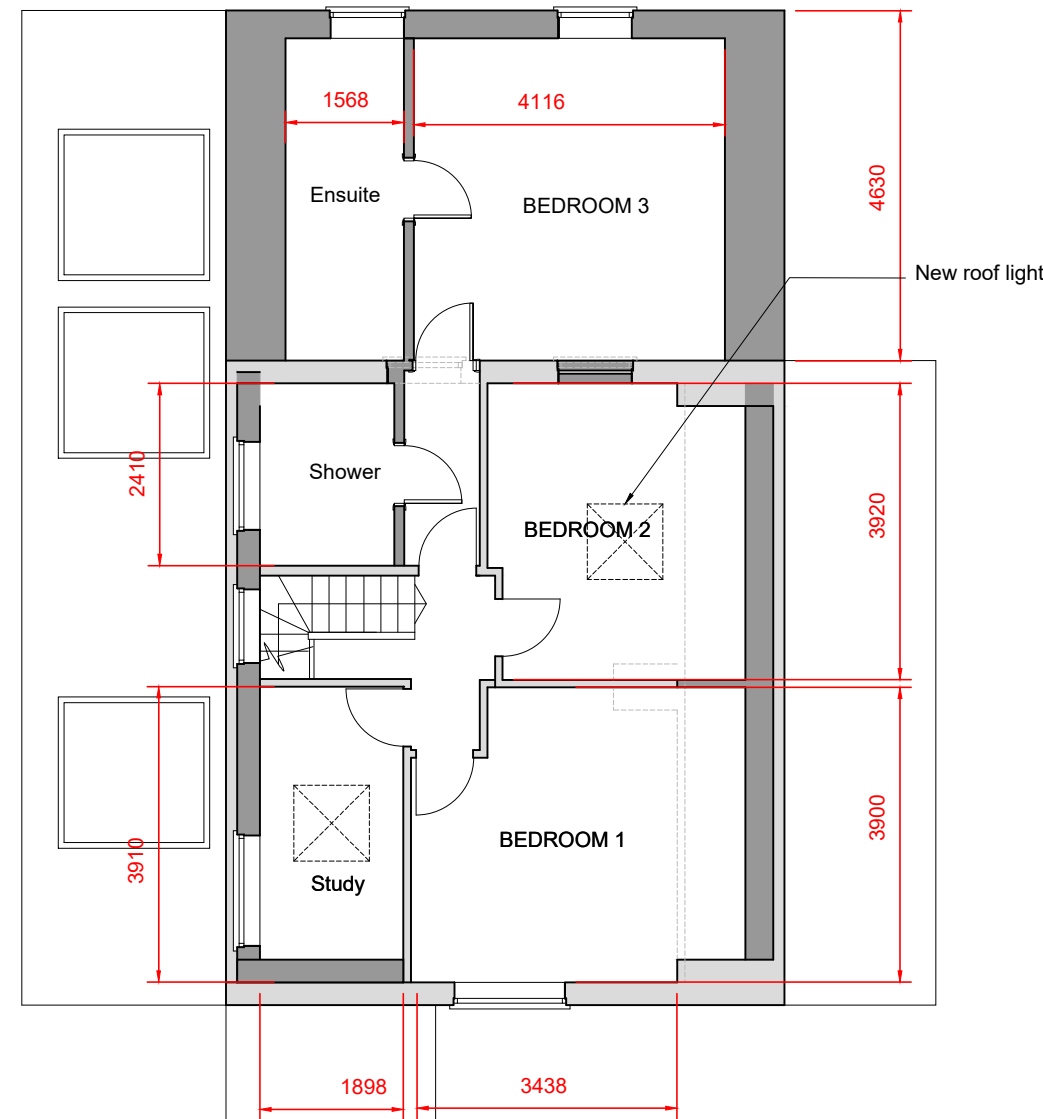

PROPOSED FIRST FLOOR PLAN
SCALE 1 : 100

0m 5m

NOTES

© SK Design consultants - THIS DRAWING AND DESIGN REMAINS THE COPYRIGHT AND INTELLECTUAL PROPERTY OF SK CONSULTANTS AND SHALL NOT BE COPIED IN ANY FORMAT WITHOUT APPROVAL.

THIS DRAWING IS TO BE READ IN CONJUNCTION WITH ALL OTHER DRAWINGS AND DOCUMENTS PROVIDED. THE CONTRACTOR MUST CHECK ALL DIMENSIONS ON SITE BEFORE PLACING ORDERS FOR MATERIALS OR SHOP FABRICATIONS OR COMMENCING WORKS ON SITE. ANY DISCREPANCIES SHOULD BE NOTIFIED BEFORE PROCEEDING.

SK Designs in partnership with NewLook renovations.
22 Netley close Caversham Reading
RG4 6SR
Tel : 07821111602

Client:
Mr ADITYA SARASWAT

Project:
Garage conversion, 2 storey rear extension with side dormers and a front Porch addition .
Location:
172 Barnsdale Road, READING, Berkshire, RG2 7JP

Drawing Title:
PLANS AND ELEVATIONS

Date: JAN 2026 Sheet Size: A1 Drawn: SK

Drawing No: P1613 -02 Revision: .