


! Consent given under PL/24/0061 application for internal alterations to create new hallway and floor repairs.

Not yet constructed. Expiry date for this application is 06/08/27.

OK Tag to identify replacement window or door.

Ground Floor Plan

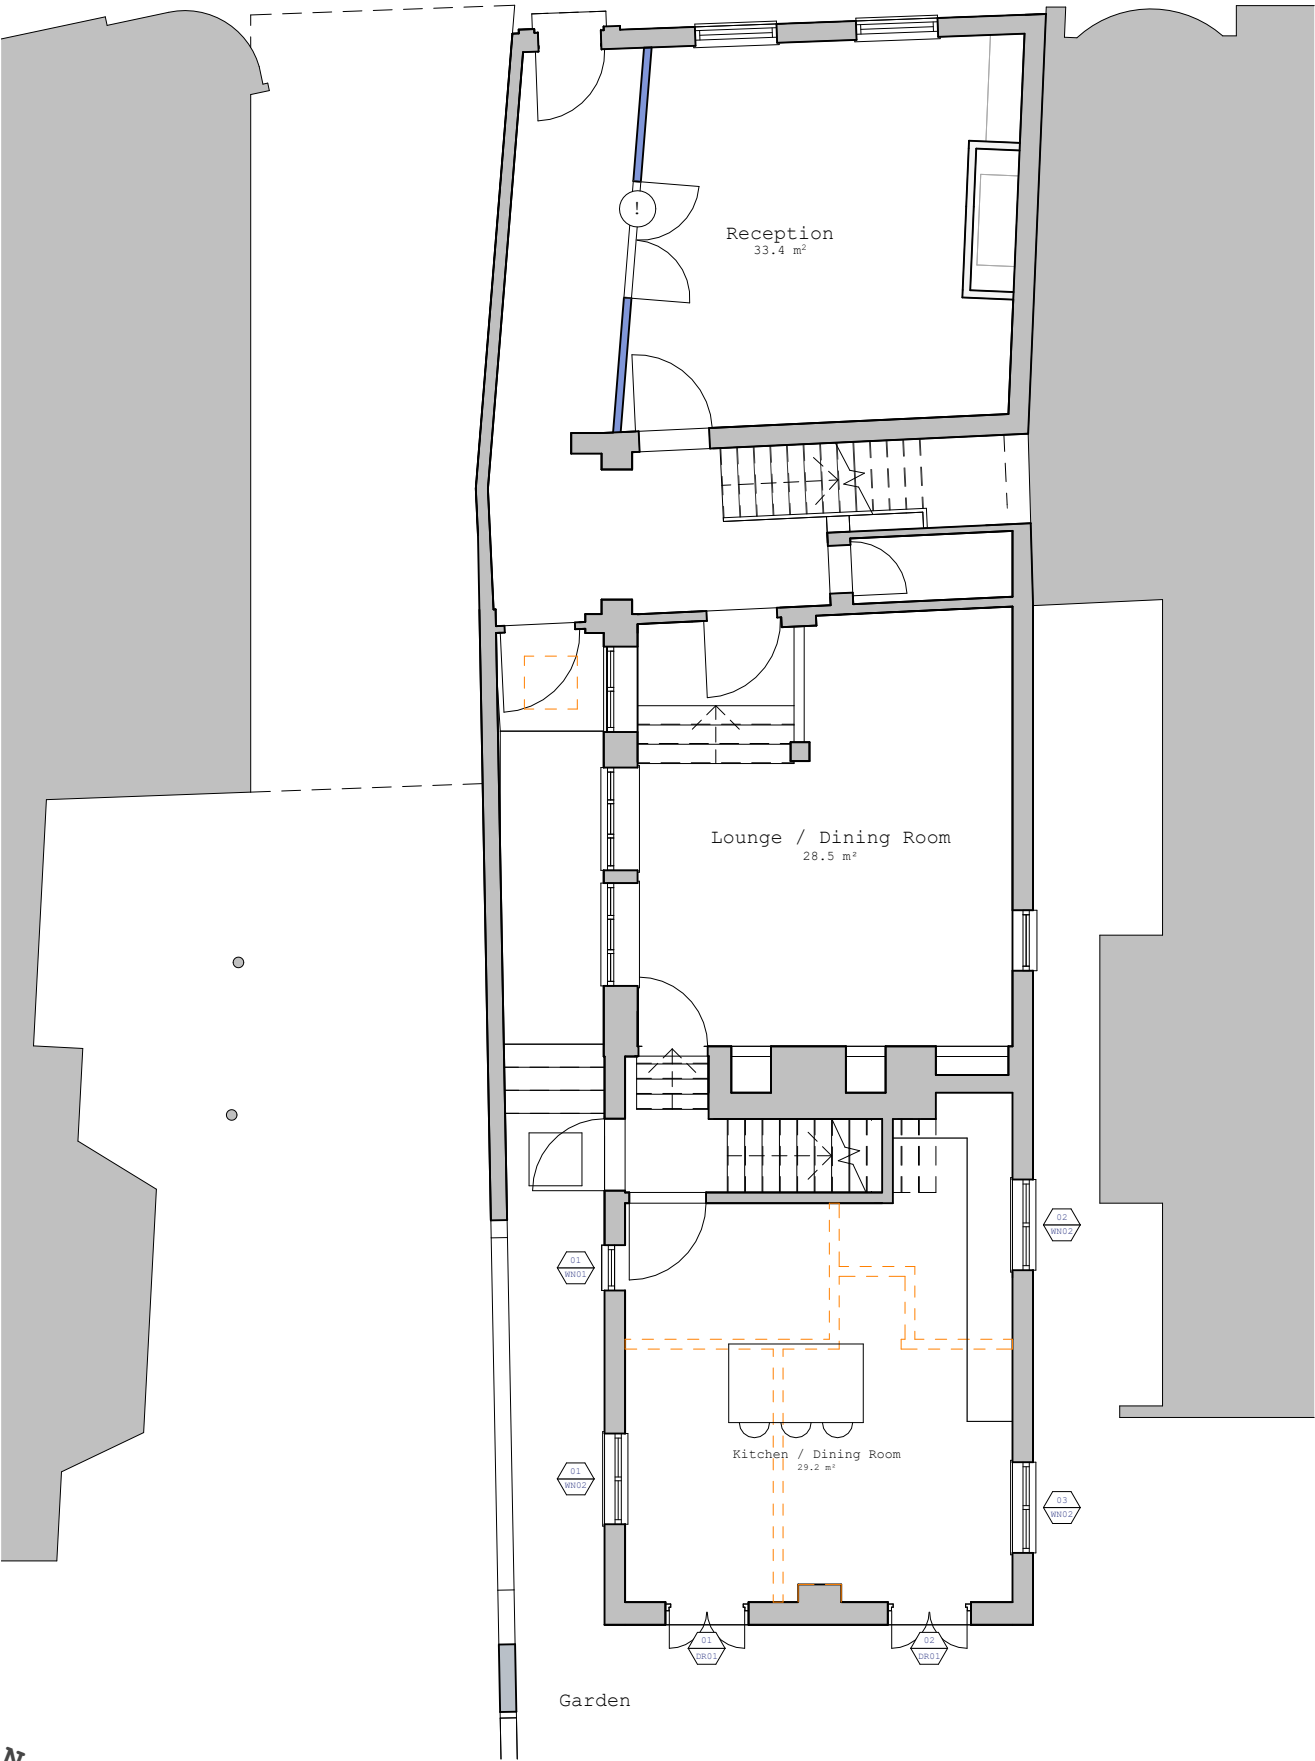


Front portion of existing building is a fine double-fronted Tudor building fronting Castle Street: HIGH SIGNIFICANCE


Central portion of existing building was renovated extensively in the 1980s with modern fabric and unsympathetic connections to the oldest parts: LIMITED / NO SIGNIFICANCE

Rear portion of existing building is an extension built in 1982: NO SIGNIFICANCE

First Floor Plan

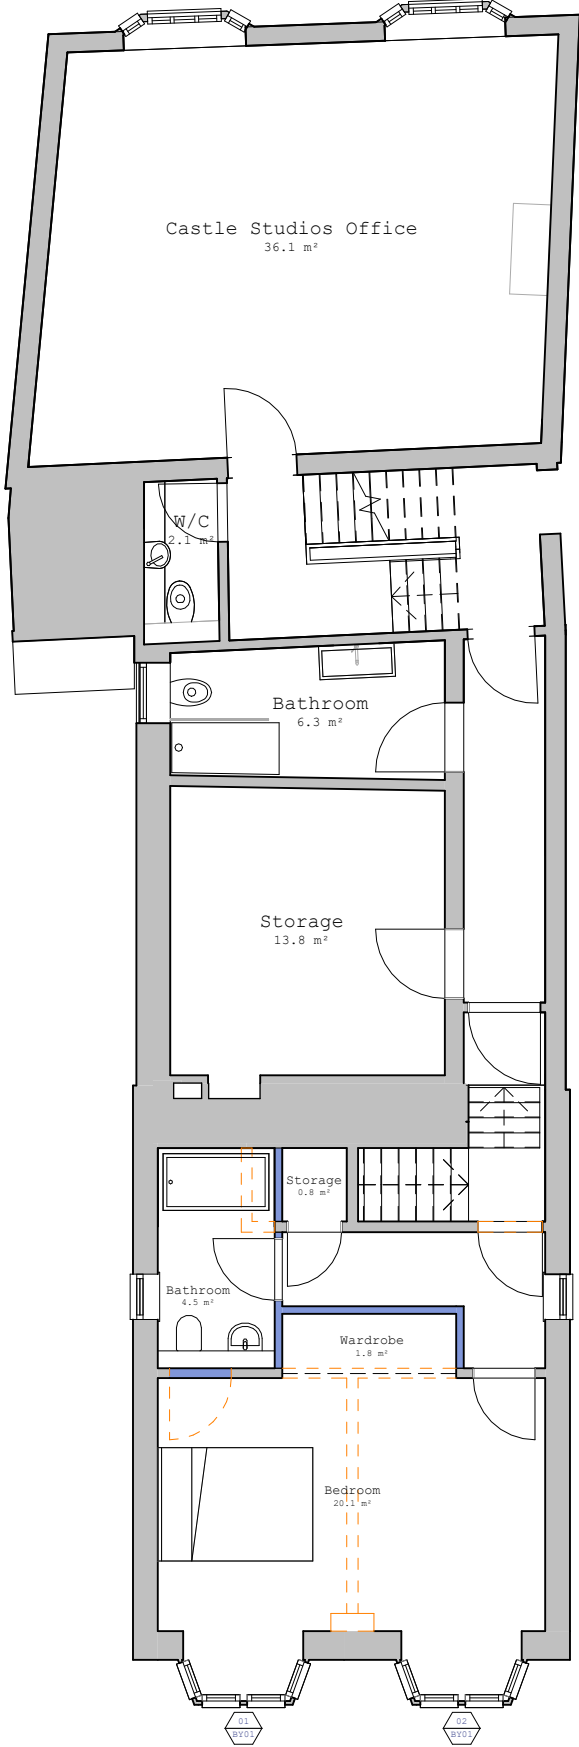

Second Floor Plan

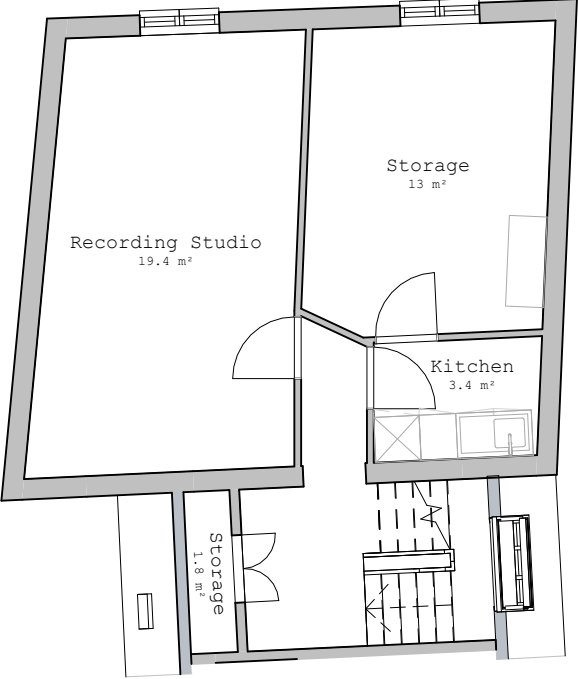

Collaborating with:
Arthur op den Brouw

Job: 1025
Drawing: 03-10
Revision:

Project:
15 Castle Street
RG1 7SB
Drawing:
Floor Plans As Proposed

Date: JAN 2026
Status: Draft
Drawn By: JL
Checked By: SH



Colony Architects Ltd.
The Wine Store, Brewery
Court, Theale, Reading, RG7 5AJ
+44 (0)118 380 0328
hello@colonyarchitects.com
colonyarchitects.com