



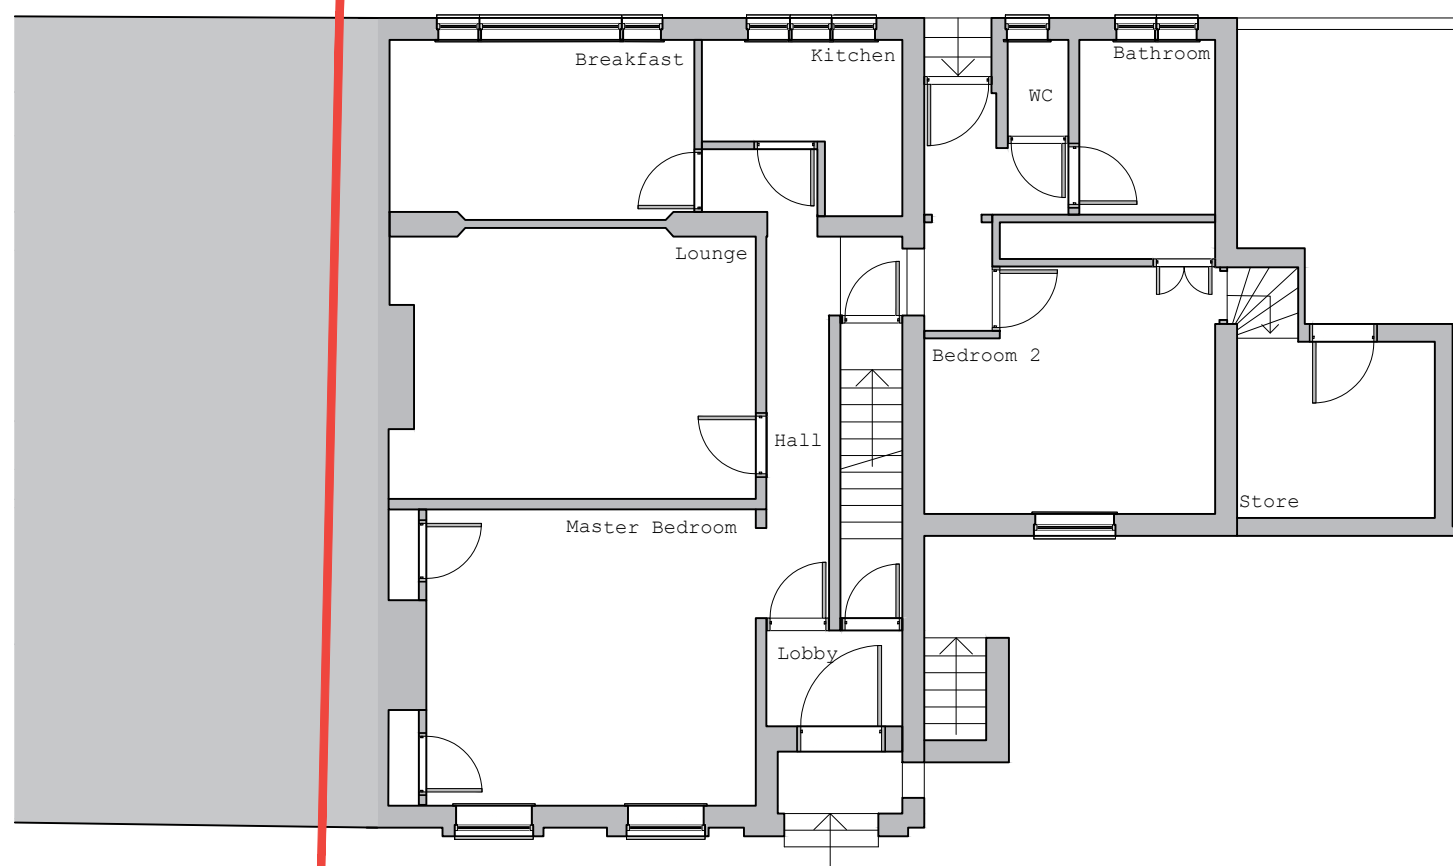

39



Existing Ground Floor Plan

all drawings remain the copyright of colony and cannot be reproduced on whole or part without our approval this drawing is for planning purposes only and not a construction issue documents & drawings are not to be altered without the consent of colony dimensional accuracy only applies to the written notation drawings issued by colony are to be cross-referenced where necessary with other relevant consultants' information if any contradiction is found in the drawing set, or if you are in any doubt, ask the architect					Project: 41 Eastern Avenue Reading, RG1 5RX								
	Collaborating with: Ali Akbar				Drawing Name: Ground Floor Plan As existing / 1:100 on A3								
	Job: 1026	Drawing: 03-00	Revision: -		Date: 06.2024	Status: planning							
	Drawn By: TF		Checked By: EM		Colony Architects Ltd. The Wine Store, Brewery Court, Theale, Reading, RG7 5AJ +44 (0)118 380 0328 hello@colonyarchitects.com colonyarchitects.com								
NOTES	1:100	01	02	03	04	05	06	07	08	09	10	11	12

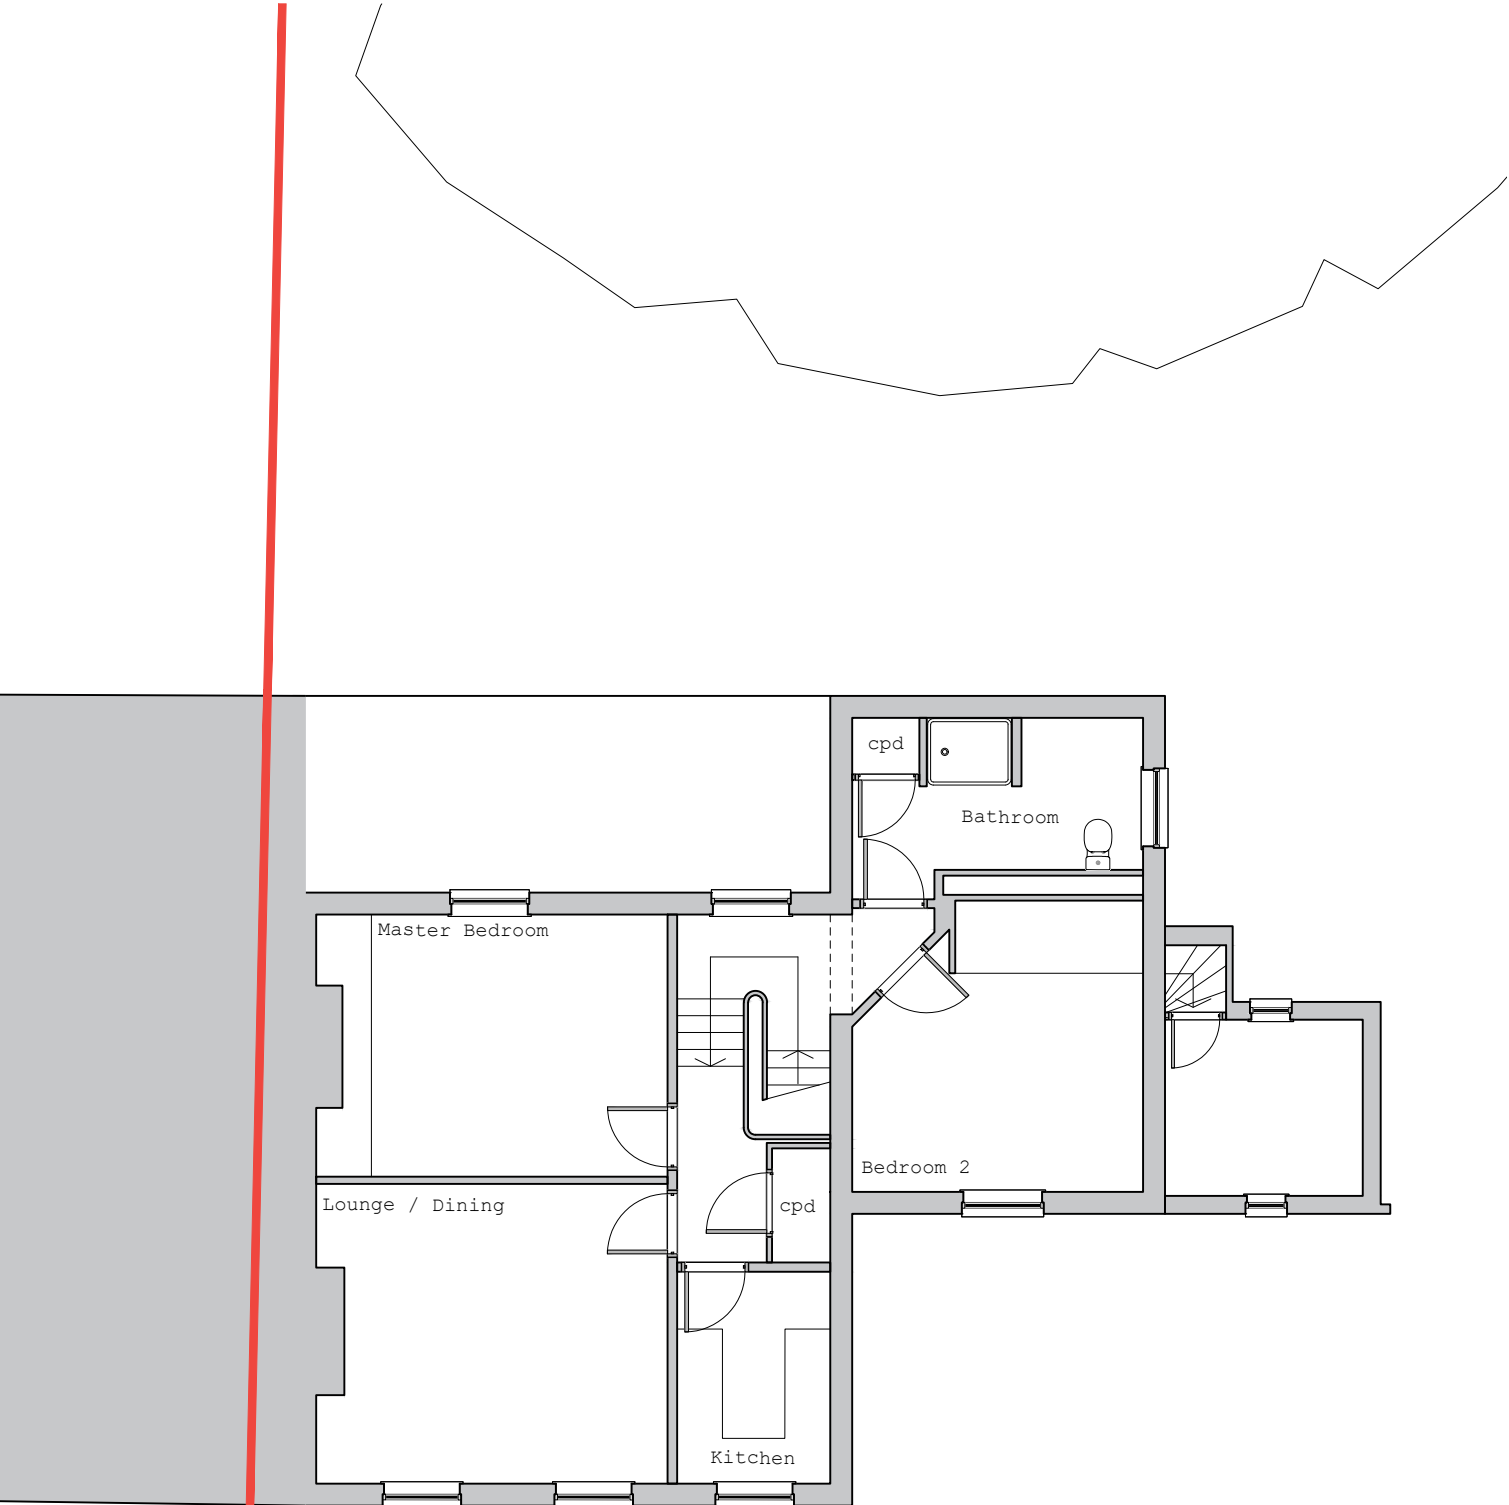

Existing First Floor Plan

39

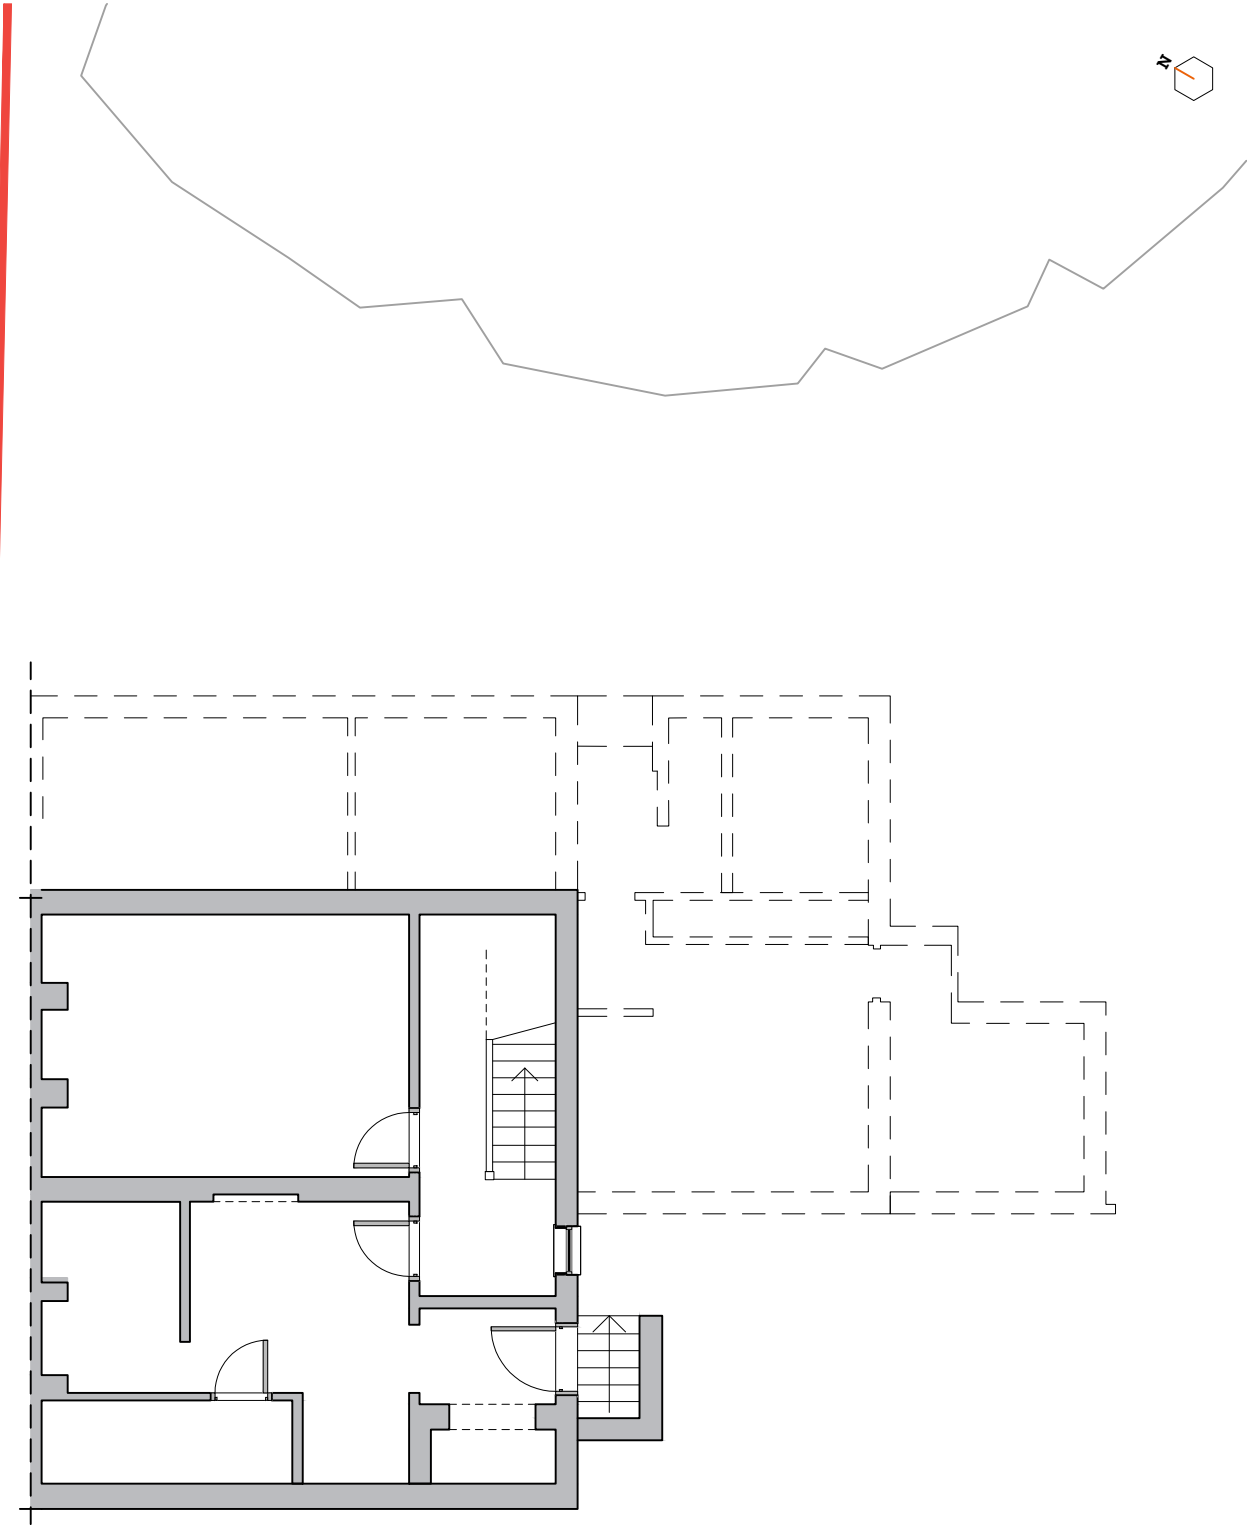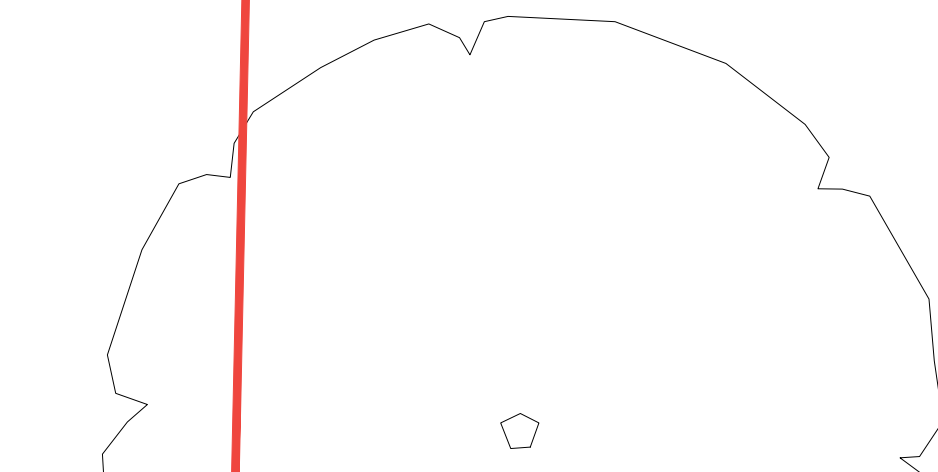

Existing Basement Plan

all drawings remain the copyright of colony and cannot be reproduced on whole or part without our approval this drawing is for planning purposes only and not a construction issue documents & drawings are not to be altered without the consent of colony dimensional accuracy only applies to the written notation drawings issued by colony are to be cross-referenced where necessary with other relevant consultants' information if any contradiction is found in the drawing set, or if you are in any doubt, ask the architect		Project: 41 Eastern Avenue Reading, RG1 5RX Drawing Name: Floor Plans As existing / 1:100 on A3	 Colony Architects Ltd. The Wine Store, Brewery Court, Theale, Reading, RG7 5AJ +44 (0)118 380 0328 hello@colonyarchitects.com colonyarchitects.com												
	Collaborating with: Ali Akbar	Date: 06.2024 Status: planning													
	Job: 1026 Drawing: 03-01 Revision: -	Drawn By: TF Checked By: EM													
	<table><tr><td>NOTES</td><td>1:100</td><td>01</td><td>02</td><td>03</td><td>04</td><td>05</td><td>06</td><td>07</td><td>08</td><td>09</td><td>10</td><td>11</td><td>12</td></tr></table>			NOTES	1:100	01	02	03	04	05	06	07	08	09	10
NOTES	1:100	01	02	03	04	05	06	07	08	09	10	11	12		



Existing Front Elevation



Existing Rear Elevation



Existing Side Elevation



Collaborating with:
Ali Akbar

Job: Drawing: Revision:
1026 05-00 -

Project:
41 Eastern Avenue
Reading, RG1 5RX

Drawing Name:
Elevations
As existing / 1:100 on A3

Date: Status:
06.2024 planning

Drawn By: Checked By:
TF EM



Colony Architects Ltd.
The Wine Store, Brewery Court,
Theale, Reading, RG7 5AJ
+44 (0)118 380 0328
hello@colonyarchitects.com
colonyarchitects.com