



DION.E Architecture
www.dionearch.com

[illegible]

CODE	SUITABILITY DESCRIPTION
STATUS	PURPOSE OF ISSUE

PROJECT
6 Filbert Dr, Tilehurst, Reading RG31 5DZ, UK

TITLE

As Proposed

CLIENT
Mr & Mrs Fallaize

DRAWN BY	CHECKED BY	DATE
E.D	E.D	02/09/2025

SCALE (@ A1) 1:100	PROJECT NUMBER 001
-----------------------	-----------------------


DRAWING NUMBER	REV
A101	



1 Level 0 - proposed
1 : 100

2 Level 1 - Proposed
1 : 100

3 Roof view_Proposed

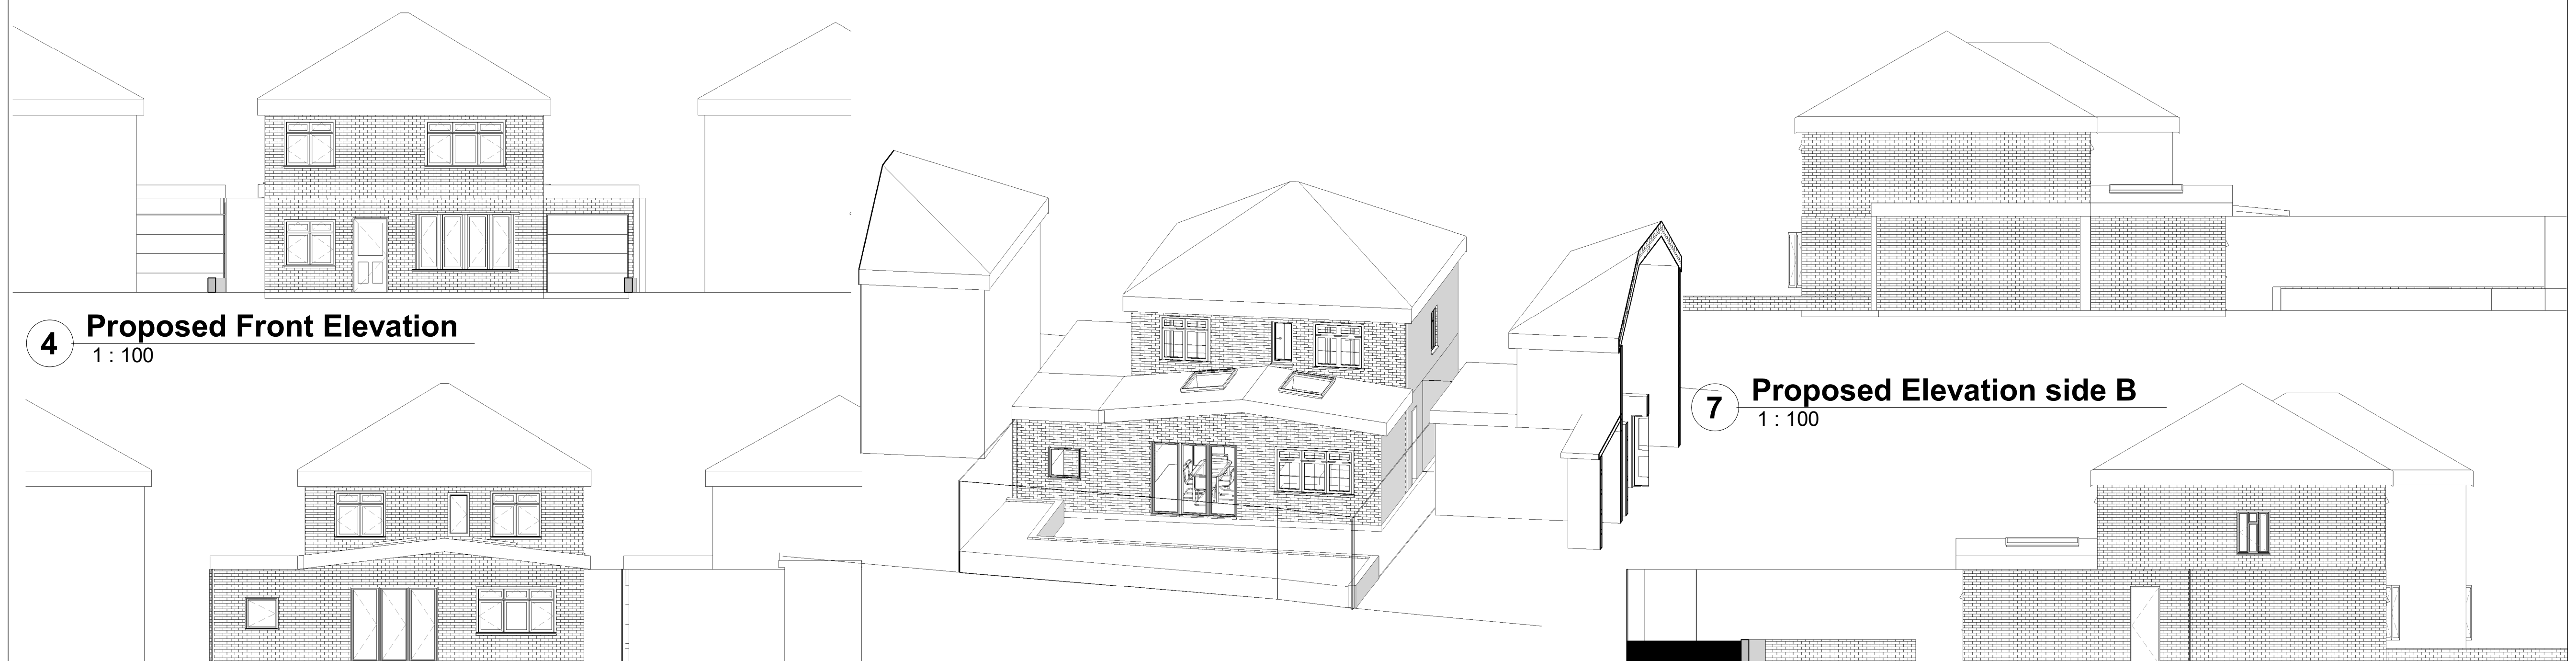

4 Proposed Front Elevation

5 Proposed Rear Elevation

7 Proposed Elevation side B
1 : 100

6 Proposed Elevation side A

8 {3D}

