




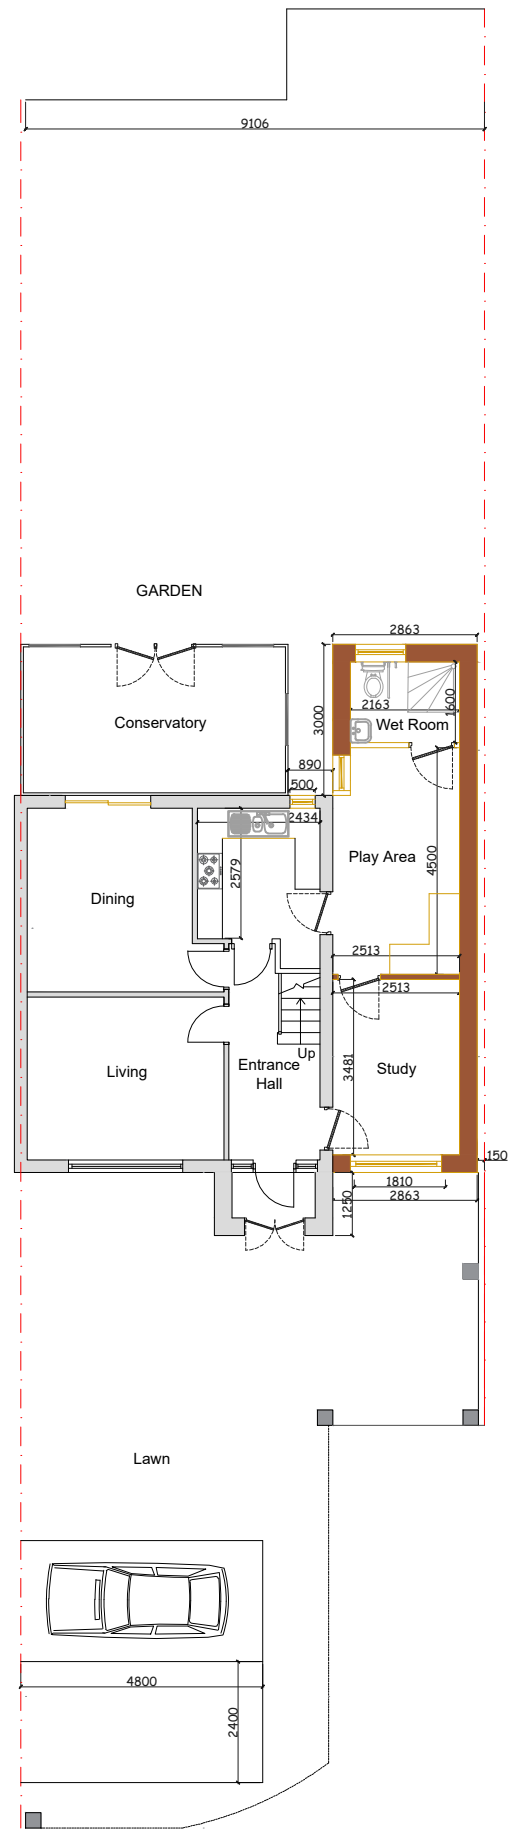

PROPOSED
GROUND FLOOR PLAN

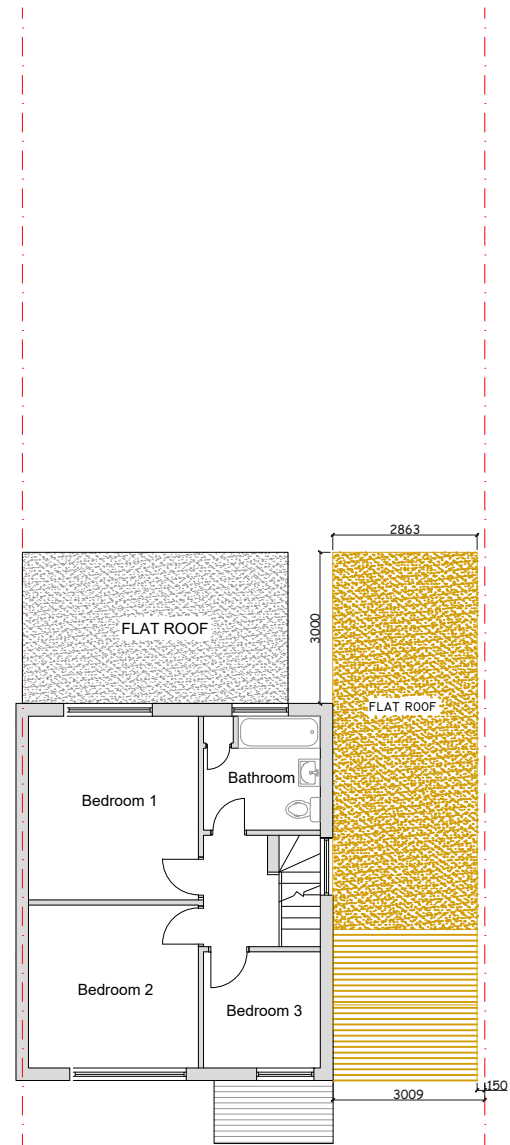

PROPOSED
FIRST FLOOR PLAN

 

AR Building Services.Uk
Email: rabia.mmansha@gmail.com

No.	Revision/Issue	Date
-----	----------------	------

Site Address 21 RILEY ROAD, READING RG30 4UX,UK	
Drawing Title Proposed Floor Plans	
Scale 1:150@ A3	Checked by RA
Drawing No PR0001-005	Date 18/01/2026