


- Key**
- 1B1P
 - 1B1P Studio
 - 1B1P Manhattan
 - 1B2P
 - 1B2PW
 - 2B3P
 - 2B4P
 - 3B5P
 - Amenities
 - Circulation
- Key**
- Red Line Boundary
 - Applicants Ownership

P6	Red line updated to comments received	21/03/25	MD	DB
P5	Planning Revision - Updated Boundary Line to include Public Realm	07/02/25	BS	DB
P4	Planning Addendum - Amendments to Car Park and Ground Floor	25/11/24	BS	DB
P3	Planning Addendum - Response to Highways	06/11/24	BS	DB
P2	Planning Addendum - Revised Drawings	07/08/24	EK	DB
P1	Planning Issue	23/01/24	BS	DB
Rev	Description	Date	Dr by	App by
BS		11/12/23		DB

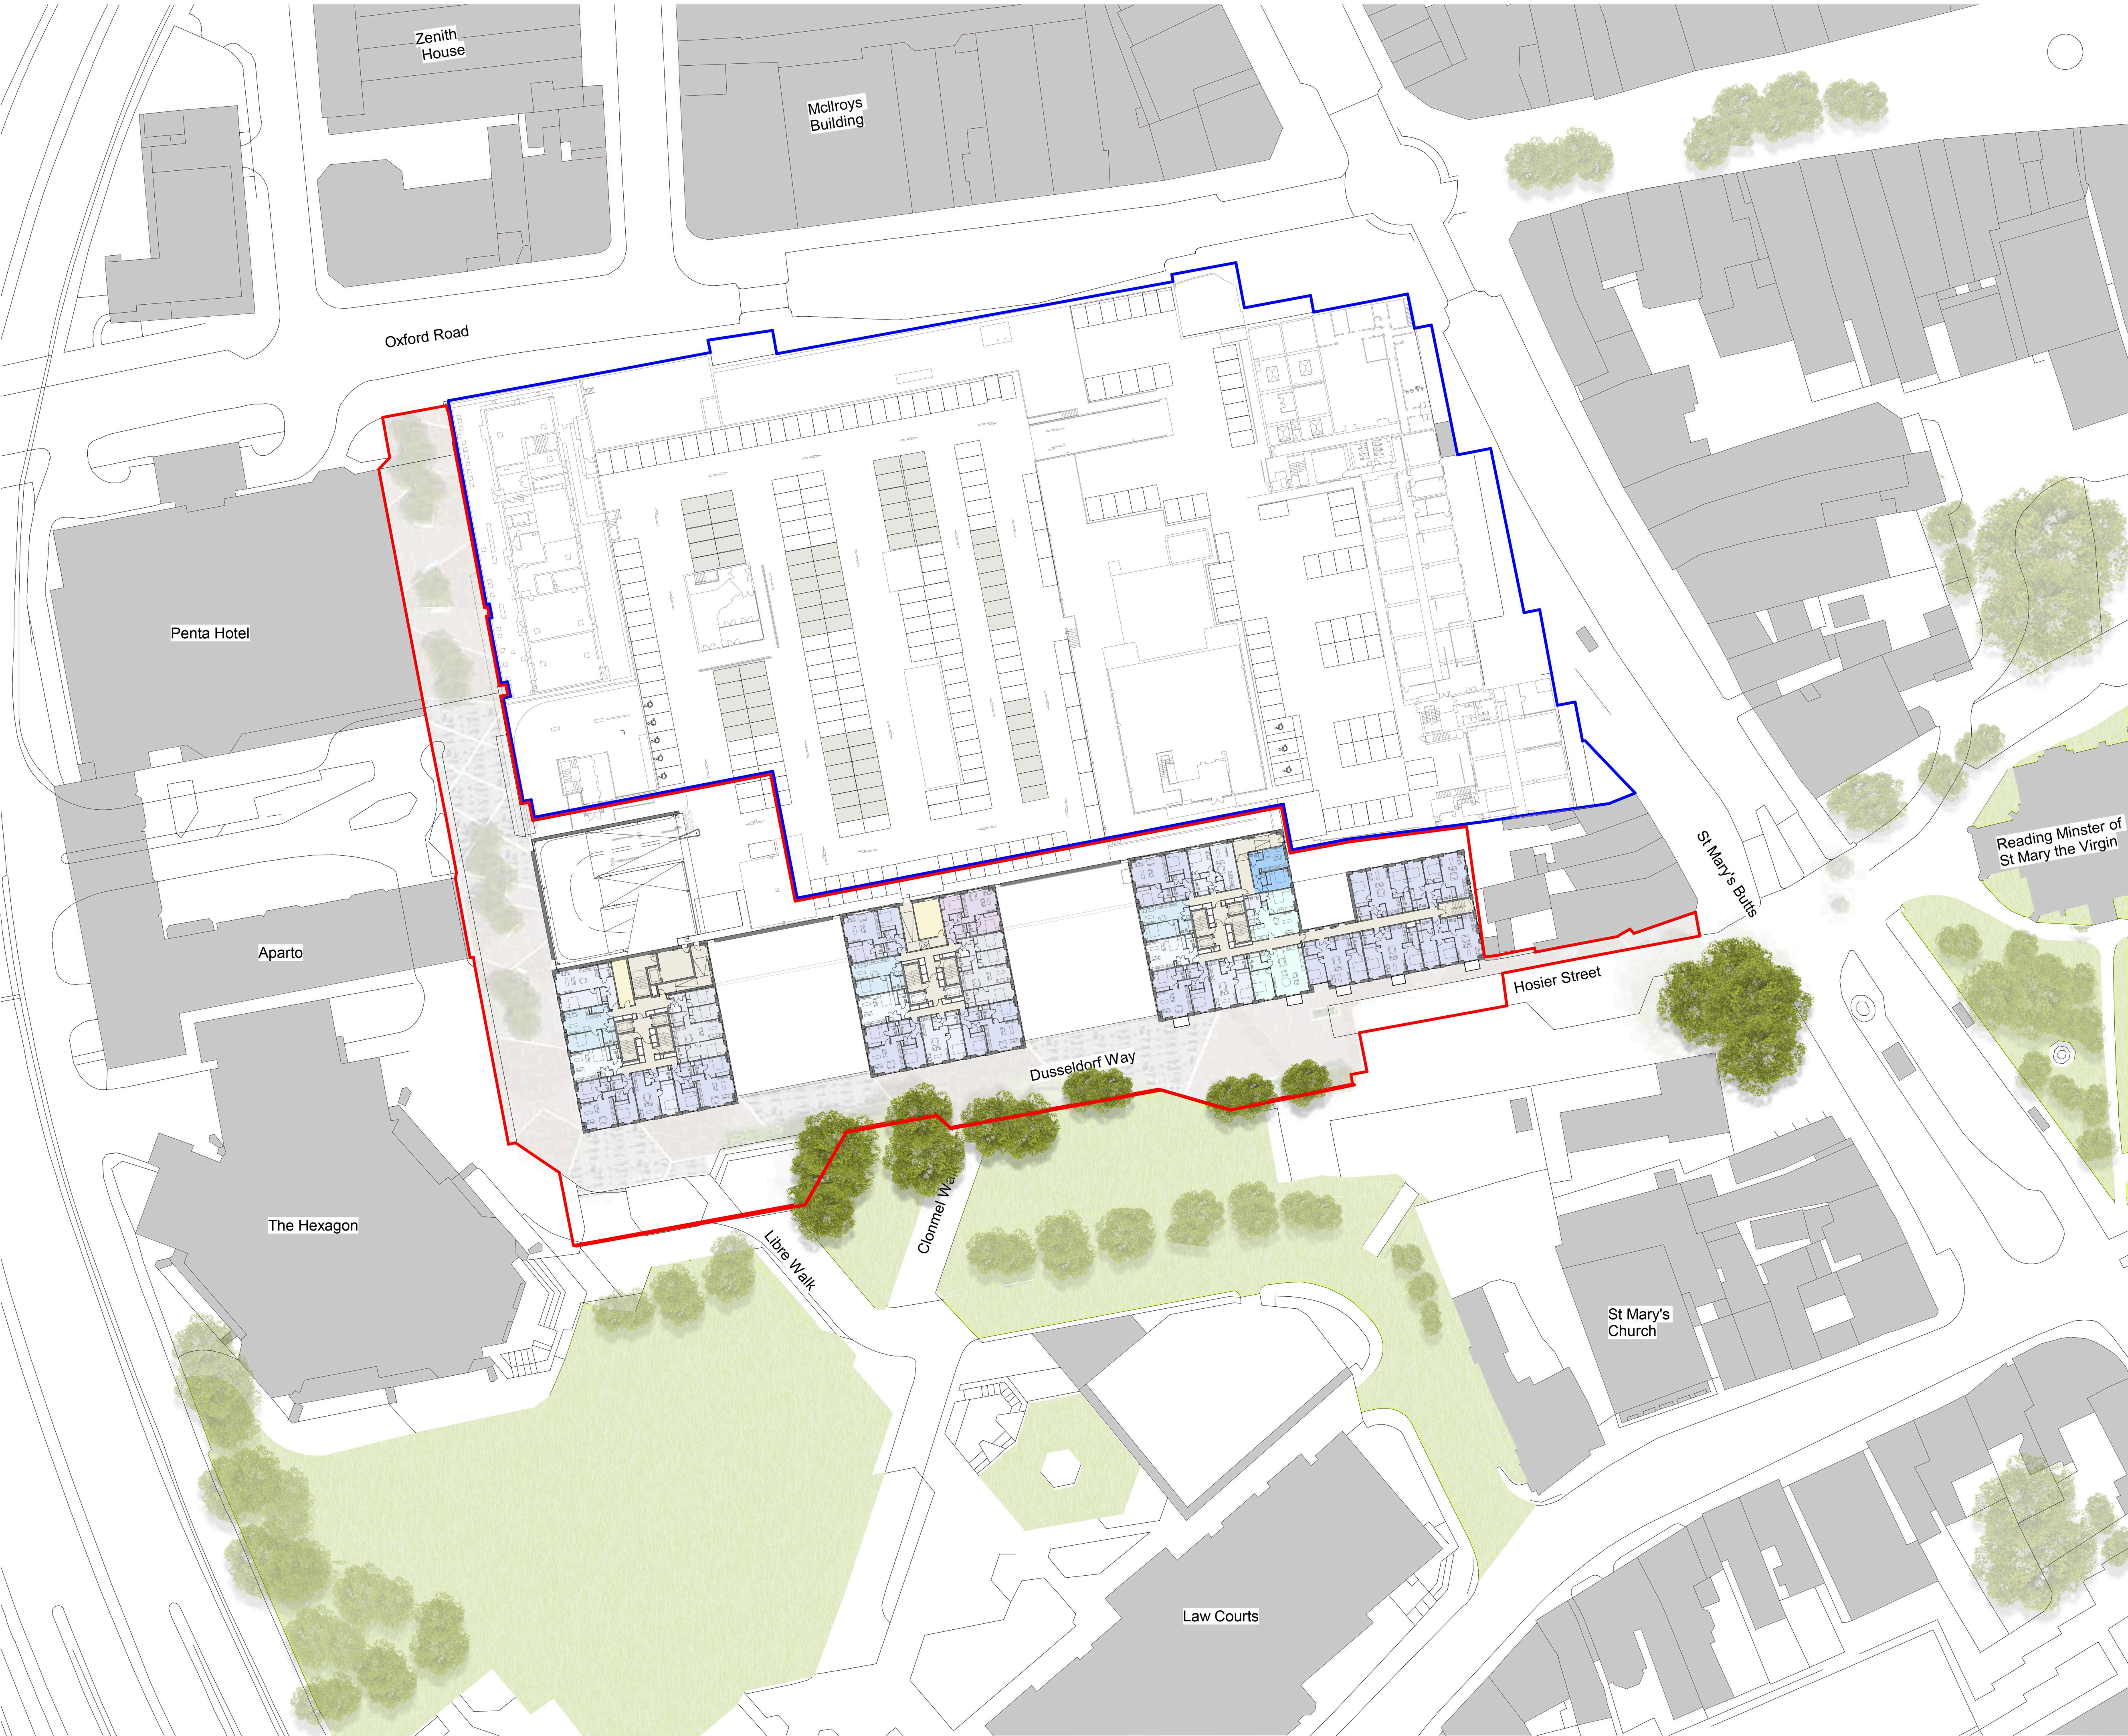

AHR Architects Ltd
5th Floor
55 Princess Street
Manchester
M2 4EW
United Kingdom

T +44(0)161 8287900
E manchester@ahr.co.uk
www.ahr.co.uk

client name	McLaren (Broad Street Mall) Ltd and UREF III LP		
project	Broad Street Mall Residential		
drawing	Site Plan - Level 03		
computer file	11032111DEM_Protect_Folder_redactionmichael.dun/Documents/Red_Files/Local_Files/Rev/2025/BSM-AHR-ZZ-03-DR-A-08103 - Apartment_michael.dun/03.rvt	plot date	
project number	2022.00307.000	scale	1 : 500 @A1
drawing number	BSM-AHR-ZZ-03-DR-A-08103	rev	P6
		issue status	S2

This drawing is to be read in conjunction with all related drawings. All dimensions must be checked and verified on site before commencing any work or producing shop drawings. The originator should be notified immediately of any discrepancy. This drawing is copyright and remains the property of AHR.