


- Key
- Red Line Boundary
 - Applicants Ownership

P3	Red line updated to comments received	21/03/25	MD	DB
P2	Planning Revision - Updated Boundary Line to include Public Realm	07/02/25	BS	DB
P1	Planning Issue	23/01/24	BS	DB
Rev	Description	Date	Dr by	App by
original by	date created		approved by	
BS	12/13/23		DB	

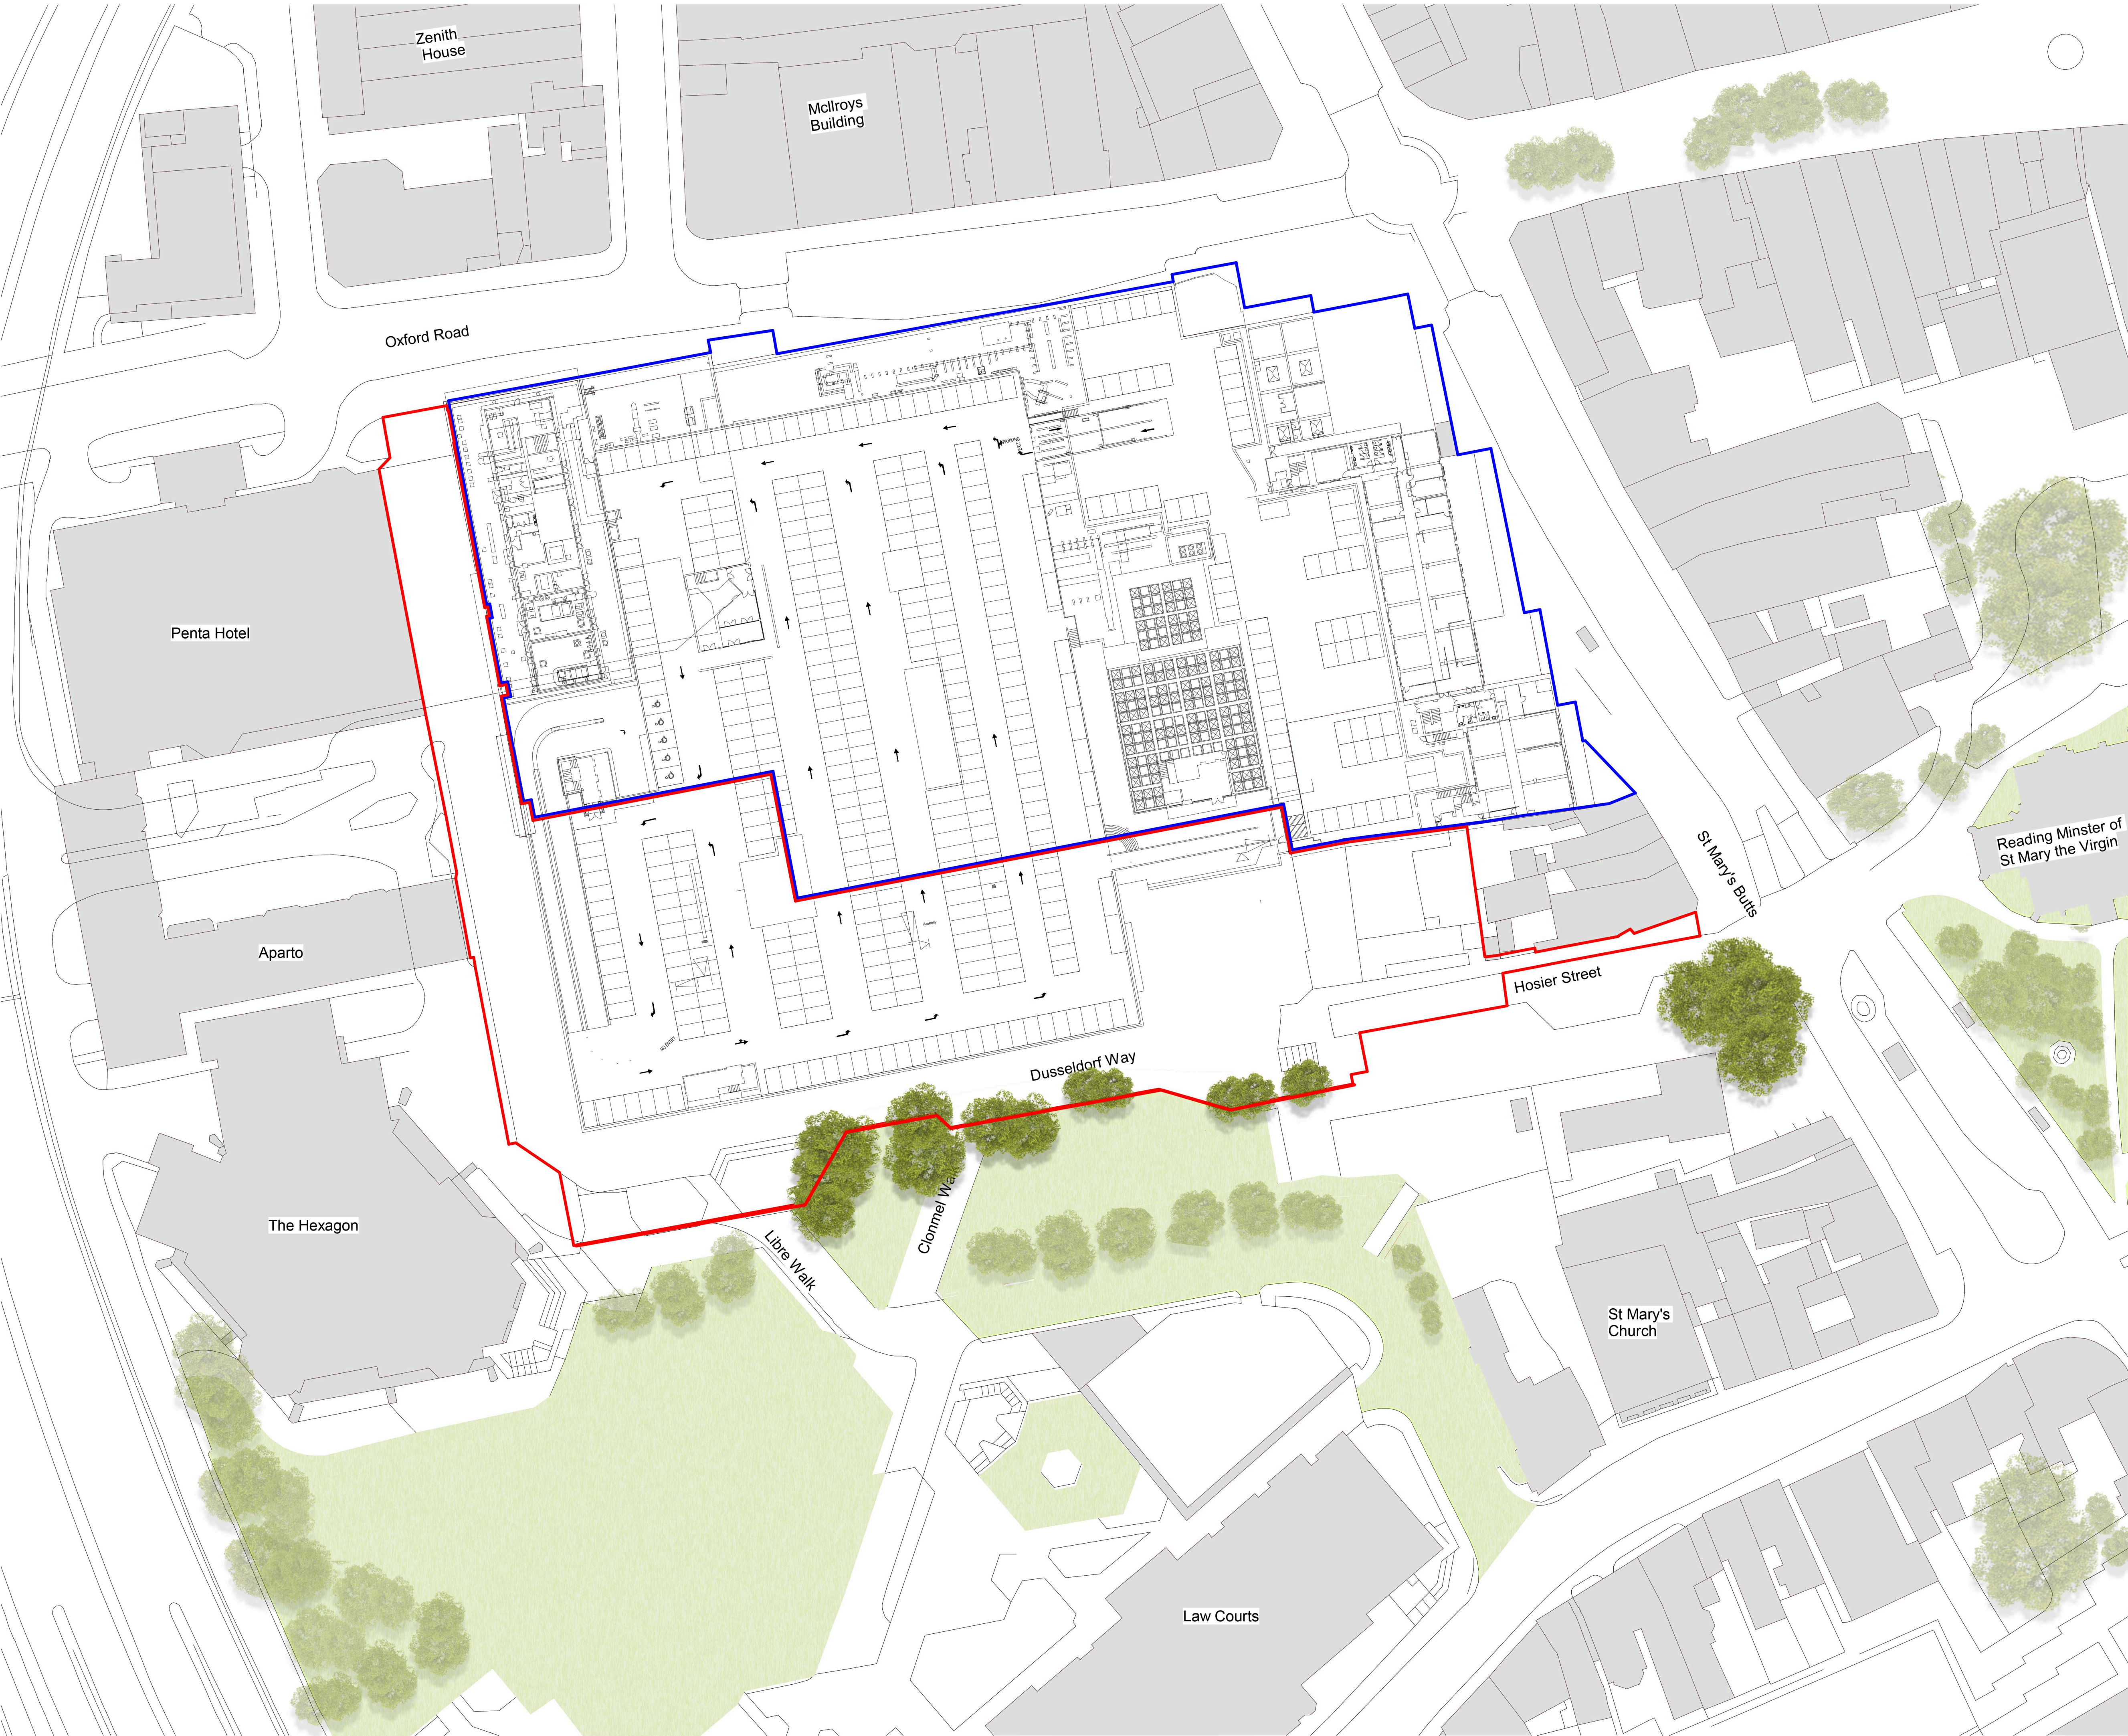

AHR Architects Ltd
5th Floor
55 Princess Street
Manchester
M2 4EW
United Kingdom

T +44(0)161 8287900
E manchester@ahr.co.uk
www.ahr.co.uk

client name			
McLaren (Broad Street Mall) Ltd and UREF III LP			
project			
Broad Street Mall Residential			
drawing			
Existing Site Plan - Roof Level			
computer file		plot date	
\\03211106M_Produkt_Folder_redirection\ahrd\Documents\Redirection_Files\Rev\2025\BSM-AHR-ZZ-03-DR-A-08101-Apartment_michael.dwg			
project number		scale	
2022.00307.000		1 : 500 @A1	
drawing number		rev	
BSM-AHR-ZZ-03-DR-A-08107		P3	
		issue status	
		S2	
This drawing is to be read in conjunction with all related drawings. All dimensions must be checked and verified on site before commencing any work or producing shop drawings. The originator should be notified immediately of any discrepancy. This drawing is copyright and remains the property of AHR.			