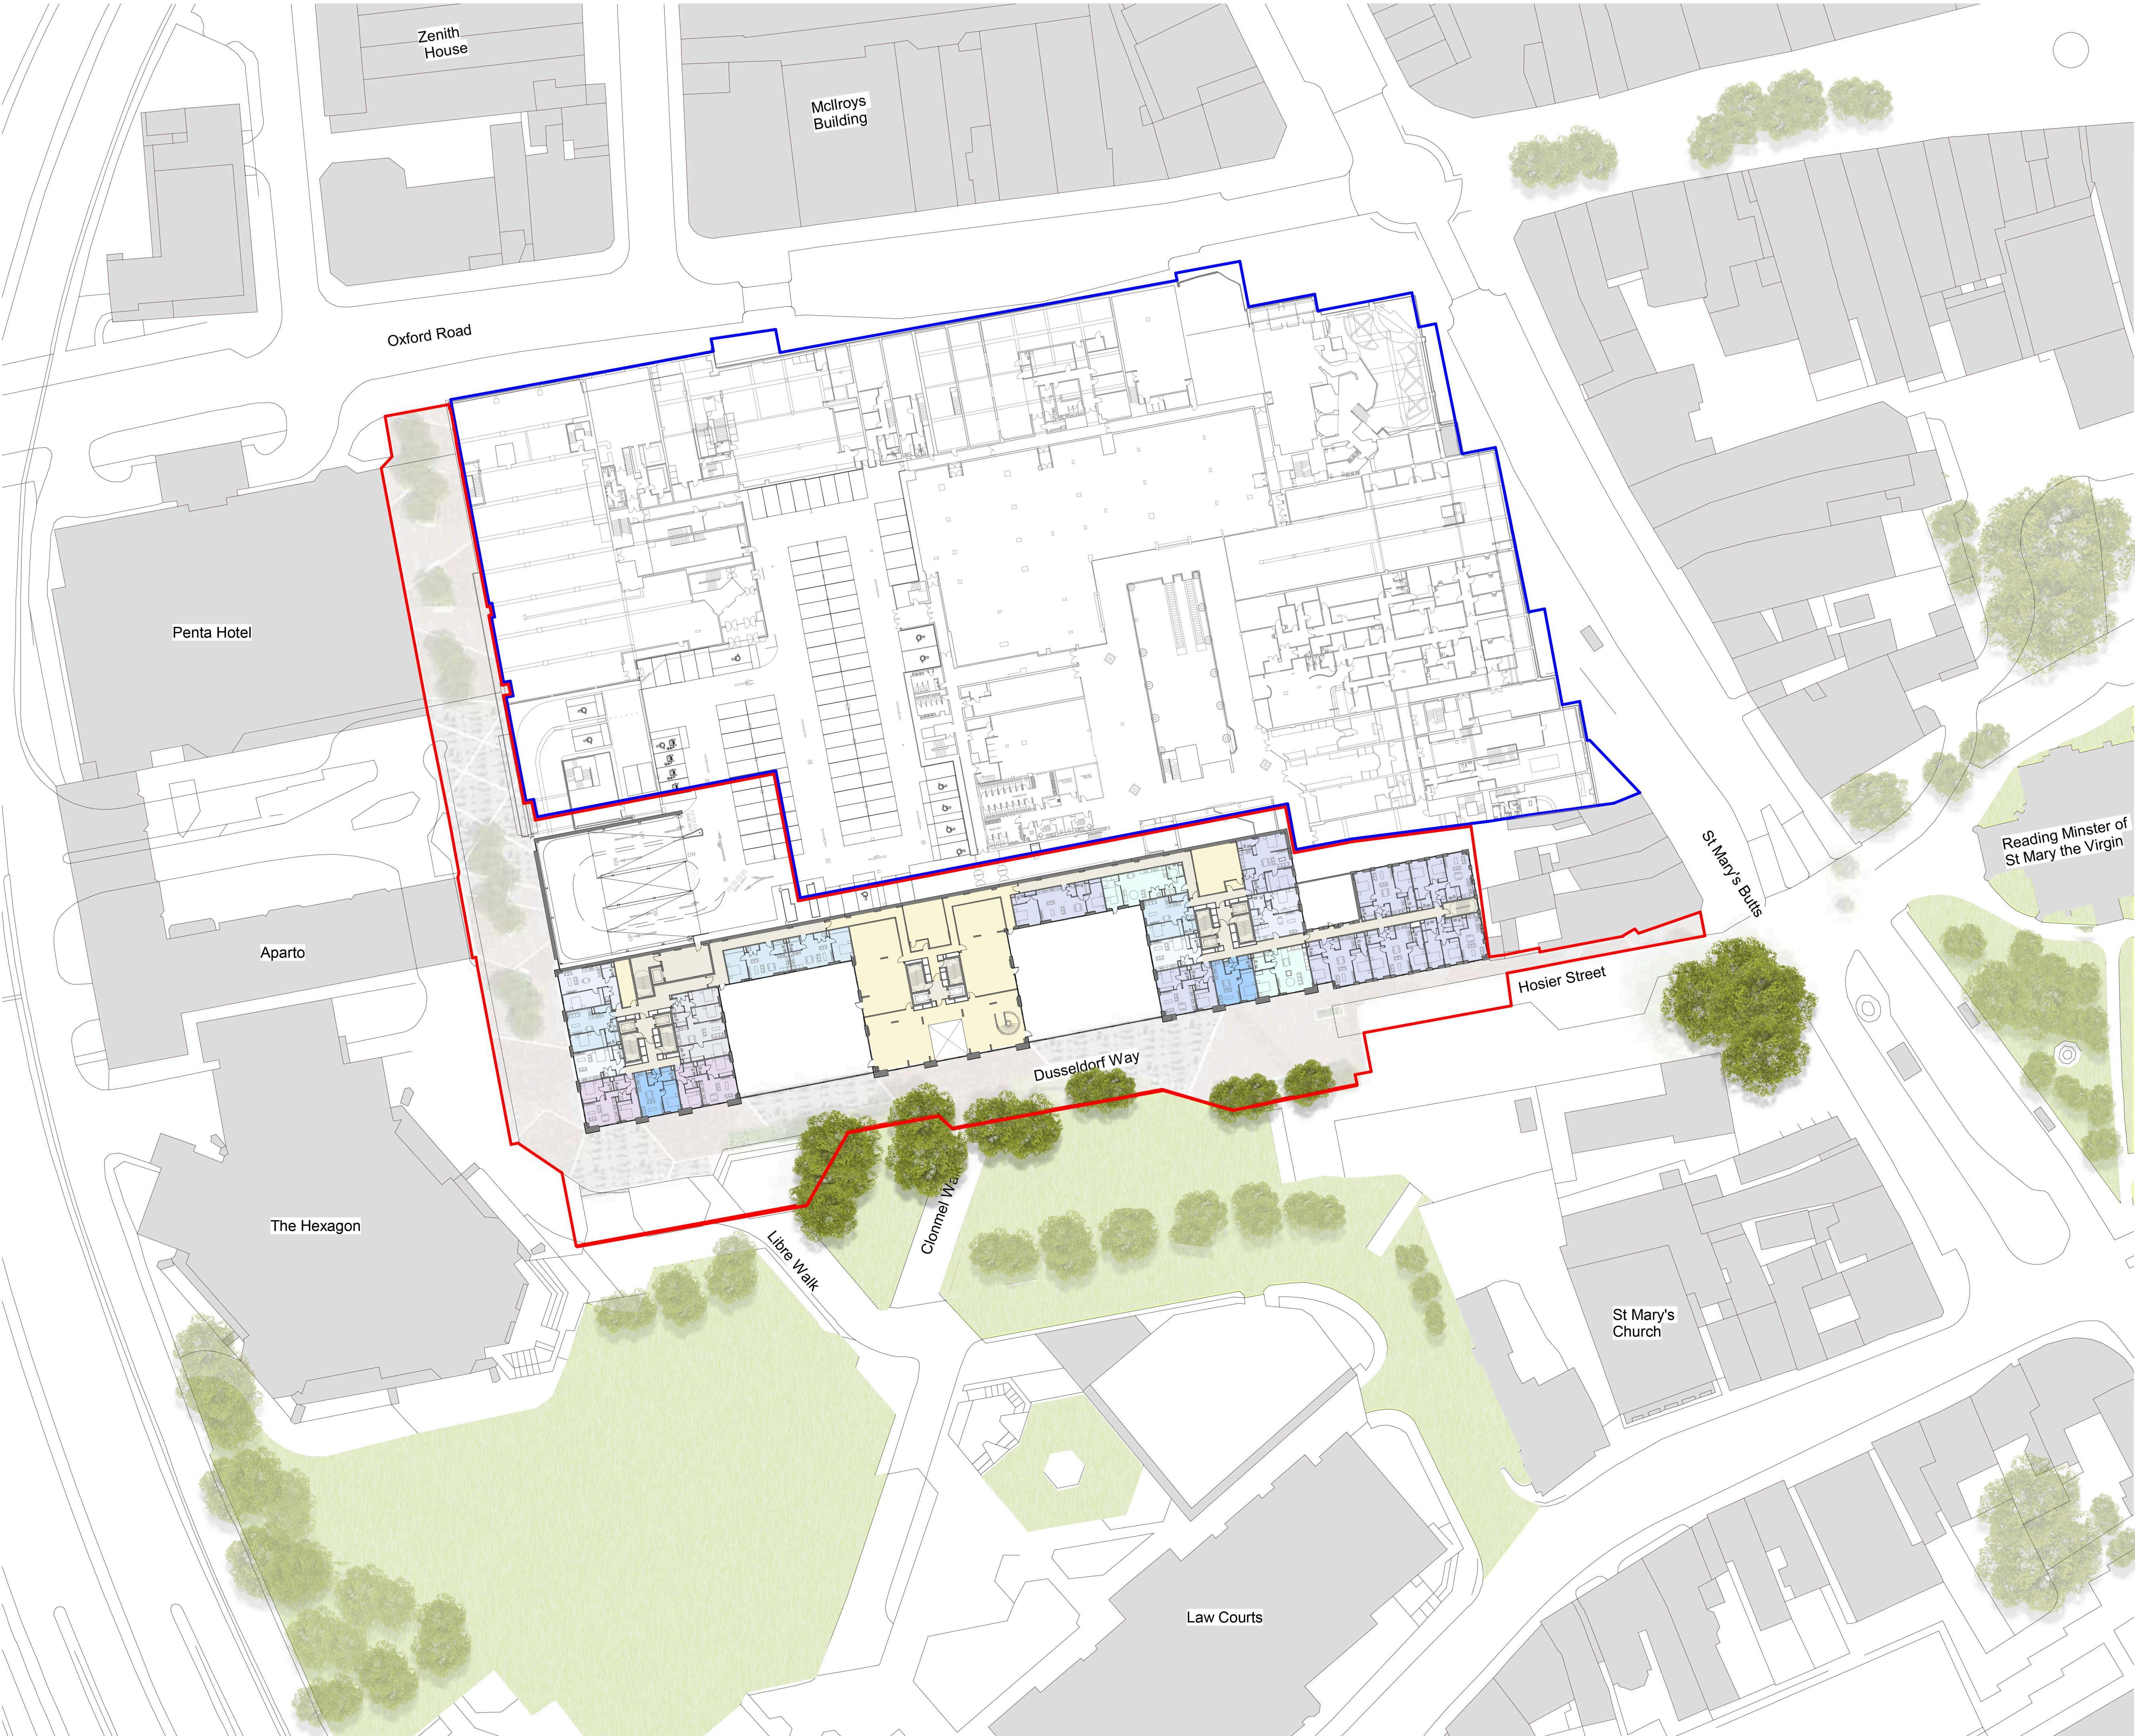


- Key**
- 1B1P
 - 1B1P Studio
 - 1B1P Manhattan
 - 1B2P
 - 1B2PW
 - 2B3P
 - 2B4P
 - 3B5P
 - 3B6P
 - Amenities
 - Circulation

- Key**
- Red Line Boundary
 - Applicants Ownership

P6	Red line updated to comments received 20/03/25	21/03/25	MD	DB
P5	Planning Revision - Updated Boundary Line to include Public Realm	07/02/25	BS	DB
P4	Planning Addendum - Amendments to Car Park and Ground Floor	25/11/24	BS	DB
P3	Planning Addendum - Response to Highways	06/11/24	BS	DB
P2	Planning Addendum - Revised Drawings	07/08/24	EK	DB
P1	Planning Issue	23/01/24	BS	DB
Rev	Description	Date	Dr by	App by
BS		11/12/23		DB

AHR

AHR Architects Ltd
5th Floor
55 Princess Street
Manchester
M2 4EW
United Kingdom

T +44(0)161 8287900
E manchester@ahr.co.uk
www.ahr.co.uk

client name
McLaren (Broad Street Mall) Ltd and UREF III LP

project
Broad Street Mall Residential

drawing
Site Plan - Level 01

computer file
1/03/25/11/DEM_Profile_Folder_redacted/chrishad.dum/Documents/Redacted/chrishad.dum/BSM-AHR-ZZ-01-A-001.dwg

plot date

project number
2022.00307.000

scale
1 : 500 @A1

drawing number
BSM-AHR-ZZ-01-DR-A-08101

rev
P6

issue status
S2

This drawing is to be read in conjunction with all related drawings. All dimensions must be checked and verified on site before commencing any work or producing shop drawings. The originator should be notified immediately of any discrepancy. This drawing is copyright and remains the property of AHR.