

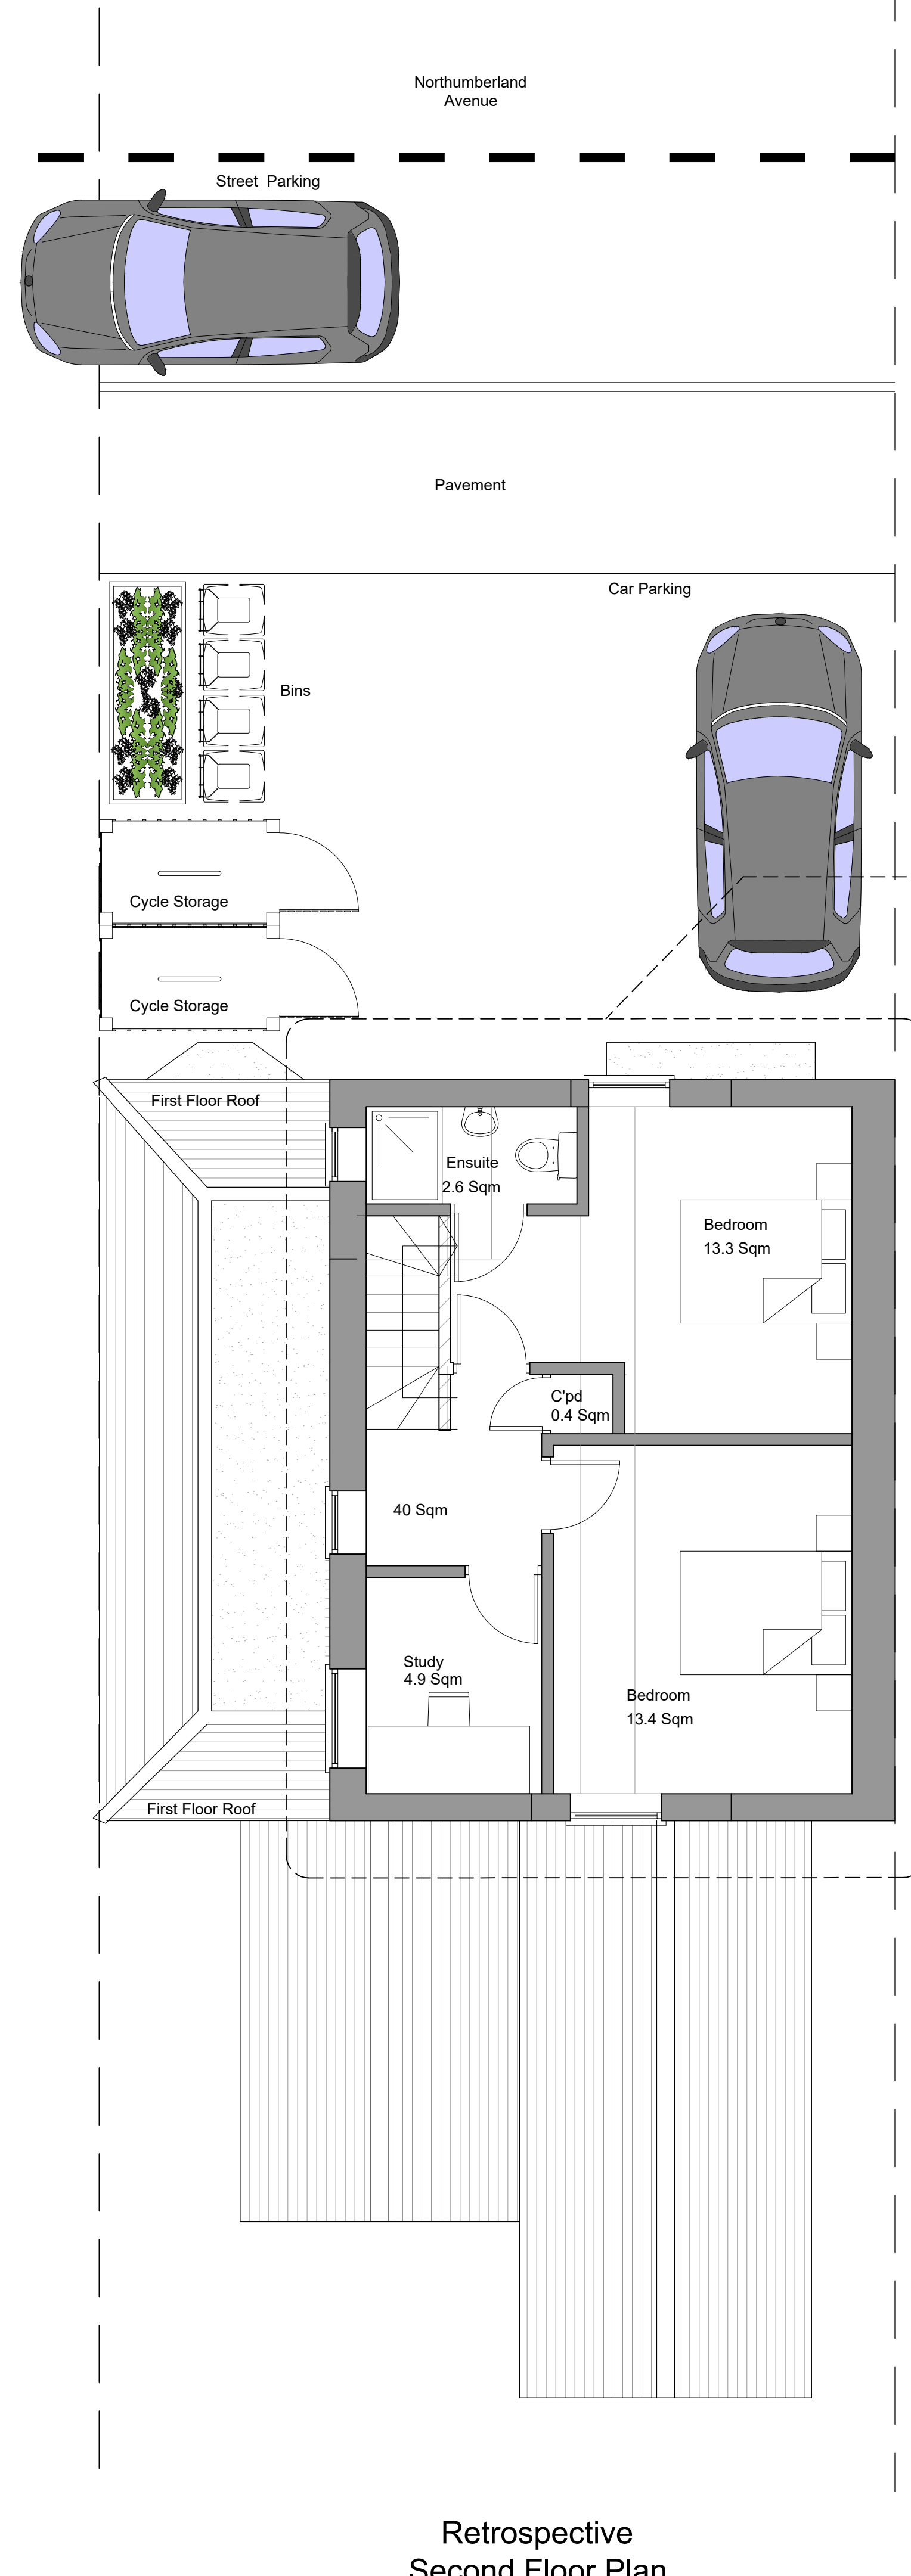


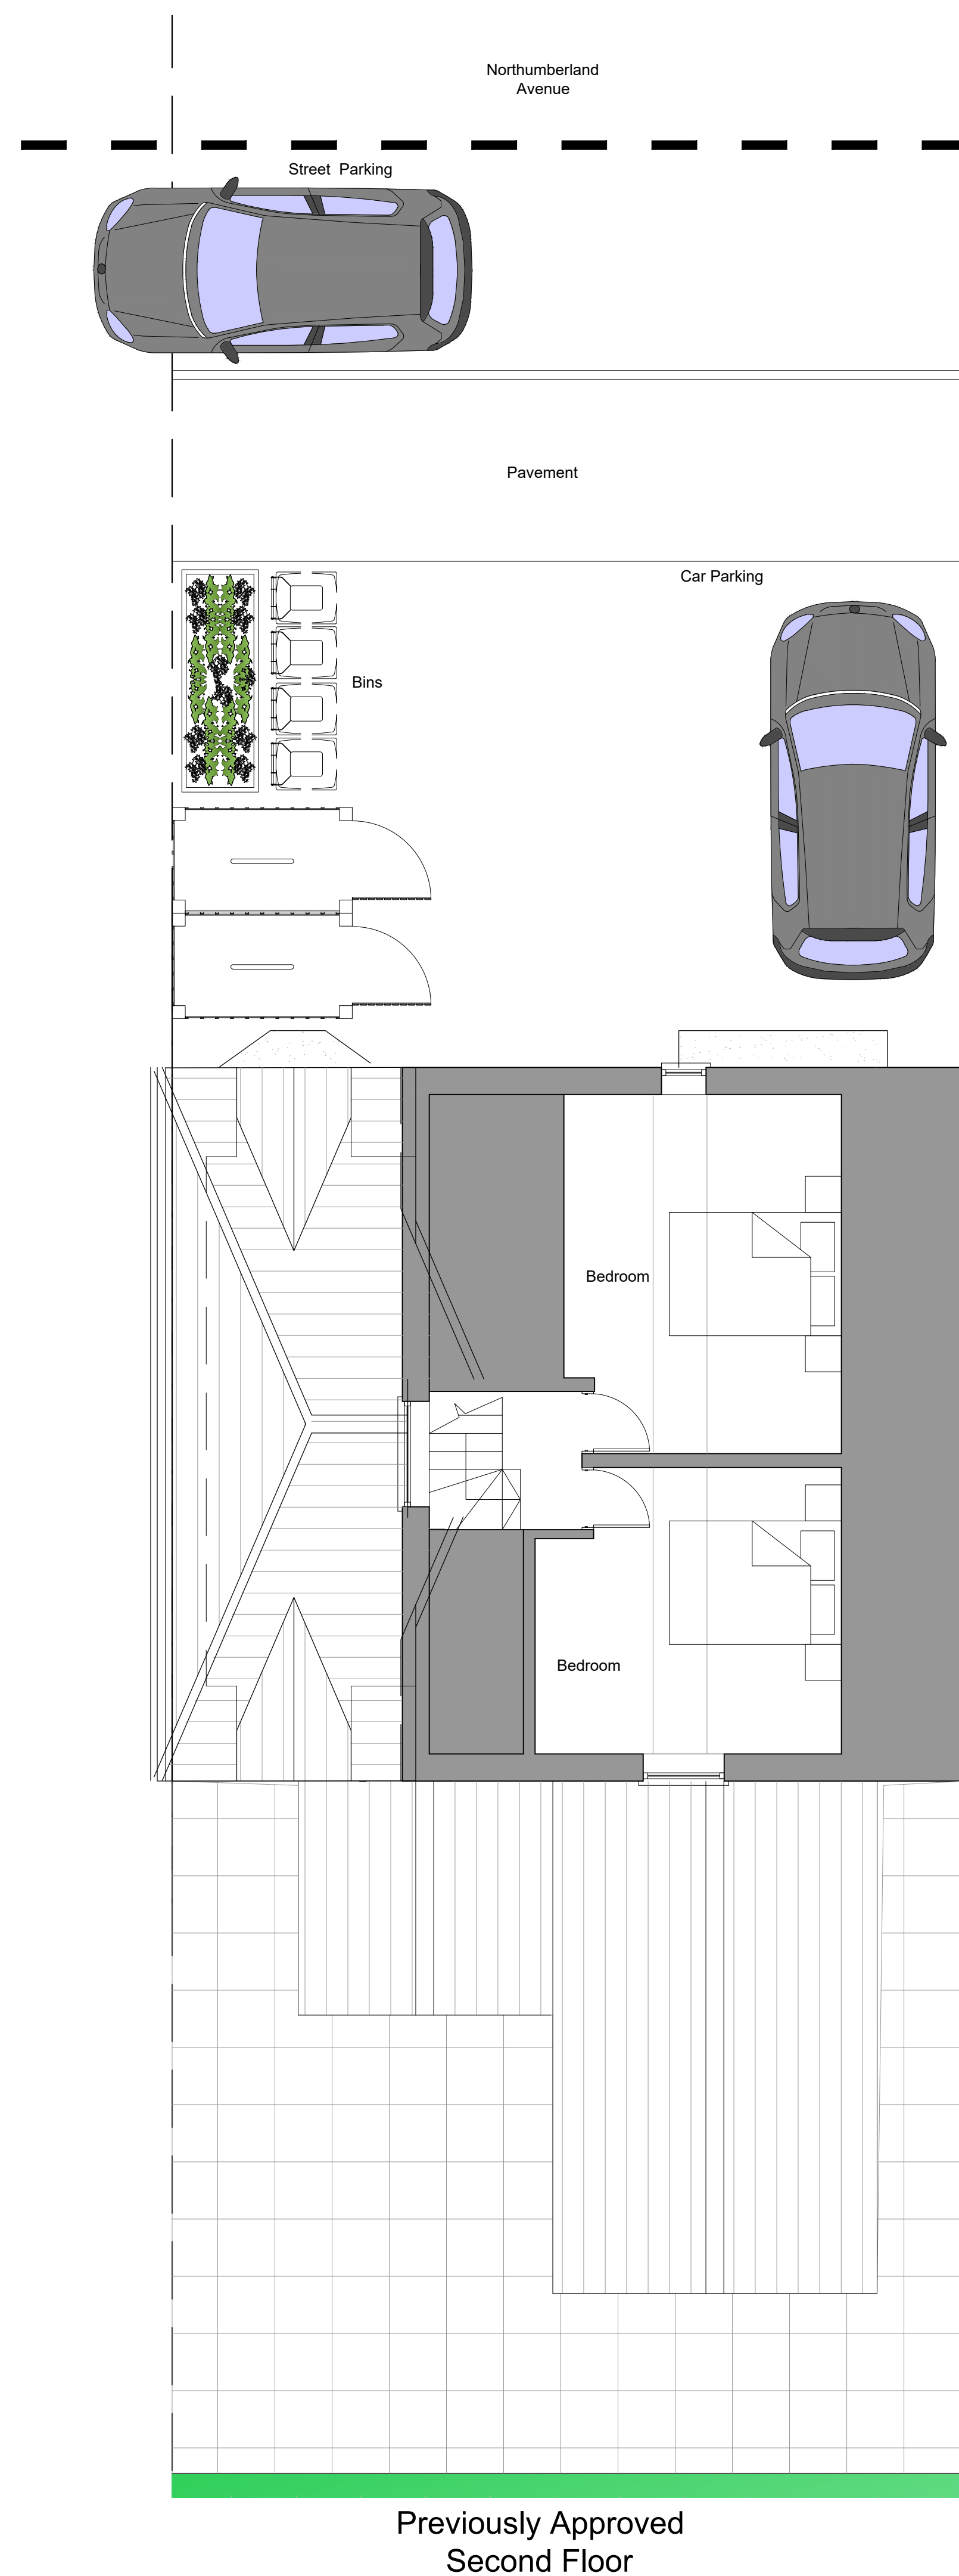

New and Enlarged
Dormers not included
in this application

KEY

EXISTING & PROPOSED
STRUCTURE/PARTITION

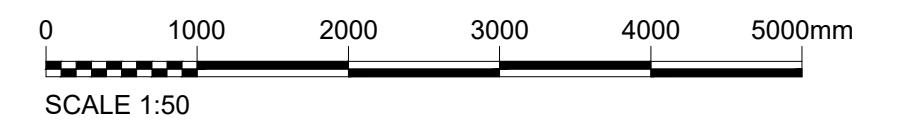

I	08.12.25	JA	DA	JA	ISSUED FOR SECTION 73 APPROVAL
H	04.12.25	JA	DA	JA	ISSUED FOR SECTION 73 APPROVAL
REV	DATE	DRN	CHKD	APPD	DESCRIPTION
G	02.07.25	JA	DA	JA	ISSUED FOR SEC 73 APPROVAL
F	19.12.24	JA	DA	JA	ISSUED FOR CERTIFICATE OF LAWFULNESS
E	11.06.24	JA	DA	JA	ISSUED FOR PLANNING APPROVAL
D	21.05.24	JA	DA	JA	ISSUED FOR RETROSPECTIVE PLANNING
C	05.04.24	JA	DA	JA	ISSUED FOR RETROSPECTIVE PLAN APP
B	12.02.23	JA	DA	JA	ISSUED TO CLIENT
A	22.07.20	JA	DA	JA	ISSUED FOR PLANNING APPROVAL
REV	DATE	DRN	CHKD	APPD	DESCRIPTION
DRAWING STATUS					

For Approval



E: info@bluebirdengineering.co.uk
T: 0118 9583 551 F: 0118 9583 563
A: 46 London Street, Reading, RG1 4SQ

CLIENT			Mr Hargun		
PROJECT			95 Northumberland Avenue Reading		
TITLE			Previously Approved Retrospective Second Floor Plans Section 73		
DRAWN JA		DATE July 20		SCALE 1:50 @ A1	
DRG NO A-1014				REV I	
© BLUEBIRD ENGINEERING LTD 2019					