


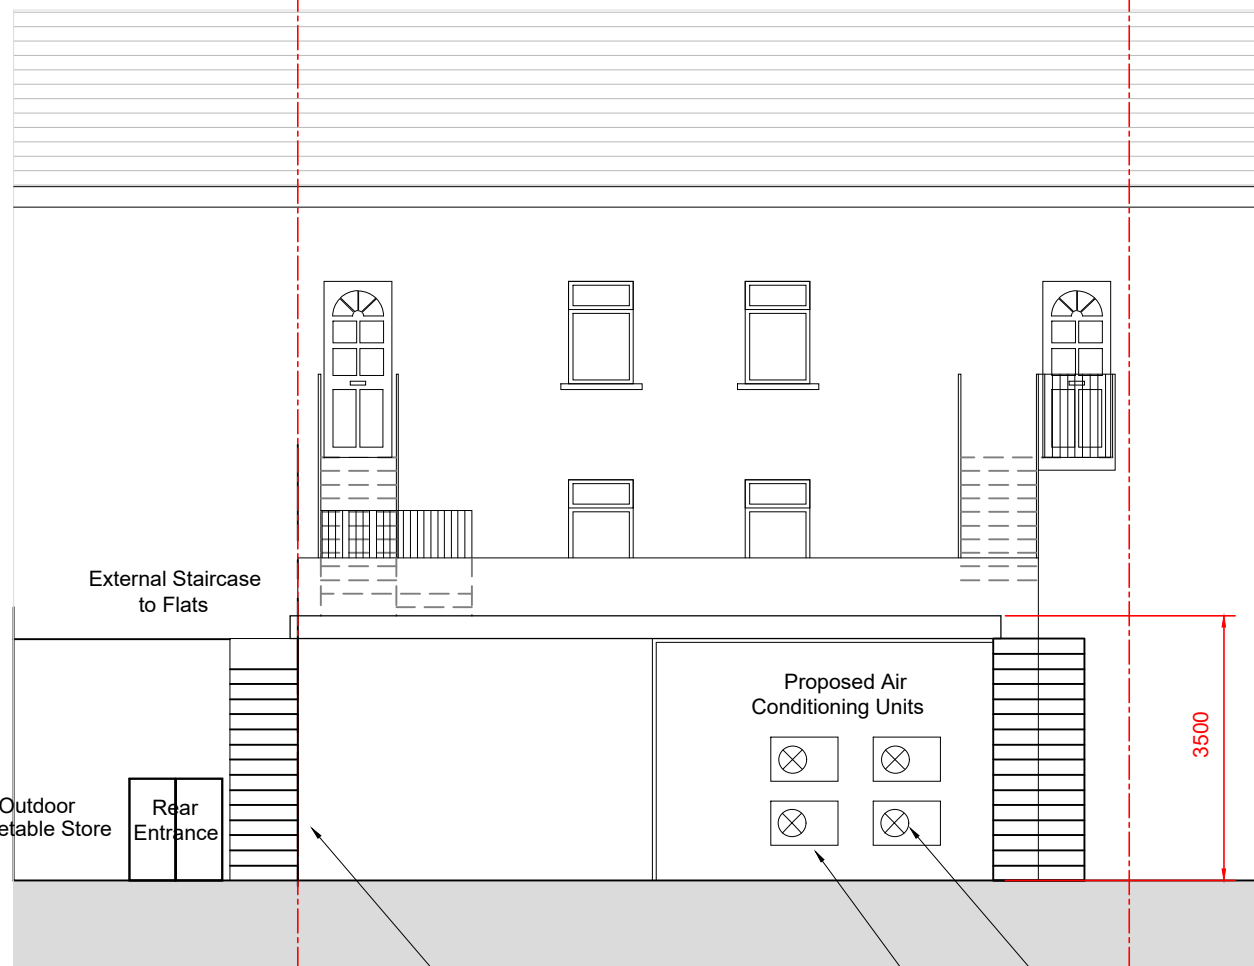


PROPOSED NORTH ELEVATION

SCALE 1 : 100



PROPOSED SOUTH ELEVATION

SCALE 1 : 100

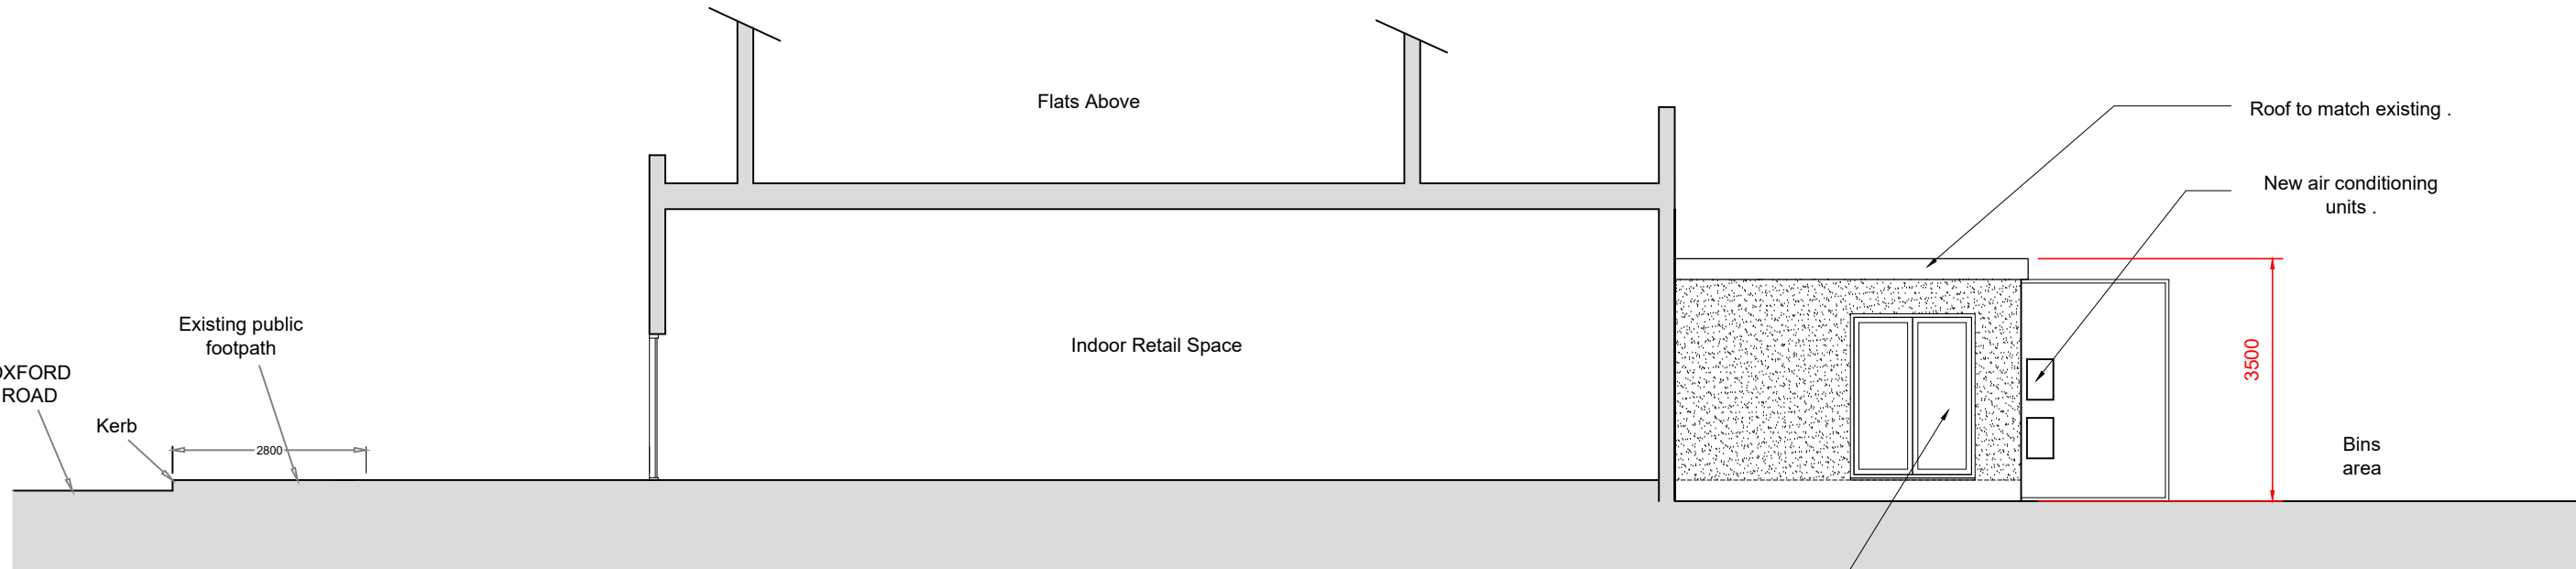


PROPOSED WEST ELEVATION

SCALE 1 : 100

NOTES


© SK Design consultants - THIS DRAWING AND DESIGN REMAINS THE COPYRIGHT AND INTELLECTUAL PROPERTY OF SK CONSULTANTS AND SHALL NOT BE COPIED IN ANY FORMAT WITHOUT APPROVAL.

THIS DRAWING IS TO BE READ IN CONJUNCTION WITH ALL OTHER DRAWINGS AND DOCUMENTS PROVIDED. THE CONTRACTOR MUST CHECK ALL DIMENSIONS ON SITE BEFORE PLACING ORDERS FOR MATERIALS OR SHOP FABRICATIONS OR COMMENCING WORKS ON SITE. ANY DISCREPANCIES SHOULD BE NOTIFIED BEFORE PROCEEDING.

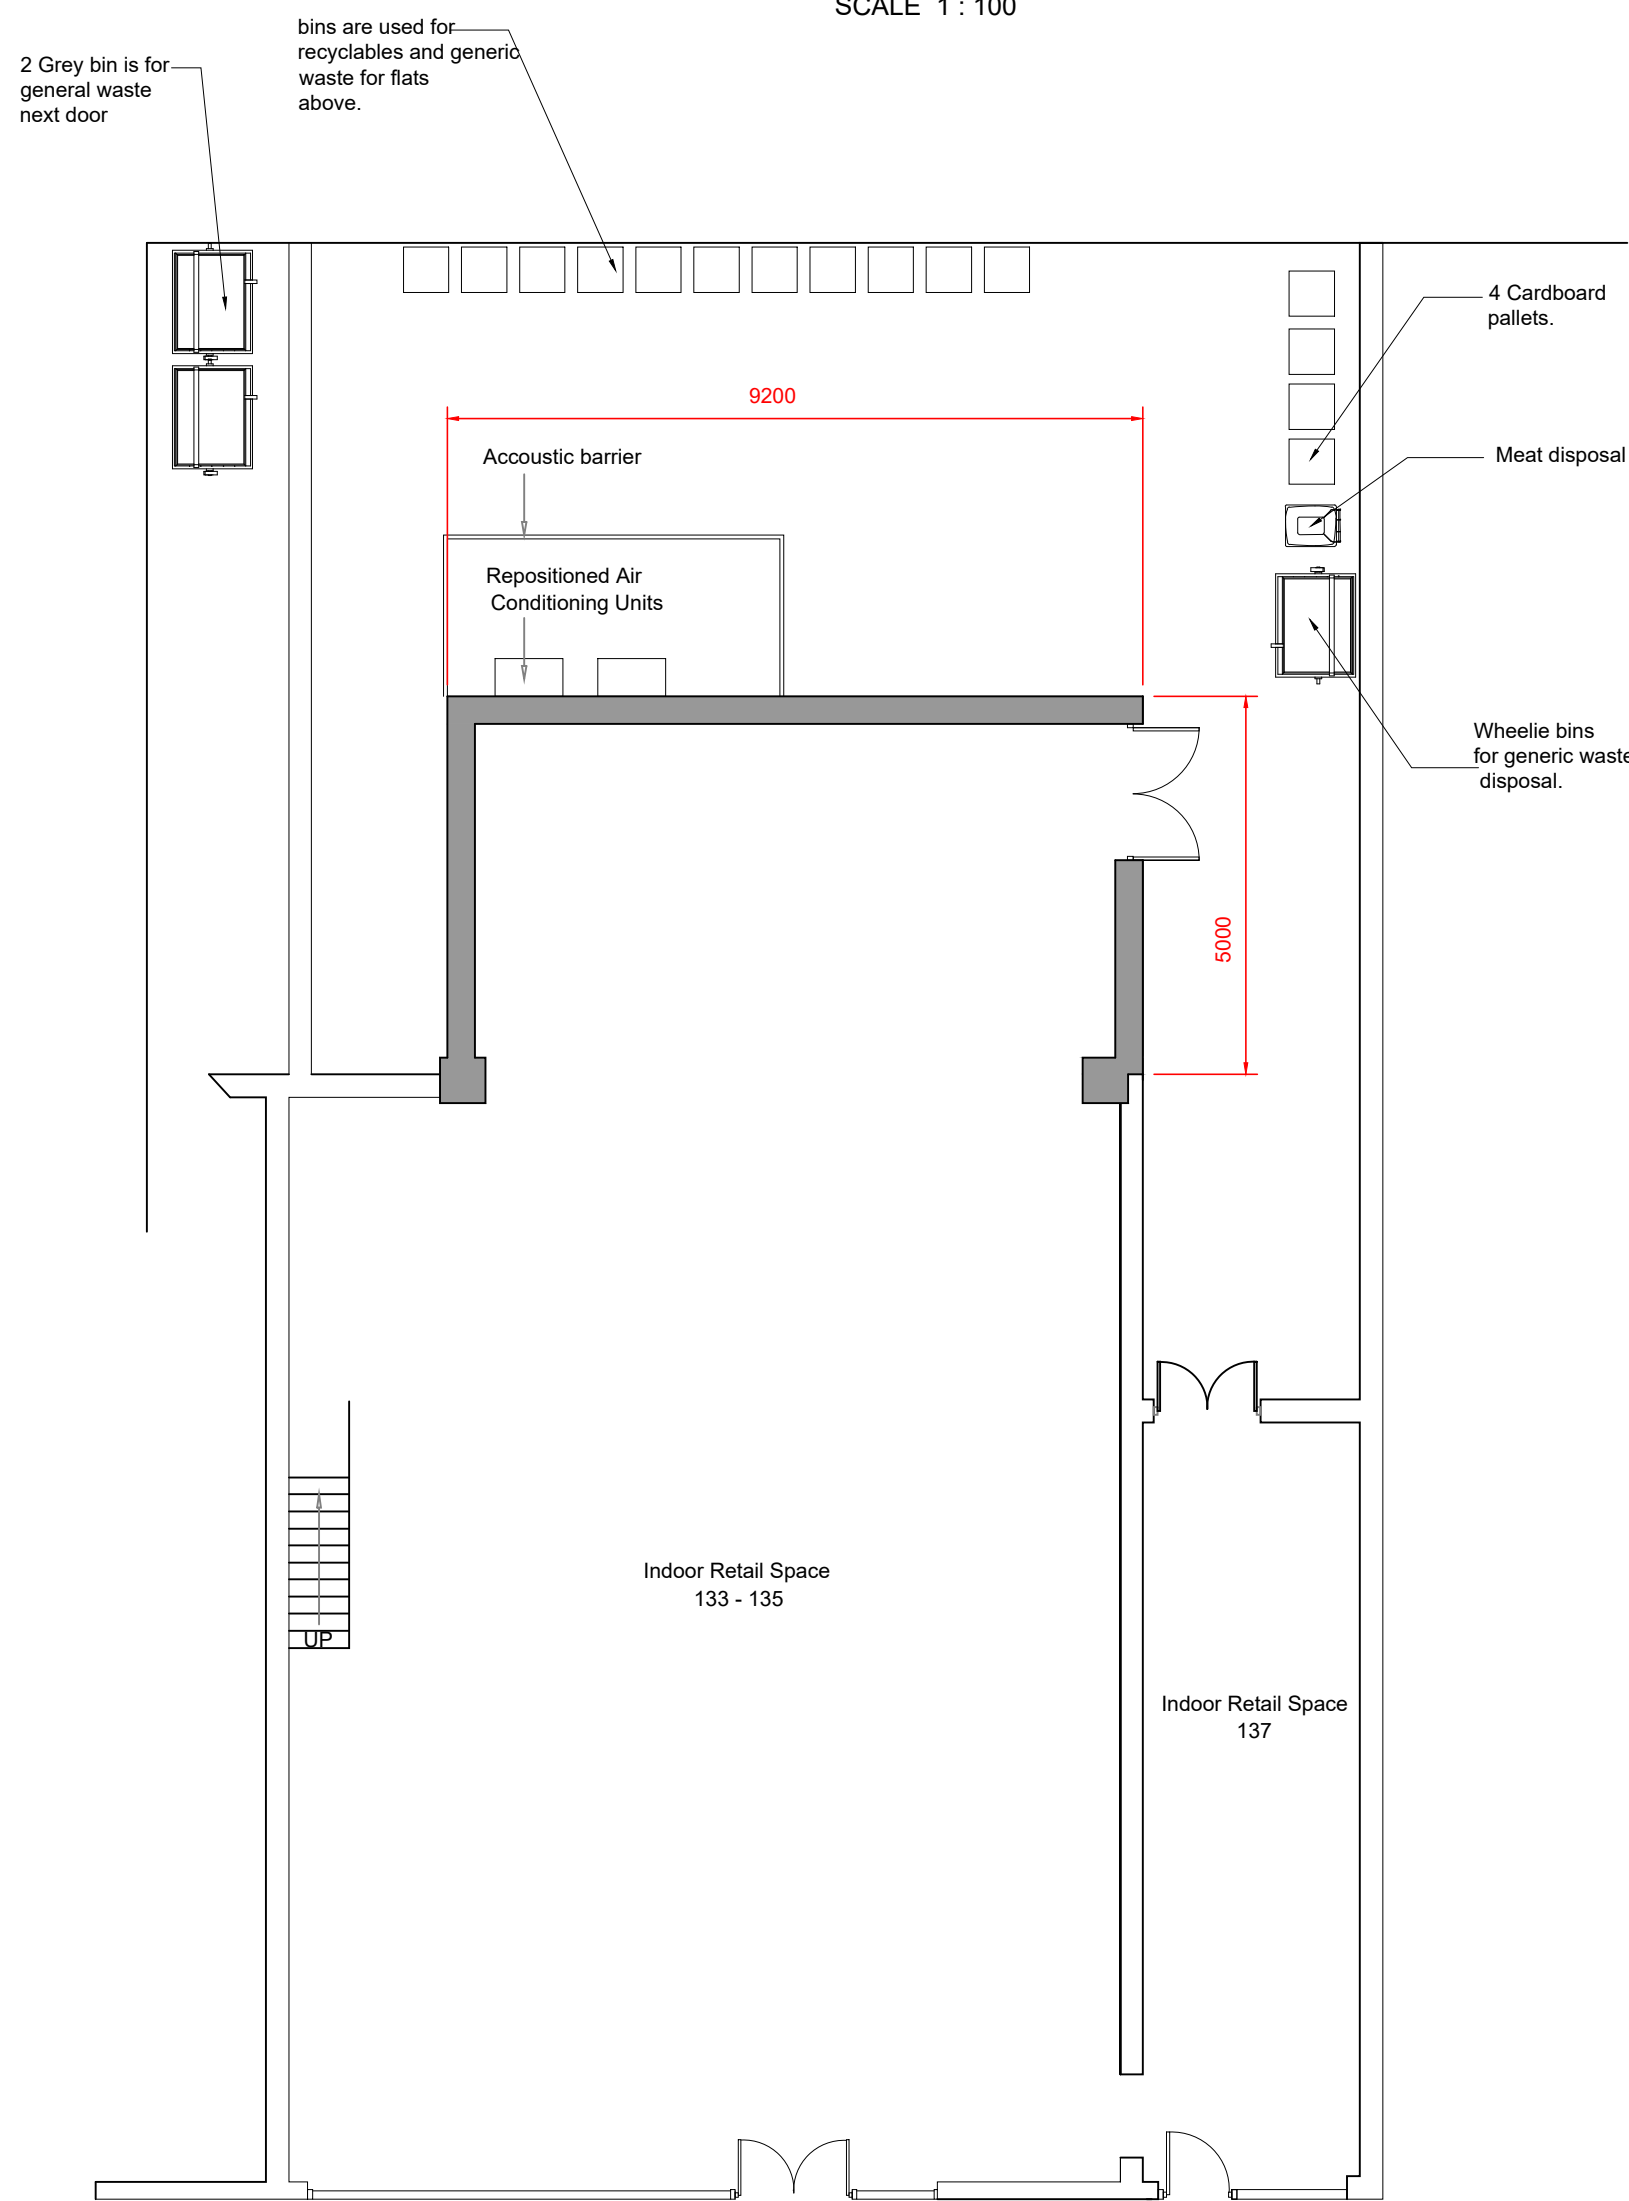

PROPOSED GROUND FLOOR PLAN

SCALE 1 : 100

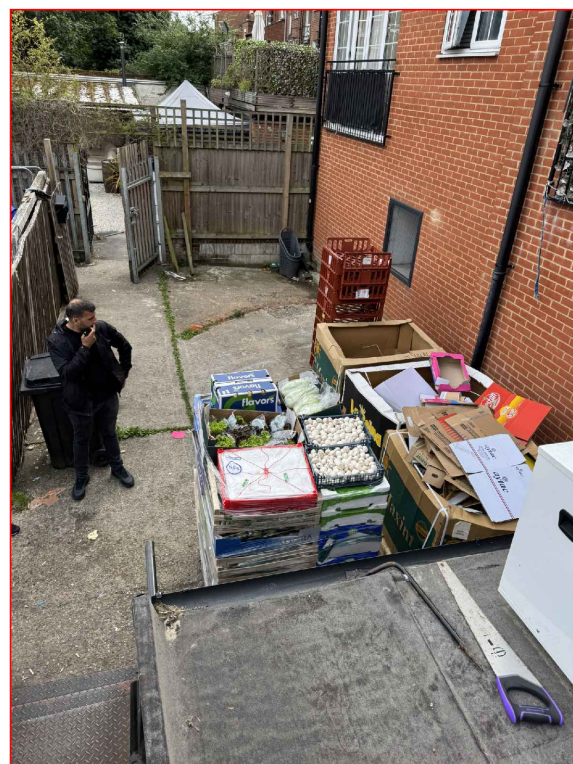

PROPOSED ROOF PLAN

SCALE 1 : 100



J 28.01.2026 Added as per planners review SK

H 26.06.2026 Added as per planners review SK

G 20.05.2025 Added as per planners review SK

D 20.05.2025 Added as per planners review SK

B 01.05.2025 Added as per planners review SK

A 16.04.2025 Added as per planners review SK

SK Design Consultants
22 Netley close
Caversham
Reading RG4 6SR
Tel : 07821111602

Client:
Mr .ALI ILMAZ

Project:
REAR SHELTER.

Location:
133-135 Oxford road, Reading RG1 7UU

Drawing Title:
PROPOSED PLANS AND ELEVATIONS

Date:
MAR 2025

Sheet Size:
A1

Drawn:
SK

Drawing No:
P1618-03

Revision:
J