





1:100 Front Elevation

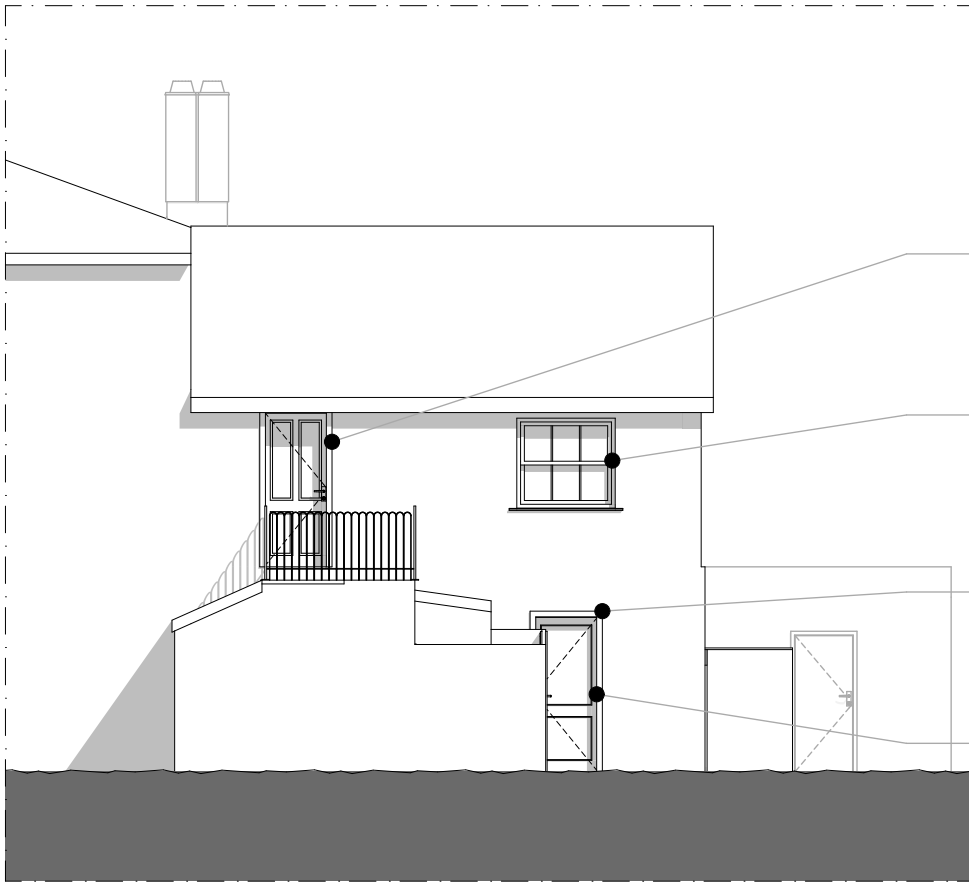

1:100 Side Elevation

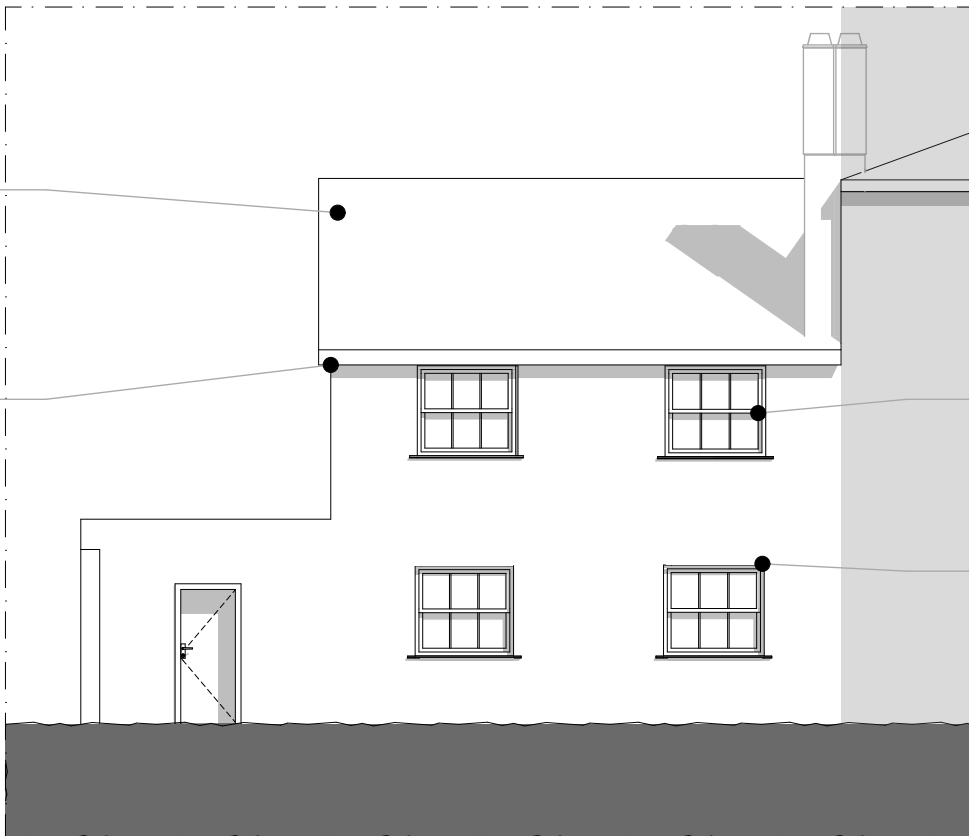

1:100 Rear Elevation


Misc Notes
New insulated GF
New floor finishes, plaster, skirting
and architraves. Redecoration throughout.

© This drawing remains the property of The Keen Partnership and shall not be copied without prior written consent.

All dimensions to be checked on site and any discrepancies to be reported before work commences.

Notes:

Date	Rev	Comments	By	Chk'd

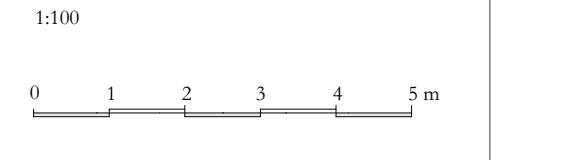

THE KEEN PARTNERSHIP
The Courtyard
Edinburgh Road
Reading RG30 2UA
Tel: 0118 9510 855
Fax: 0118 9510 866
chris@keenpartnership.co.uk
www.keenpartnership.co.uk

cabe
chartered association
of building engineers

RICS

Job Title:
55a Baker St, Reading RG1 7XX

Drawing Title:
Proposed Elevations

Drawing Date: 17/06/2025	Status: Proposed		
Issue Date: 30/01/2026	Drawn By: HBH	Scale: 1:100@A3	
Job No: 9453	Drawing No: 9453 PL-03.03	Rev: 03	