


General Notes :

1. To be read in conjunction with other consultants drawings.
2. Check site conditions prior to commencement of work.
3. Any discrepancies to be reported directly to the Architect.
4. Do not scale off drawing. Use figured dimensions only.

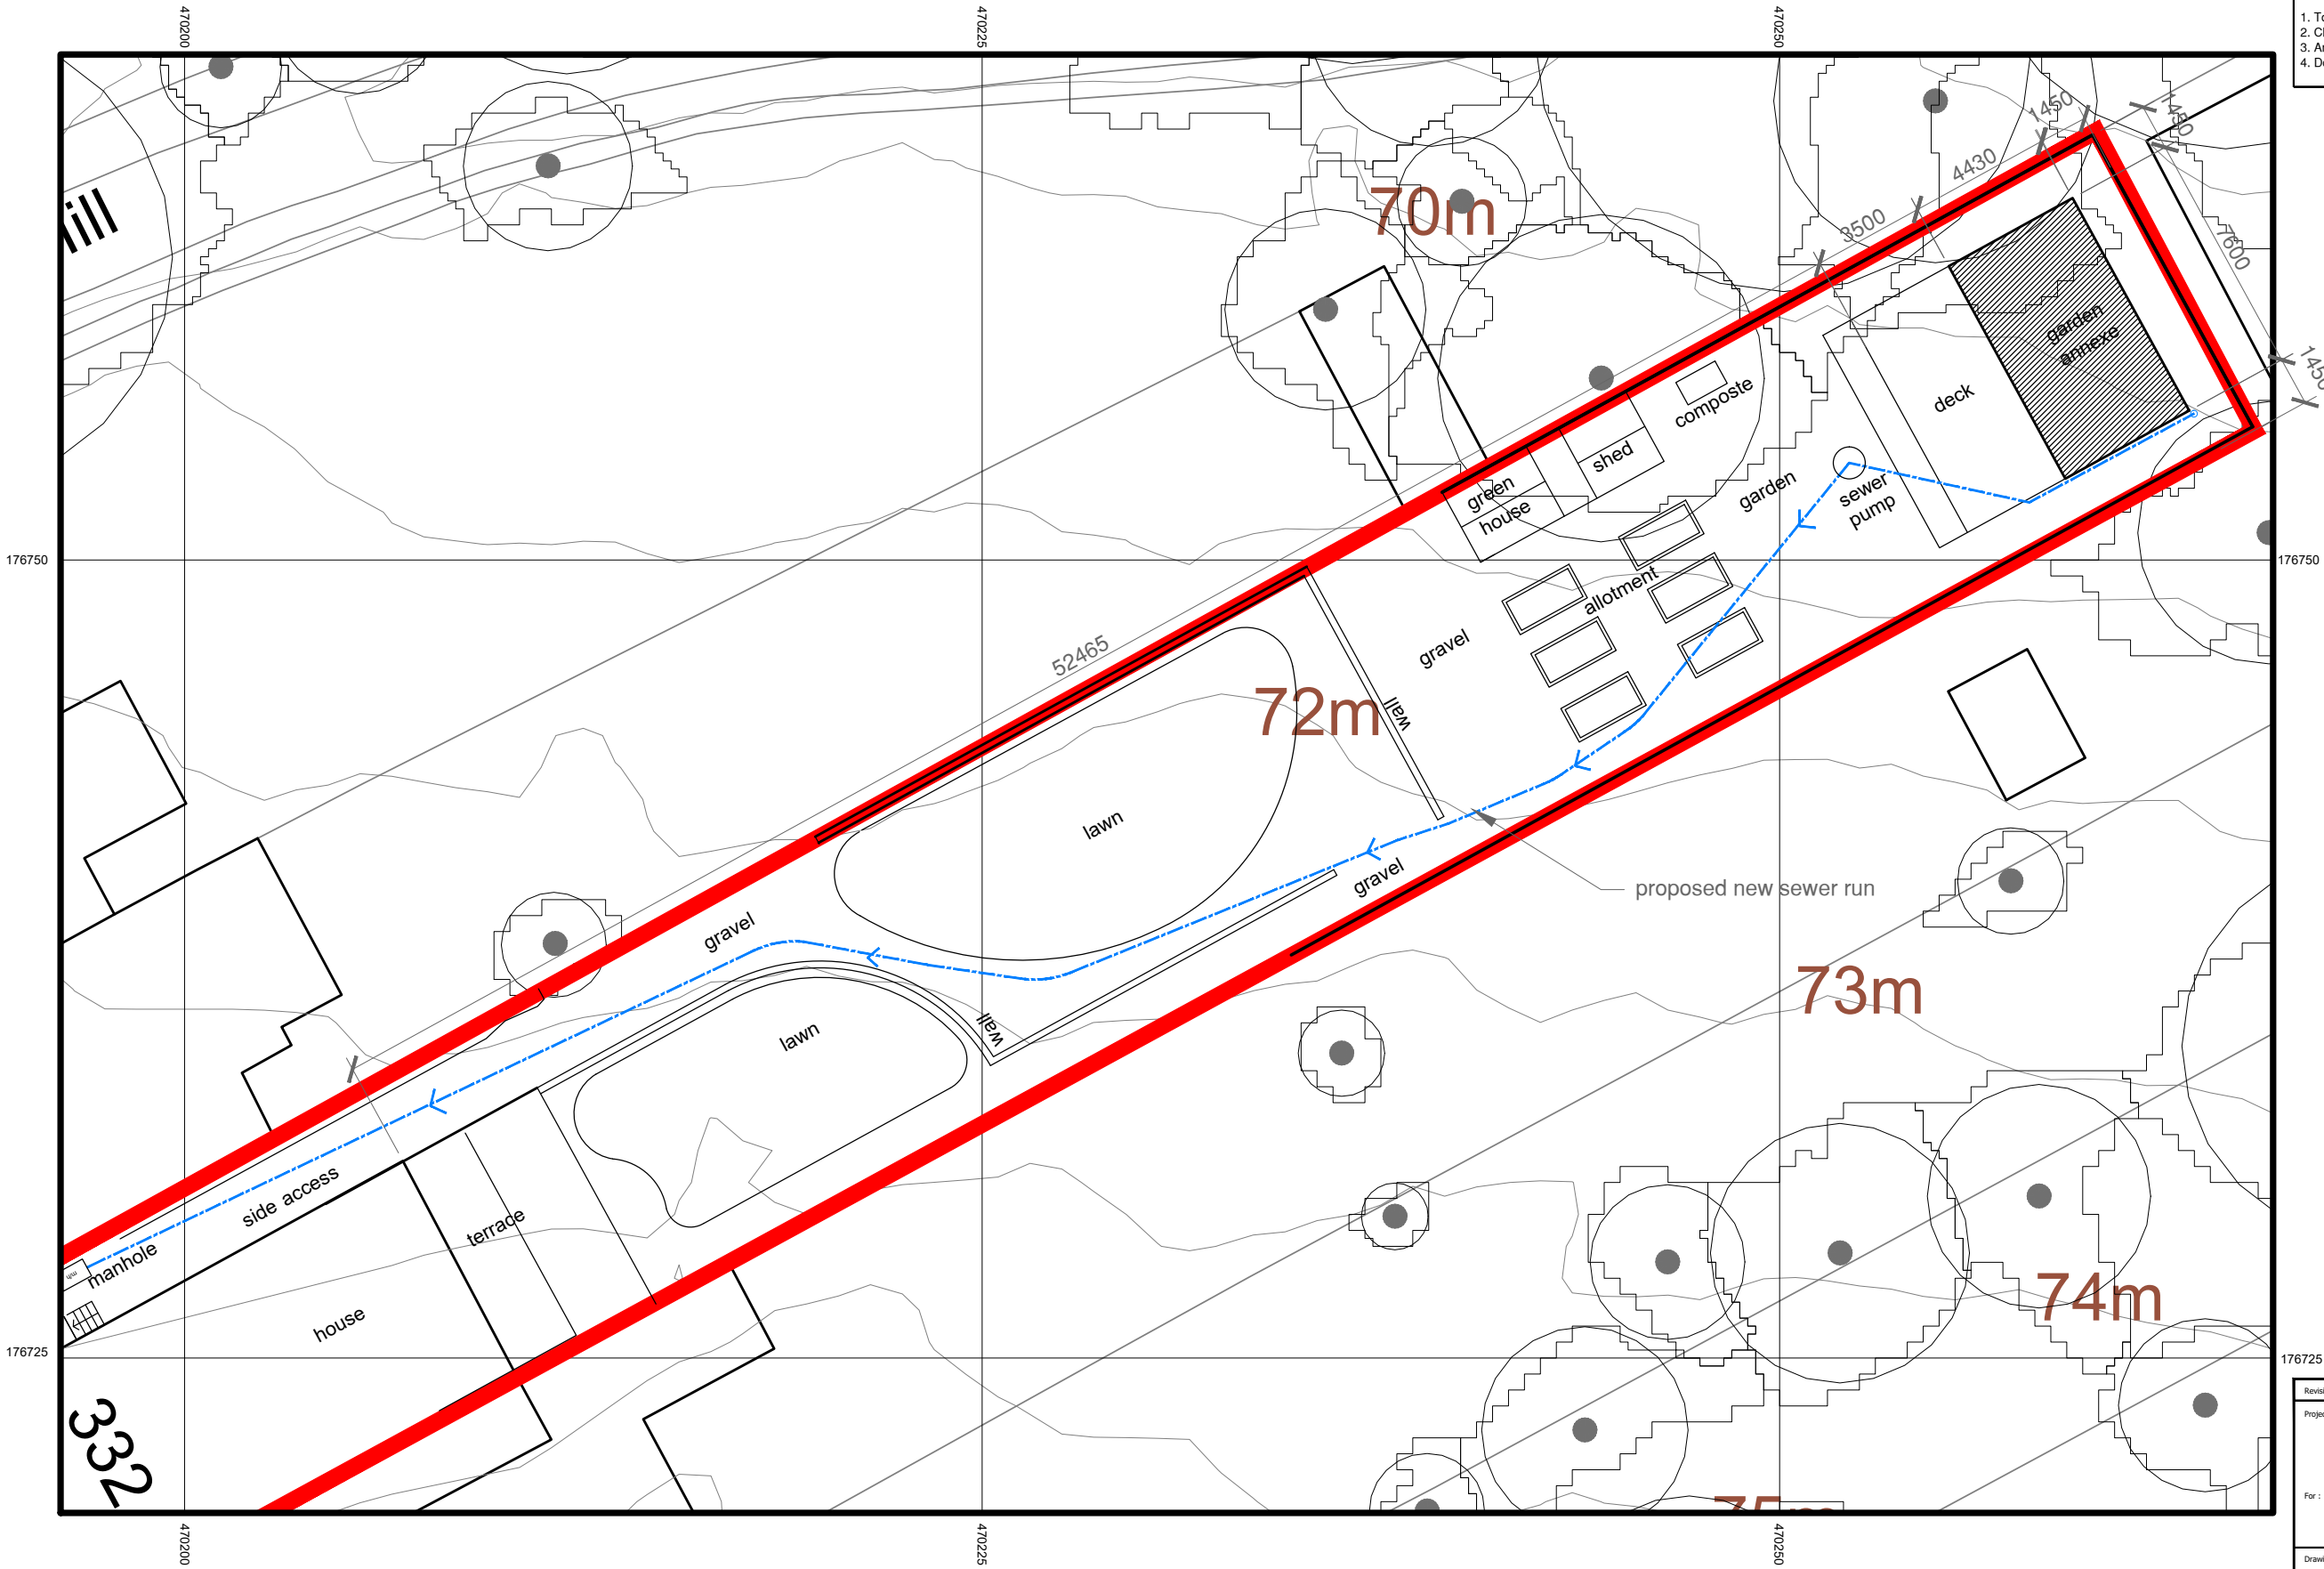

PROPOSED SITE PLAN

© Crown copyright 2026 Ordnance Survey 100053143
NTM © Bluesky International Ltd
Heights © Environment Agency copyright and/or database right. All rights reserved.

Revision	Amendment	Date
Project : 332 KIDMORE RD CAVERSHAM HEIGHTS READING, RG4 7NG		
For :		
Drawing Title : SITE PLAN PROPOSED DWGS		Scale : 1:200@A3 Date : JAN 2026
Content : PLANNING		
Drawing No : KRP/ID/003		Rev : -