




REVISIONS		
Rev.	Date	By

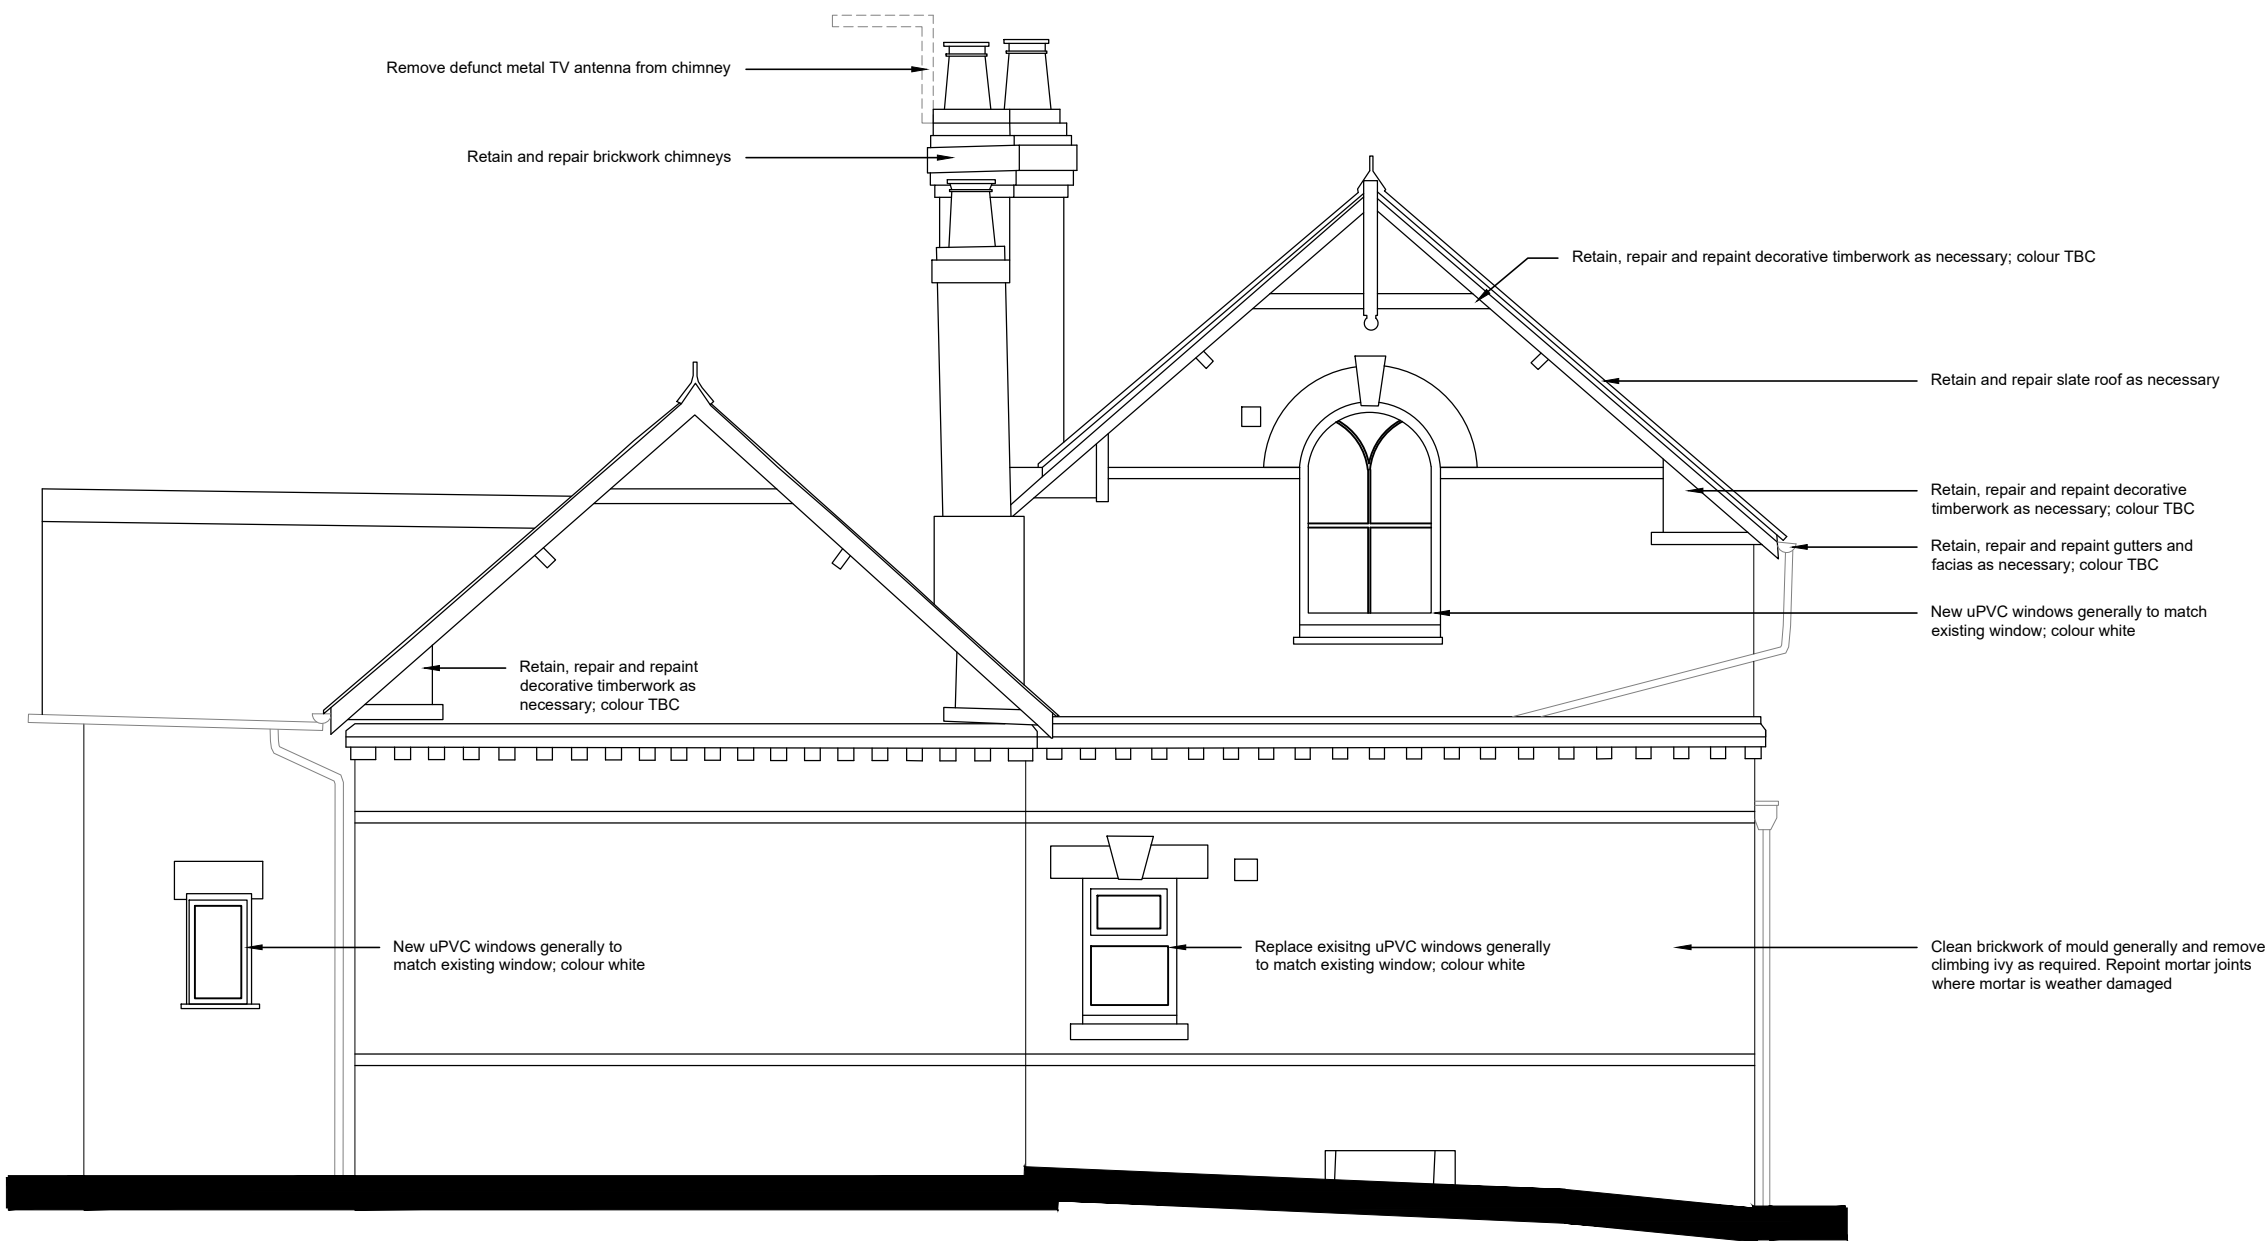


North Elevation (1:50)



South Elevation (1:50)

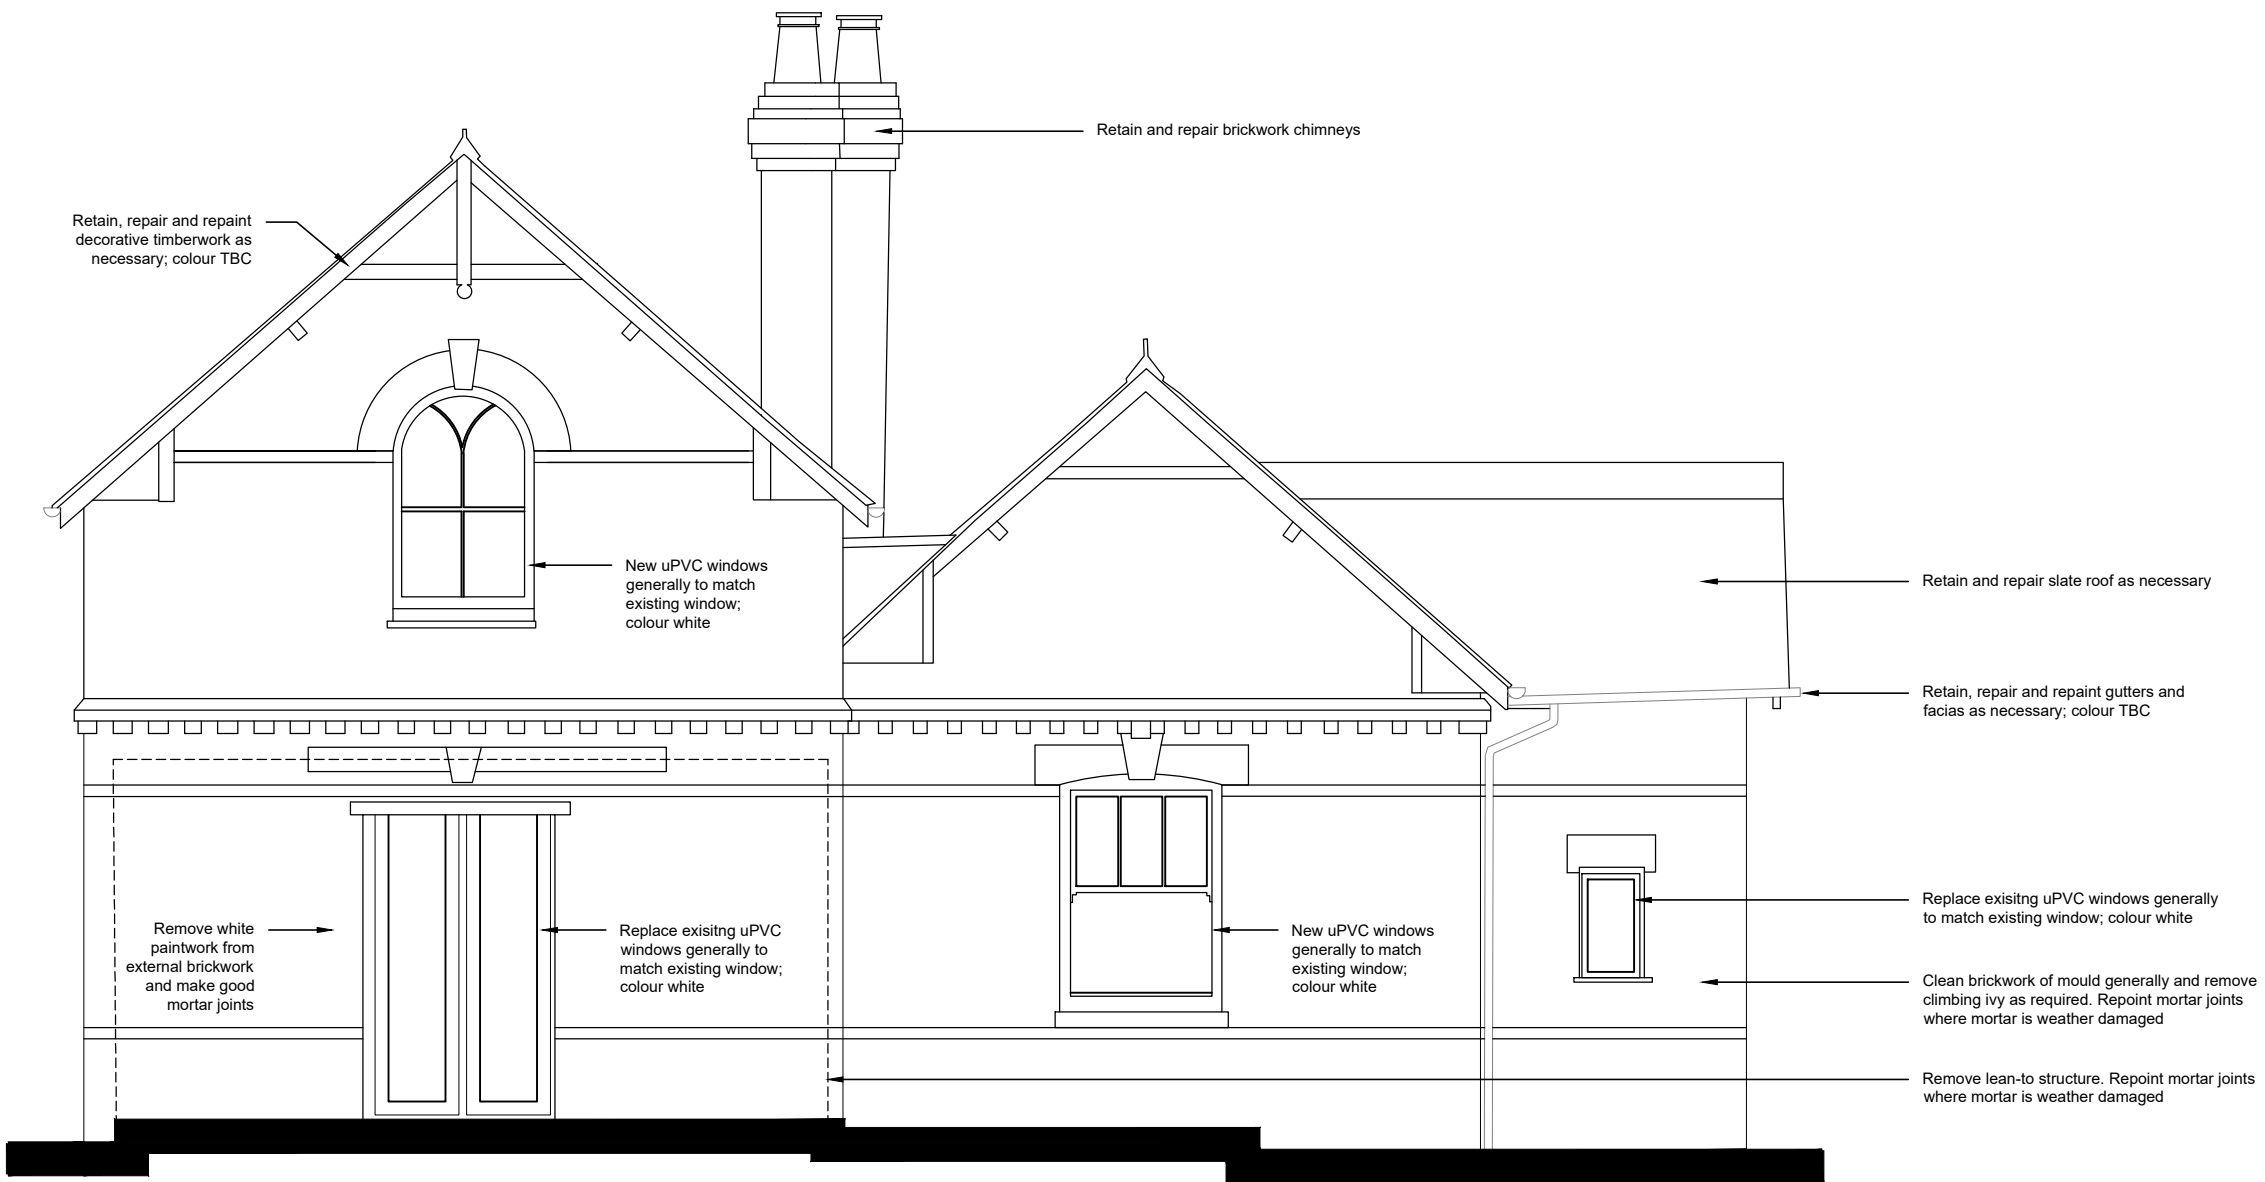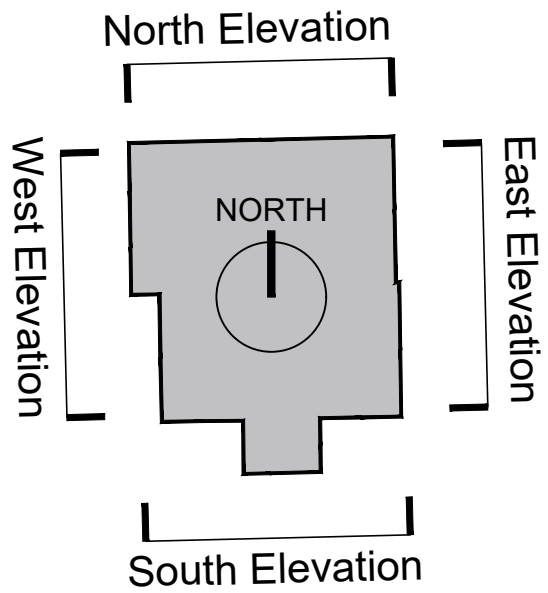

West Elevation (1:50)

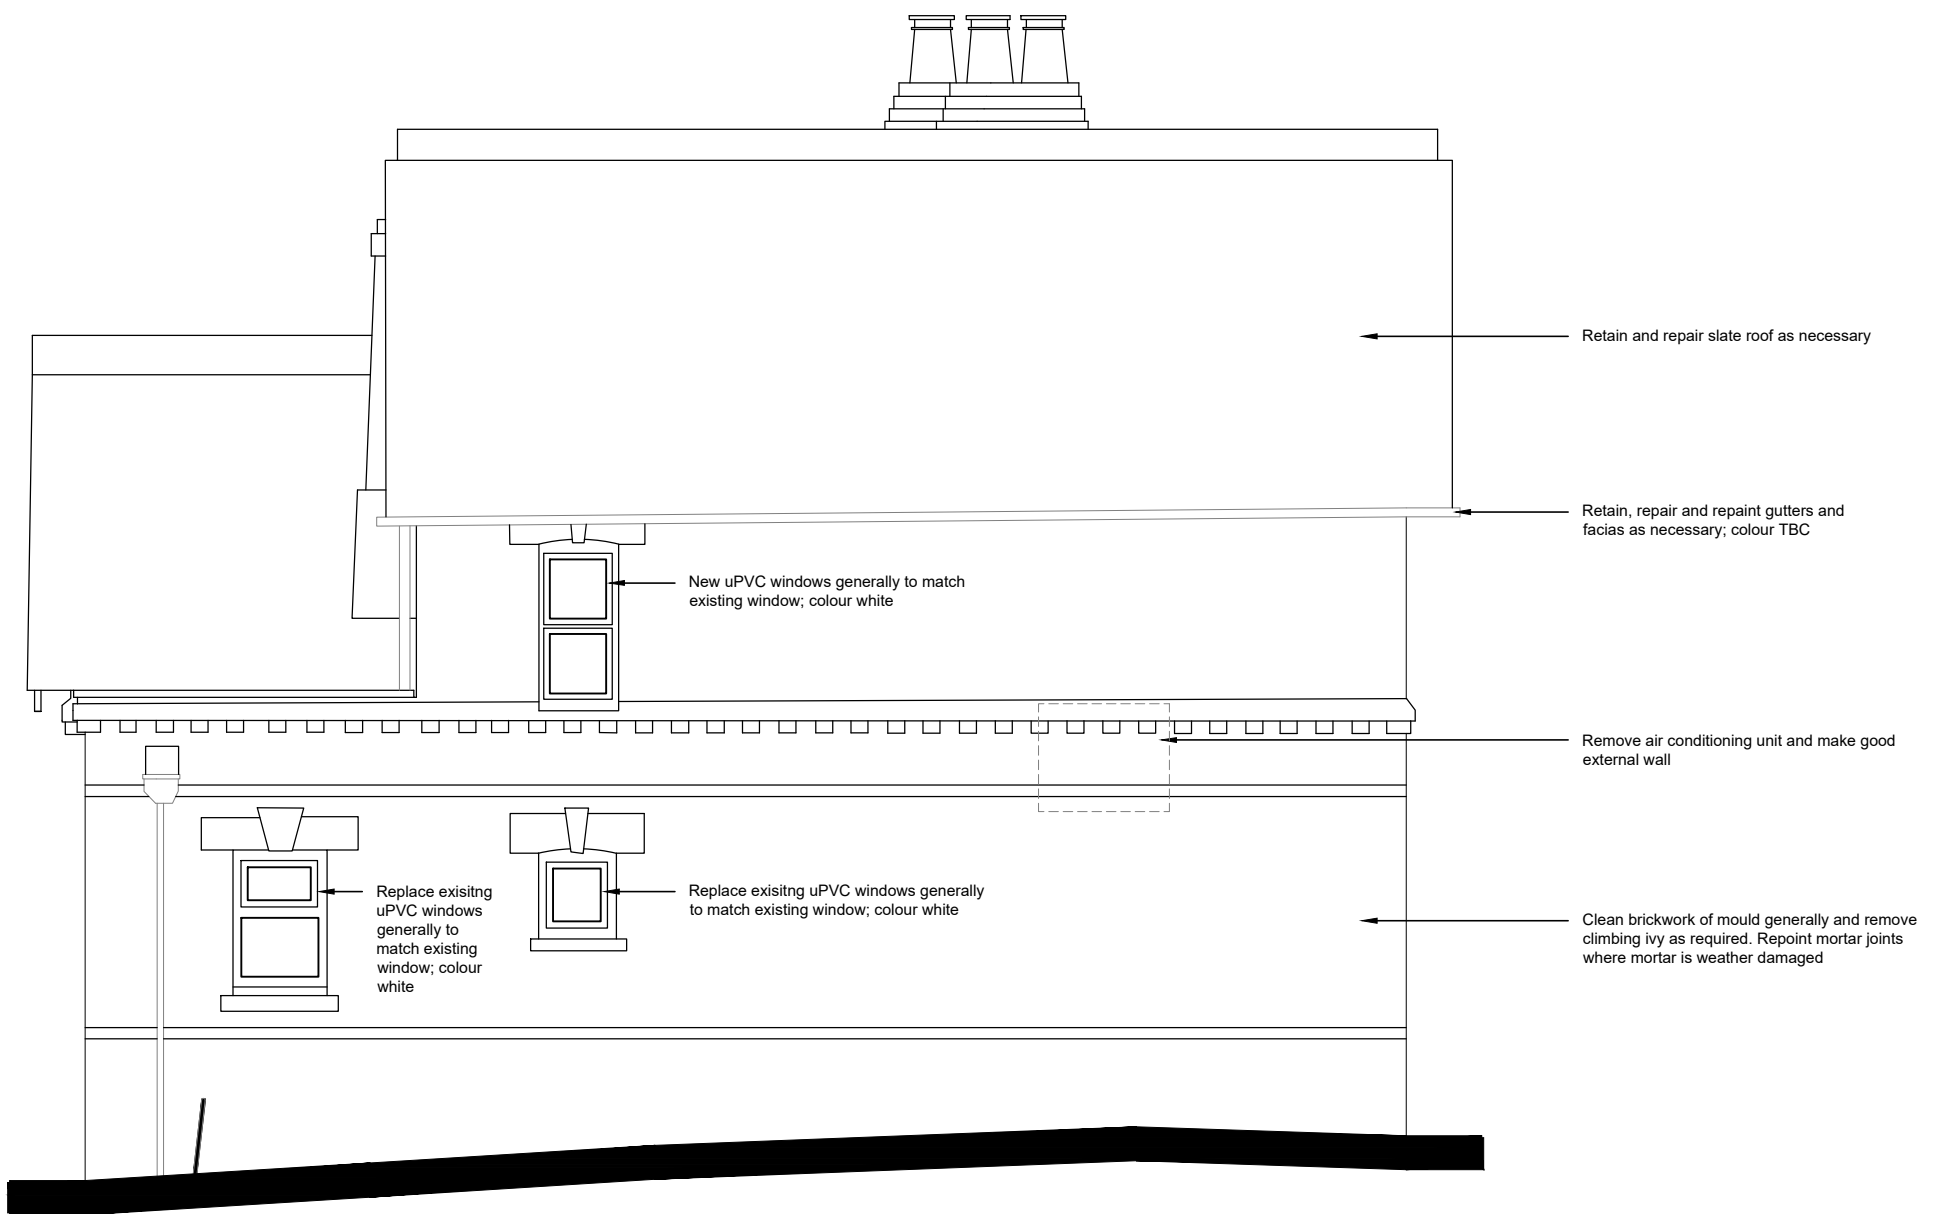

East Elevation (1:50)



PROPOSED RETIREMENT APARTMENTS
FORMER HEMDEAN HOUSE SCHOOL
HEMDEAN ROAD, CAVERSHAM
RG4 7SD

PROPOSED ELEVATIONS - LODGE

PLANNING APPLICATION

Scale	1:50 @ A1	Date	JAN. 2026
Drawn	KLS	Checked	RJ
Drawing No.	Rev.		

10137CS PA13



Churchill House • Parkside • Ringwood • Hampshire • BH24 3SG
Tel: (01425) 442375 E-mail: design@planningissues.co.uk