


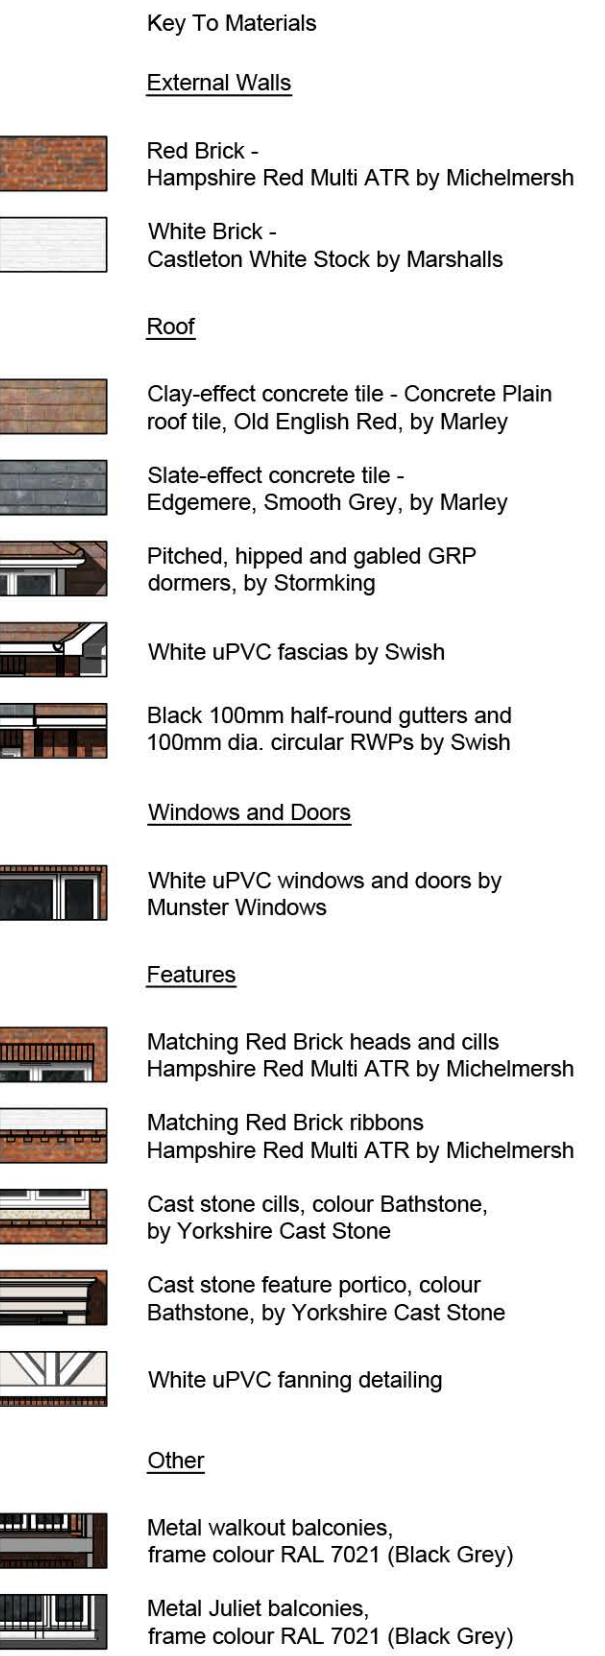

PROPOSED RETIREMENT APARTMENTS
FORMER HEMDEAN HOUSE SCHOOL
HEMDEAN ROAD, CAVERSHAM
RG4 7SD

PROPOSED EAST ELEVATION

PLANNING APPLICATION

Scale	1:100 / 200 @ A1	Date	JAN. 2026
Drawn	KLS	Checked	RJ
Drawing No.	Rev.		

10137CS PA06