




North Elevation (1:50)



South Elevation (1:50)




West Elevation (1:50)

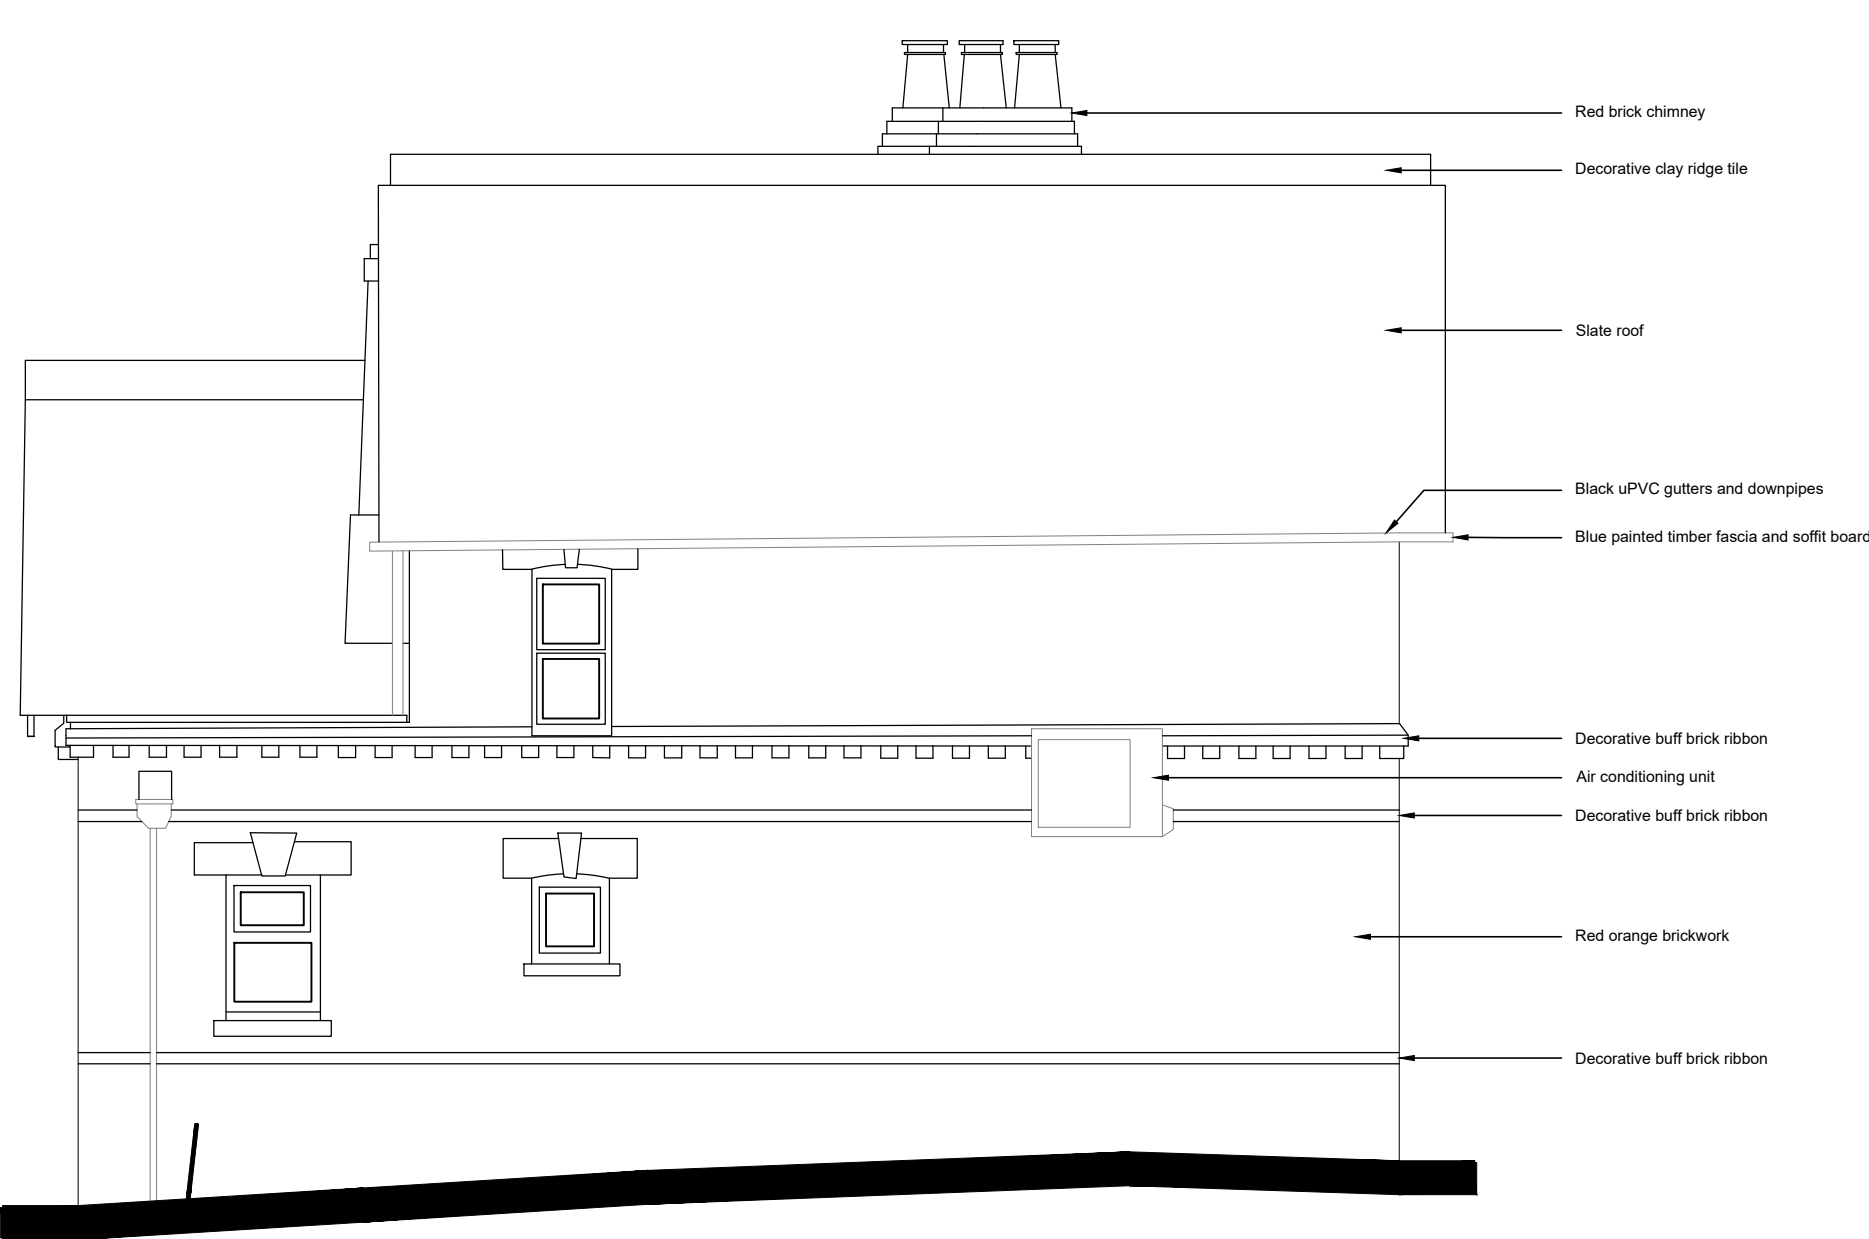

East Elevation (1:50)

REVISIONS		
Rev.	Date	By

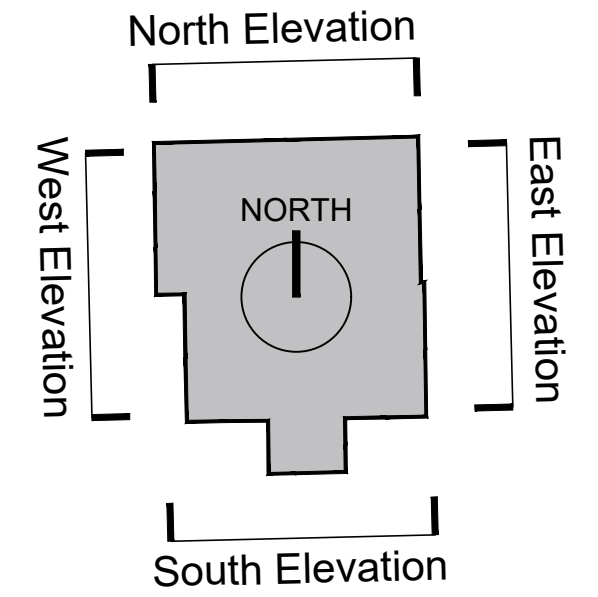

Client

Churchill Living
Your lifestyle • Your choice

PROPOSED RETIREMENT APARTMENTS
FORMER HEMDEAN HOUSE SCHOOL
HEMDEAN ROAD, CAVERSHAM
RG4 7SD

EXISTING ELEVATIONS - LODGE

PLANNING APPLICATION

Scale	1:50 @ A1	Date	JAN. 2026
Drawn	KLS	Checked	RJ
Drawing No.		Rev.	

10137CS PA11

planningissues
TOWN PLANNING AND ARCHITECTURE

Churchill House • Parkside • Ringwood • Hampshire • BH24 3SG
Tel: (01425) 462375 E-mail: design@planningissues.co.uk