



East Elevation (1:100)



South Elevation (1:100)




West Elevation (1:100)



North Elevation (1:100)

REVISIONS		
Rev.	Date	By

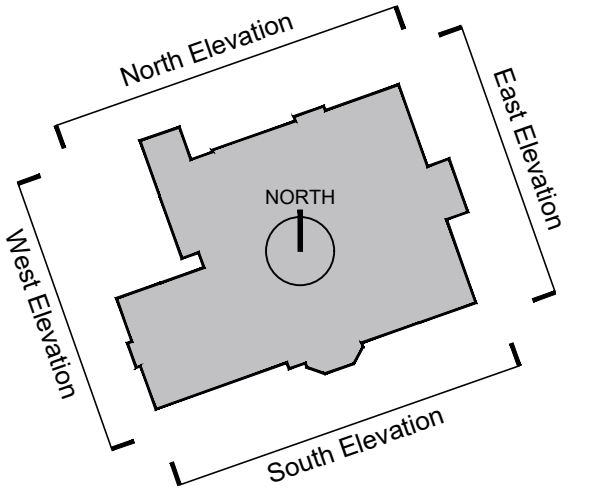

Client

Churchill Living
Your lifestyle • Your choice

PROPOSED RETIREMENT APARTMENTS
FORMER HEMDEAN HOUSE SCHOOL
HEMDEAN ROAD, CAVERSHAM
RG4 7SD

EXISTING ELEVATIONS - SCHOOL HOUSE

PLANNING APPLICATION

Scale 1:50 @ A1 Date JAN. 2026
Drawn KLS Checked RJ
Drawing No. Rev.

10137CS PA15

planningissues
TOWN PLANNING AND ARCHITECTURE
Churchill House • Parkside • Ringwood • Hampshire • BH24 3SG
Tel: (01425) 442375 E-mail: design@planningissues.co.uk

