


GROUND FLOOR

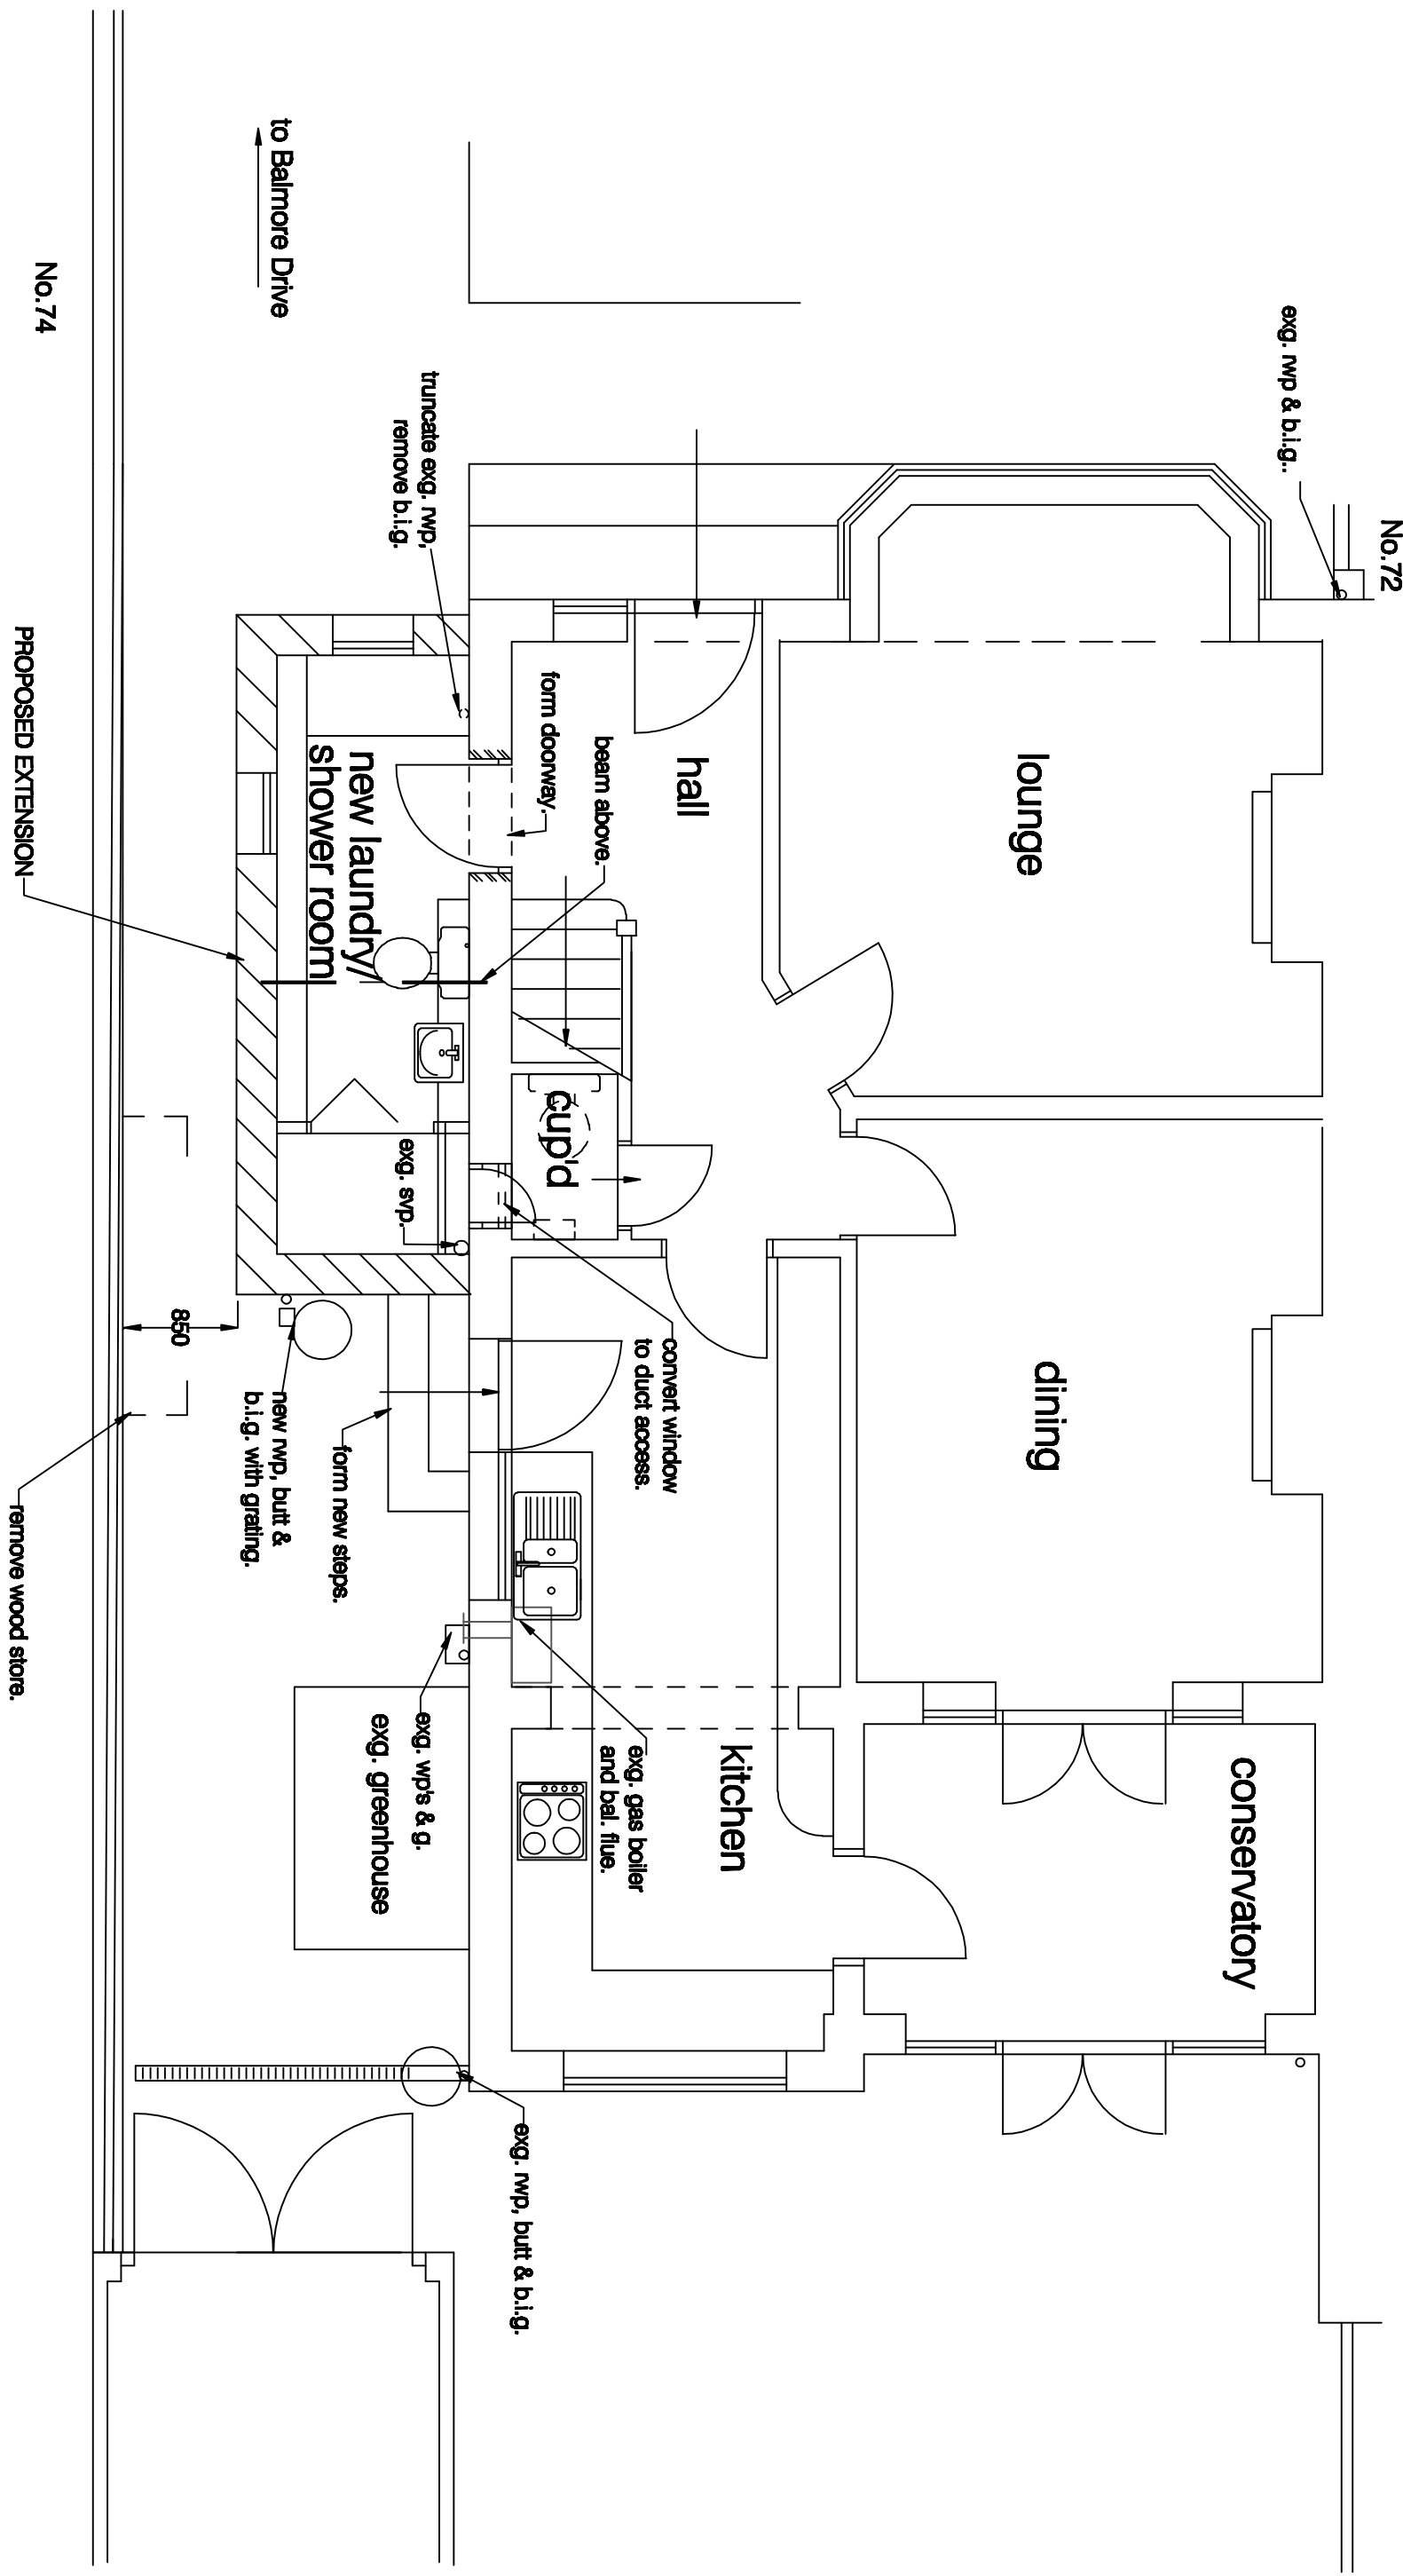

project
73 Balmore Drive
Caversham, Reading, Berkshire

for
Mr & Mrs Ellison

title
Ground Floor Plan & Elevations as Proposed

Drawing no:

1419 / 2

M D Howlett
architectural consultant


11 Prospect Street, Caversham, Reading
Berkshire RG4 8JB; Tel: (0118) 947 7117
Email: pmharc@globeinet.co.uk

Date: January 2028


SCALE: 1:50@A1 and 1:100@A3

0 1 2 metres

FRONT

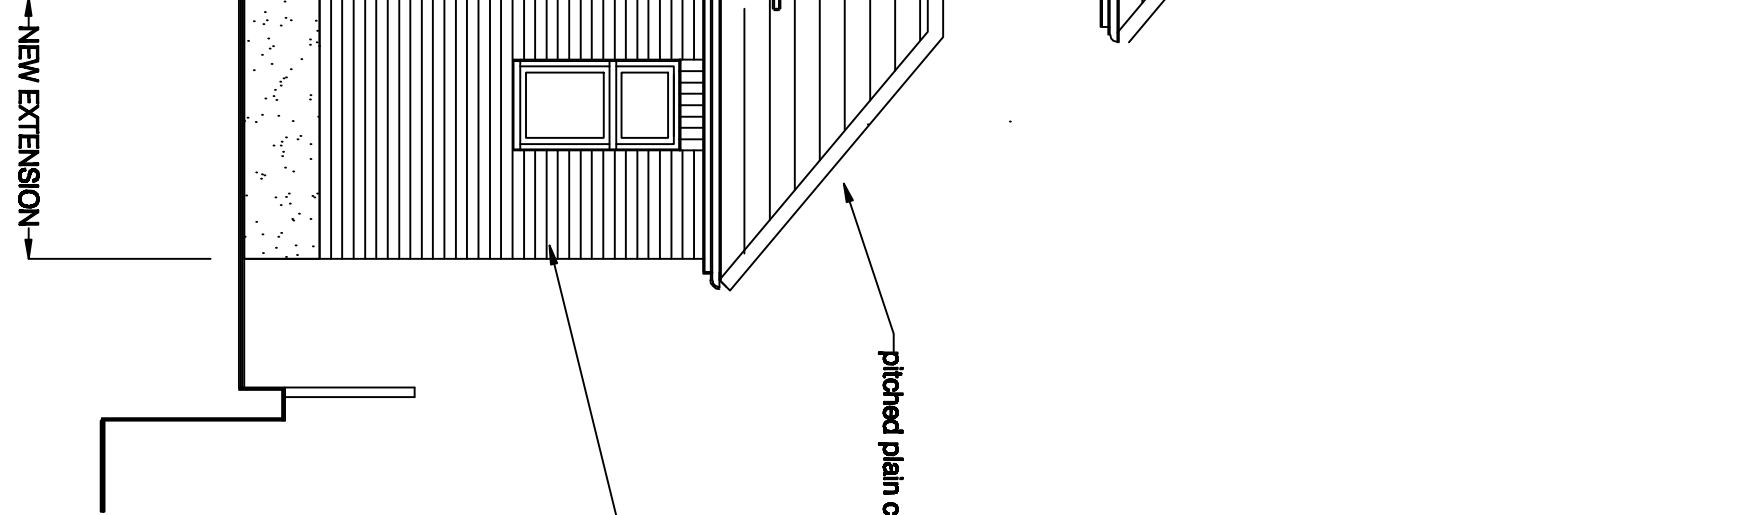

SIDE

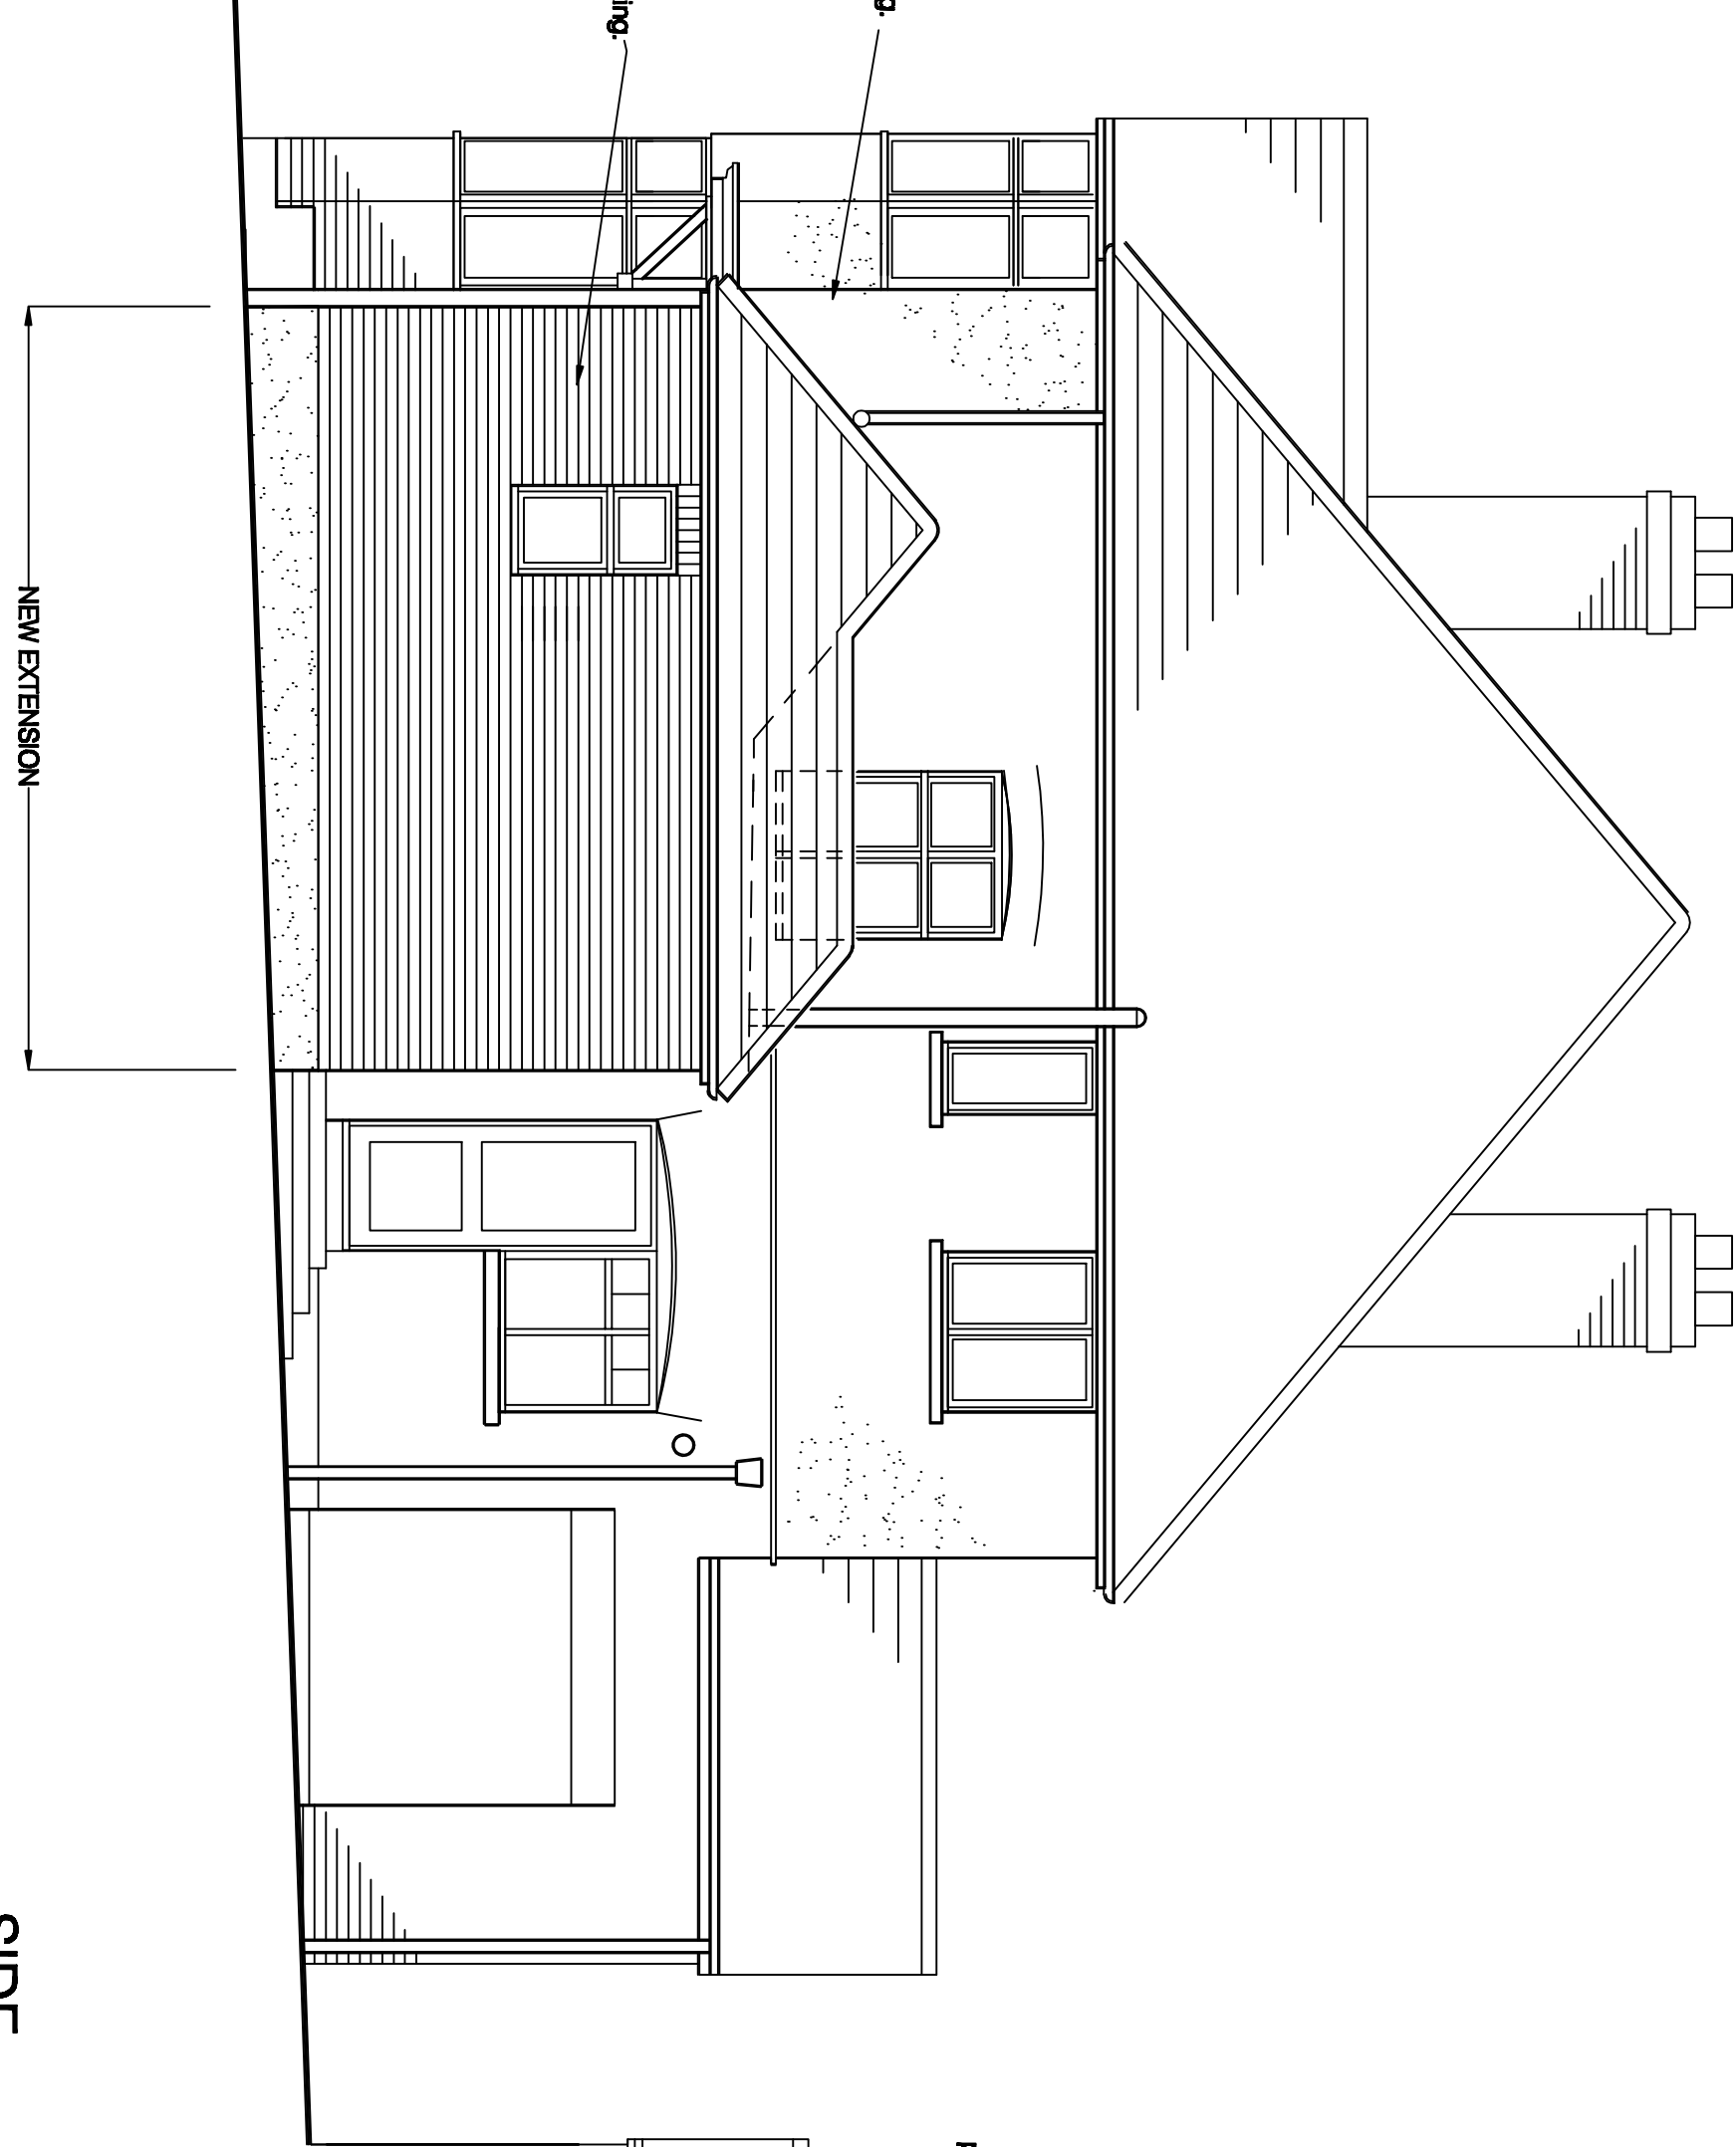

REAR

