


Kendrick School Site Plan - 1:1500

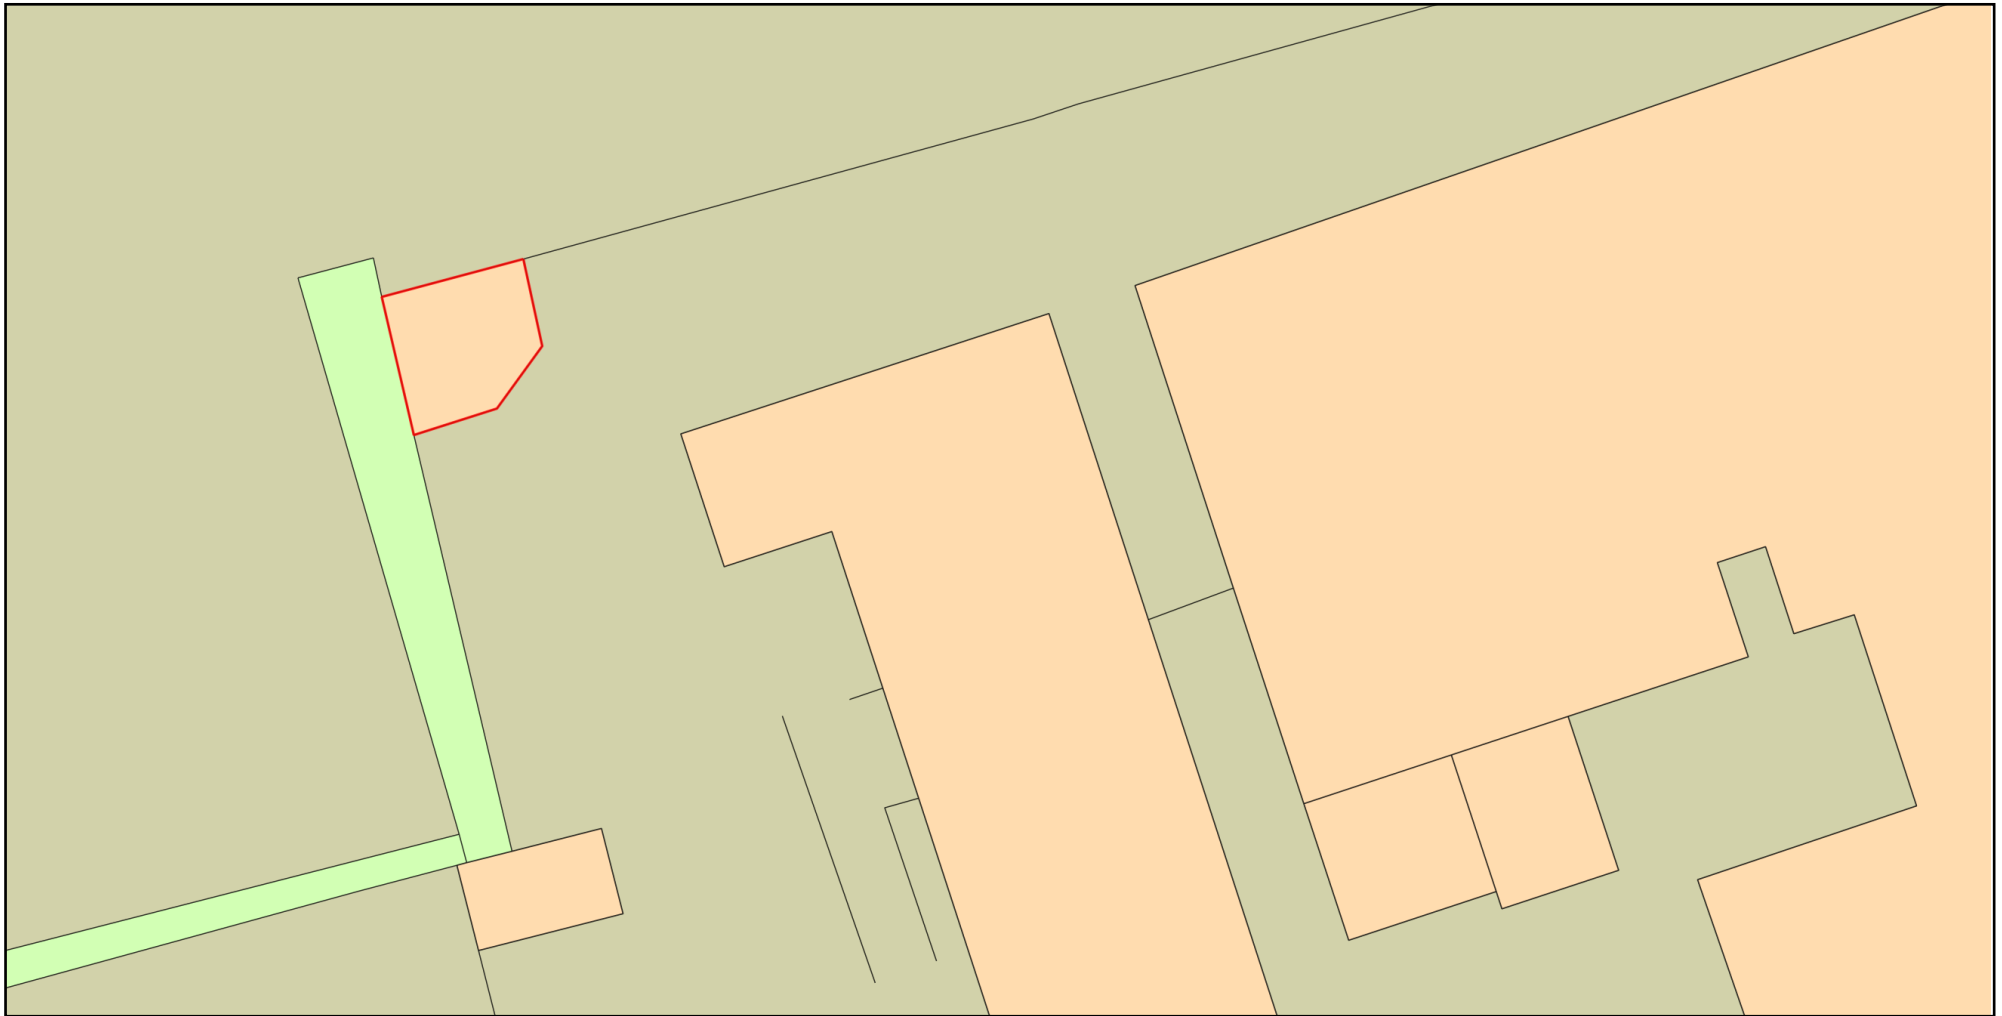

0 10
Metres



Plan Produced for: Planning Application

Date Produced: 03 Feb 2026

Plan Reference Number: TQRQM26034094237696

Scale: 1:200 @ A4

© Crown copyright and database rights 2025 OS 100042766

