



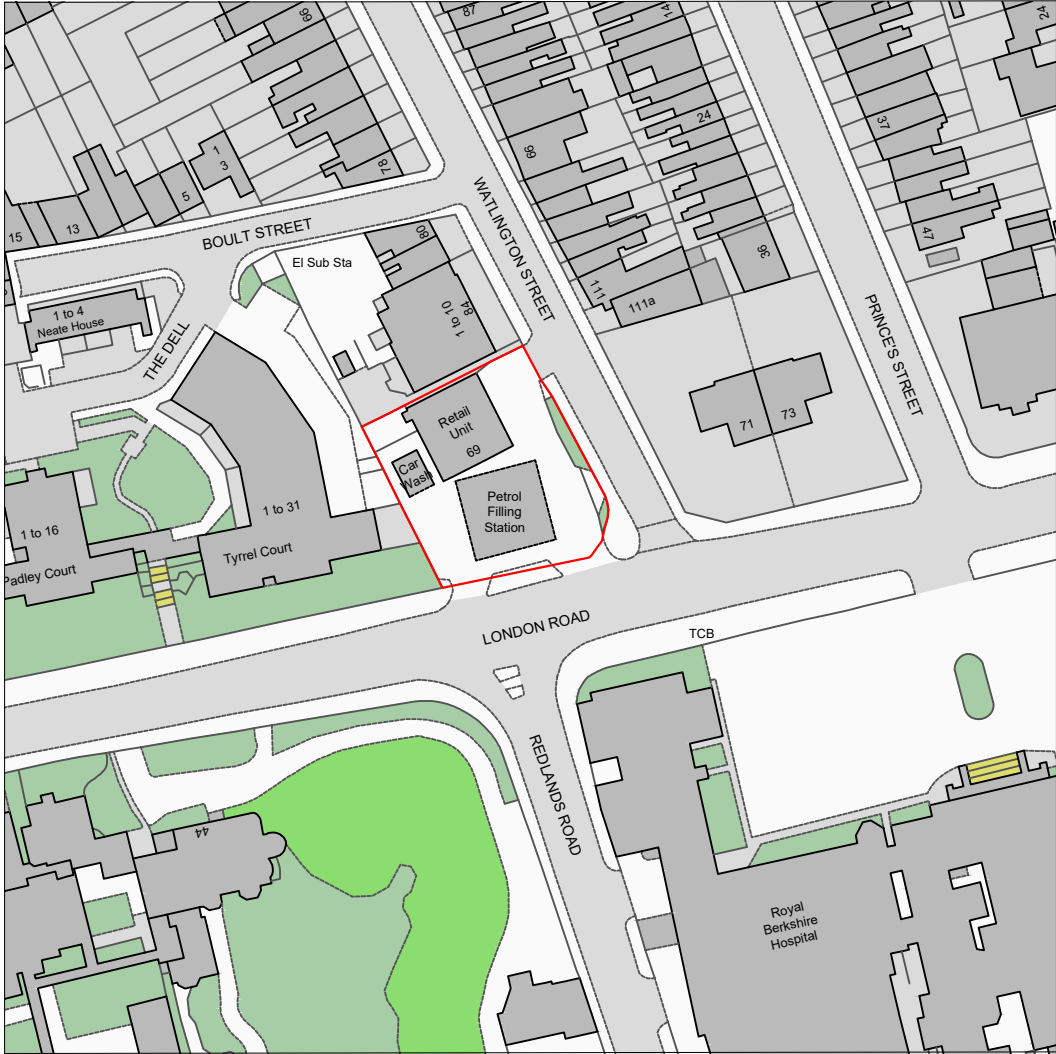

Crown copyright and database rights (2024) OS (100063368)

 

Title
Site Location Plan

Address
69 London Road, Reading, Berks,
RG1 5BW

Client

Job No. FS106
25614



Issued 28/08/25

Scale
1:1250 @ A3


Key

1. Boundary of Petrol Filling Station

All information is to be checked on site for accuracy and fit. Only drawings with WD status with the most recent revision are to be used for construction.

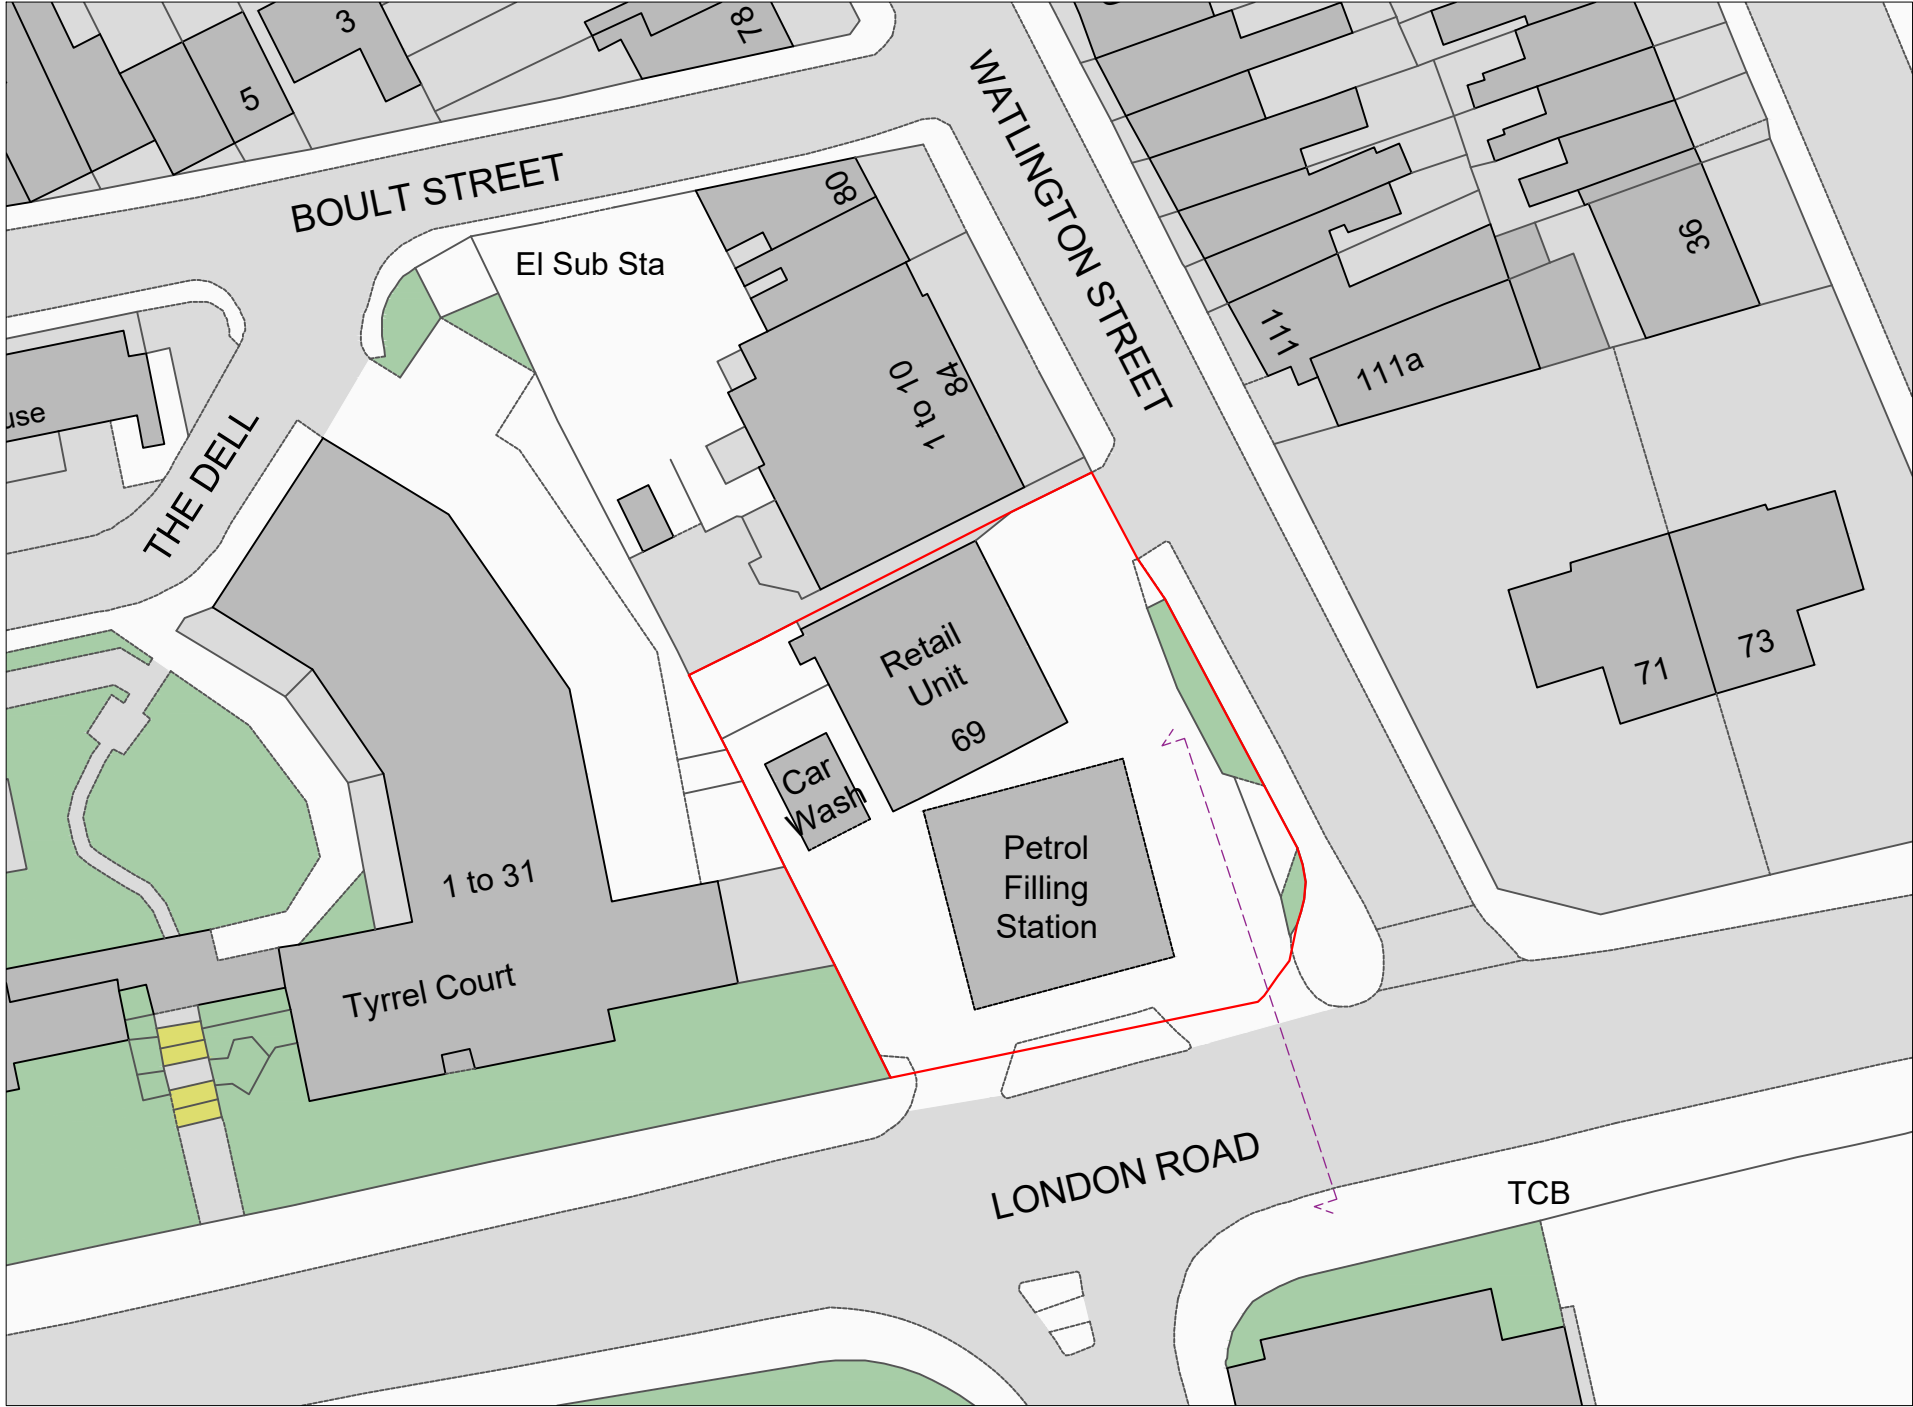 

Crown copyright and database rights (2024) OS (100063368)

 

Title
Existing Site Plan



Address
69 London Road, Reading, Berks,
RG1 5BW

Client


Job No. FS106
25614
Scale 1:500 @ A3
Issued 28/08/25

Key
1. Boundary of Petrol Filling Station
2. Elevation Line

All information is to be checked on site for accuracy and fit. Only drawings with WD status with the most recent revision are to be used for construction.

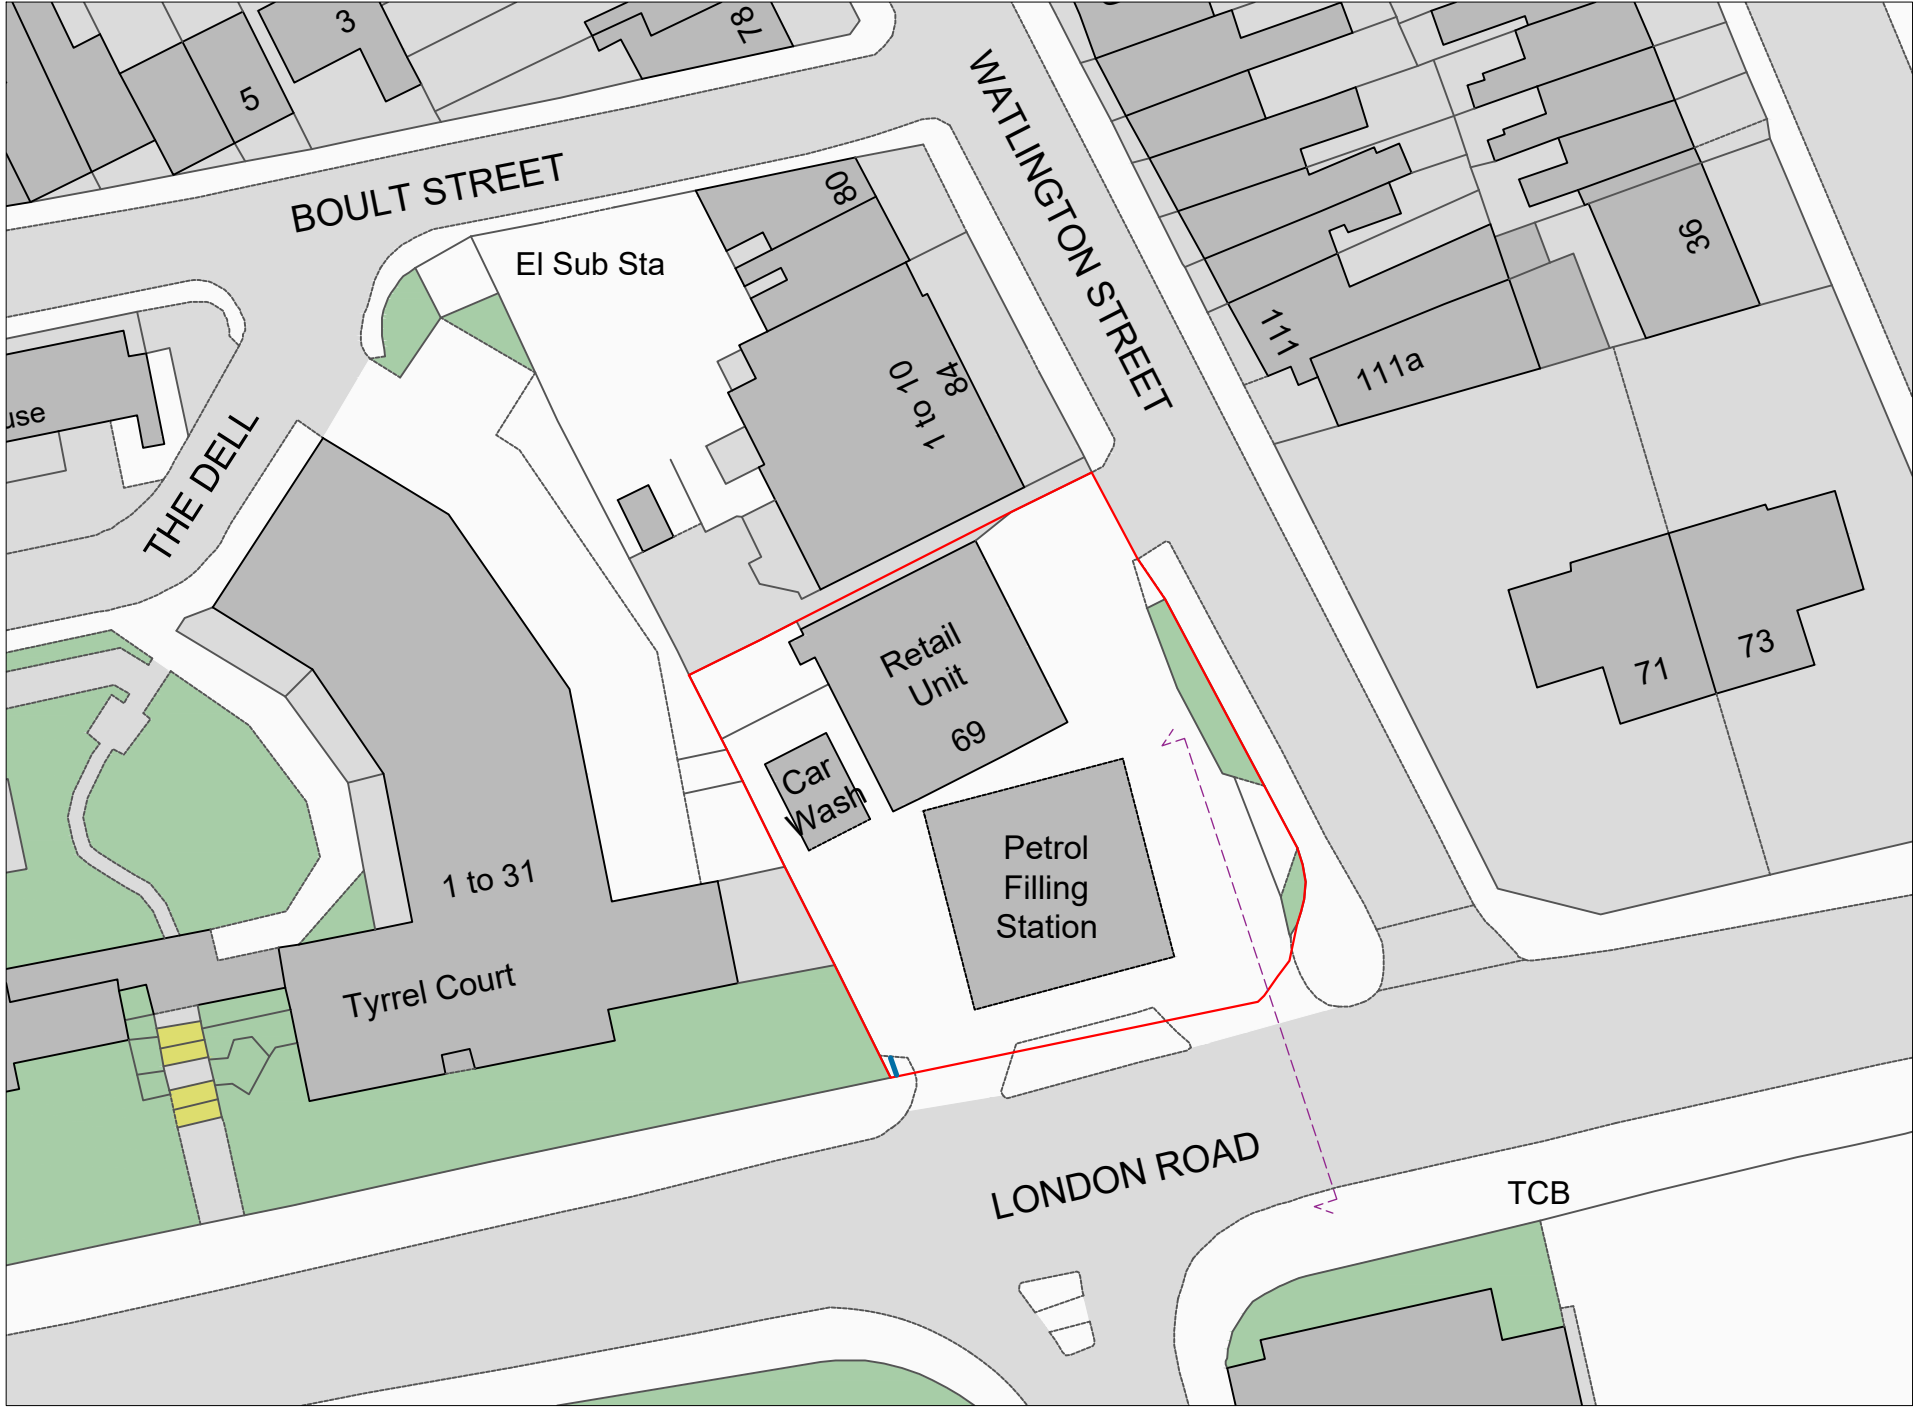 

Crown copyright and database rights (2024) OS (100063368)

 

Title
Proposed Site Plan

Address
69 London Road, Reading, Berks,
RG1 5BW

Client


Job No.
FS106
25614

Issued
28/08/25


Scale
1:500 @ A3

- Key**
- 1. Boundary of Petrol Filling Station
 - 2. Proposed Digital Display
 - 3. Elevation Line

All information is to be checked on site for accuracy and fit. Only drawings with WD status with the most recent revision are to be used for construction.

 

Crown copyright and database rights (2024) OS (100063368)

 

Title
Proposed Site Plan

Address
69 London Road, Reading, Berks,
RG1 5BW

Client

Job No.
FS106
25614


Issued
28/08/25

Scale
1:200 @ A3


Key

- 1. Boundary of Petrol Filling Station
- 2. Proposed Digital Display


All information is to be checked on site for accuracy and fit. Only drawings with WD status with the most recent revision are to be used for construction.

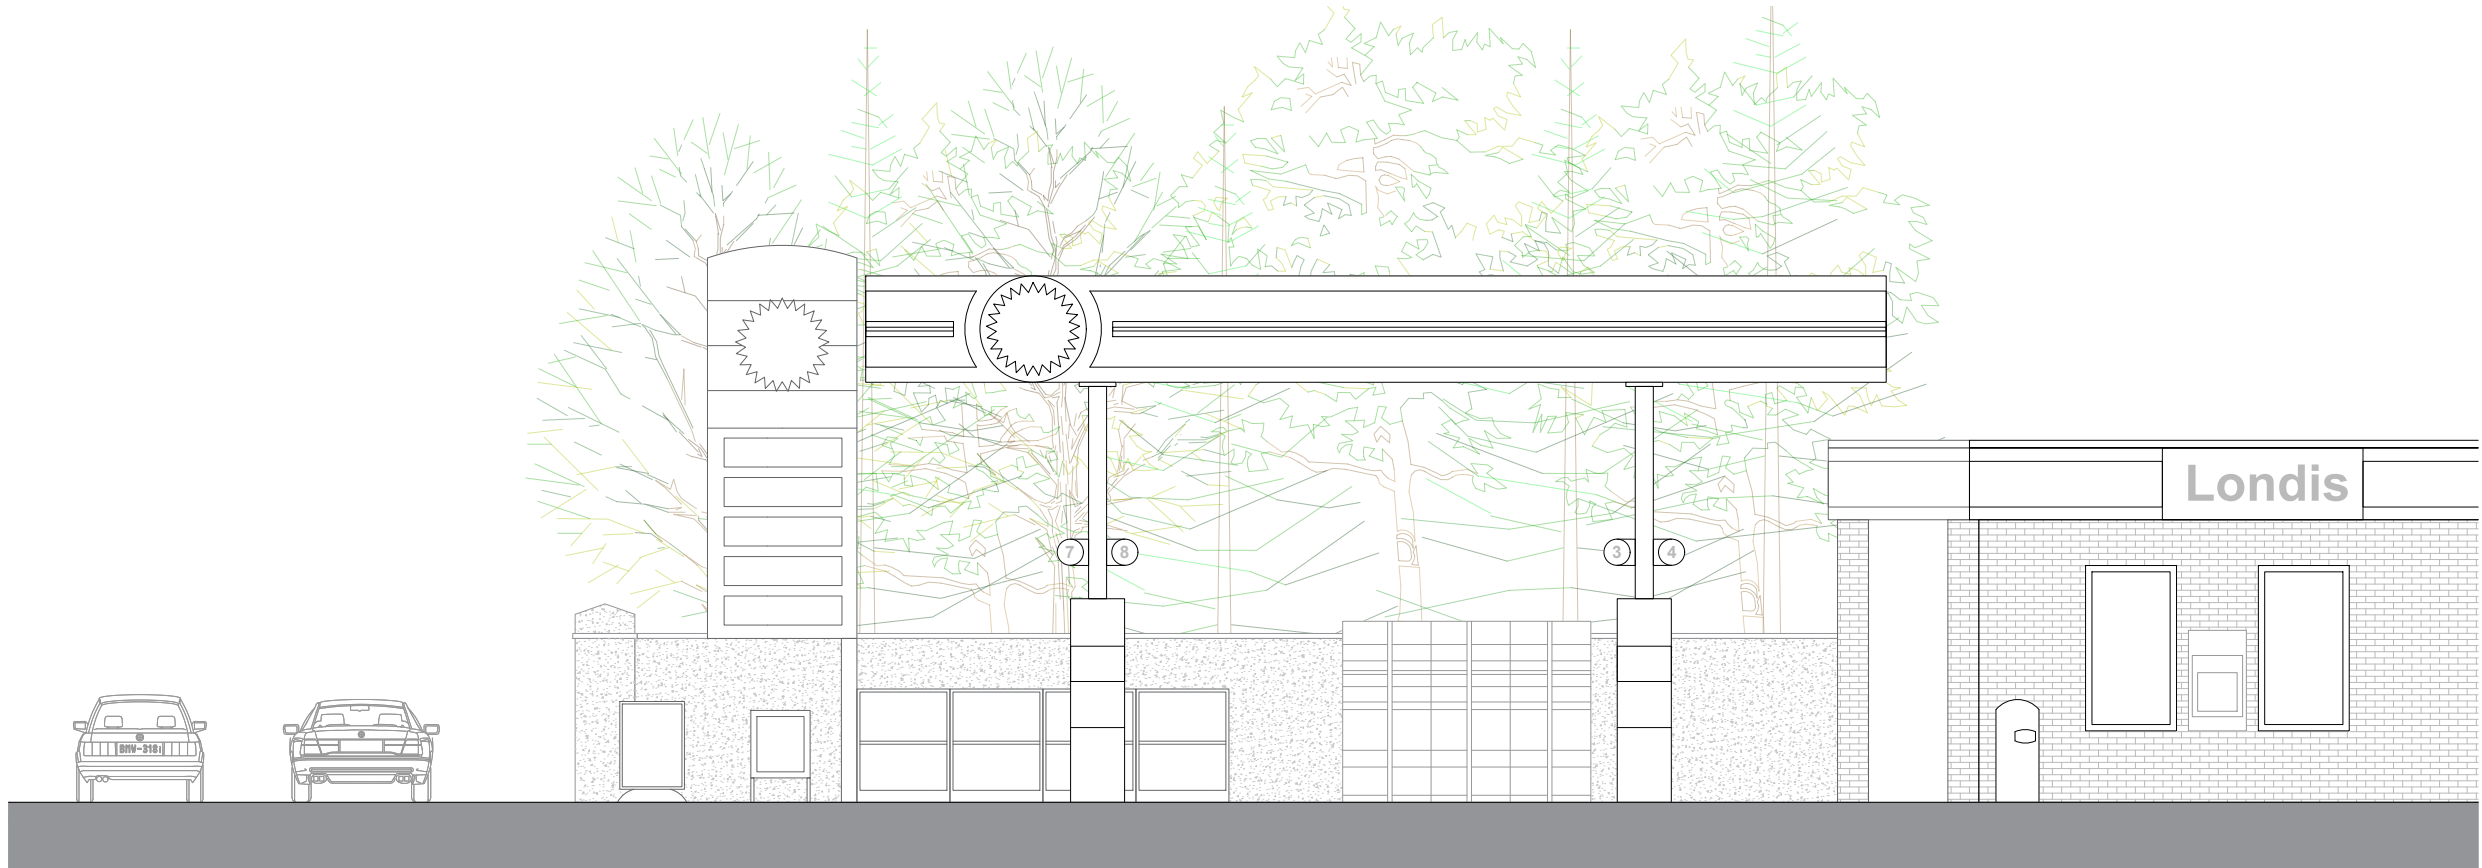

Existing

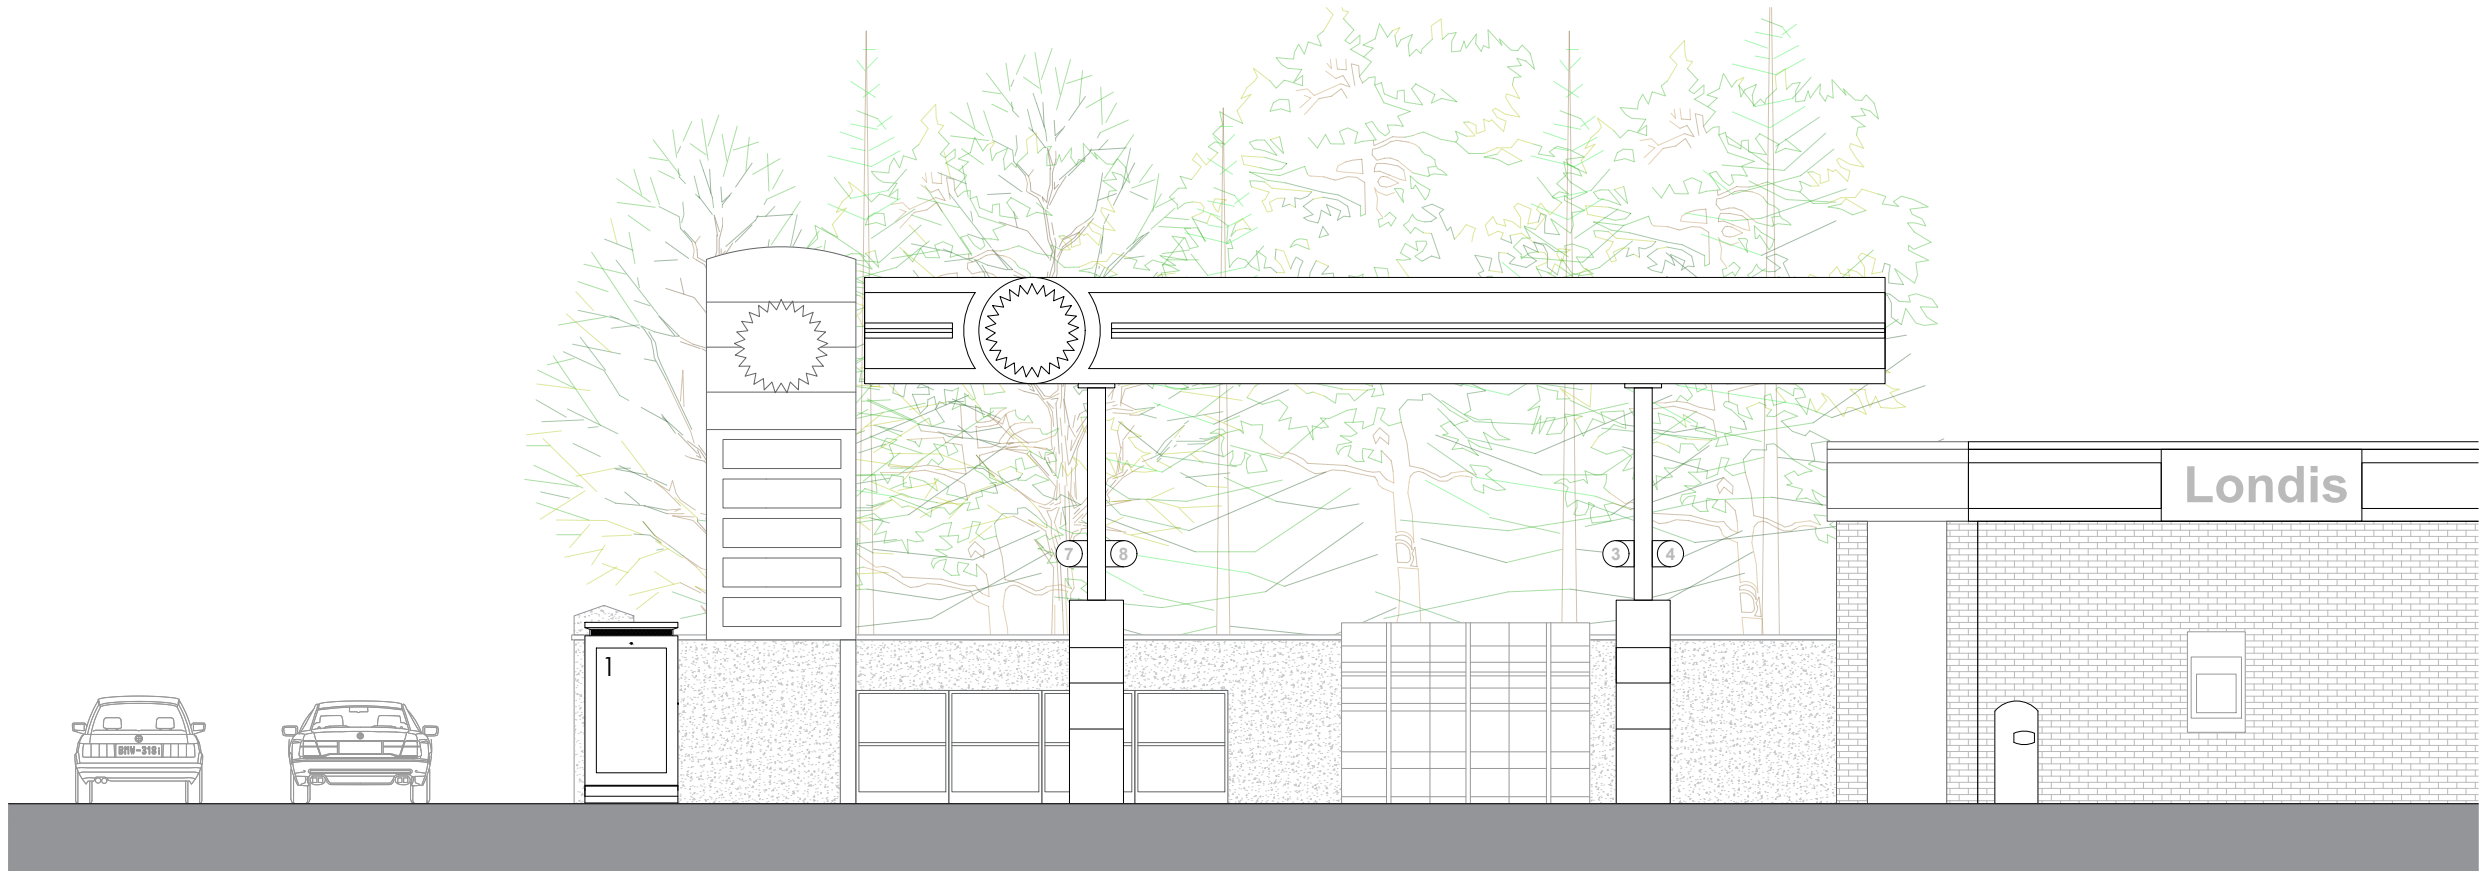

Proposed

 

Title
Existing and Proposed Elevations

Address
69 London Road, Reading, Berks,
RG1 5BW

Client


Job No.
FS106
25614

Issued
28/08/25

Scale
1:100 @ A3

Key
1. Proposed Digital Display

All information is to be checked on site for accuracy and fit. Only drawings with WD status with the most recent revision are to be used for construction.

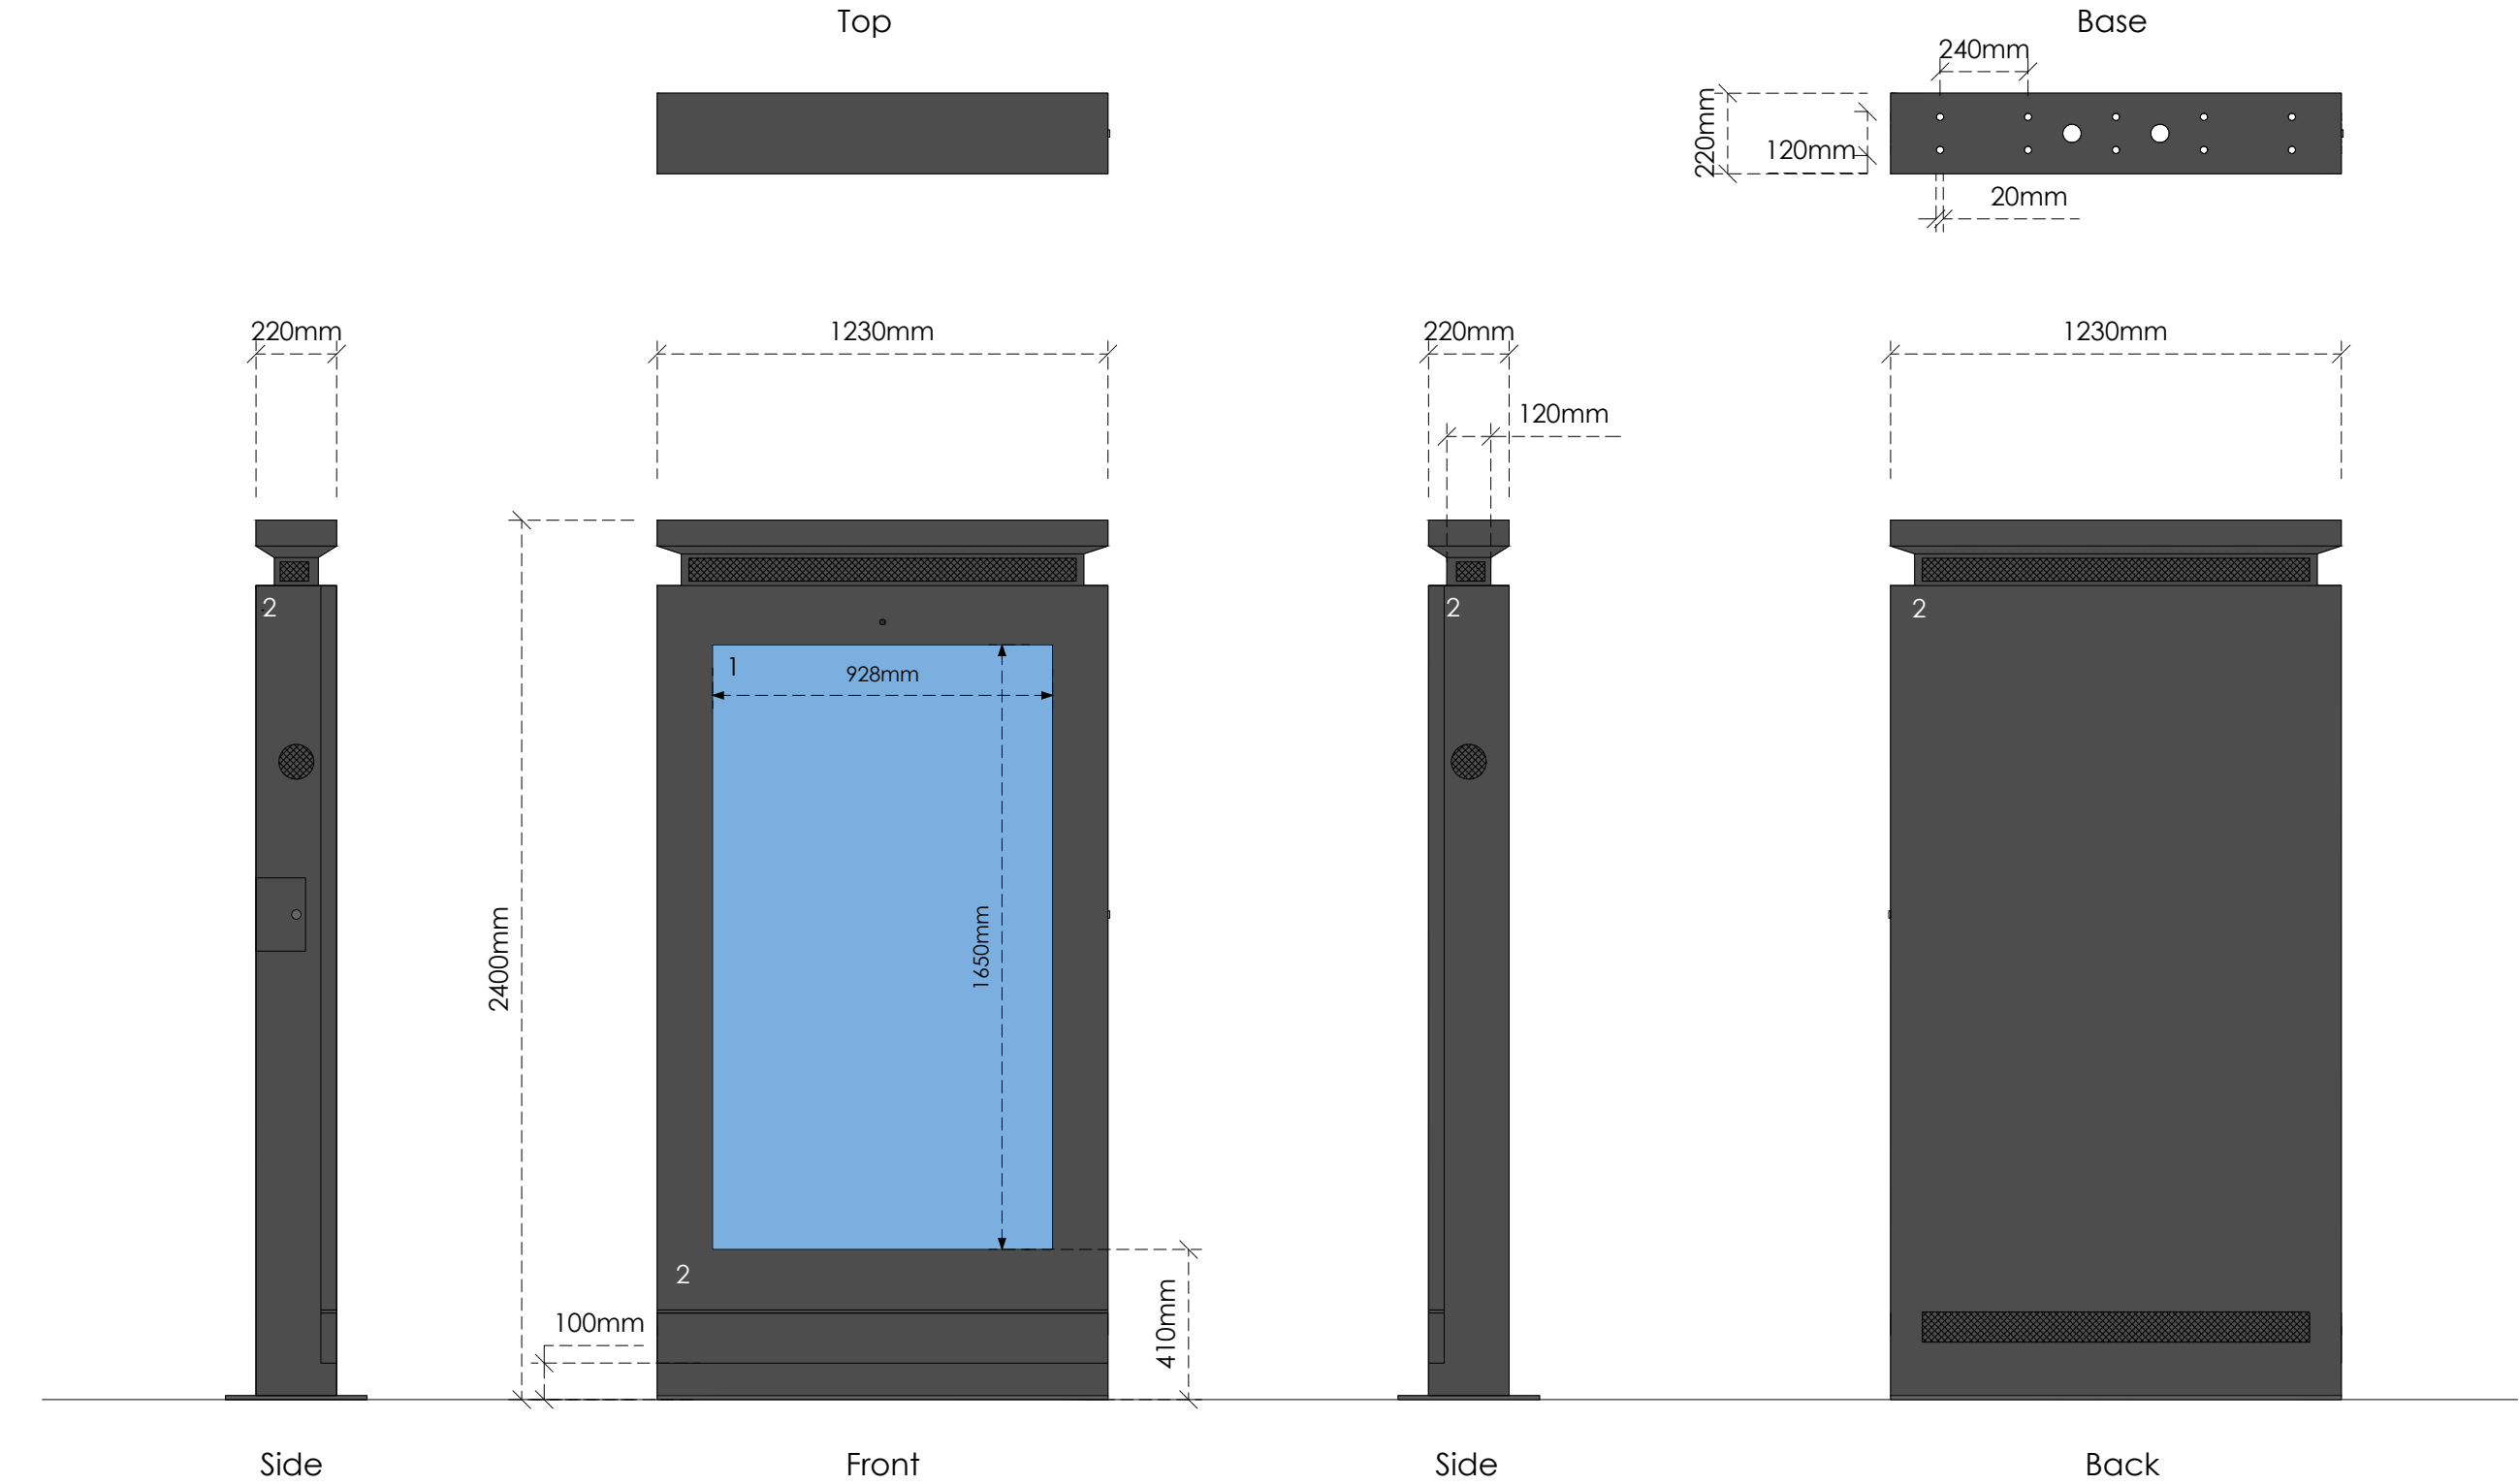

Title
Specification

Address
69 London Road, Reading, Berks,
RG1 5BW

Client


Job No.
FS106
25614

Issued
28/08/25

Scale
1:20 @ A3

- Key**
1. Digital Display
 2. Zinc Powder and Fine Grain Powder Coated Galvanized Steel in Black (RAL 9005)

All information is to be checked on site for accuracy and fit. Only drawings with WD status with the most recent revision are to be used for construction.

 



BEFORE



AFTER

Title
CGI

Address
69 London Road, Reading, Berks,
RG1 5BW

Client

Job No. FS106 25614	Issued 28/08/25
Scale NTS	

Key

All information is to be checked on site for accuracy and fit. Only drawings with WD status with the most recent revision are to be used for construction.