


Refuse Strategy Upper Floors Key

- Residents / PMLD route to bin stores
- Sheltered flats bin chute

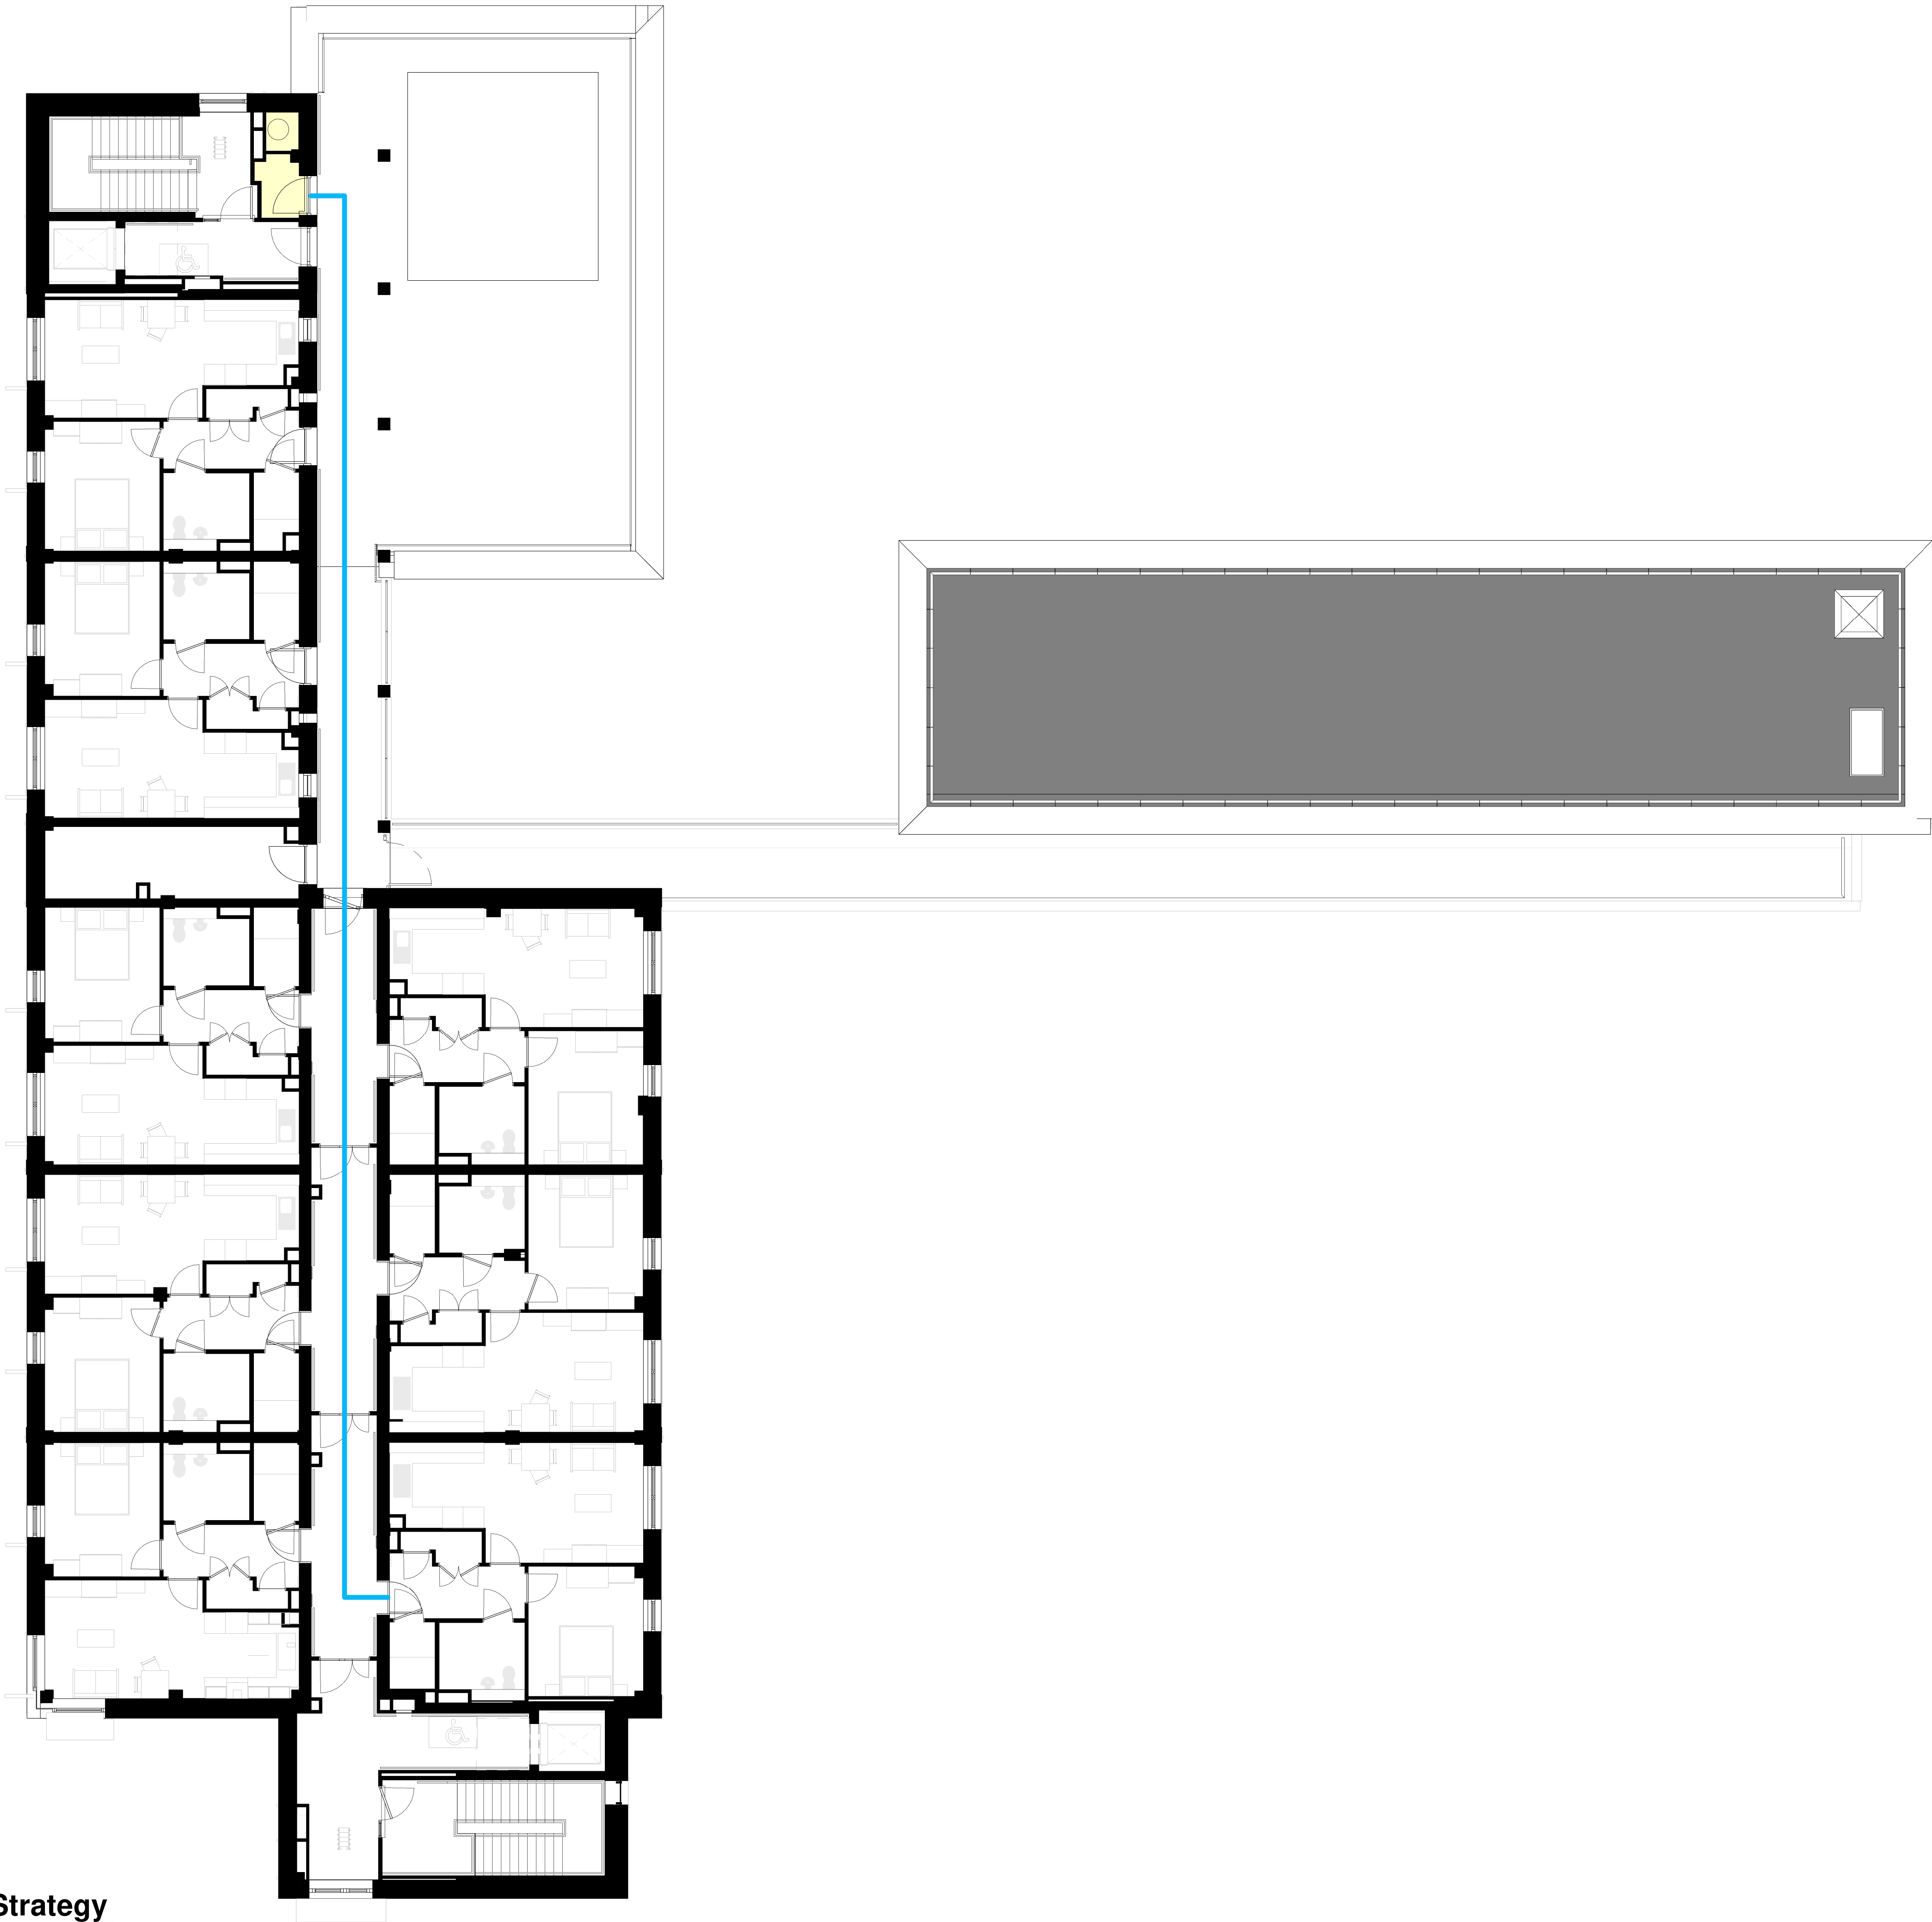

P01	12.11.25	First Issue	ET
REV	DATE	DESCRIPTION	BY

CLIENT

MORGAN
SINDALL
CONSTRUCTION

ORIGINATOR

CP
MG

Architecture &
Interior Design

Nottingham: 13 St Peter's Gate, Nottingham, NG1 2JF
London: 28 Rosebery Avenue, Farringdon, EC1R 4RN
Birmingham: Spaces, Level 1, The Mailbox, 3 Wharfside Street, Birmingham, B1 1RD
China: 188 Wuxing Road, Qianjiang New District, Hangzhou
India: 308, Transbay, Sakinaka, Pune, 411045

Let's create something remarkable. responsible. real.

enquiries@cpmg-architects.comcpmg-architects.com

PROJECT

Hexham Road
Architectural Model

DRAWING TITLE

PM_40_20_01 Access and maintenance strategy

FLOOR PLANS

Refuse Strategy - Third Floor Plan

DRAWING STATUS

PLANNING

CLIENT REFERENCE	DRAWN BY	DATE	SCALE	MEDIA
MSC	ET	2025-11-05	1 : 100	A1
PROJECT - ORIGINATOR - BREAKDOWN - BREAKDOWN - FORM - DISCIPLINE - NUMBER				REVISION
HEX-CPM-32-103-D-A-90014				P01

Copyright of CPMG Architects Limited 2024. All rights reserved. No part of this publication may be reproduced, stored in any retrieval system or transmitted in any form or by any means without prior permission of CPMG Architects Limited. Do not scale from drawing, use figured dimensions only. All dimensions to be checked on site.

ISO 9001:2015 Quality Management ISO 14001:2015 Environmental Management
BS EN ISO 19650:2018 Information Management