


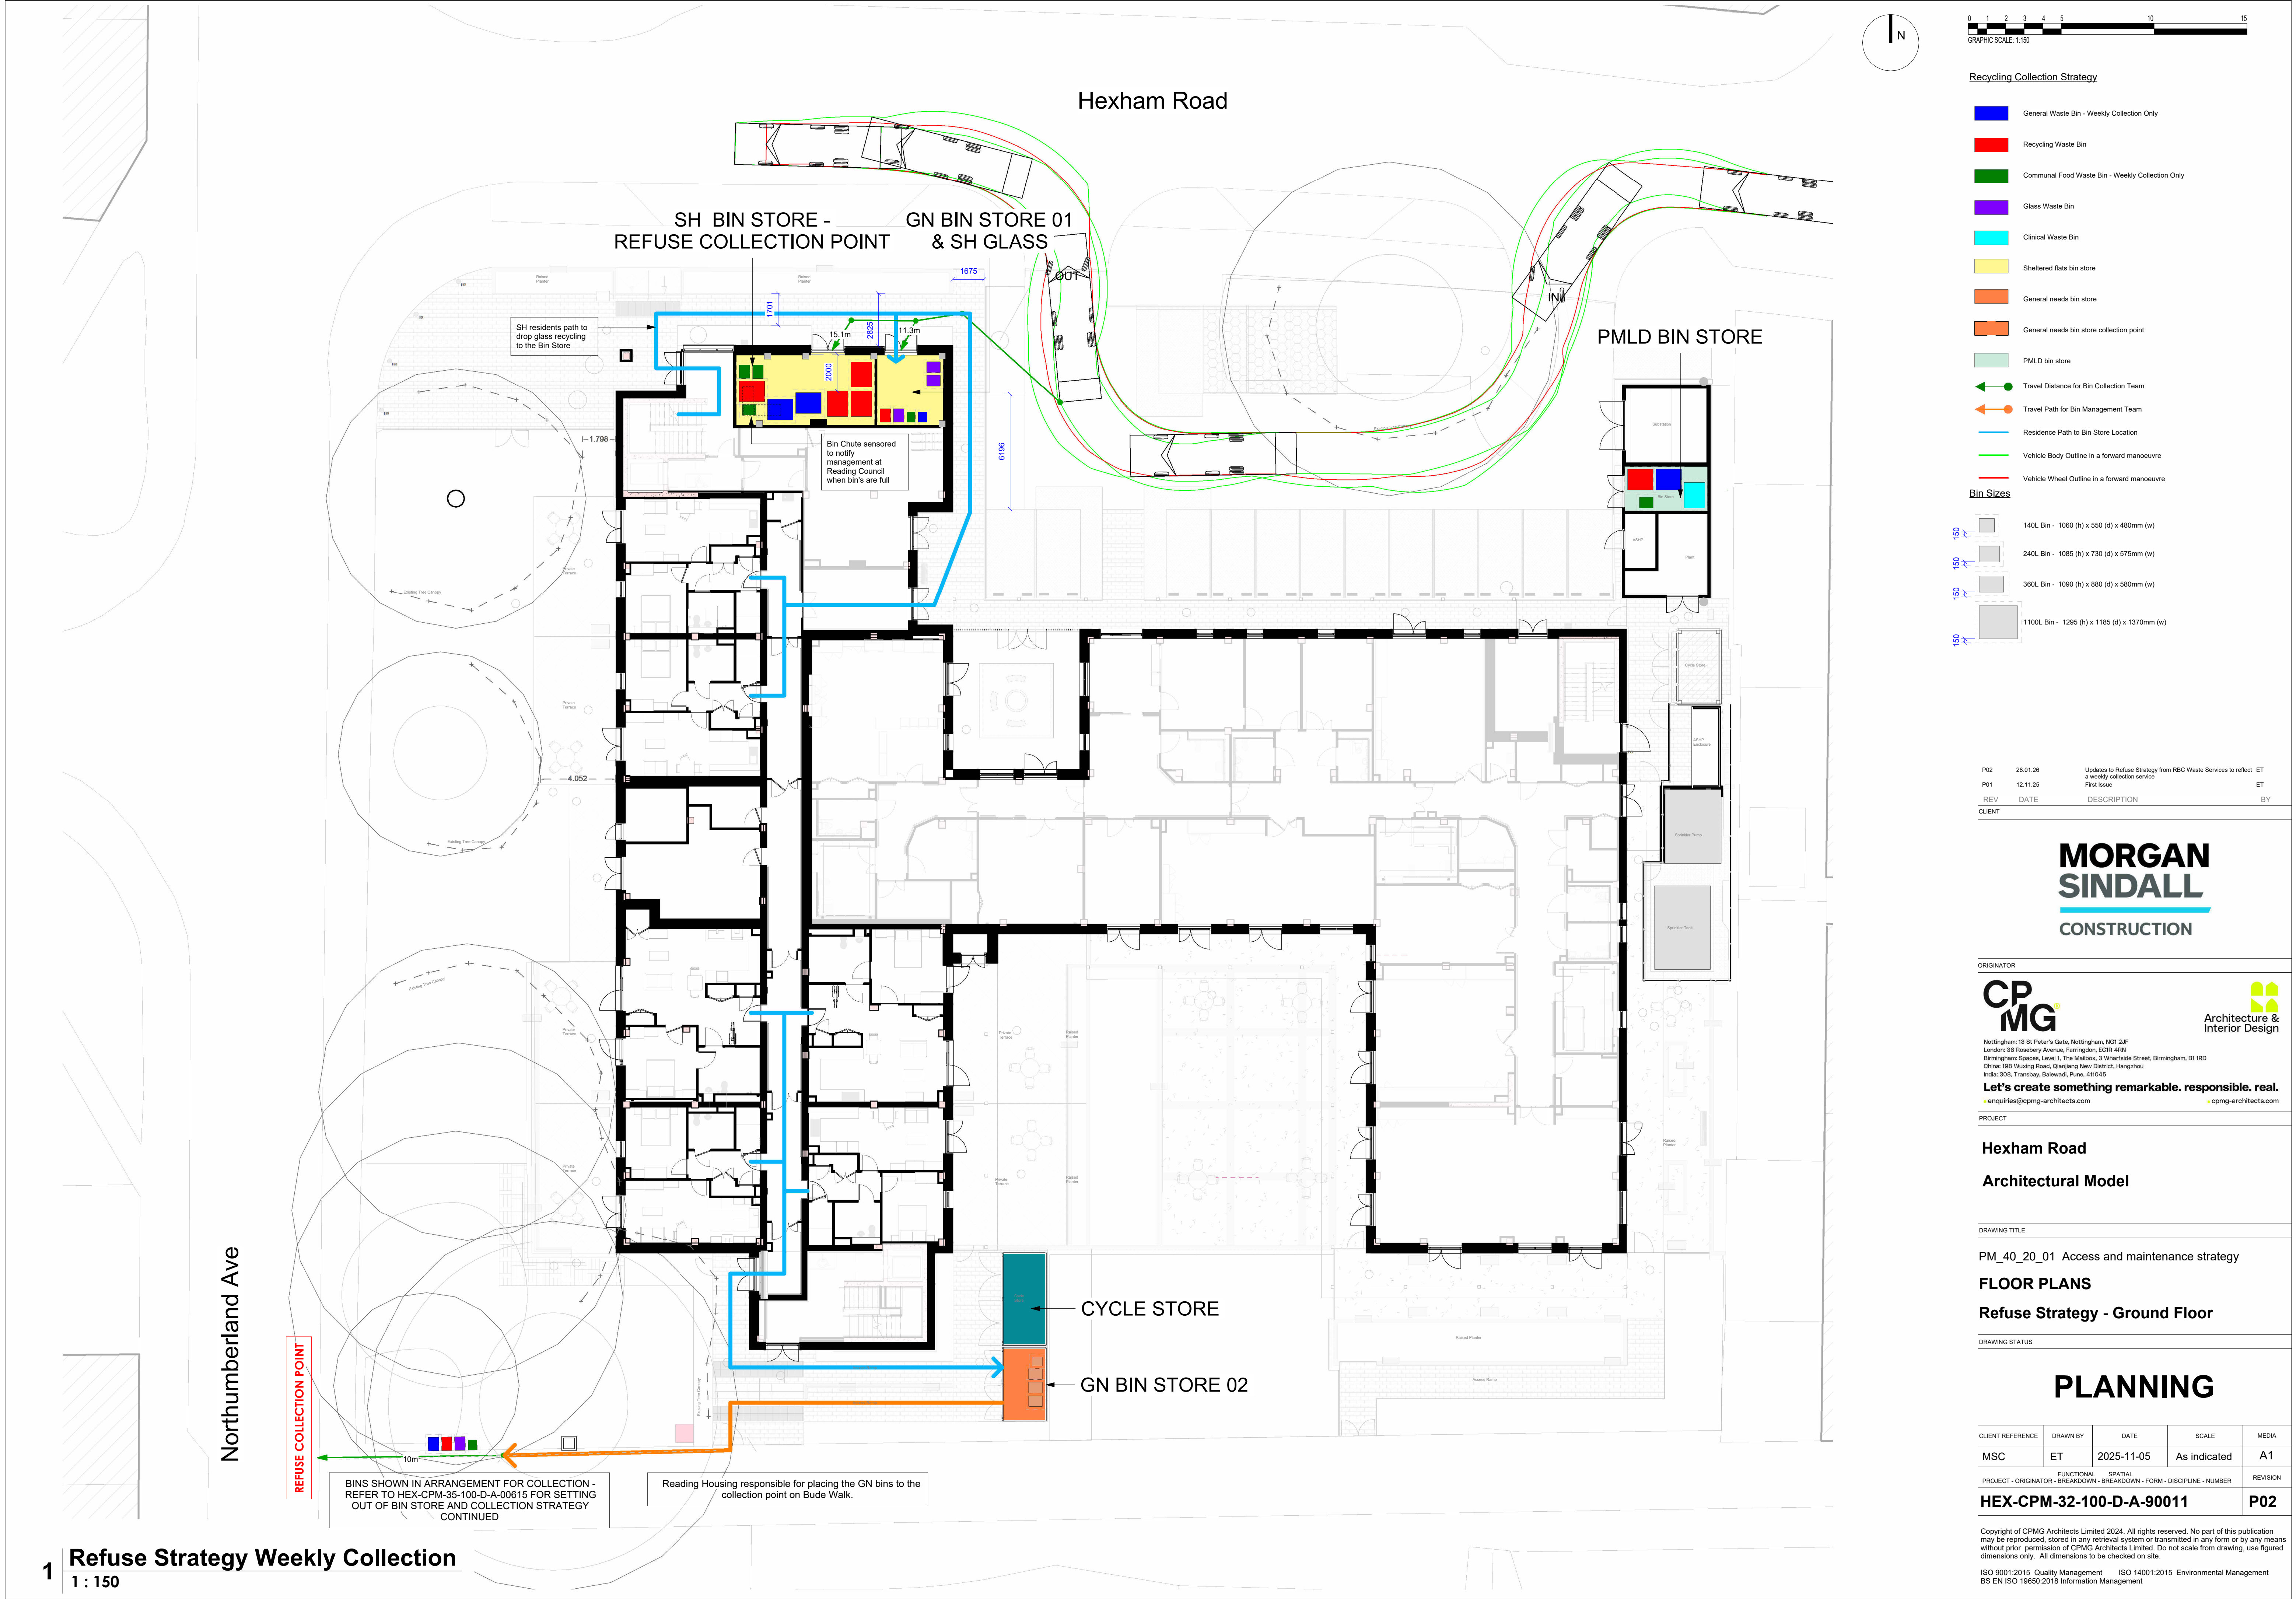

Recycling Collection Strategy

- General Waste Bin - Weekly Collection Only
- Recycling Waste Bin
- Communal Food Waste Bin - Weekly Collection Only
- Glass Waste Bin
- Clinical Waste Bin
- Sheltered flats bin store
- General needs bin store
- General needs bin store collection point
- PMLD bin store
- Travel Distance for Bin Collection Team
- Travel Path for Bin Management Team
- Residence Path to Bin Store Location
- Vehicle Body Outline in a forward manoeuvre
- Vehicle Wheel Outline in a forward manoeuvre

Bin Sizes

- 140L Bin - 1060 (h) x 550 (d) x 480mm (w)
- 240L Bin - 1085 (h) x 730 (d) x 575mm (w)
- 360L Bin - 1090 (h) x 880 (d) x 580mm (w)
- 1100L Bin - 1295 (h) x 1165 (d) x 1370mm (w)

P02	28.01.26	Updates to Refuse Strategy from RBC Waste Services to reflect a weekly collection service	ET
P01	12.11.25	First Issue	ET
REV	DATE	DESCRIPTION	BY

CLIENT

**MORGAN
SINDALL**
CONSTRUCTION

ORIGINATOR

**CP
MG**
Nottingham: 13 St Peter's Gate, Nottingham, NG1 2JF
London: 38 Rosebery Avenue, Farringdon, EC4R 4NW
Birmingham: Spaces, Level 1, The Mailbox, 3 Wharfedale Street, Birmingham, B1 1RD
China: 188 Wujiang Road, Qianjiang New District, Hangzhou
India: 303, Transbay, Balaasa, Pune, 411004

Let's create something remarkable. responsible. real.
enquiries@cpmg-architects.com cpmg-architects.com

**Architecture &
Interior Design**

PROJECT

Hexham Road

Architectural Model

DRAWING TITLE

PM_40_20_01 Access and maintenance strategy

FLOOR PLANS

Refuse Strategy - Ground Floor

DRAWING STATUS

PLANNING

CLIENT REFERENCE	DRAWN BY	DATE	SCALE	MEDIA
MSC	ET	2025-11-05	As indicated	A1
FUNCTIONAL PROJECT - ORIGINATOR - BREAKDOWN - BREAKDOWN - FORM - DISCIPLINE - NUMBER				REVISION
HEX-CPM-32-100-D-A-90011				P02

Copyright of CPMG Architects Limited 2024. All rights reserved. No part of this publication may be reproduced, stored in any retrieval system or transmitted in any form or by any means without prior permission of CPMG Architects Limited. Do not scale from drawing, use figured dimensions only. All dimensions to be checked on site.

ISO 9001:2015 Quality Management ISO 14001:2015 Environmental Management
BS EN ISO 19650:2018 Information Management