


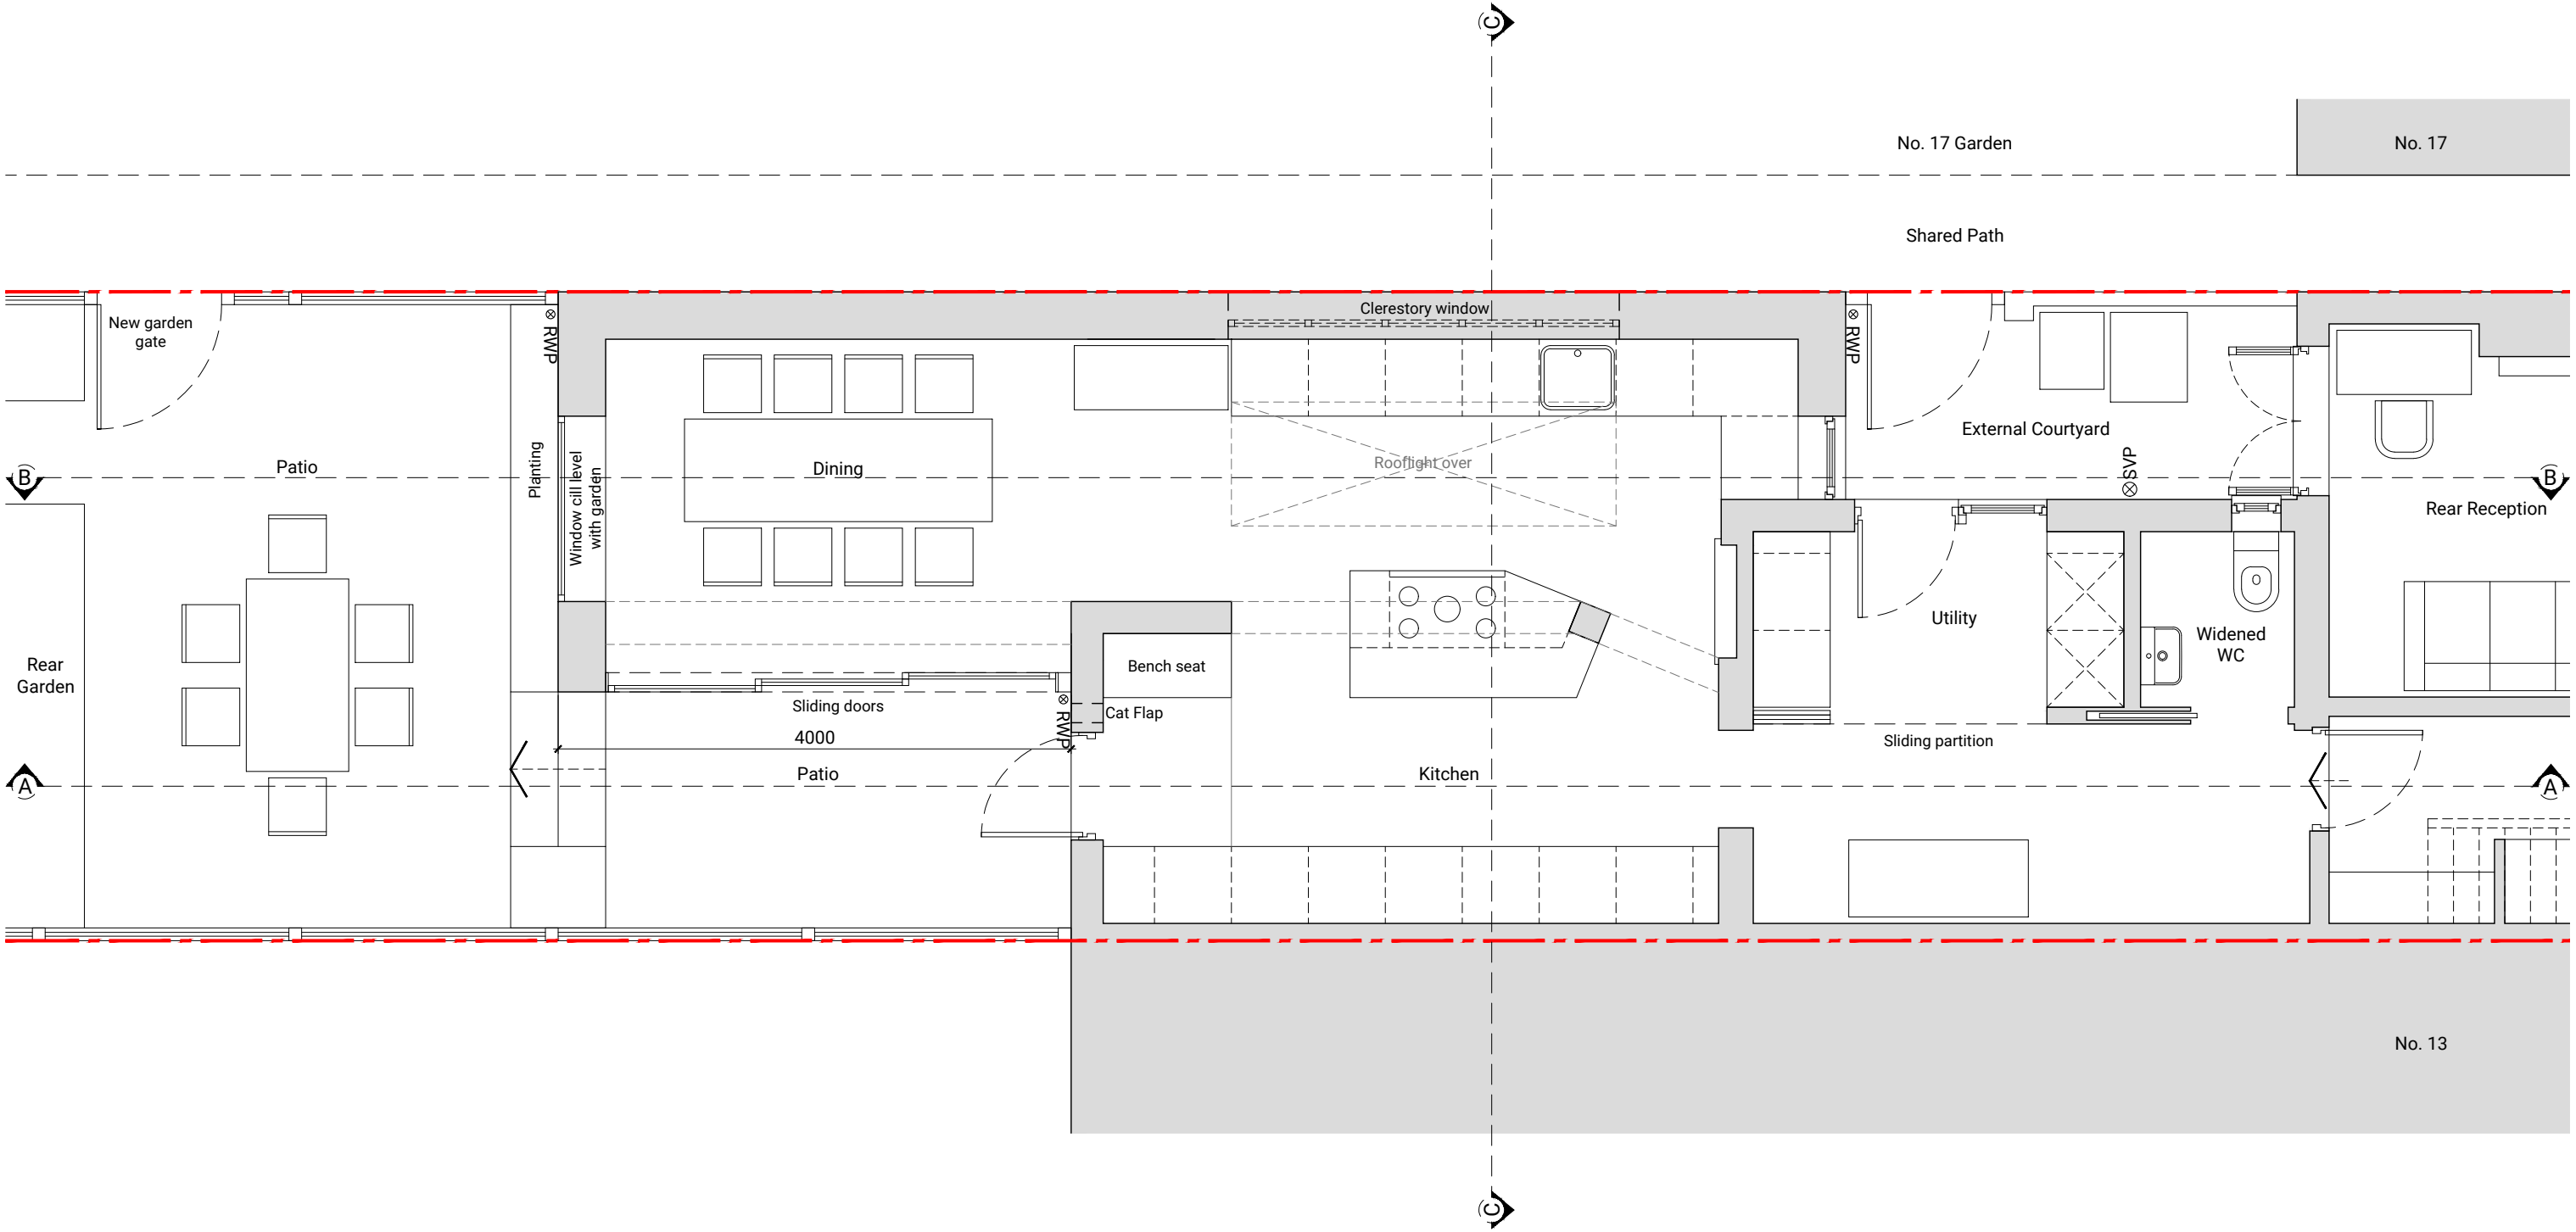
 


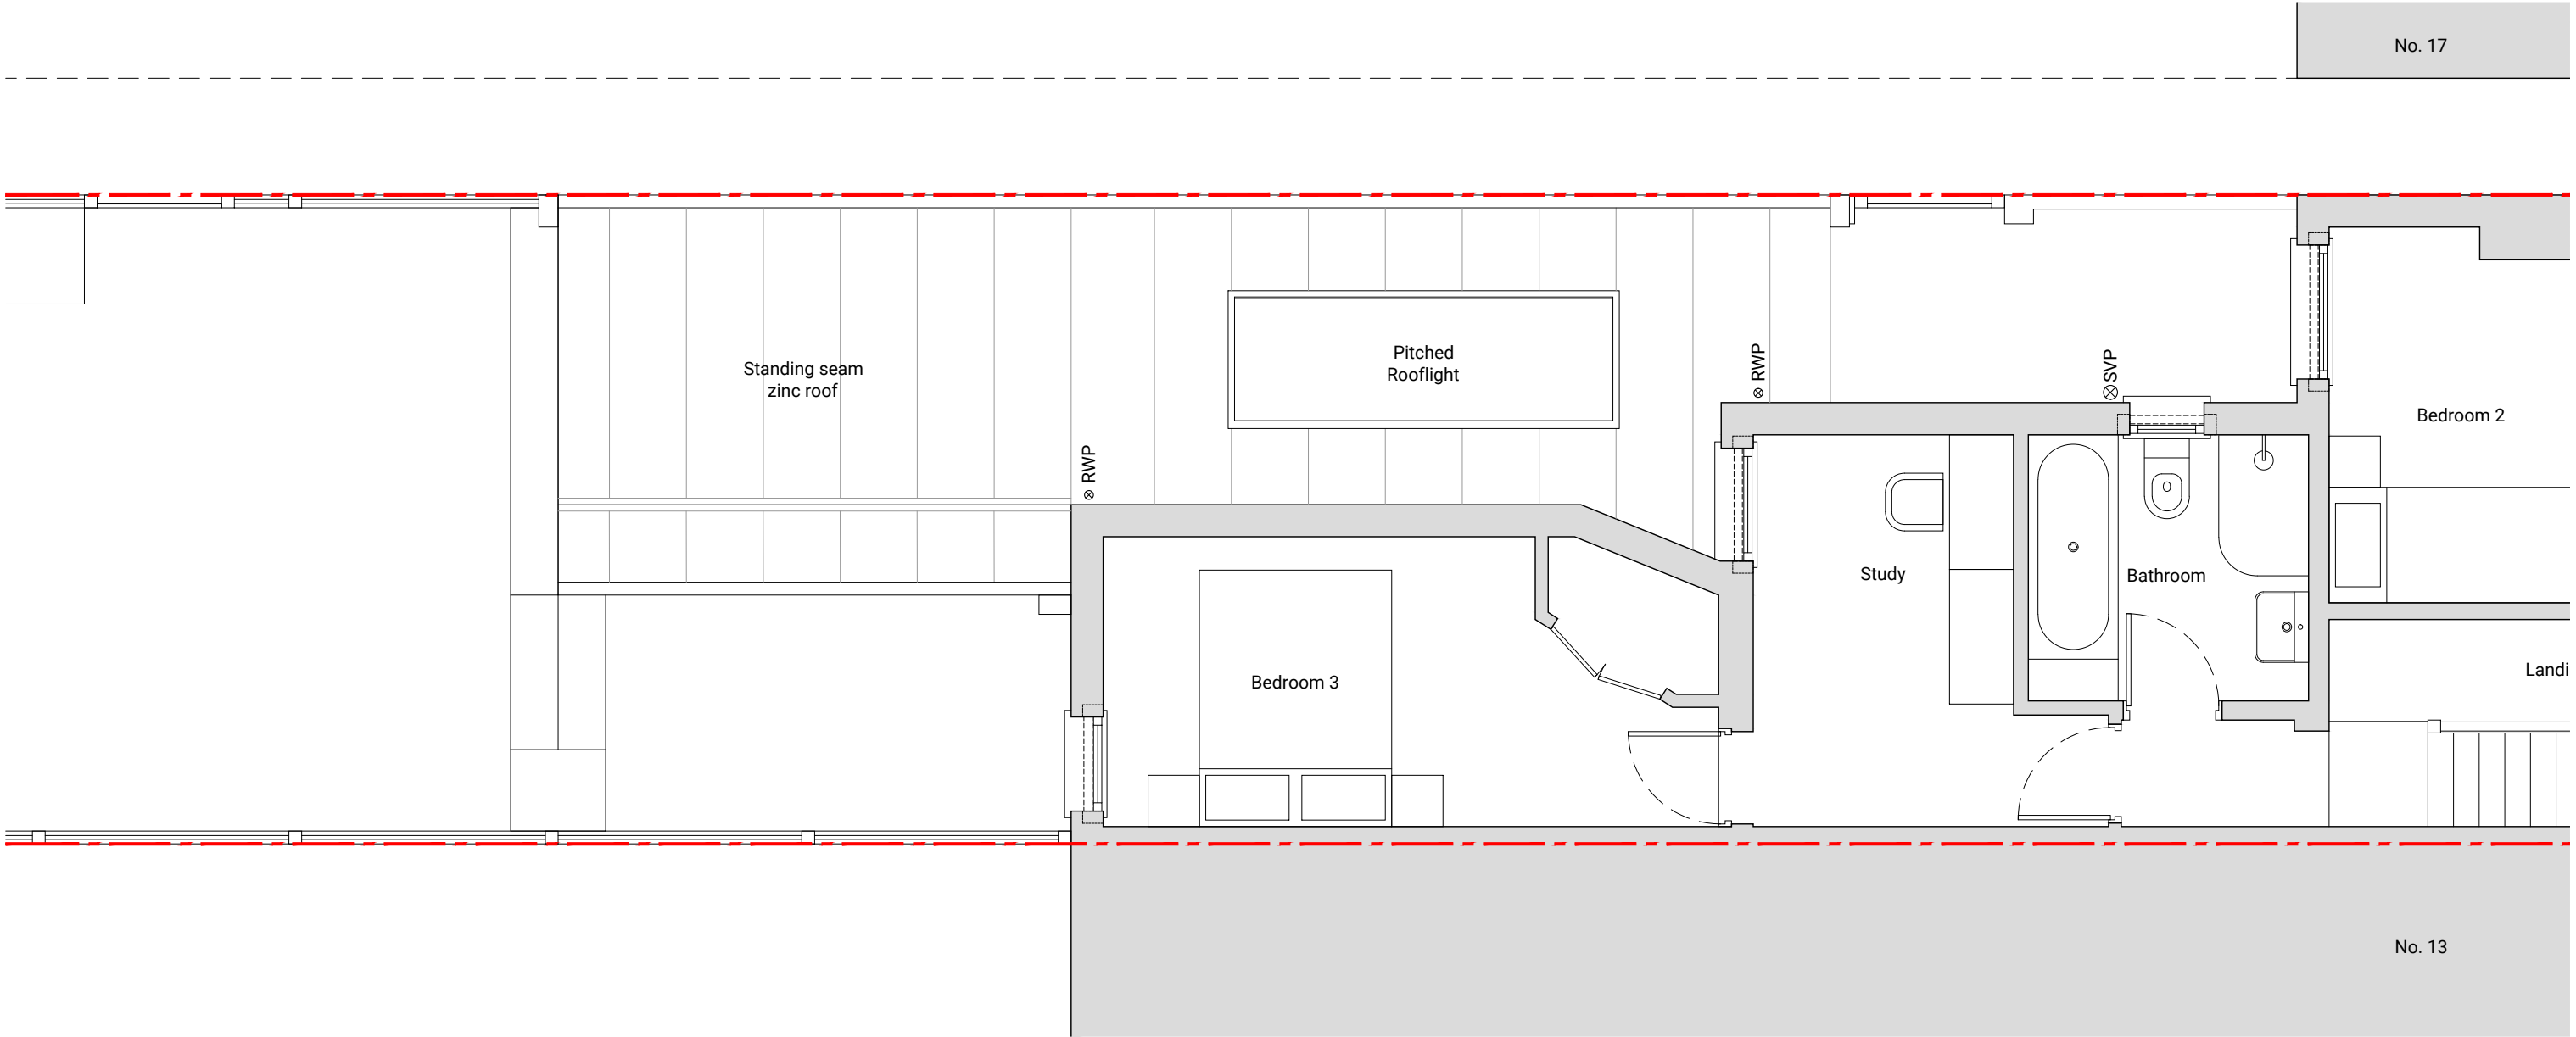

 

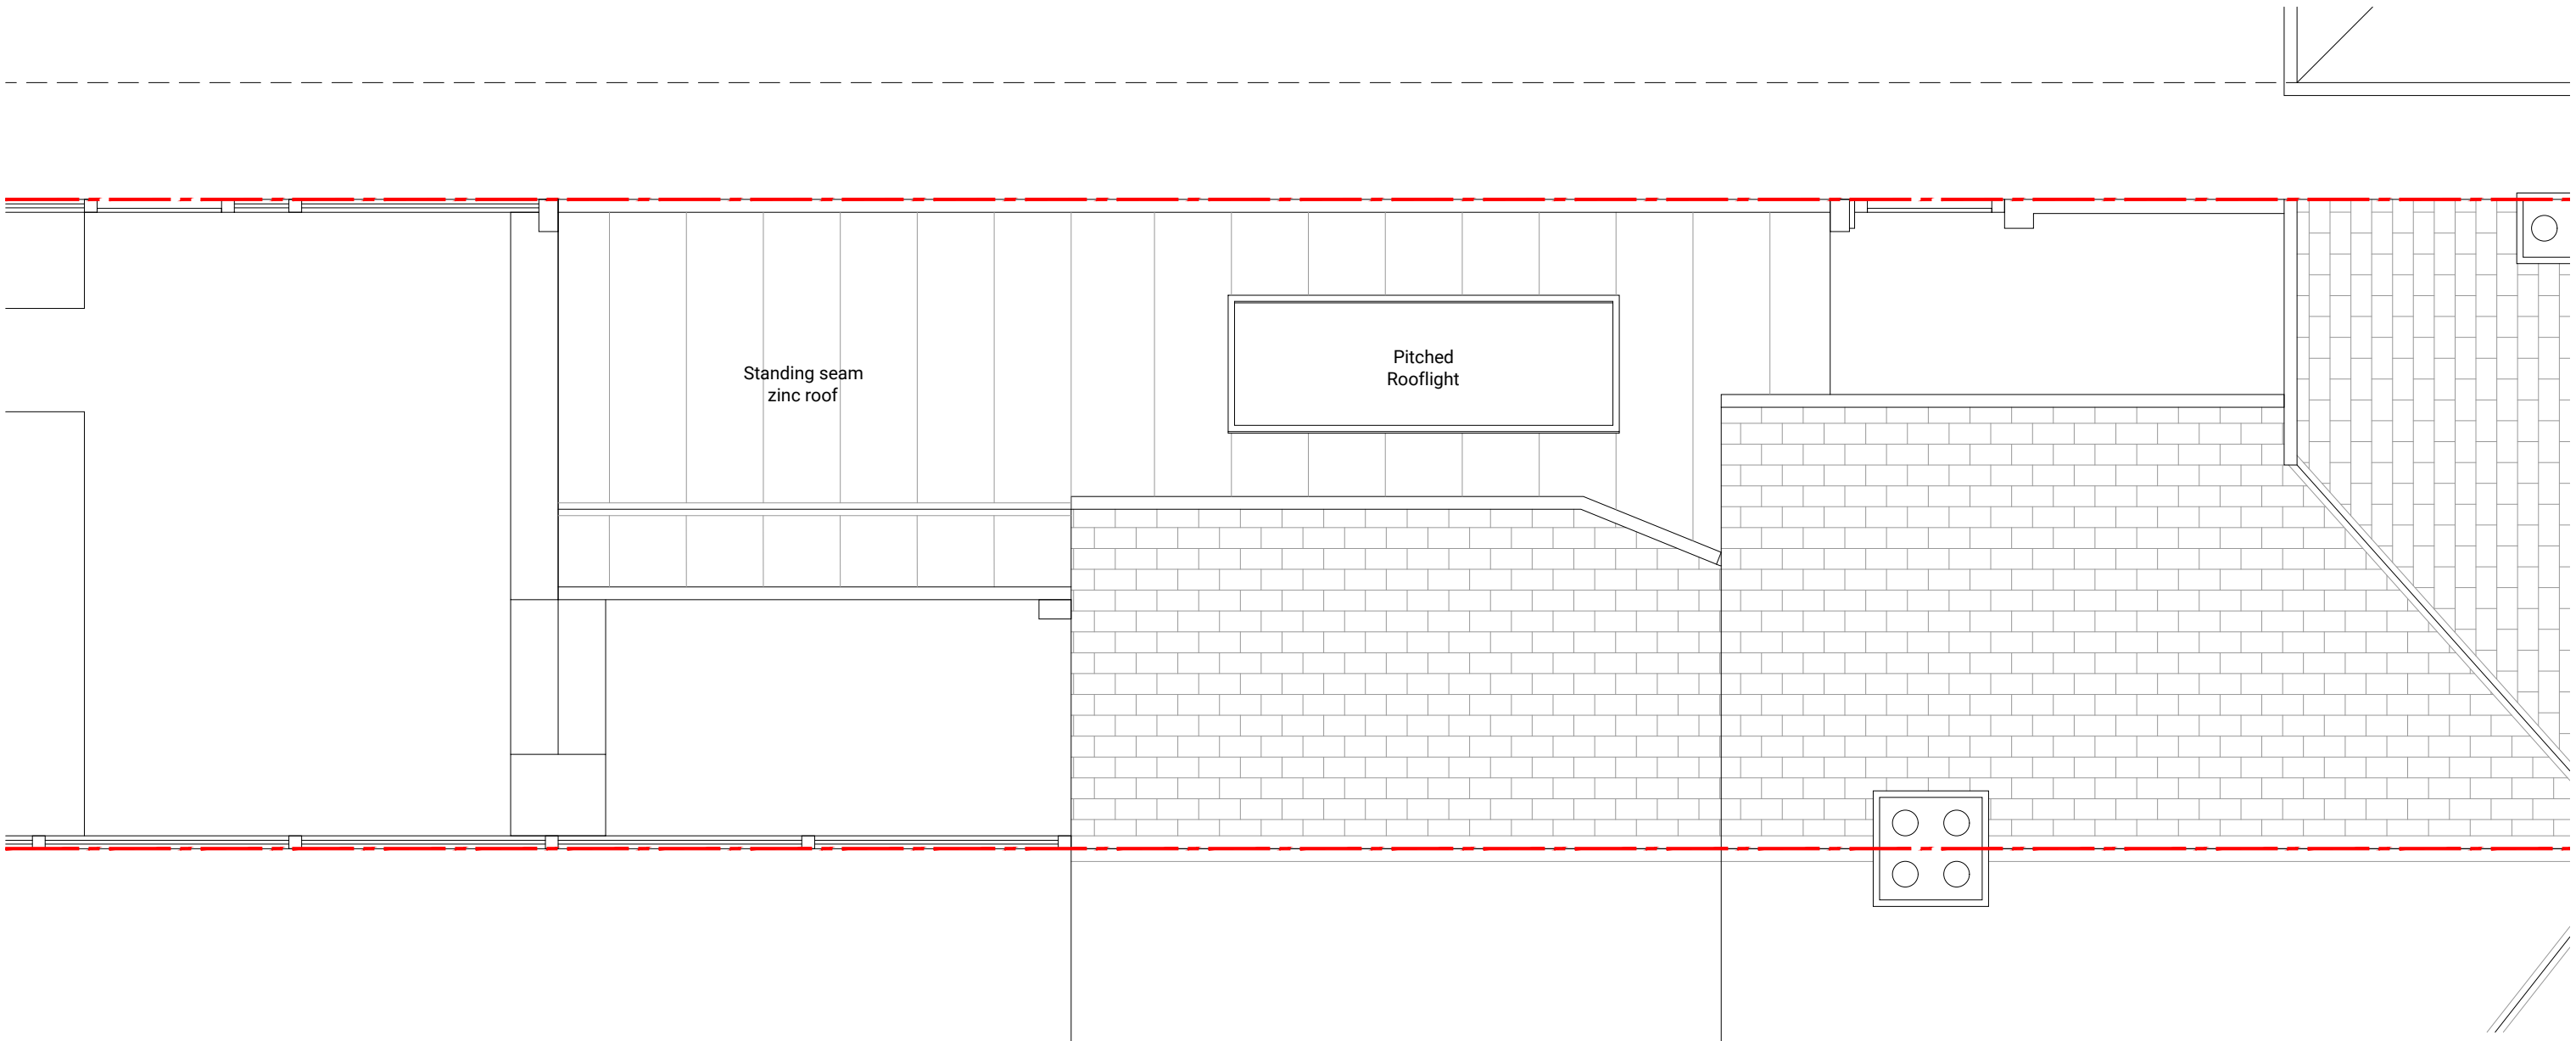

HOPS
ARCHITECTS

HOPS Architecture Limited | Registered in England & Wales | Company No. 11542178

info@hopsarchitects.com
www.hopsarchitects.com

General Notes
This drawing is prepared solely for design and planning submission purposes. It is not intended or suitable for Building Regulations or Construction purposes and should not be used for such. Internal layout shown for information only.

Revisions
P0 Planning Issue

02.02.26


Project
15 Priory Avenue
Caversham, RG4 7SE

Job Number
2512

Drawing
Proposed Roof Plan
Zone or Phase
Proposed
Drawing Number
2512-P-114
Drawing Status
Planning

Scale
1:50 @ A3
Revision
P0

Notes

 

HOPS
ARCHITECTS

HOPS Architecture Limited | Registered in England & Wales | Company No. 11542178

info@hopsarchitects.com
www.hopsarchitects.com

General Notes
This drawing is prepared solely for design and planning submission purposes. It is not intended or suitable for Building Regulations or Construction purposes and should not be used for such. Internal layout shown for information only.

Revisions
P0 Planning Issue

02.02.26

Project
15 Priory Avenue
Caversham, RG4 7SE


Drawing
Front Elevation
Zone or Phase
Proposed
Drawing Number
2512-P-211
Drawing Status
Planning


Scale
1:50 @ A3
Revision
P0

Notes

Job Number
2512



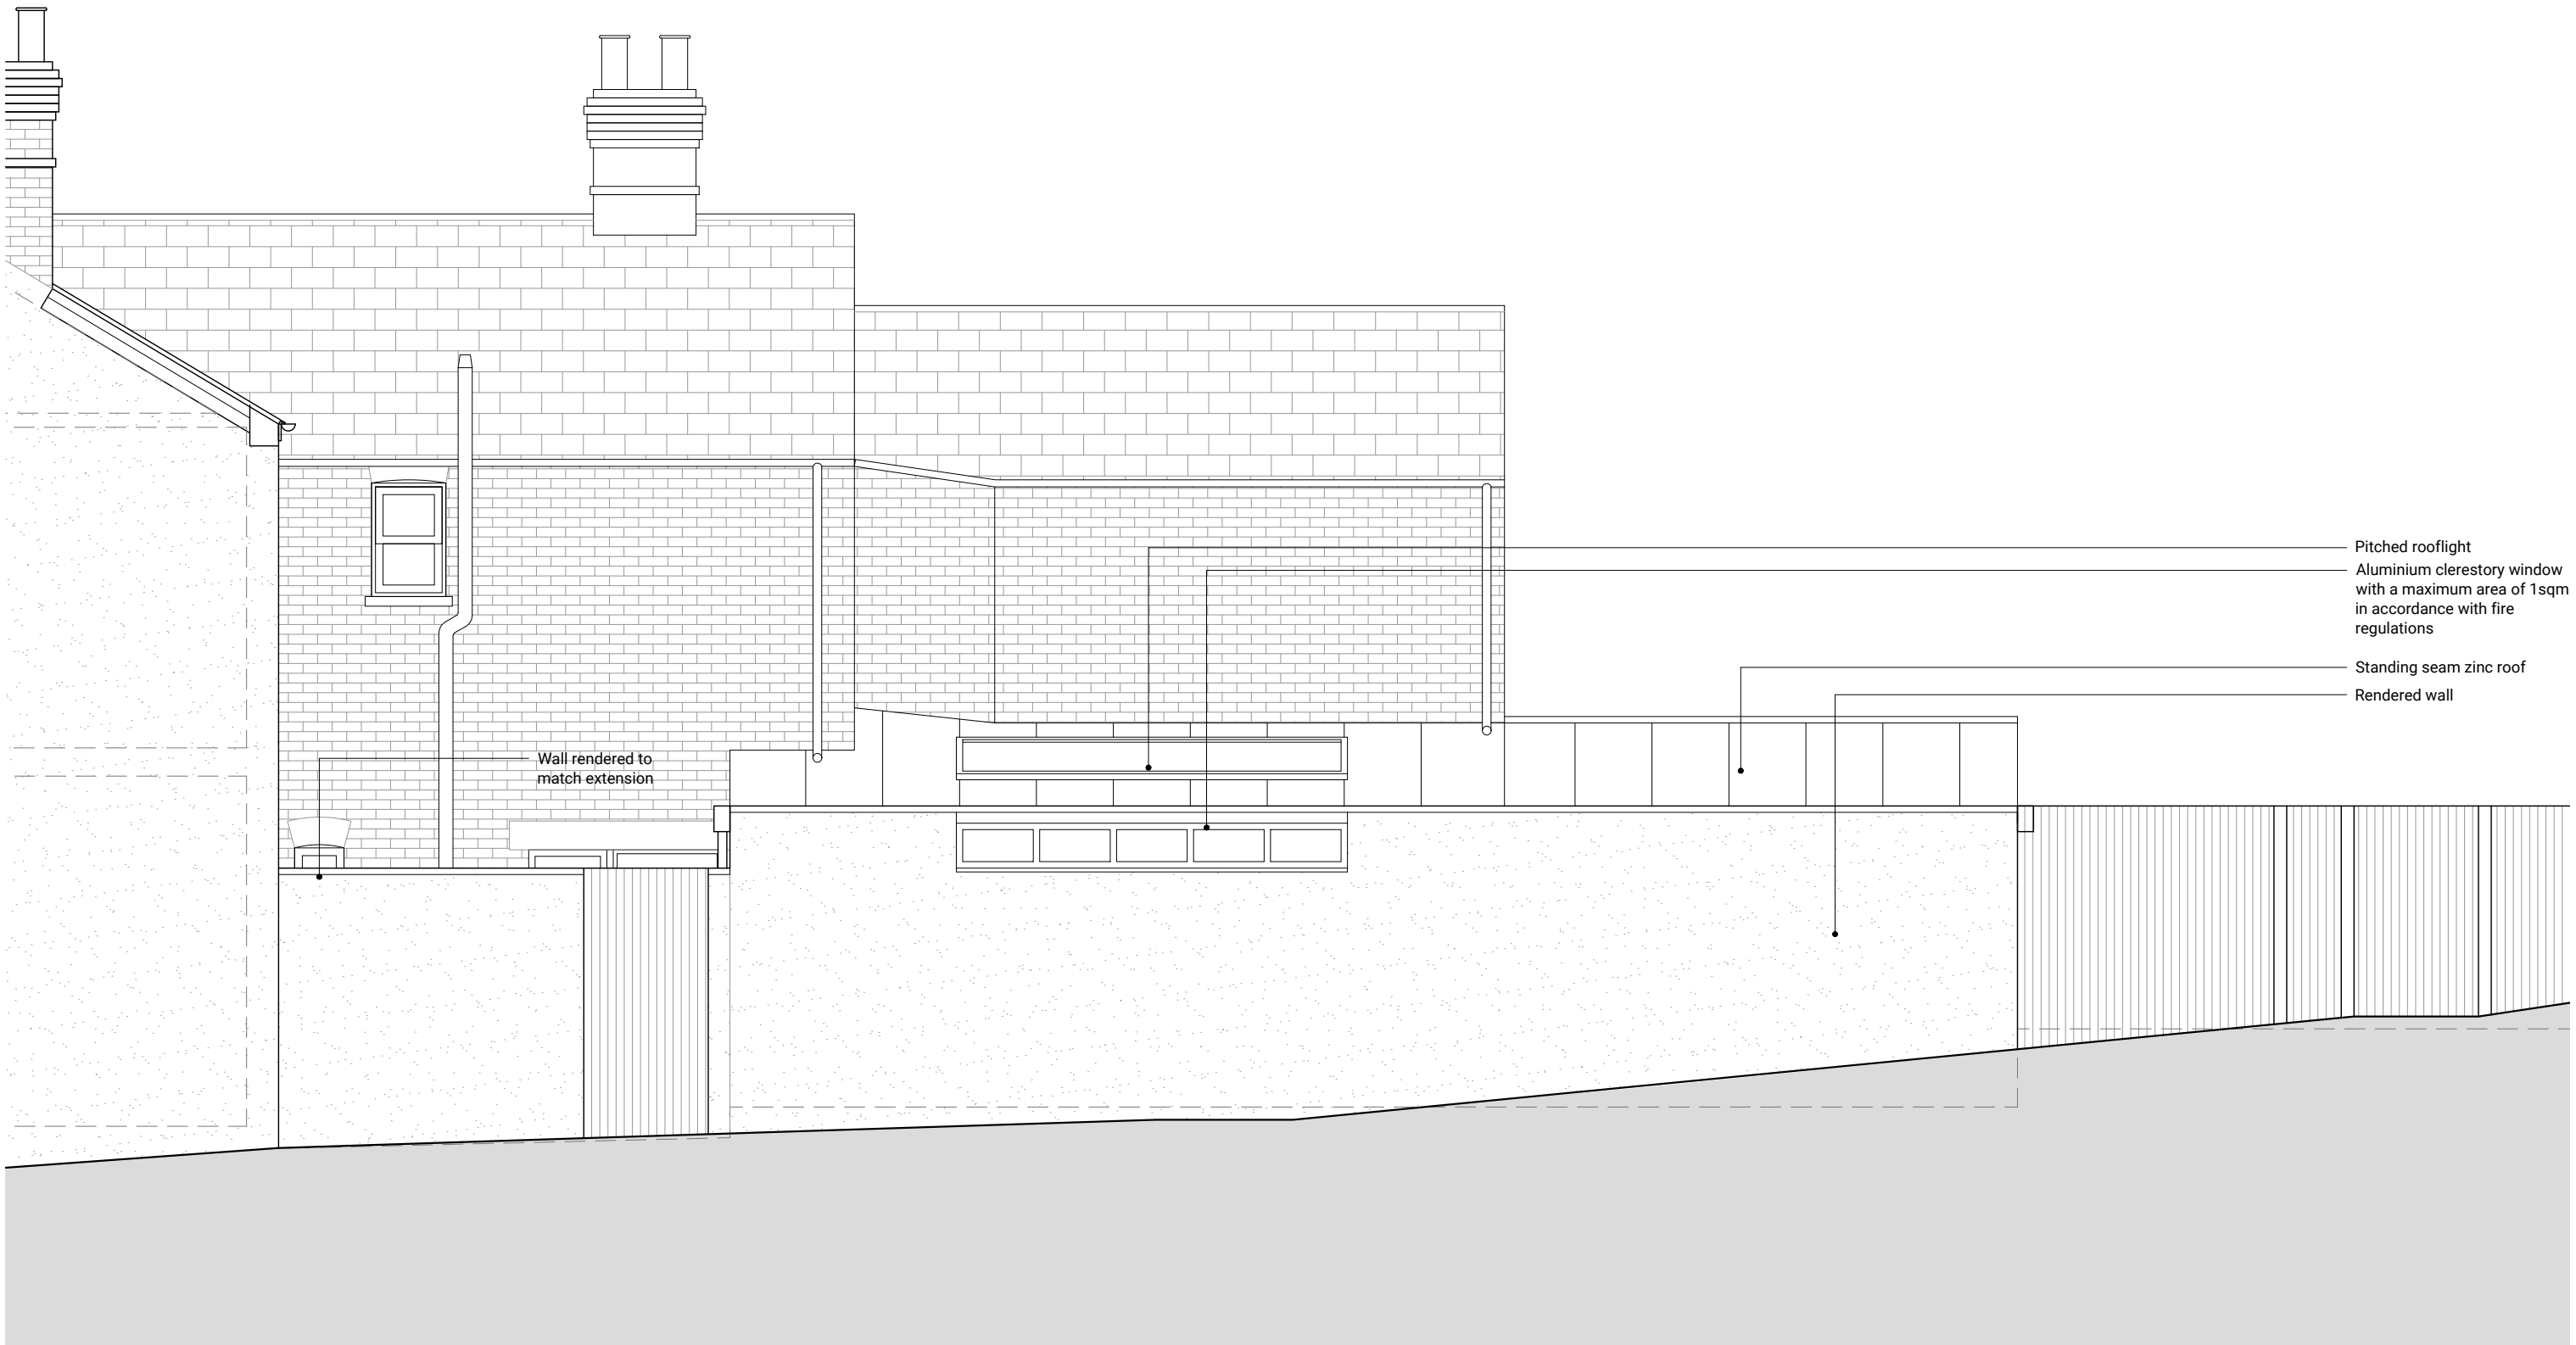

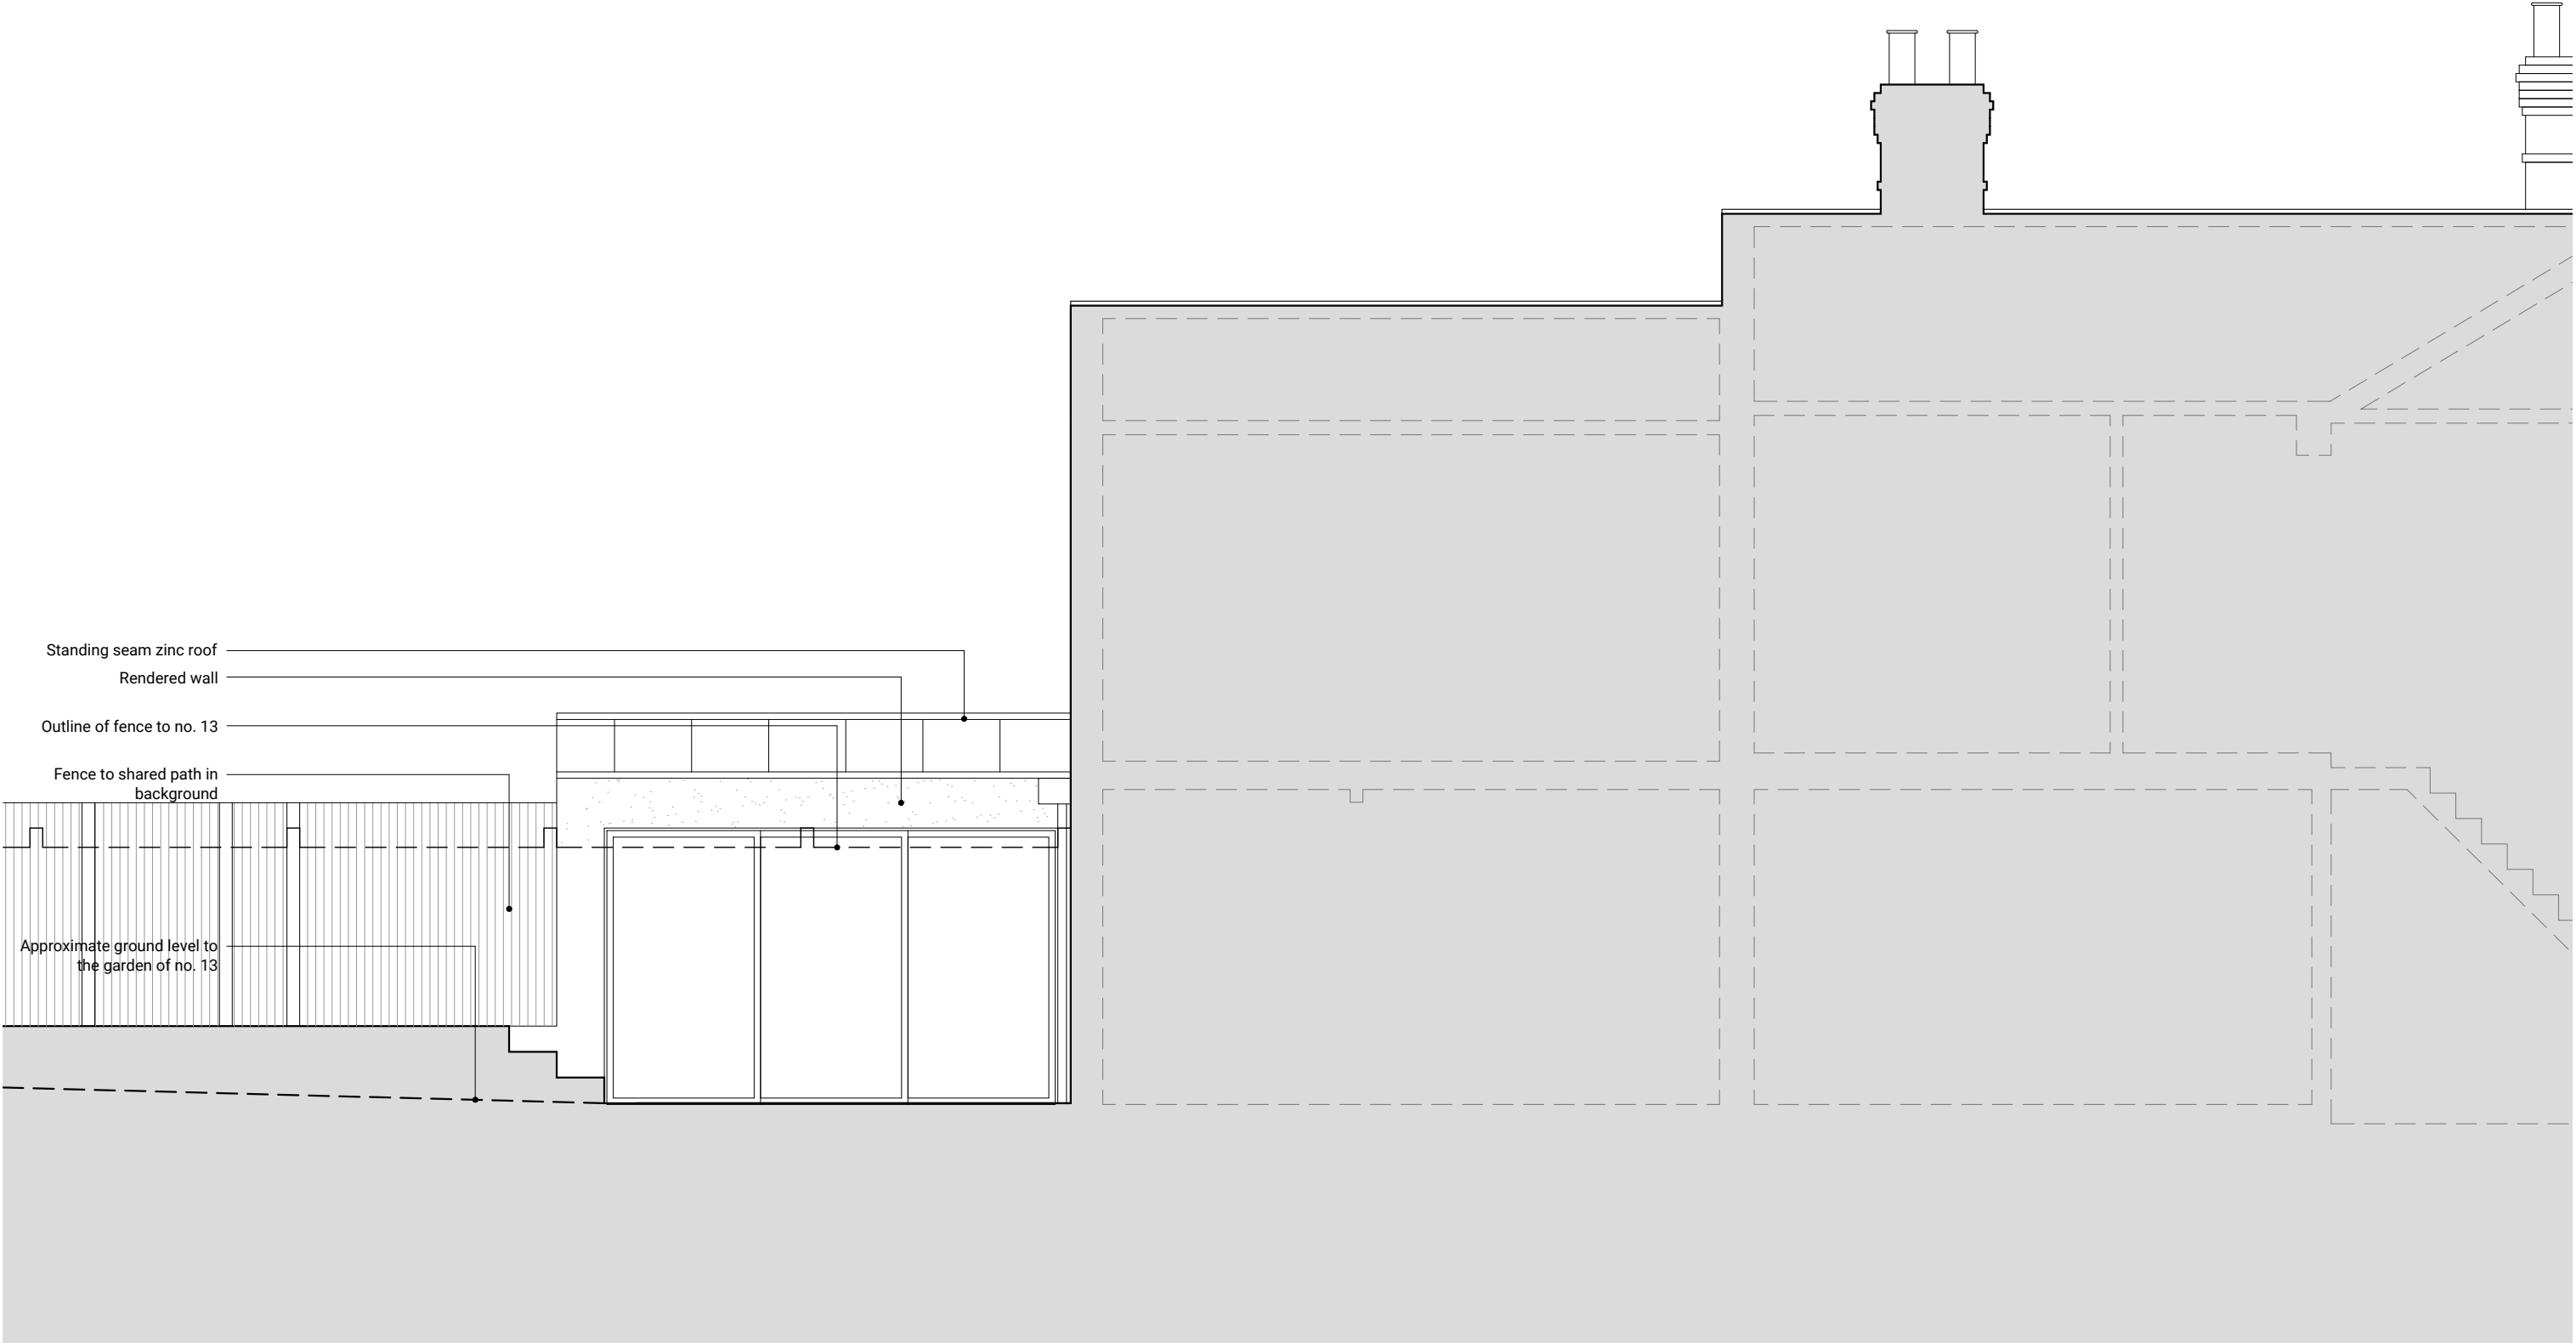

HOPS
ARCHITECTS

HOPS Architecture Limited | Registered in England & Wales | Company No. 11542178

info@hopsarchitects.com
www.hopsarchitects.com

General Notes
This drawing is prepared solely for design and planning submission purposes. It is not intended or suitable for Building Regulations or Construction purposes and should not be used for such. Internal layout shown for information only.

Revisions
P0 Planning Issue


02.02.26

Project
15 Priory Avenue
Caversham, RG4 7SE

Job Number
2512

Drawing
Proposed Side Elevation (South)
Zone or Phase
Proposed
Drawing Number
2512-P-214
Drawing Status
Planning

Scale
1:50 @ A3
Revision
P0

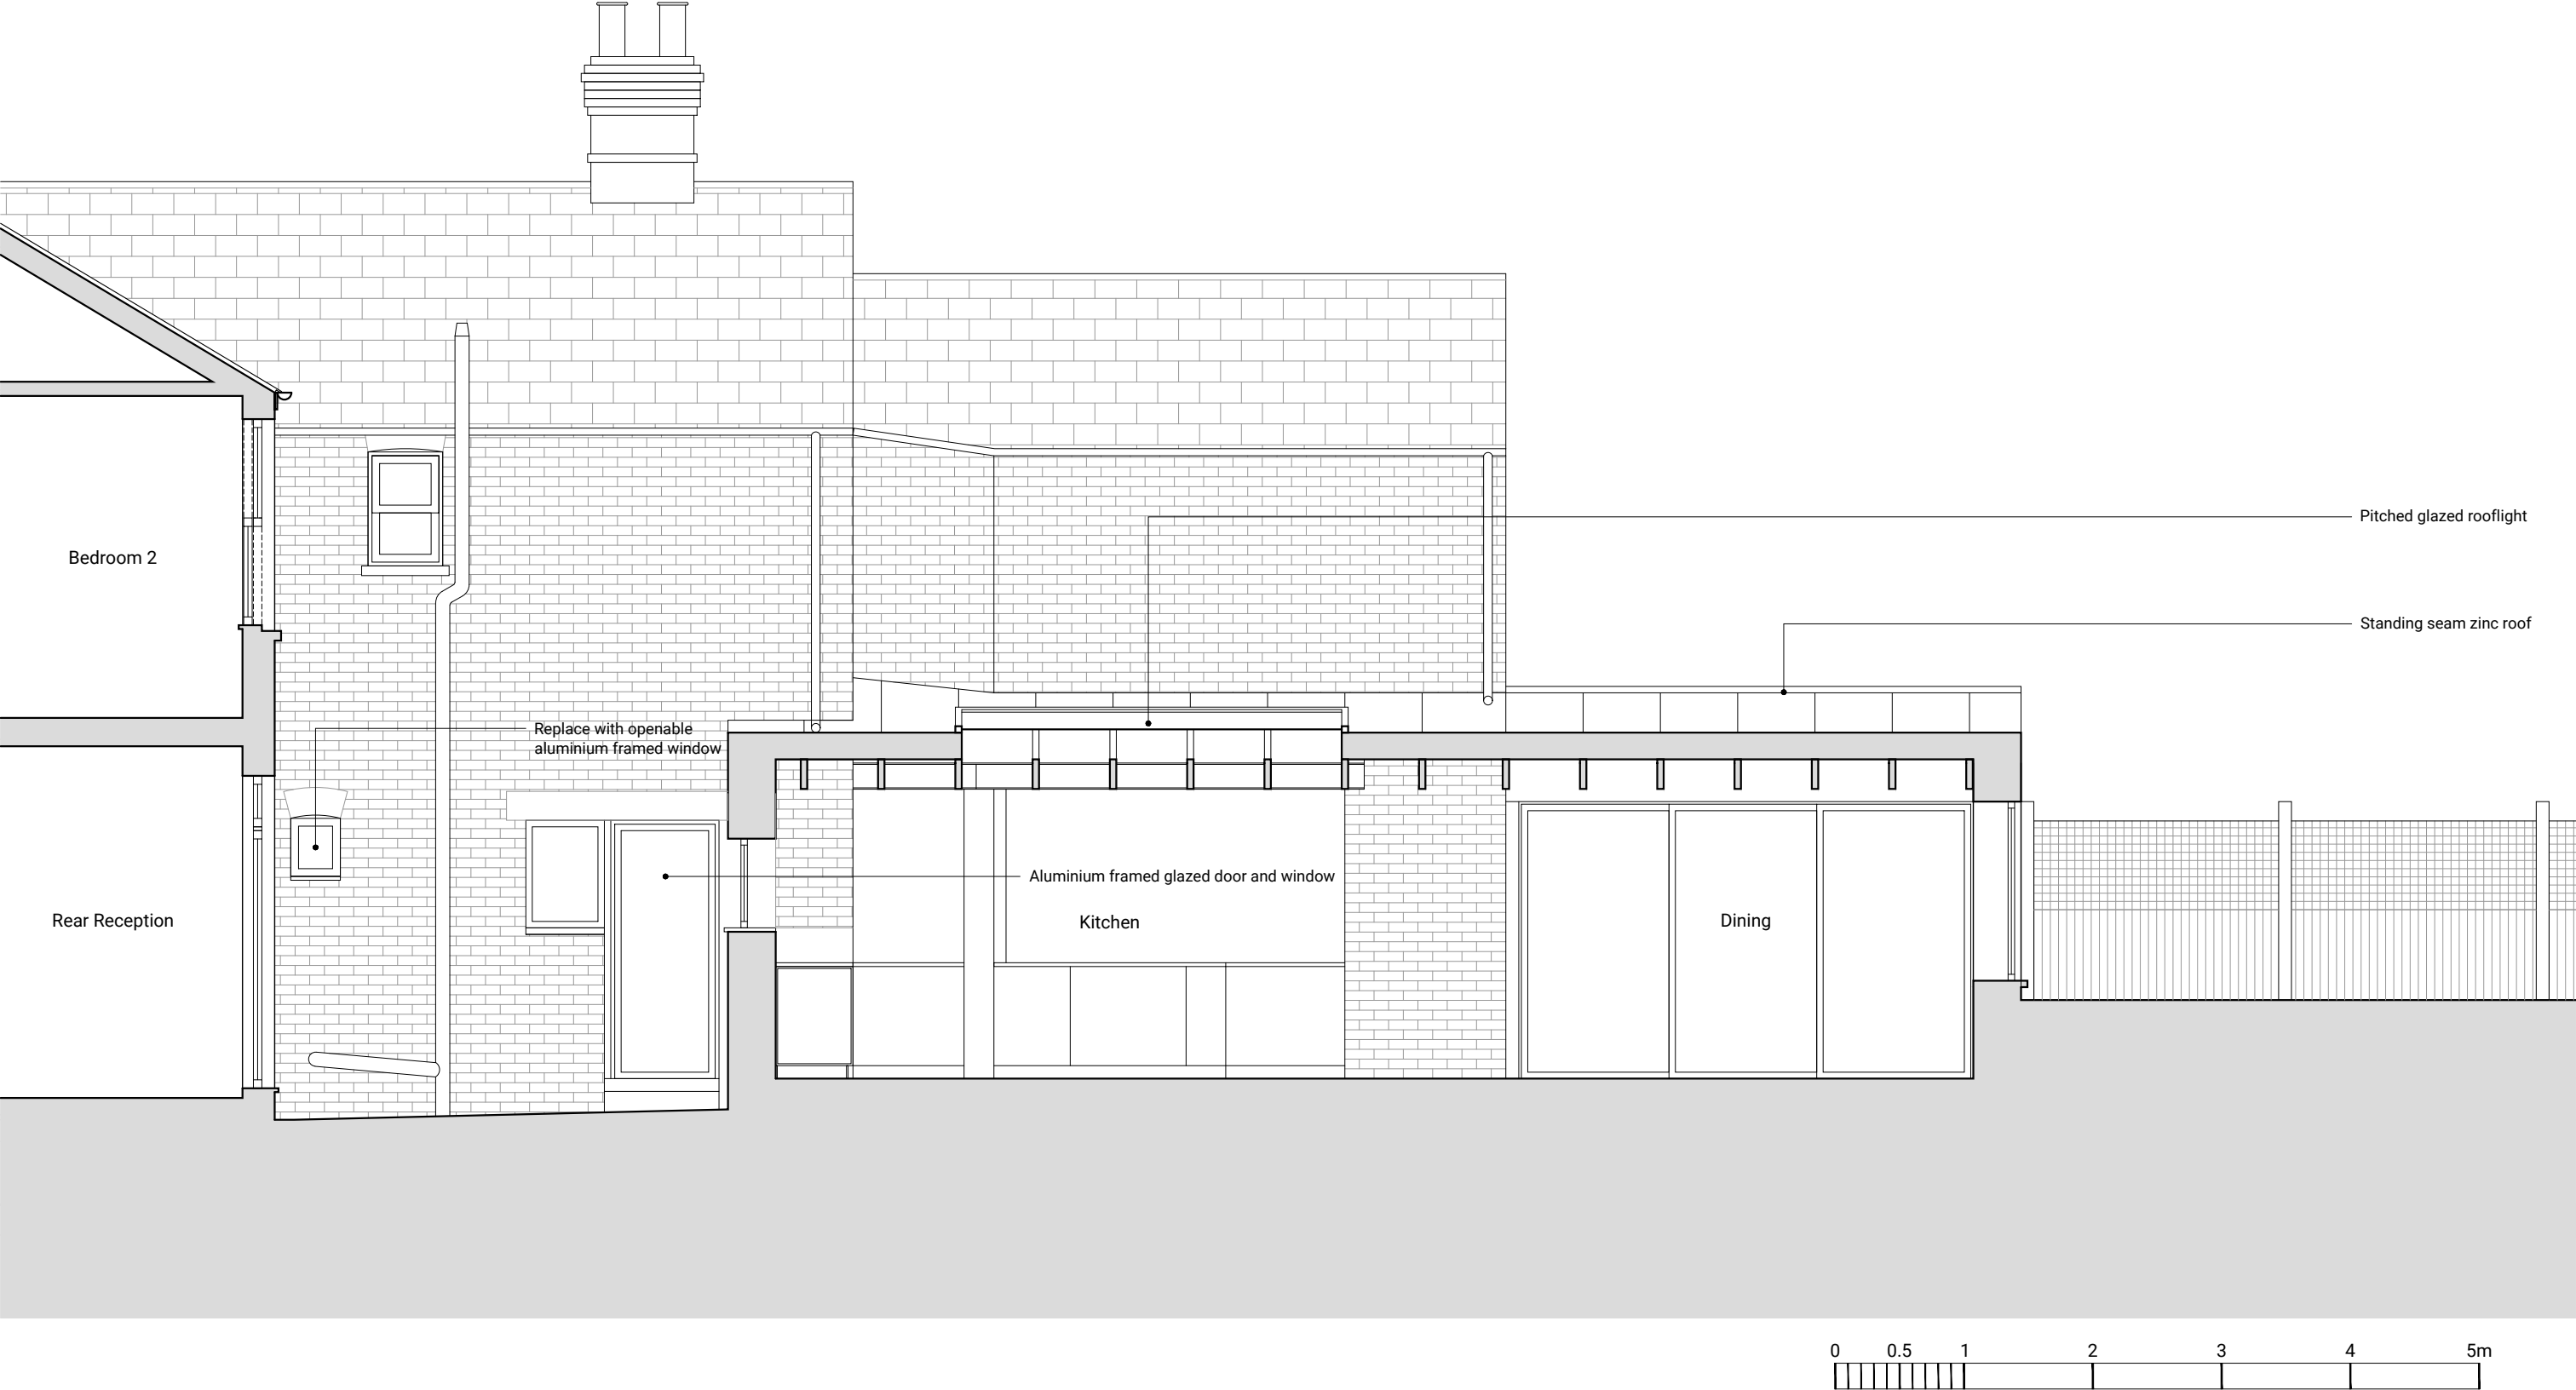



HOPS
ARCHITECTS

HOPS Architecture Limited | Registered in England & Wales | Company No. 11542178

info@hopsarchitects.com
www.hopsarchitects.com

General Notes
This drawing is prepared solely for design and planning submission purposes. It is not intended or suitable for Building Regulations or Construction purposes and should not be used for such. Internal layout shown for information only.

Revisions
P0 Planning Issue

02.02.26

Project
15 Priory Avenue
Caversham, RG4 7SE

Drawing
Proposed Section BB
Zone or Phase
Proposed
Drawing Number
2512-P-313
Drawing Status
Planning

Scale
1:50 @ A3
Revision
P0

Notes

Job Number
2512

