

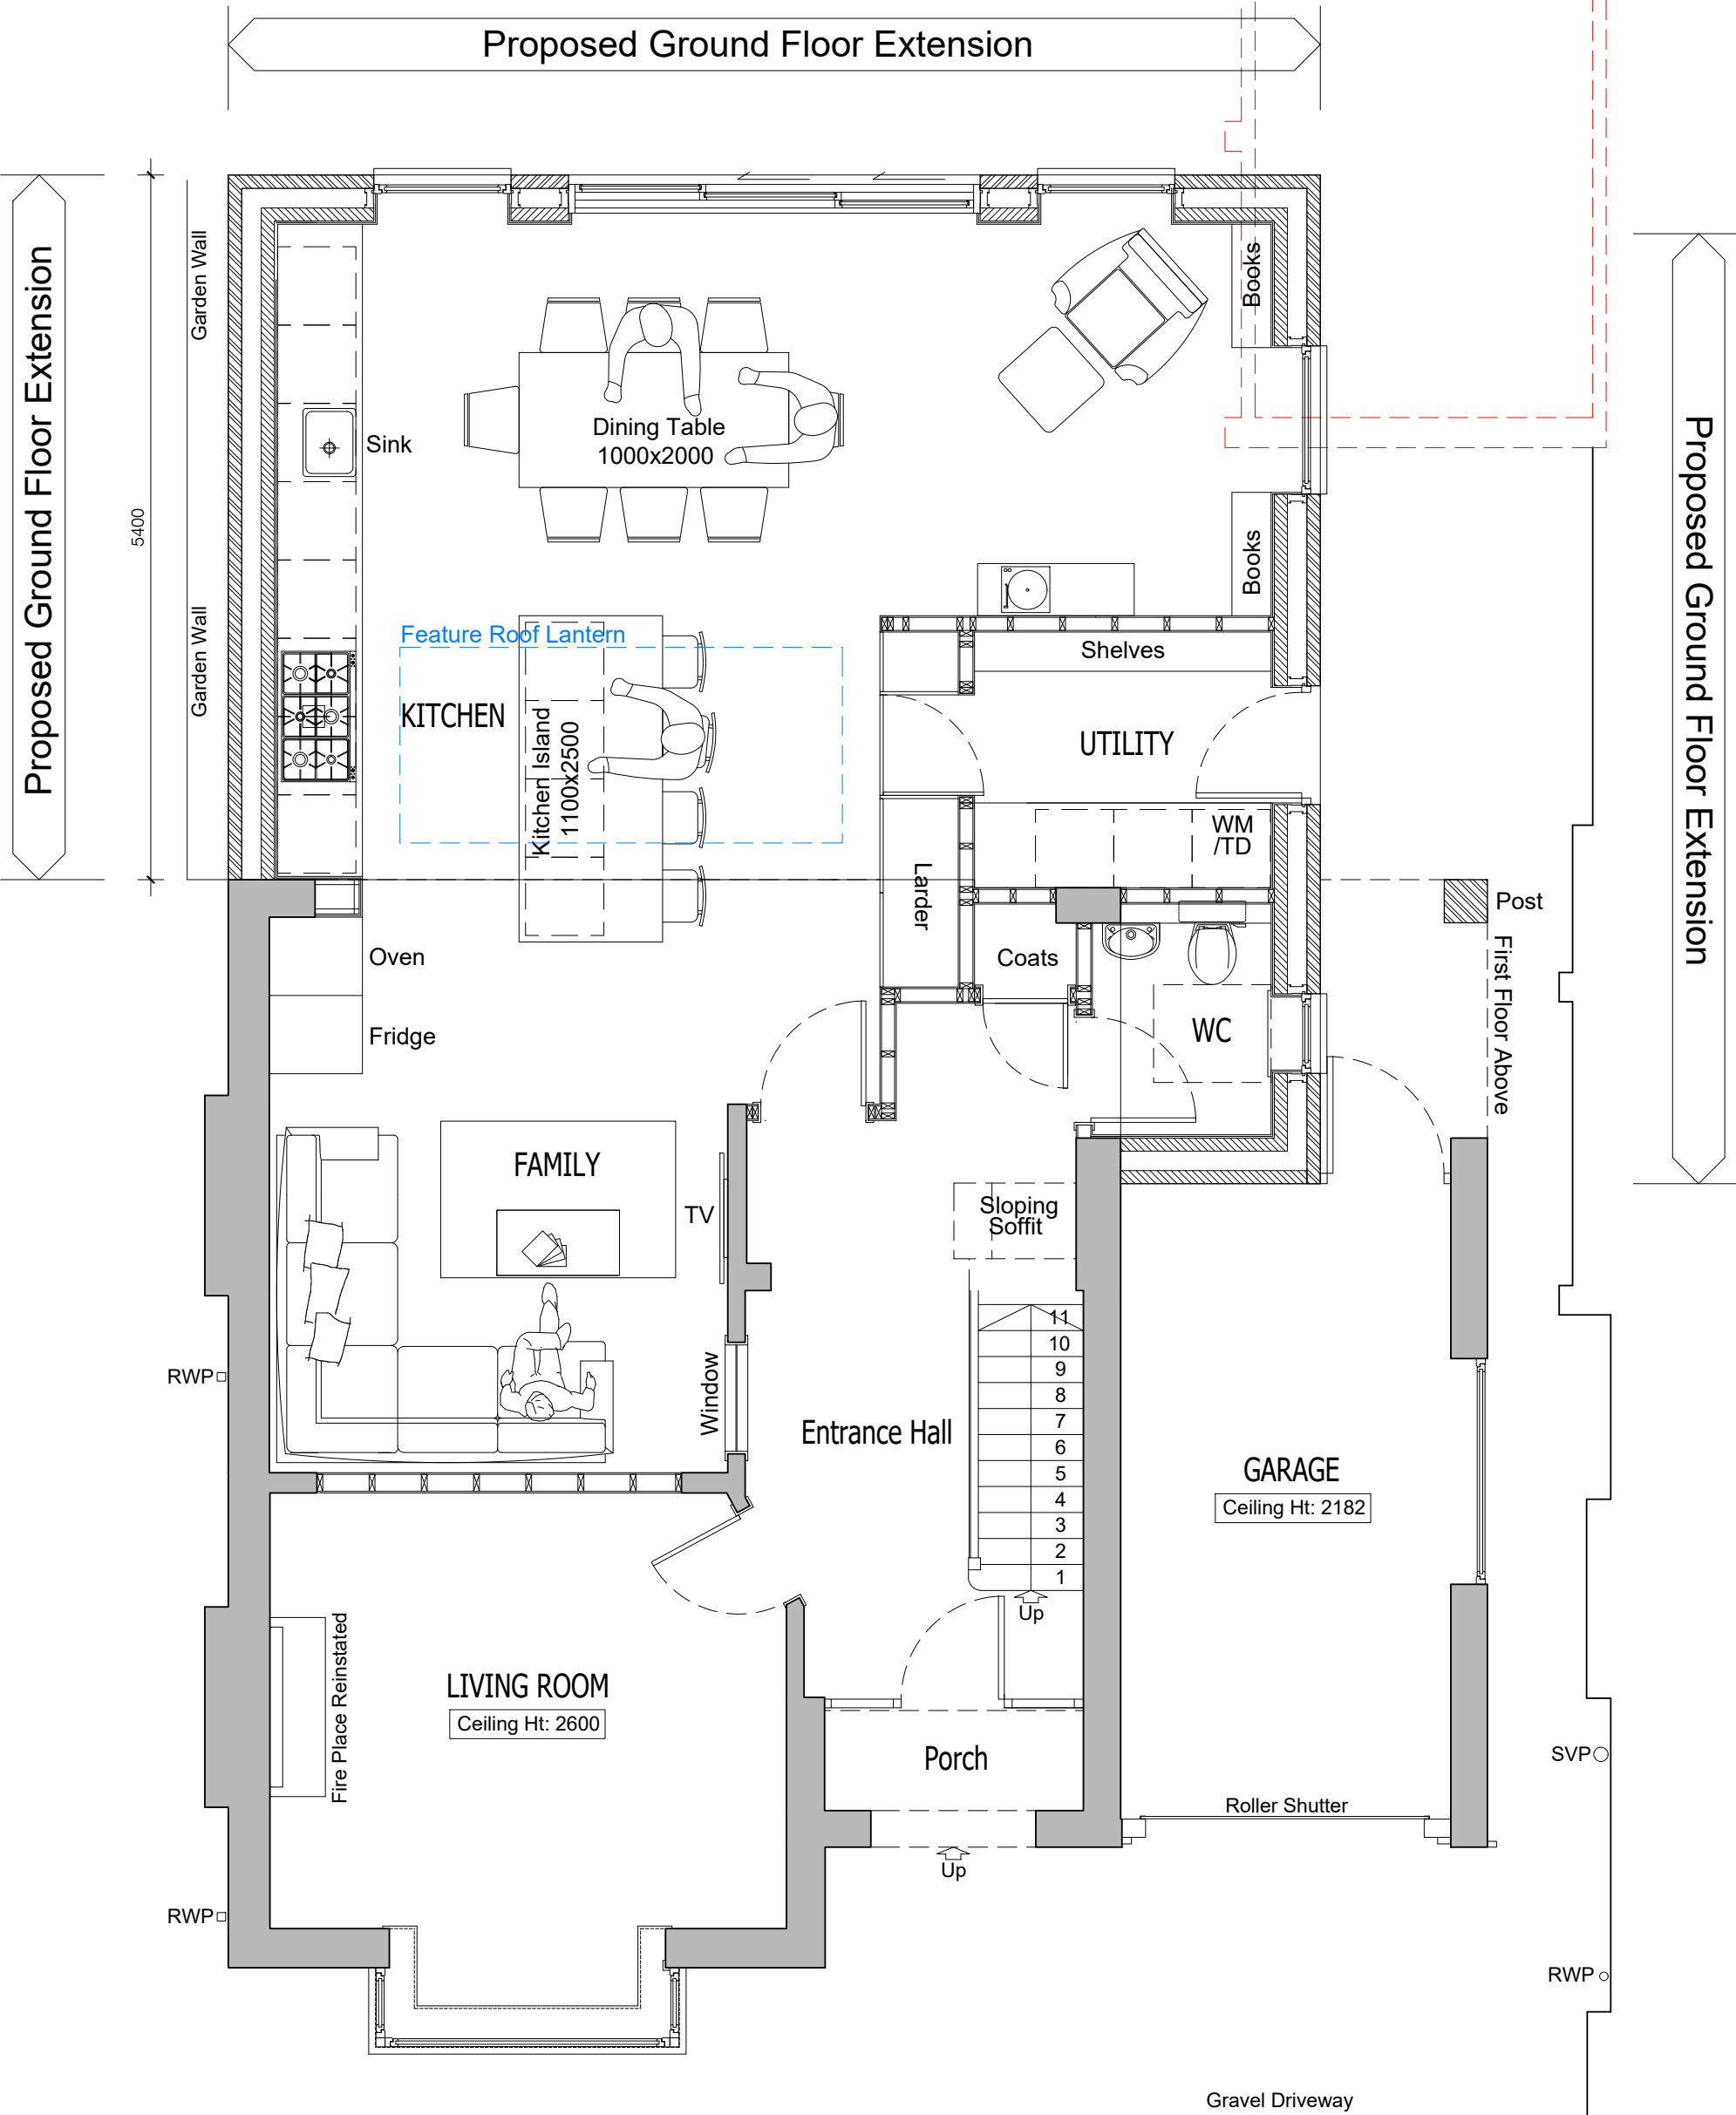


All dimensions are to be checked on site before work commences.
Figured dimensions to be taken in preference to scaled dimensions.

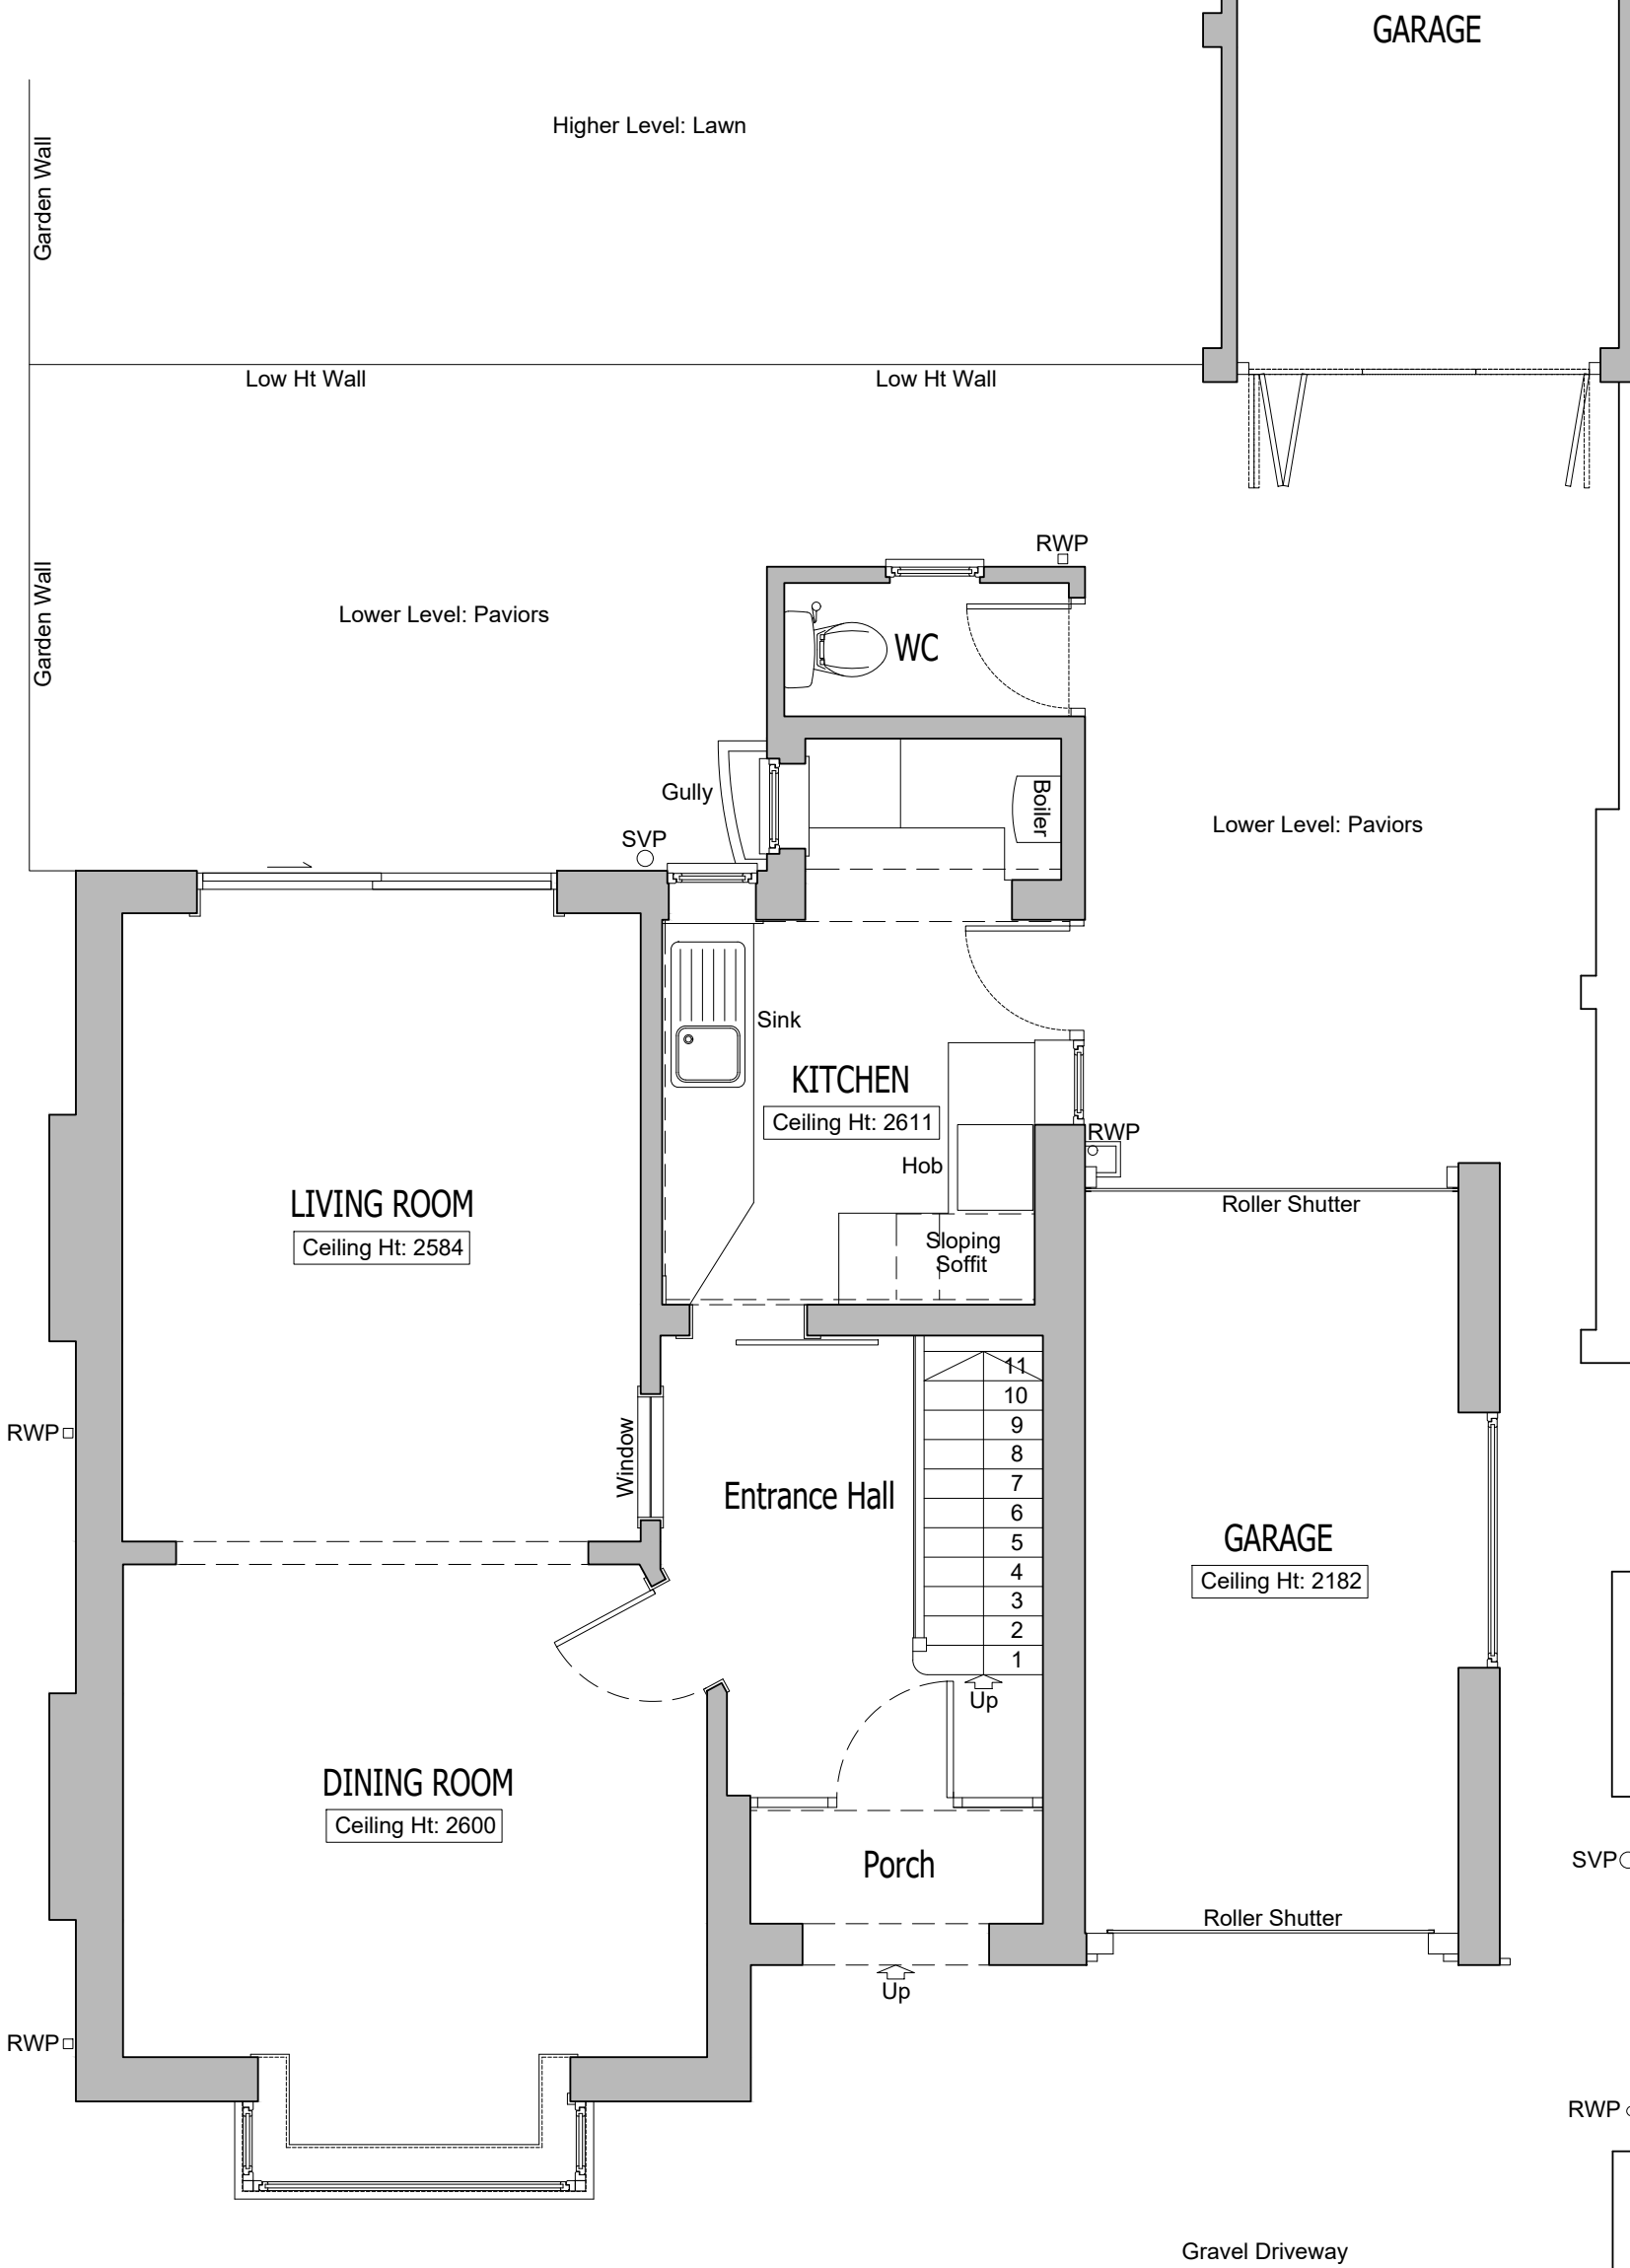

GROUND FLOOR PLAN As Proposed
Scale 1:50

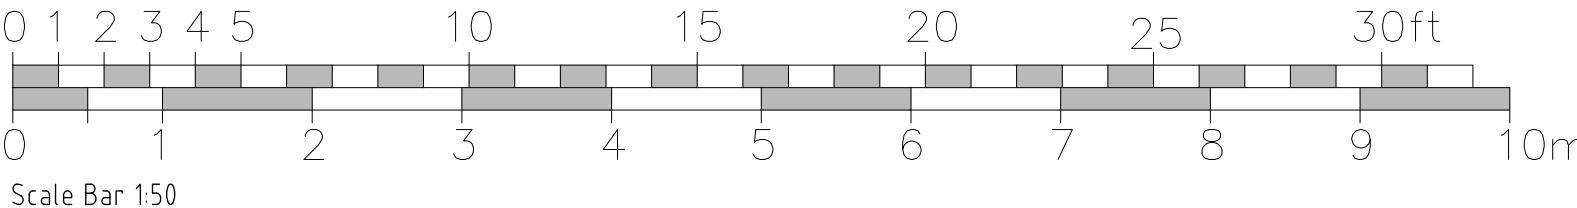

GROUND FLOOR PLAN As Existing
Scale 1:50

Rev	Description	Date	Initials
FOR PLANNING SUBMISSION			
HOLTHAM+NEWMAN ARCHITECTS			
The Old Dairy 282a Hyde End Road, Spencer's Wood, Reading, Berkshire, RG7 1DN		T: 07971 316499 E: hello@hnrarchitects.co.uk	
Project: 89, Westwood Road Tilehurst Reading RG31 5PY			
Client Mr. and Mrs. P. Arthur			
Drawing Title: General Arrangement Floor Plans Ground Floor Level - As Existing and Proposed			
Scale:	1:50 @A1	Dwg. No.:	Rev.:
	-	2534-P101	-
Drawn by:	DH		
Date:	Feb 2026		