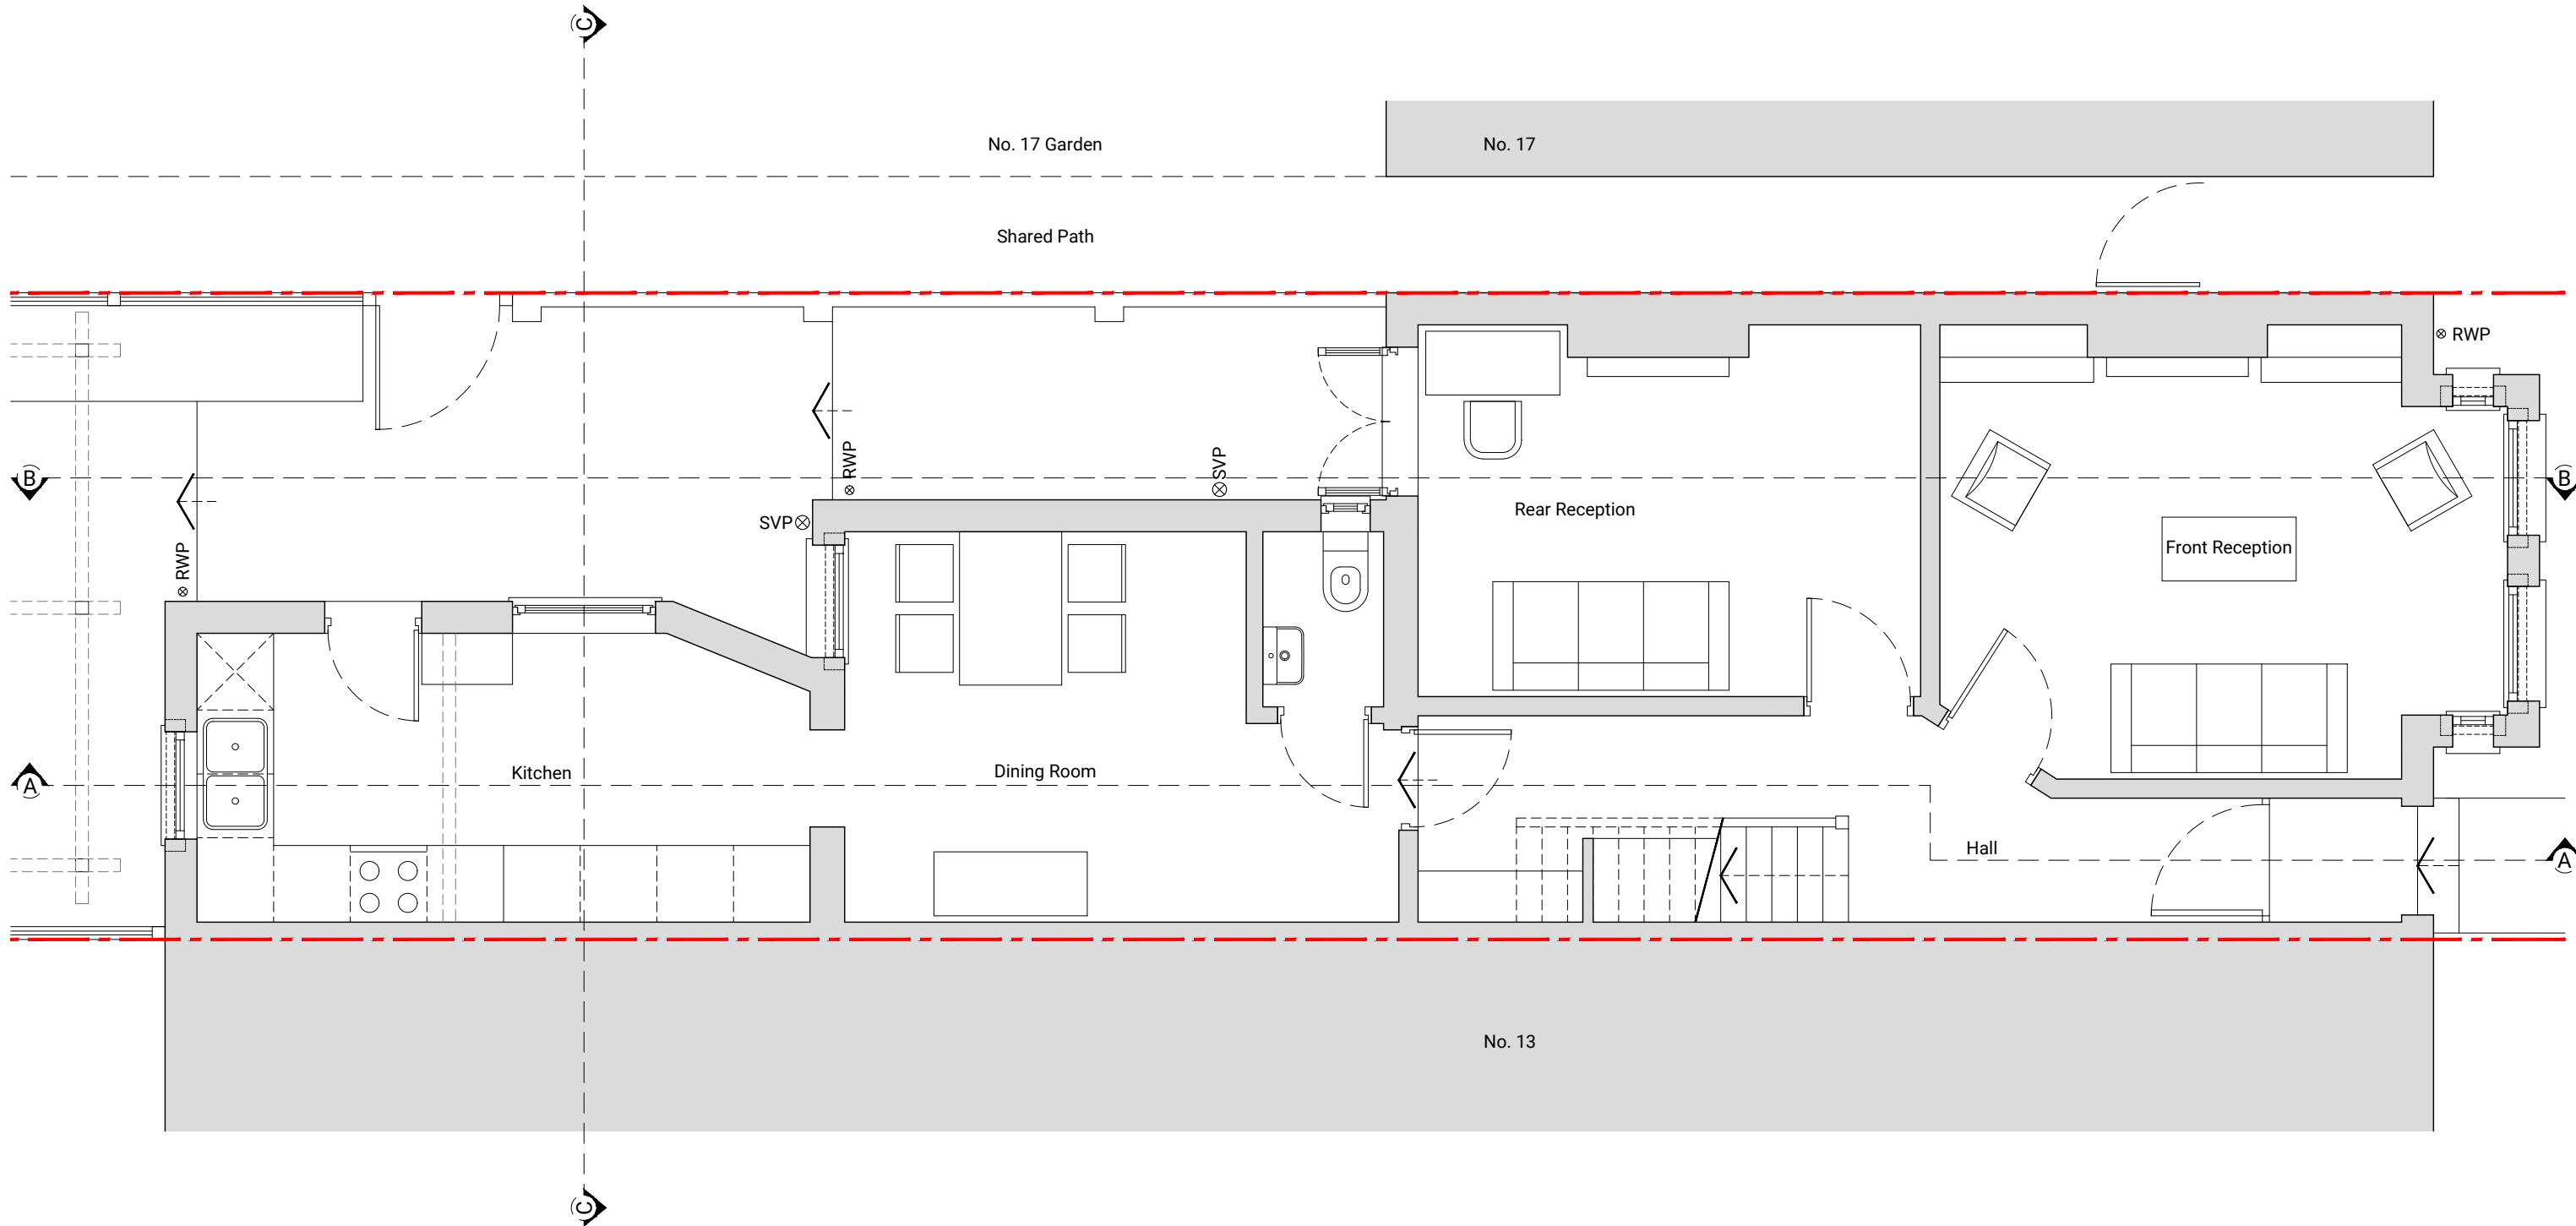


HOPS
ARCHITECTS

info@hopsarchitects.com
www.hopsarchitects.com

General Notes

This drawing is prepared solely for design and planning submission purposes. It is not intended or suitable for Building Regulations or Construction purposes and should not be used for such. Internal layout shown for information only.

Revisions

P0 Planning Issue

02.02.26

Project

15 Priory Avenue
Caversham, RG4 7SE

Drawing

Existing Ground Floor Plan

Zone or Phase
Existing

Drawing Number
2512-P-101

Drawing Status
Planning



Scale
1:50 @ A3

Revision
P0

Notes

Job Number
2512

HOPS Architecture Limited | Registered in England & Wales | Company No. 11542178

 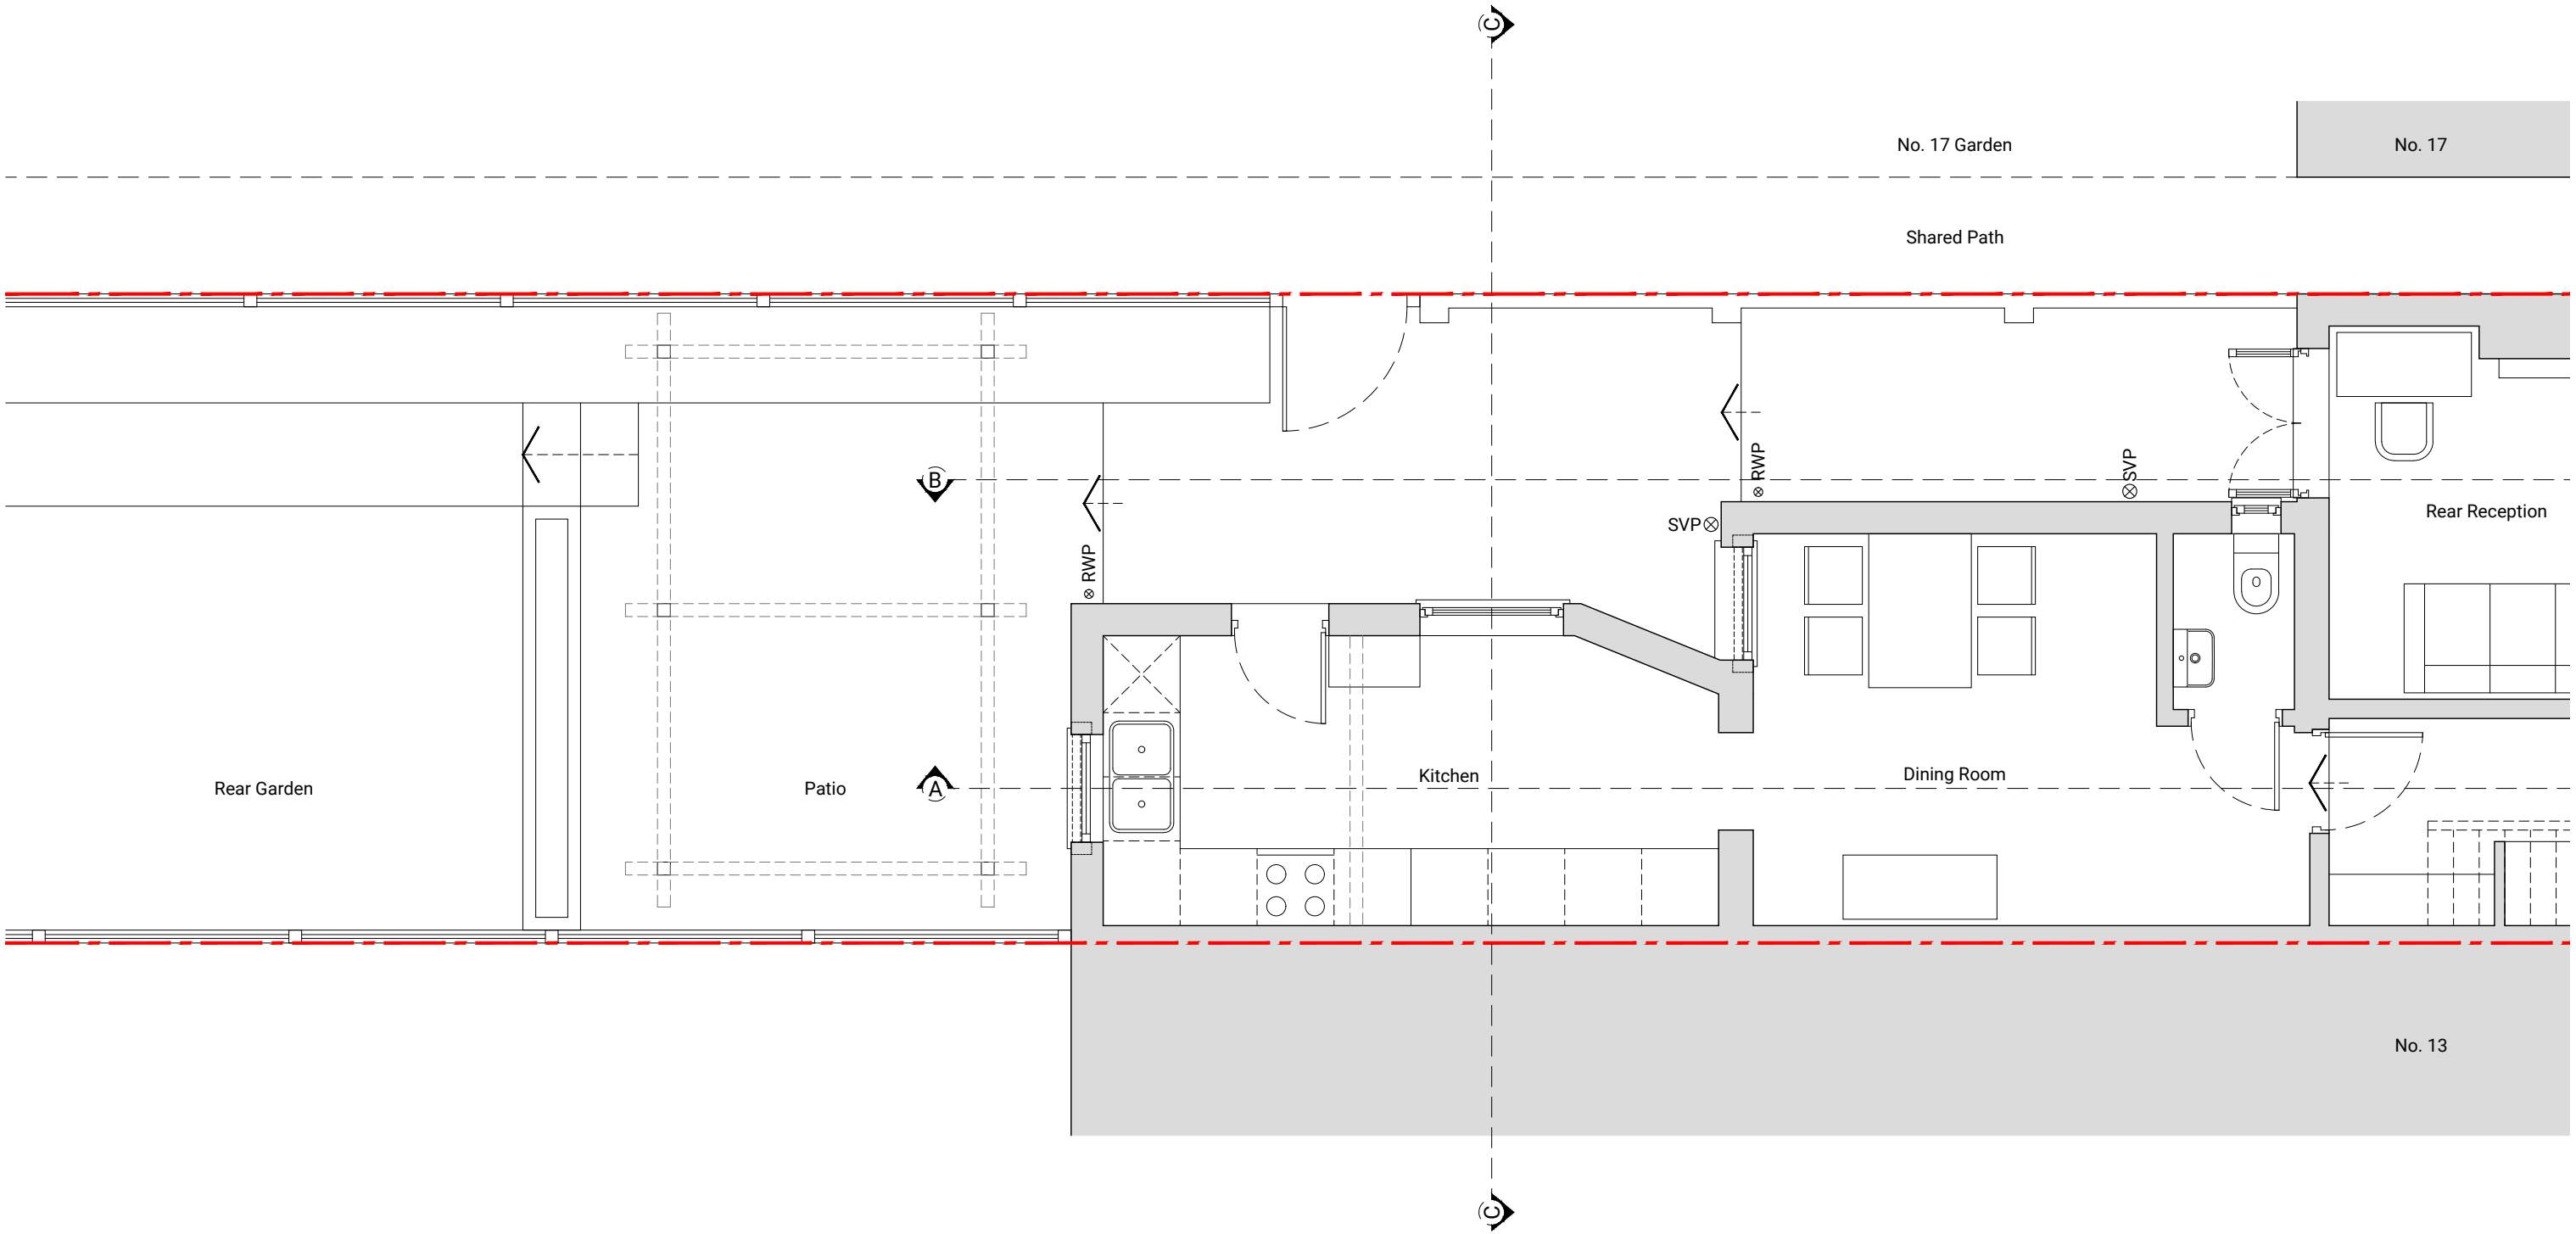

HOPS
ARCHITECTS

HOPS Architecture Limited | Registered in England & Wales | Company No. 11542178

info@hopsarchitects.com
www.hopsarchitects.com

General Notes
This drawing is prepared solely for design and planning submission purposes. It is not intended or suitable for Building Regulations or Construction purposes and should not be used for such. Internal layout shown for information only.

Revisions
P0 Planning Issue

Notes



02.02.26

Project
15 Priory Avenue
Caversham, RG4 7SE

Job Number
2512

Drawing
Existing Ground Floor Plan (Rear)
Zone or Phase
Existing
Drawing Number
2512-P-102
Drawing Status
Planning

Scale
1:50 @ A3
Revision
P0

 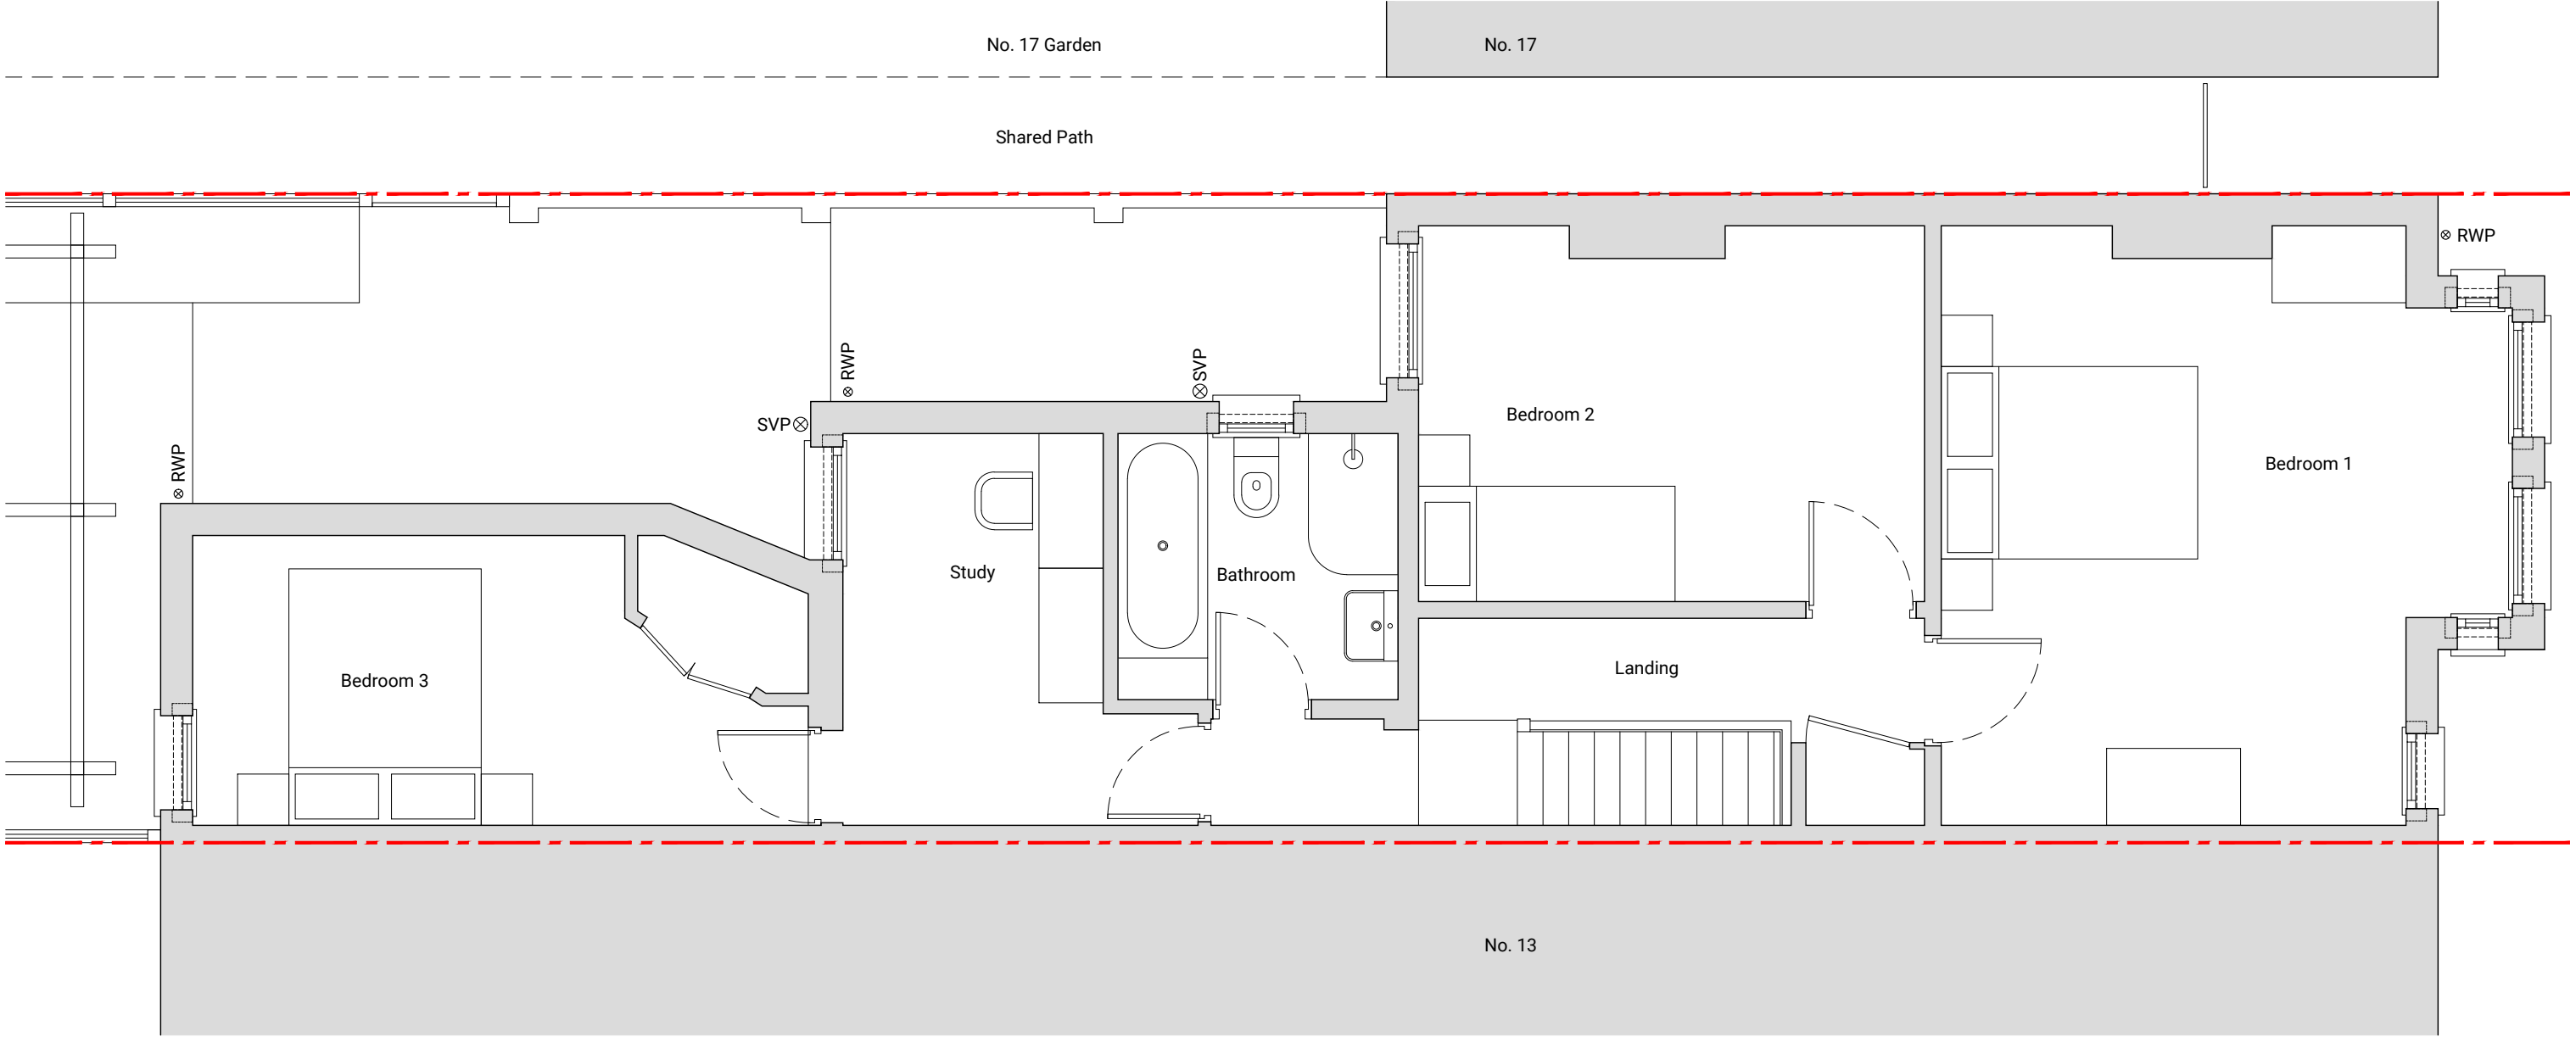

HOPS
ARCHITECTS

HOPS Architecture Limited | Registered in England & Wales | Company No. 11542178

info@hopsarchitects.com
www.hopsarchitects.com

General Notes
This drawing is prepared solely for design and planning submission purposes. It is not intended or suitable for Building Regulations or Construction purposes and should not be used for such. Internal layout shown for information only.

Revisions
P0 Planning Issue 02.02.26



Notes

Project
15 Priory Avenue
Caversham, RG4 7SE

Job Number
2512

Drawing
Existing First Floor Plan
Zone or Phase
Existing
Drawing Number
2512-P-103
Drawing Status
Planning

Scale
1:50 @ A3
Revision
P0

 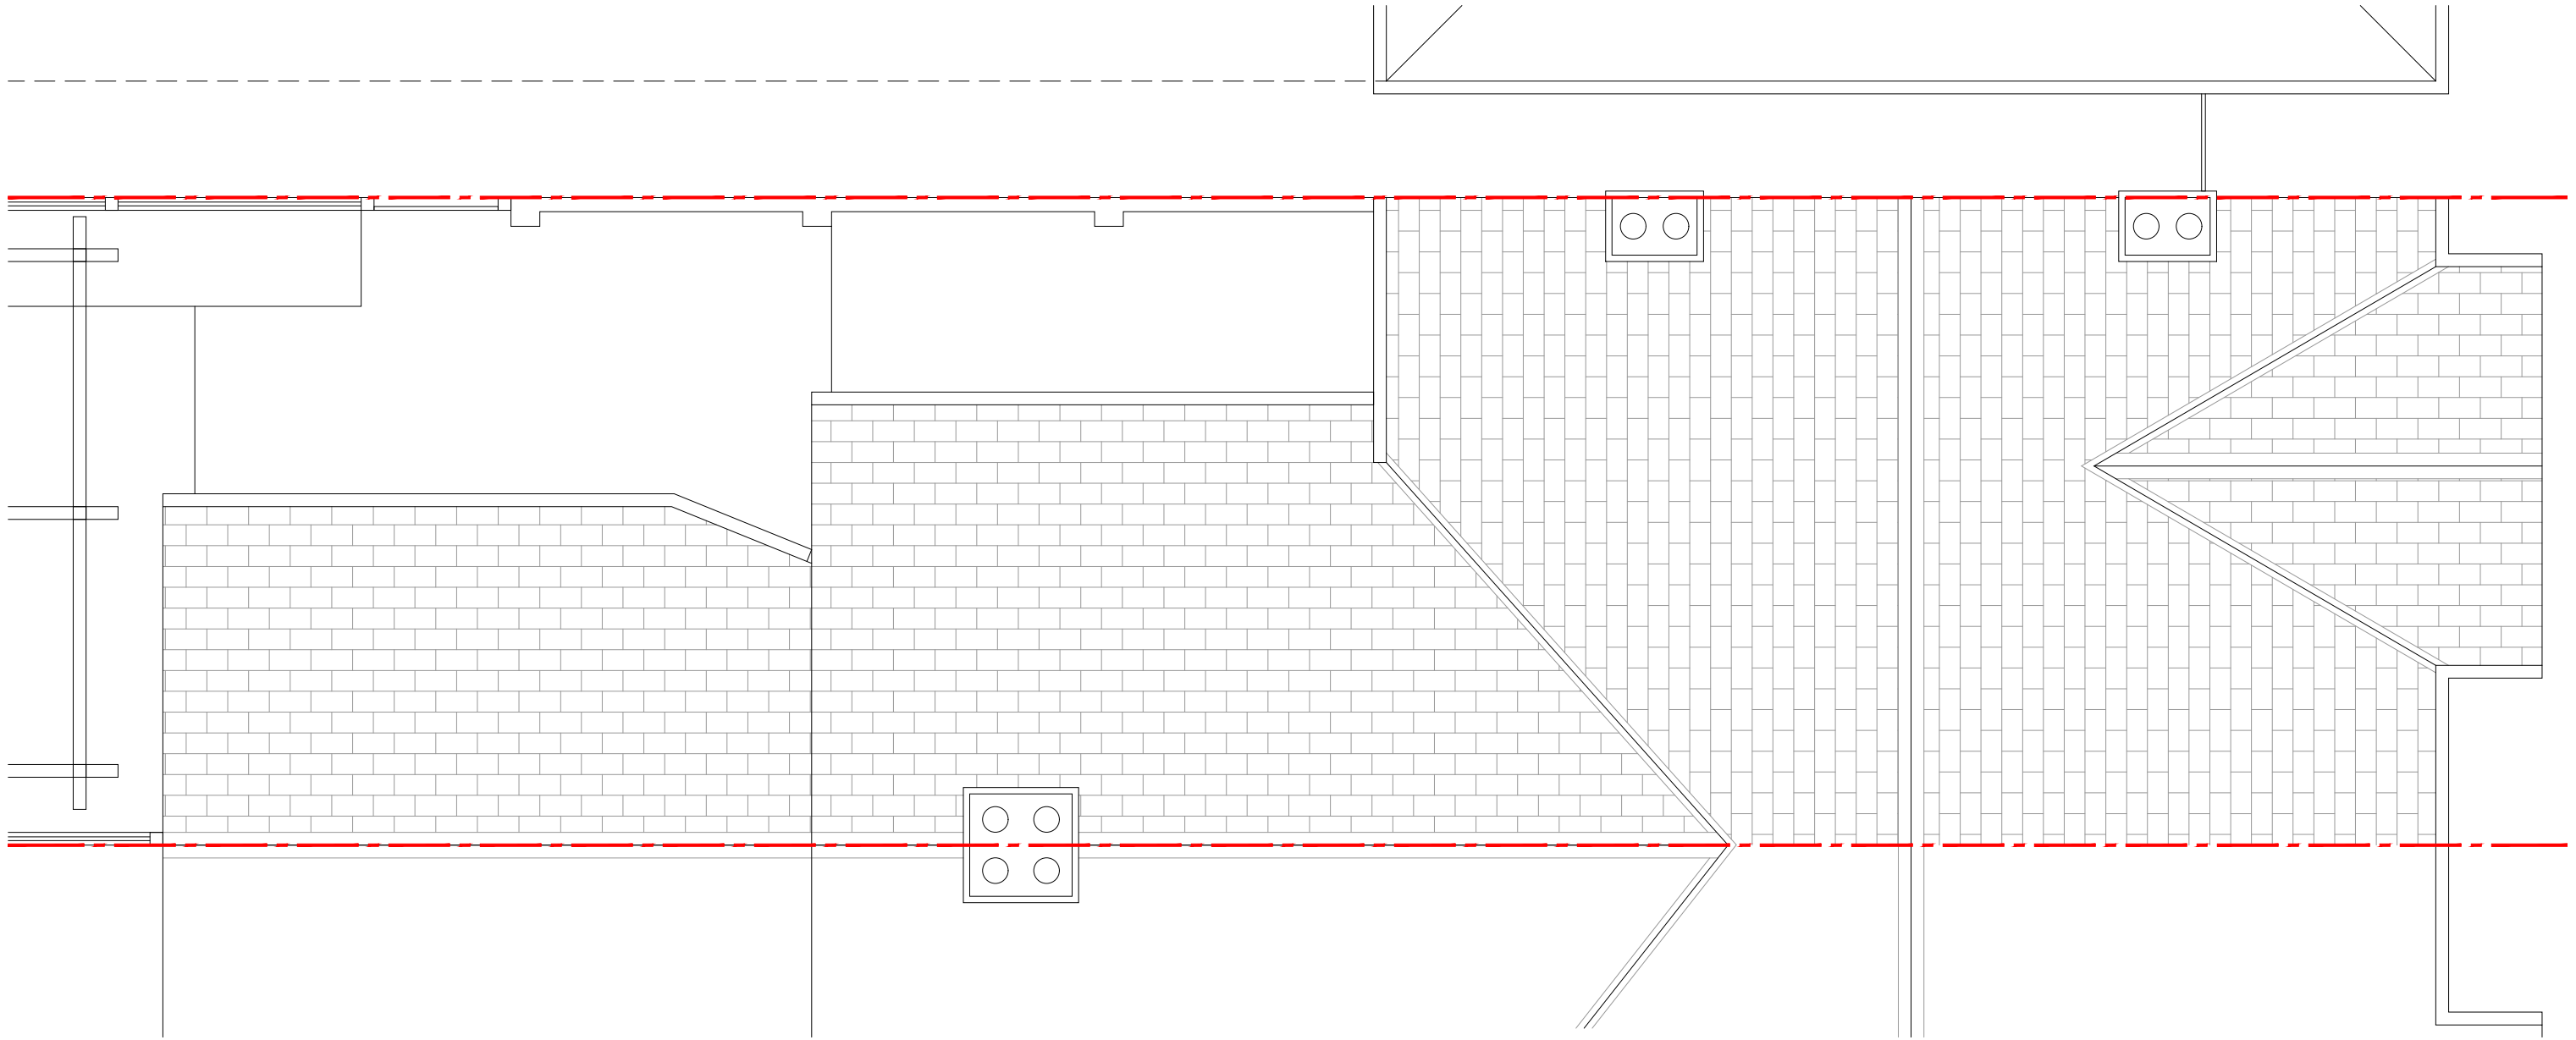

HOPS
ARCHITECTS

HOPS Architecture Limited | Registered in England & Wales | Company No. 11542178

info@hopsarchitects.com
www.hopsarchitects.com

General Notes
This drawing is prepared solely for design and planning submission purposes. It is not intended or suitable for Building Regulations or Construction purposes and should not be used for such. Internal layout shown for information only.

Revisions
P0 Planning Issue

02.02.26

Project
15 Priory Avenue
Caversham, RG4 7SE

Job Number
2512

Drawing
Existing Roof Plan
Zone or Phase
Existing
Drawing Number
2512-P-104
Drawing Status
Planning

Scale
1:50 @ A3
Revision
P0

Notes

General Notes

This drawing is prepared solely for design and planning submission purposes. It is not intended or suitable for Building Regulations or Construction purposes and should not be used for such. Internal layout shown for information only.

Revisions

P0 Planning Issue

02.02.26

Project

15 Priory Avenue
Caversham, RG4 7SE

Drawing

Existing Front Elevation

Zone or Phase
Existing

Drawing Number
2512-P-201

Drawing Status
Planning


Scale
1:50 @ A3

Revision

P0





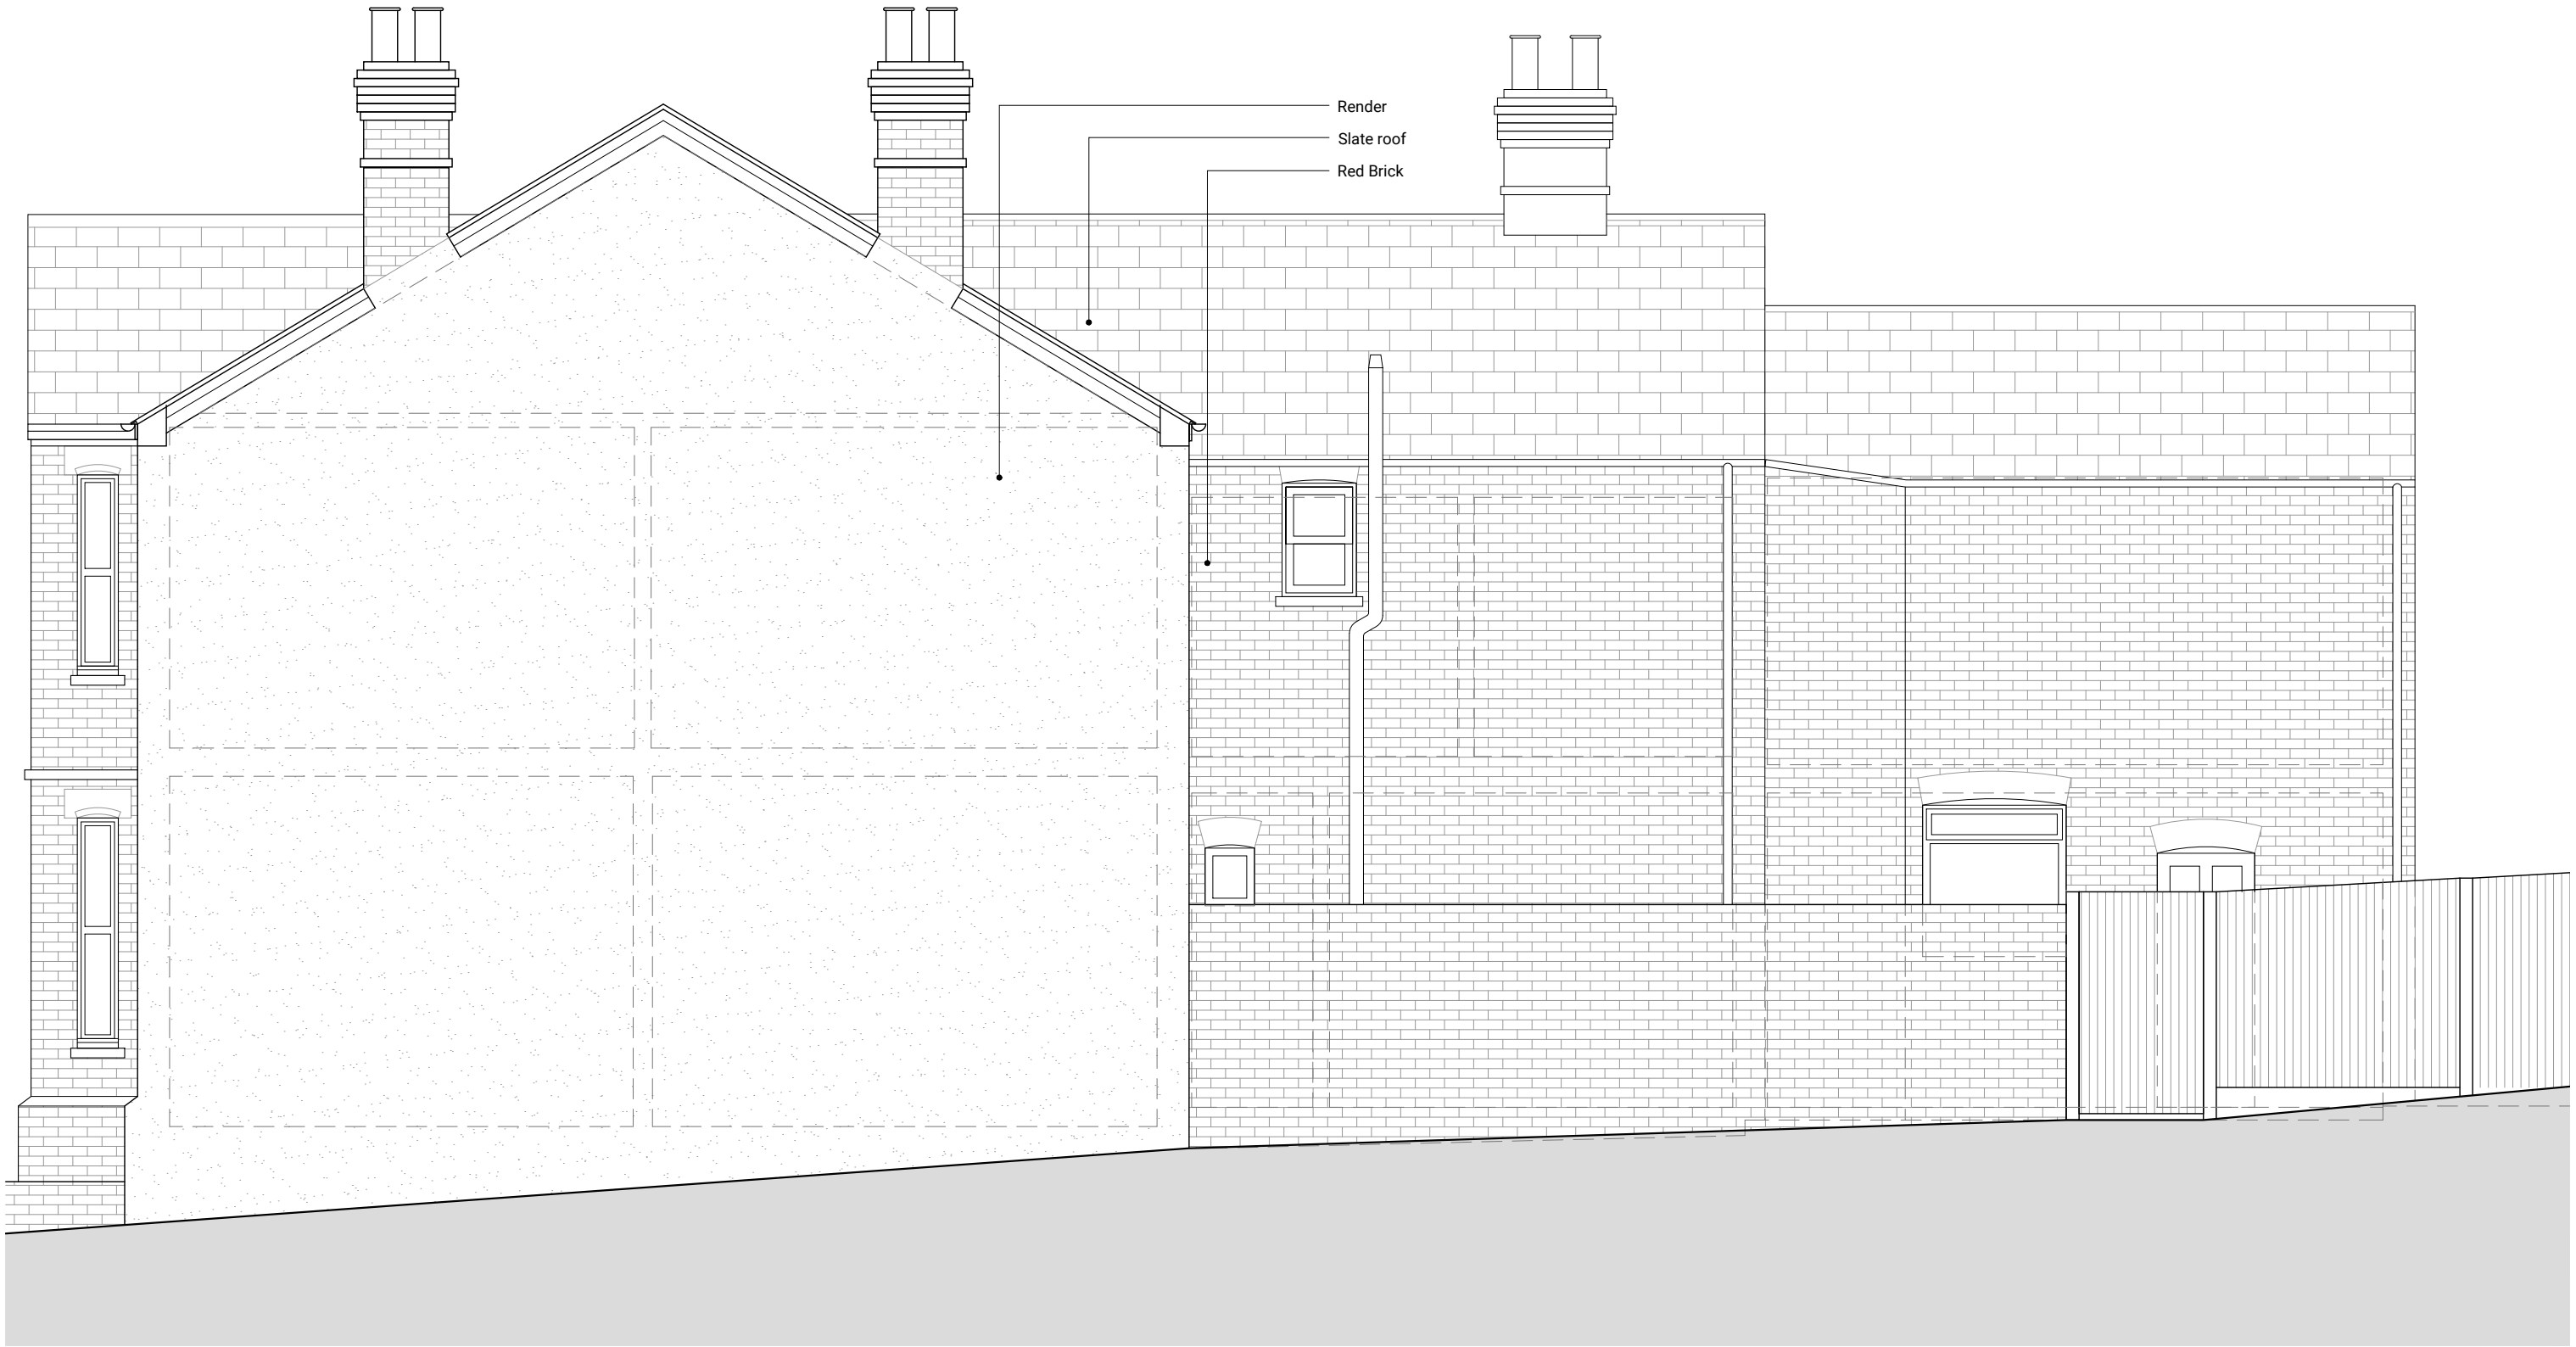

HOPS
ARCHITECTS

HOPS Architecture Limited | Registered in England & Wales | Company No. 11542178

info@hopsarchitects.com
www.hopsarchitects.com

General Notes
This drawing is prepared solely for design and planning submission purposes. It is not intended or suitable for Building Regulations or Construction purposes and should not be used for such. Internal layout shown for information only.

Revisions
P0 Planning Issue


02.02.26

Project
15 Priory Avenue
Caversham, RG4 7SE

Job Number
2512

Drawing
Existing Side Elevation (North)
Zone or Phase
Existing
Drawing Number
2512-P-203
Drawing Status
Planning

Scale
1:50 @ A3
Revision
P0

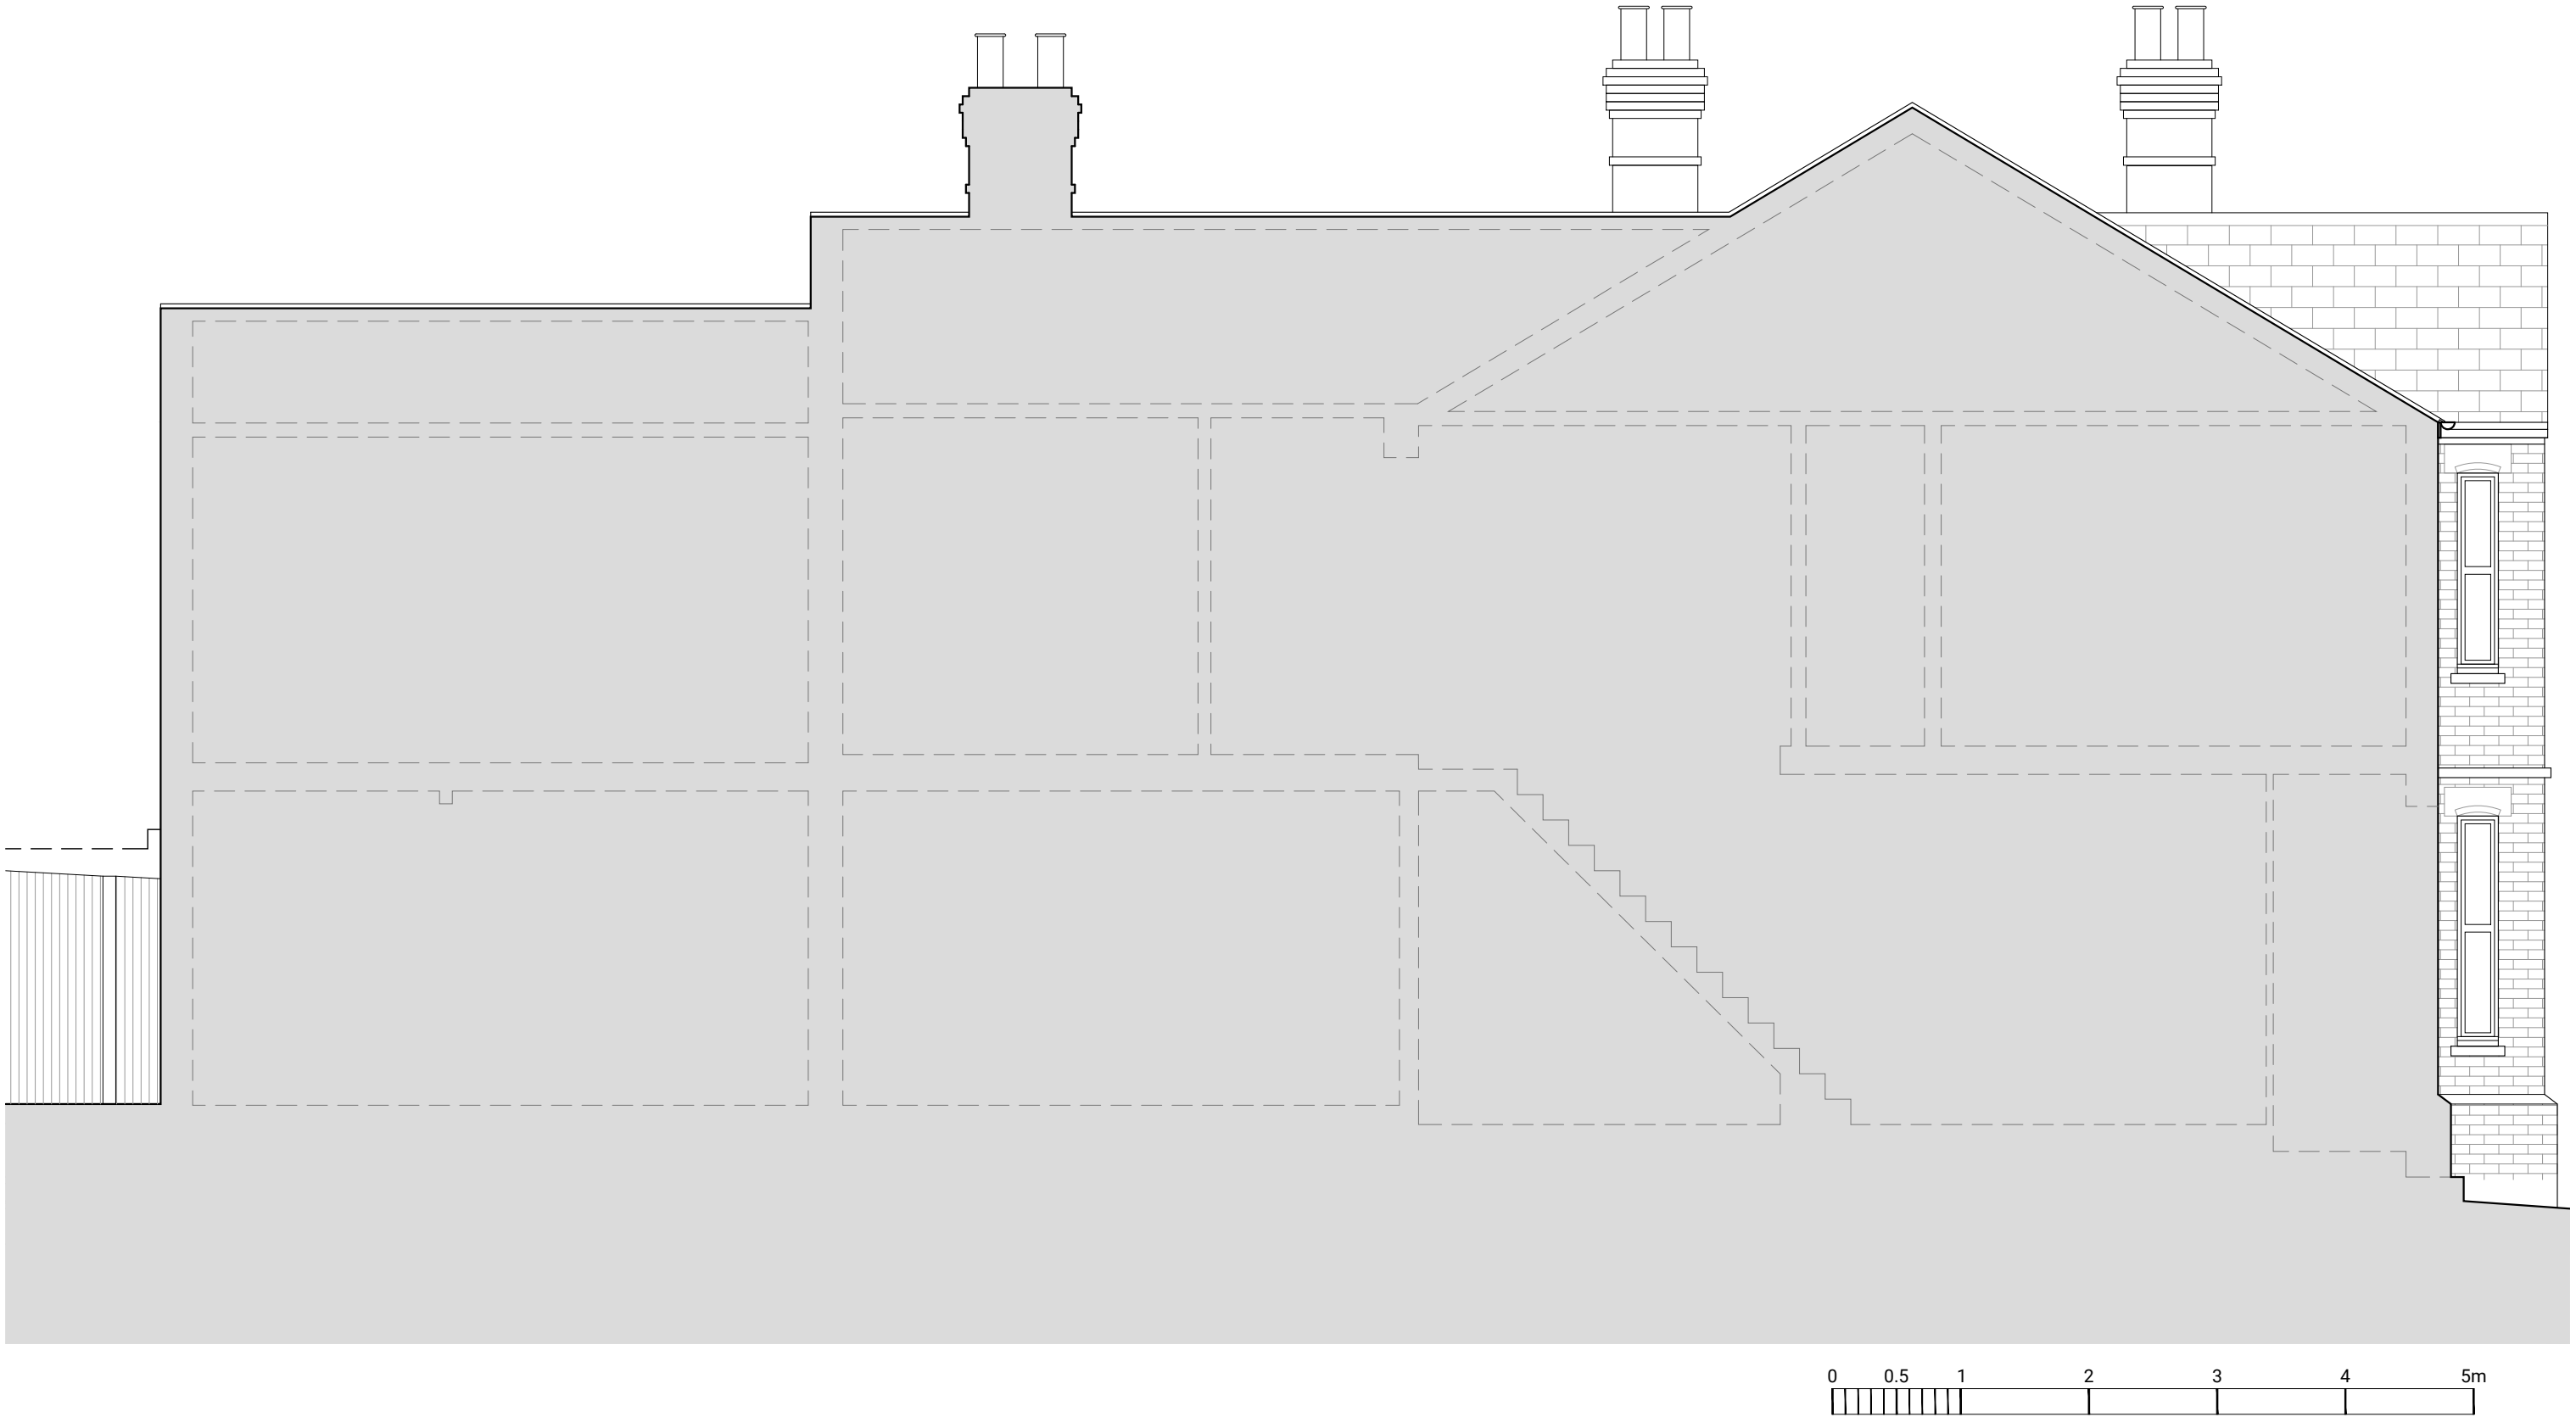

HOPS
ARCHITECTS

HOPS Architecture Limited | Registered in England & Wales | Company No. 11542178

info@hopsarchitects.com
www.hopsarchitects.com

General Notes
This drawing is prepared solely for design and planning submission purposes. It is not intended or suitable for Building Regulations or Construction purposes and should not be used for such. Internal layout shown for information only.

Revisions
P0 Planning Issue

02.02.26


Project
15 Priory Avenue
Caversham, RG4 7SE

Job Number
2512

Drawing
Existing Side Elevation (South)
Zone or Phase
Existing
Drawing Number
2512-P-204
Drawing Status
Planning

Scale
1:50 @ A3
Revision
P0

Notes

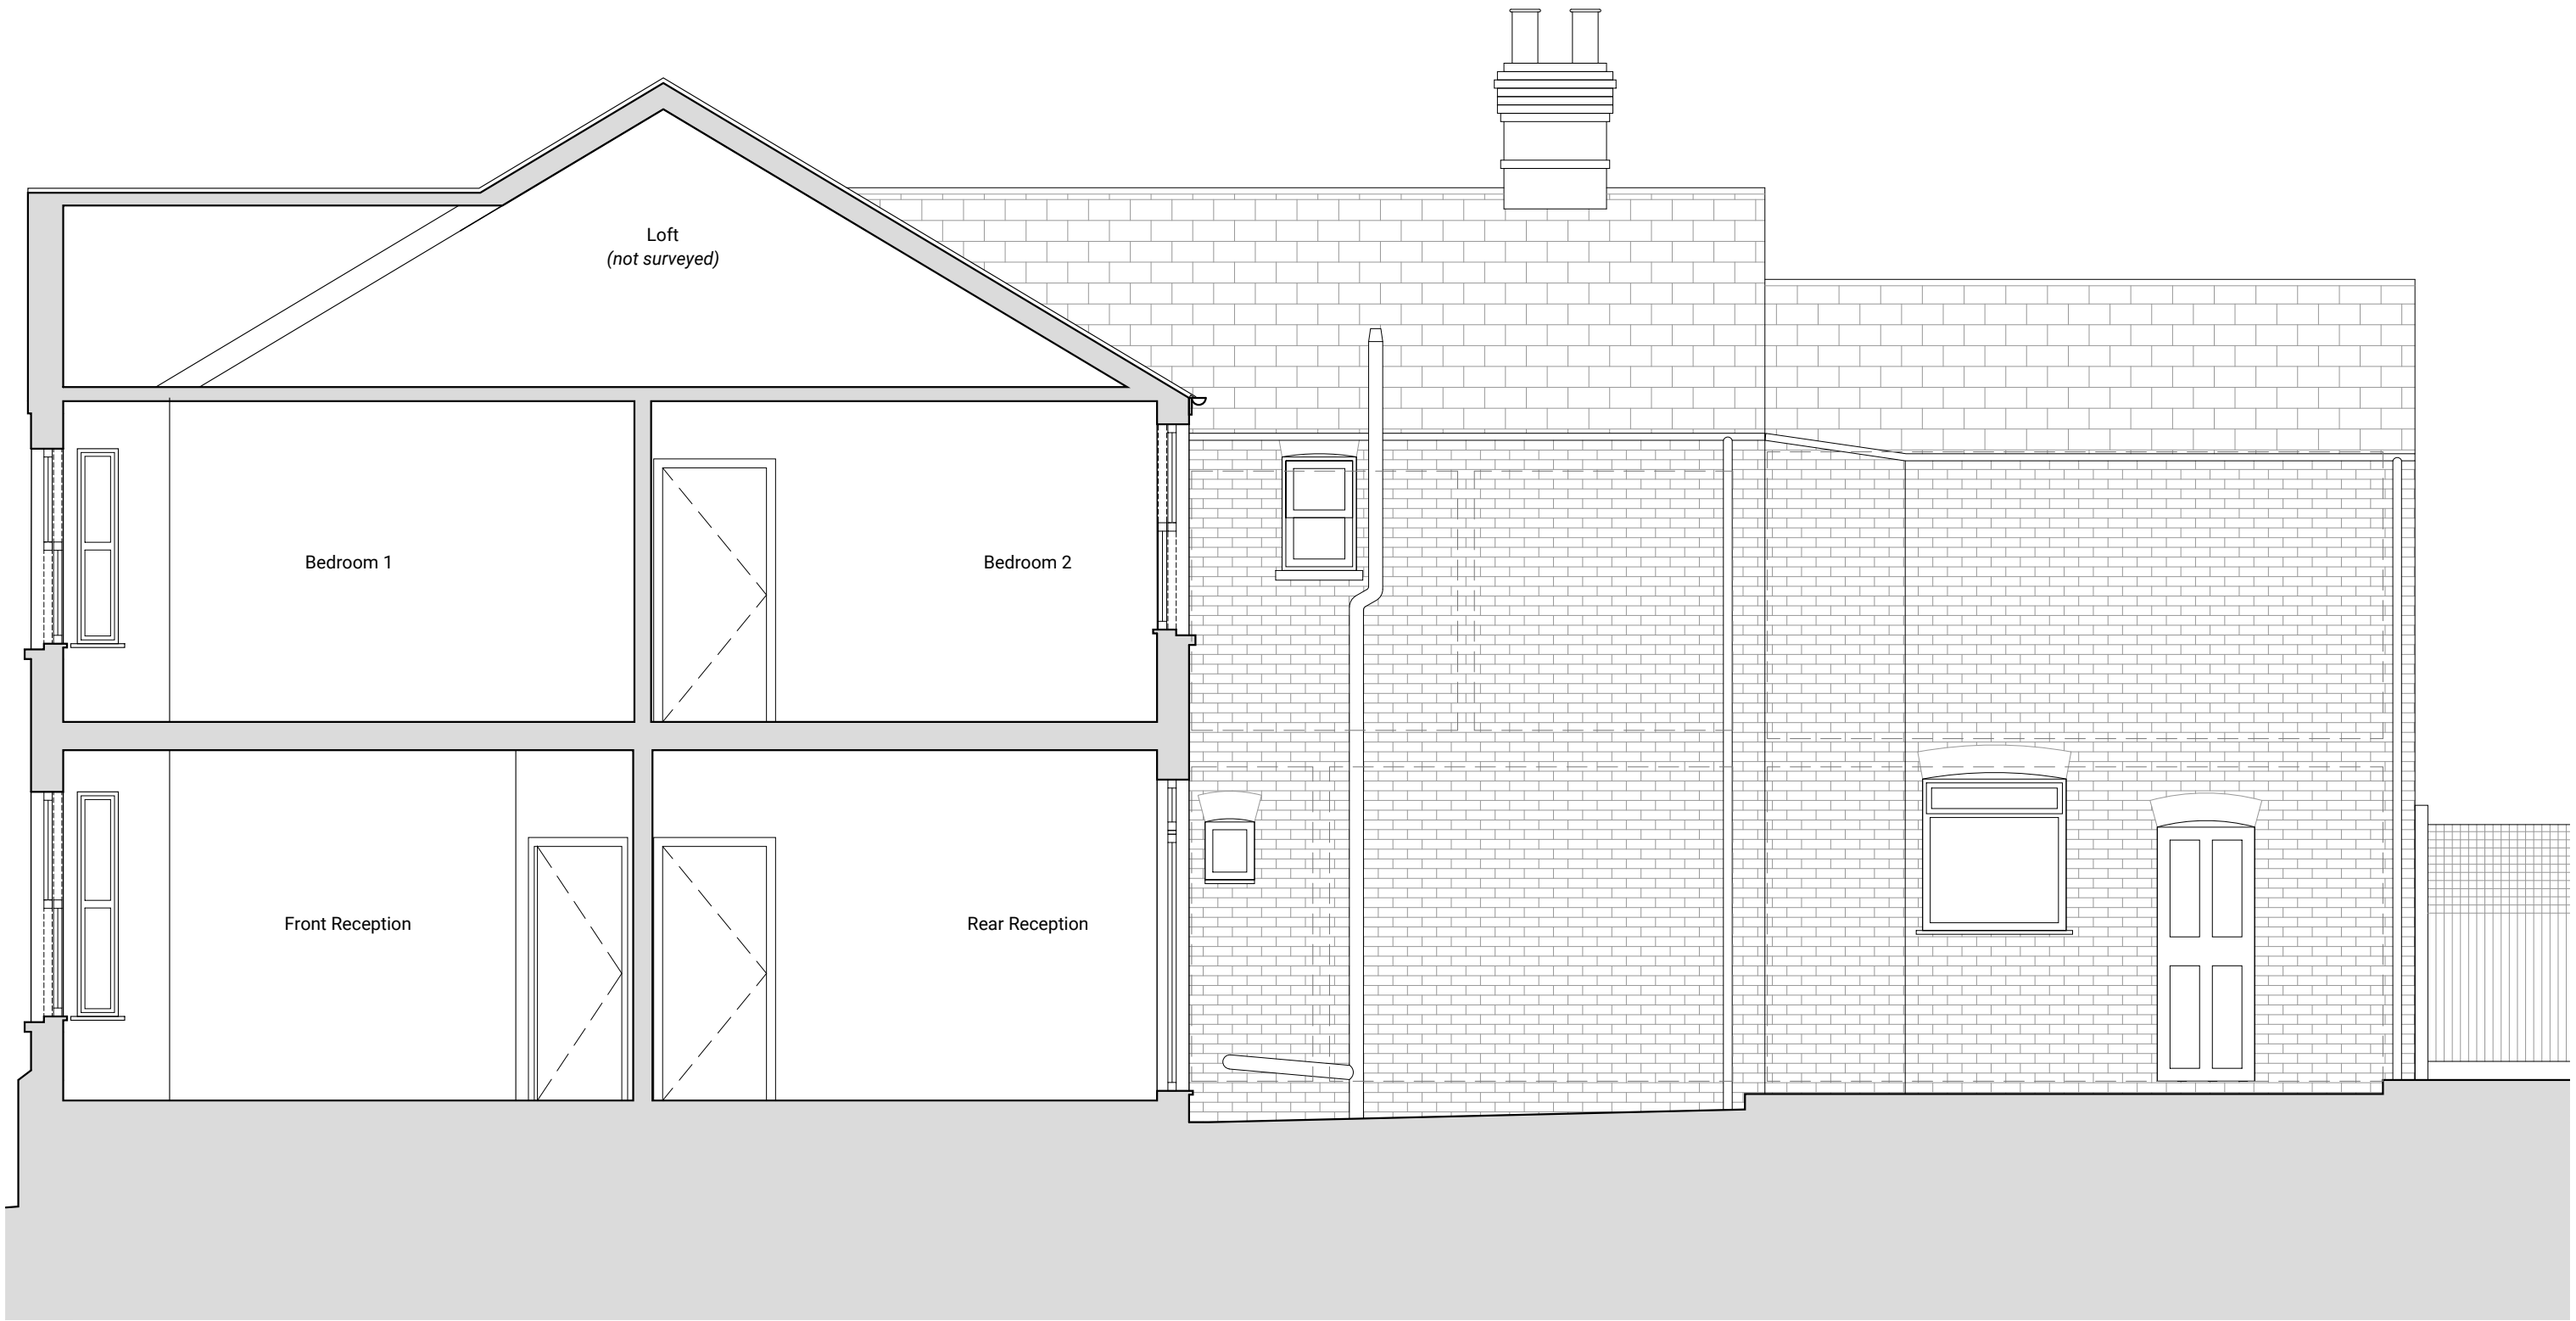

HOPS
ARCHITECTS

HOPS Architecture Limited | Registered in England & Wales | Company No. 11542178

info@hopsarchitects.com
www.hopsarchitects.com

General Notes
This drawing is prepared solely for design and planning submission purposes. It is not intended or suitable for Building Regulations or Construction purposes and should not be used for such. Internal layout shown for information only.

Revisions
P0 Planning Issue

02.02.26


Project
15 Priory Avenue
Caversham, RG4 7SE

Drawing
Existing Section AA
Zone or Phase
Existing
Drawing Number
2512-P-301
Drawing Status
Planning

Scale
1:50 @ A3
Revision
P0

Notes

Job Number
2512

 

HOPS
ARCHITECTS

HOPS Architecture Limited | Registered in England & Wales | Company No. 11542178

info@hopsarchitects.com
www.hopsarchitects.com

General Notes
This drawing is prepared solely for design and planning submission purposes. It is not intended or suitable for Building Regulations or Construction purposes and should not be used for such. Internal layout shown for information only.

Revisions
P0 Planning Issue

02.02.26


Project
15 Priory Avenue
Caversham, RG4 7SE

Drawing
Existing Section AA (Rear)
Zone or Phase
Existing
Drawing Number
2512-P-302
Drawing Status
Planning

Scale
1:50 @ A3
Revision
P0

Notes

Job Number
2512

 

HOPS
ARCHITECTS

HOPS Architecture Limited | Registered in England & Wales | Company No. 11542178

info@hopsarchitects.com
www.hopsarchitects.com

General Notes
This drawing is prepared solely for design and planning submission purposes. It is not intended or suitable for Building Regulations or Construction purposes and should not be used for such. Internal layout shown for information only.

Revisions
P0 Planning Issue

02.02.26


Project
15 Priory Avenue
Caversham, RG4 7SE

Drawing
Existing Section BB
Zone or Phase
Existing
Drawing Number
2512-P-303
Drawing Status
Planning

Scale
1:50 @ A3
Revision
P0

Notes

Job Number
2512

 

HOPS
ARCHITECTS

info@hopsarchitects.com
www.hopsarchitects.com

General Notes

This drawing is prepared solely for design and planning submission purposes. It is not intended or suitable for Building Regulations or Construction purposes and should not be used for such. Internal layout shown for information only.

Revisions

P0 Planning Issue

02.02.26

Project

15 Priory Avenue
Caversham, RG4 7SE

Drawing

Existing Section CC

Zone or Phase
Existing

Drawing Number
2512-P-304

Drawing Status
Planning

Scale
1:50 @ A3

Revision
P0

Notes

Job Number
2512