

MapServe®



EXISTING SITE

NOTES

THIS DRAWING IS THE COPYRIGHT OF THE ARCHITECTS AND MAY NOT BE REPRODUCED WITHOUT PERMISSION. THE CONTRACTOR IS RESPONSIBLE FOR CHECKING DIMENSIONS, TOLERANCES AND REFERENCE. ANY DISCREPANCIES TO BE CHECKED BEFORE PROCEEDING WITH THE WORKS. WHERE AN ITEM IS COVERED BY DRAWINGS TO DIFFERENT SCALES, THE LARGER SCALE DRAWING IS TO BE WORKED TO. DO NOT SCALE FROM DRAWING. FIGURED DIMENSIONS TO BE WORKED TO AT ALL TIMES.

ALL WORK AND MATERIALS TO BE IN ACCORDANCE WITH THE BUILDING REGULATIONS AND TO COMPLY WITH THE RELEVANT CODES OF PRACTICE AND BRITISH STANDARDS.



0 25

PLANNING

© Copyright TRACE Architects Ltd 2026

trace
ARCHITECTS

Basement Studio
263 The Vale
London
W3 7QA
TEL 0208 611 2946
1 The Hermitage
Eastfield Lane
Goring Heath
RG8 7SU
TEL 01491 579 544
E-MAIL office@tracearchitects.co.uk
www.tracearchitects.co.uk

DATE	-	CLIENT:
DRAWN	-	BECKY DARREN
CHECKED	-	
SCALE@A3	1:500	

54 CROMWELL ROAD

LOCATION
BLOCK PLAN


ADDRESS:
54 CROMWELL ROAD
READING

JOB No	DRAWING NUMBER
1204	P01


A3 Sheet



EXISTING PLAN 1:50

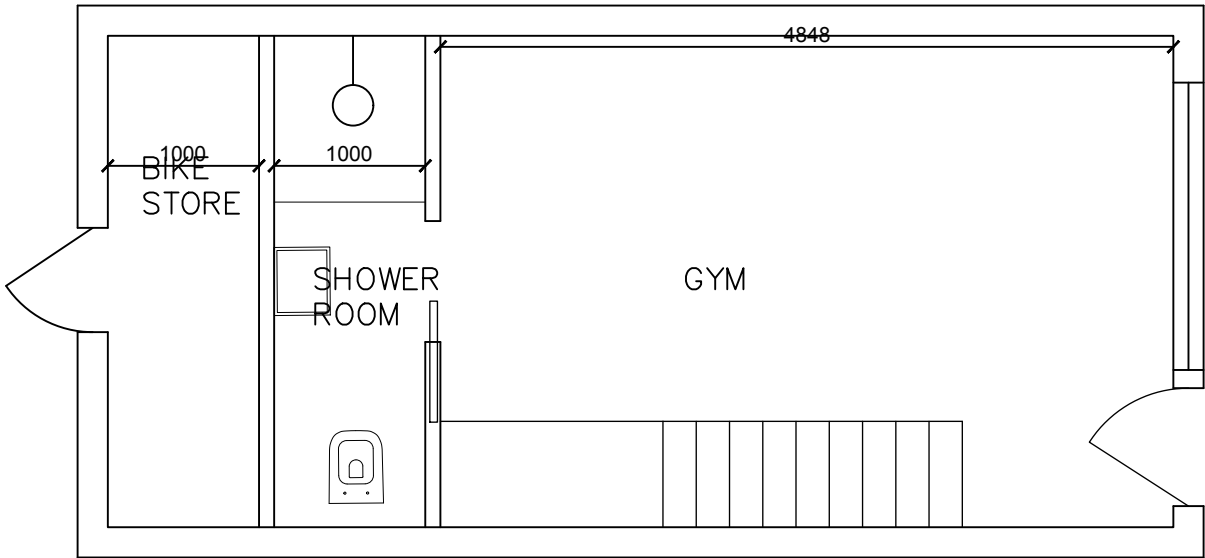

PROPOSED PLANS 1:50

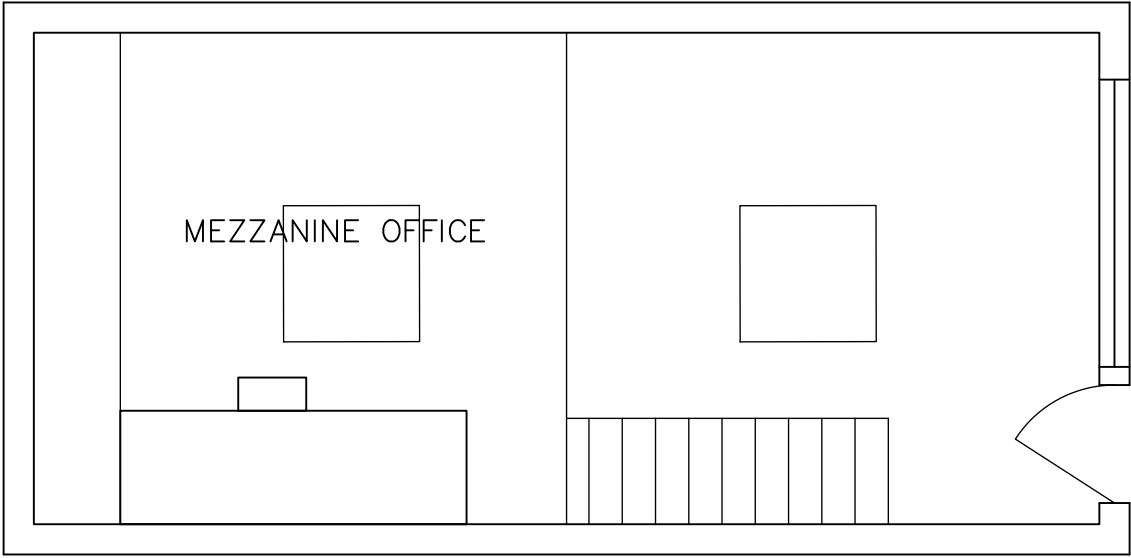

PLANNING

© Copyright TRACE Architects Ltd 2026

trace
ARCHITECTS

Basement Studio
263 The Vale
London
W3 7QA
TEL 0208 611 2946

1 The Hermitage
Eastfield Lane
Goring Heath
RG8 7SU
TEL 01491 579 544

E-MAIL office@tracearchitects.co.uk
www.tracearchitects.co.uk

DATE	-	CLIENT:
DRAWN	-	BECKY DARREN
CHECKED	-	
SCALE@A3	1:100	

54 CROMWELL ROAD

EXISTING AND PROPOSED PLANS

ADDRESS:
54 CROMWELL ROAD
READING


JOB No	DRAWING NUMBER
1204	P02

A3 Sheet


NOTES

THIS DRAWING IS THE COPYRIGHT OF THE ARCHITECTS AND MAY NOT BE REPRODUCED WITHOUT PERMISSION. THE CONTRACTOR IS RESPONSIBLE FOR CHECKING DIMENSIONS, TOLERANCES AND REFERENCE. ANY DISCREPANCIES TO BE CHECKED BEFORE PROCEEDING WITH THE WORKS. WHERE AN ITEM IS COVERED BY DRAWINGS TO DIFFERENT SCALES, THE LARGER SCALE DRAWING IS TO BE WORKED TO. DO NOT SCALE FROM DRAWING. FIGURED DIMENSIONS TO BE WORKED TO AT ALL TIMES.


ALL WORK AND MATERIALS TO BE IN ACCORDANCE WITH THE BUILDING REGULATIONS AND TO COMPLY WITH THE RELEVANT CODES OF PRACTICE AND BRITISH STANDARDS.

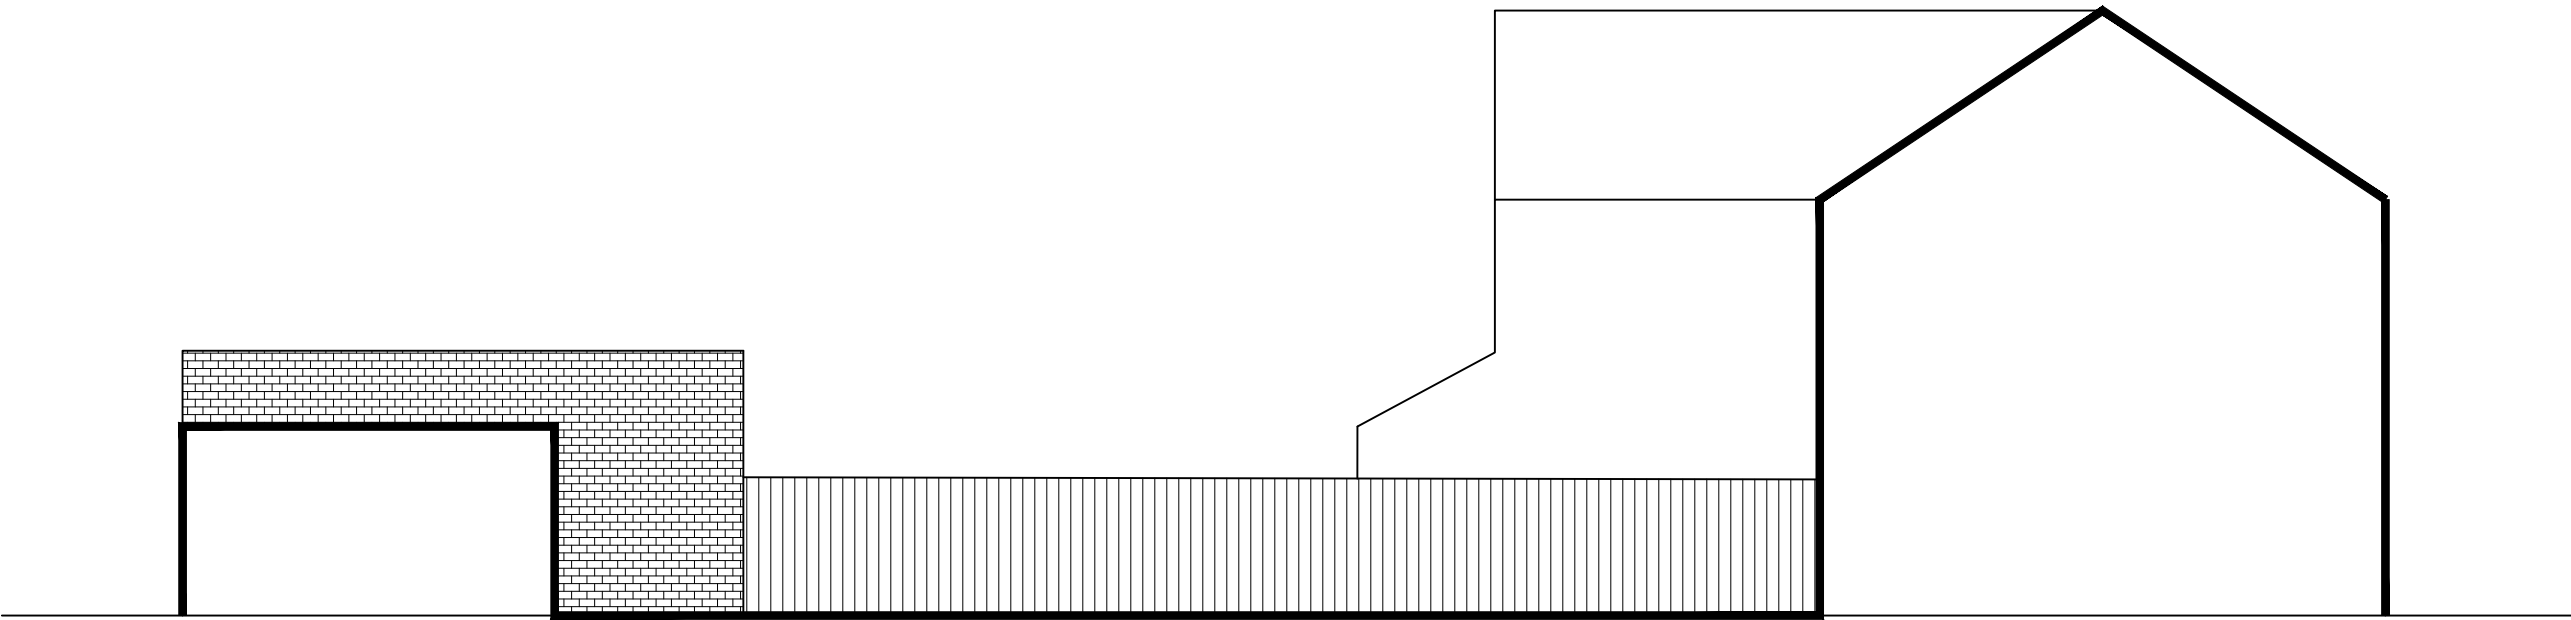


SIDE ELEVATION FROM NEIGHBOURING GARDEN

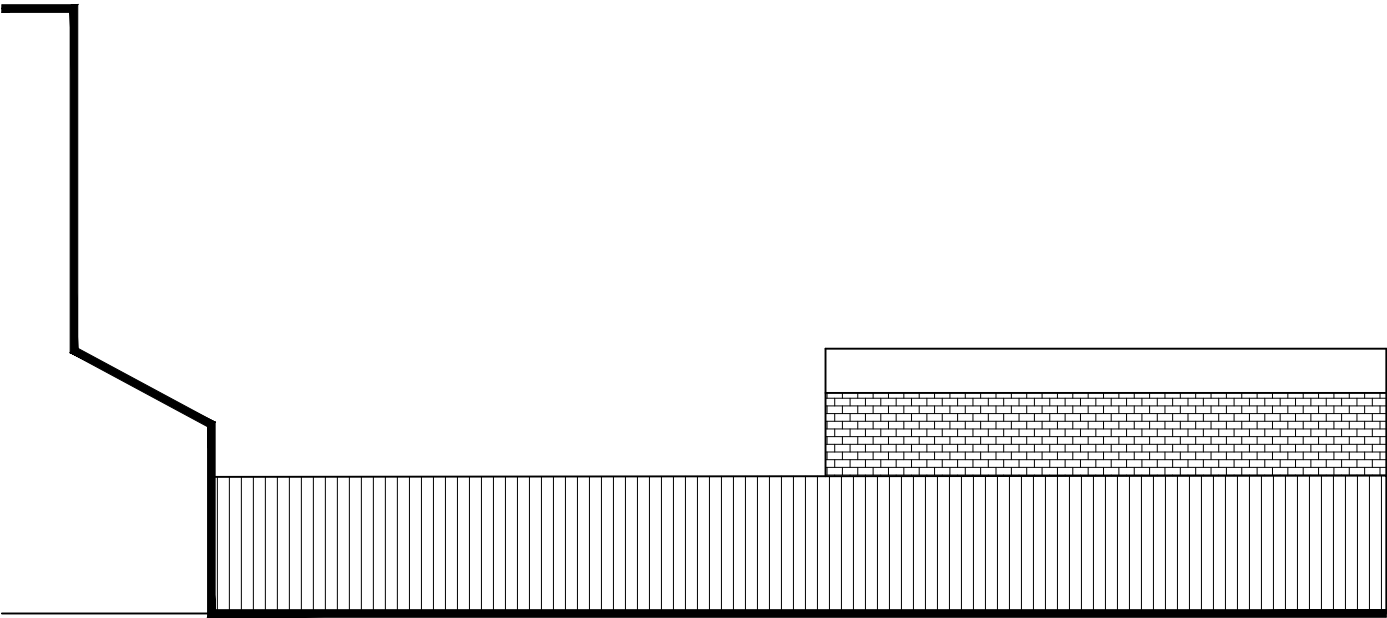

SIDE ELEVATION FROM NEIGHBOURING GARDEN

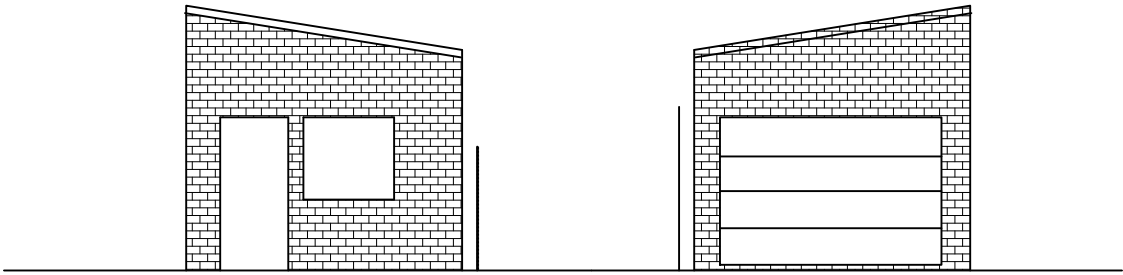

FRONT ELEVATION

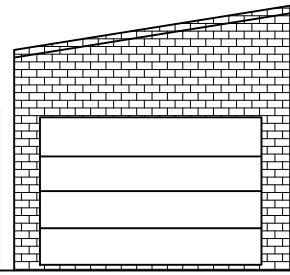


REAR ELEVATION

NOTES

THIS DRAWING IS THE COPYRIGHT OF THE ARCHITECTS AND MAY NOT BE REPRODUCED WITHOUT PERMISSION. THE CONTRACTOR IS RESPONSIBLE FOR CHECKING DIMENSIONS, TOLERANCES AND REFERENCE. ANY DISCREPANCIES TO BE CHECKED BEFORE PROCEEDING WITH THE WORKS. WHERE AN ITEM IS COVERED BY DRAWINGS TO DIFFERENT SCALES, THE LARGER SCALE DRAWING IS TO BE WORKED TO. DO NOT SCALE FROM DRAWING. FIGURED DIMENSIONS TO BE WORKED TO AT ALL TIMES.

ALL WORK AND MATERIALS TO BE IN ACCORDANCE WITH THE BUILDING REGULATIONS AND TO COMPLY WITH THE RELEVANT CODES OF PRACTICE AND BRITISH STANDARDS.

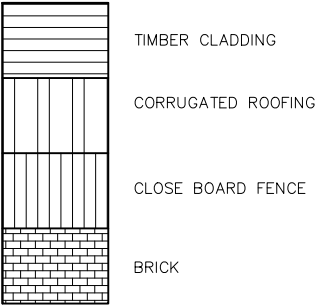

0 5

PLANNING

© Copyright TRACE Architects Ltd 2026

trace
ARCHITECTS

Basement Studio
263 The Vale
London
W3 7QA
TEL 0208 611 2946

1 The Hermitage
Eastfield Lane
Goring Heath
RG8 7SU
TEL 01491 579 544

E-MAIL office@tracearchitects.co.uk
www.tracearchitects.co.uk


DATE	-	CLIENT:
DRAWN	-	BECKY DARREN
CHECKED	-	
SCALE@A3	1:100	

54 CROMWELL ROAD


EXISTING ELEVATIONS

ADDRESS:
54 CROMWELL ROAD
READING


JOB No	DRAWING NUMBER
1204	P03
A3 Sheet	

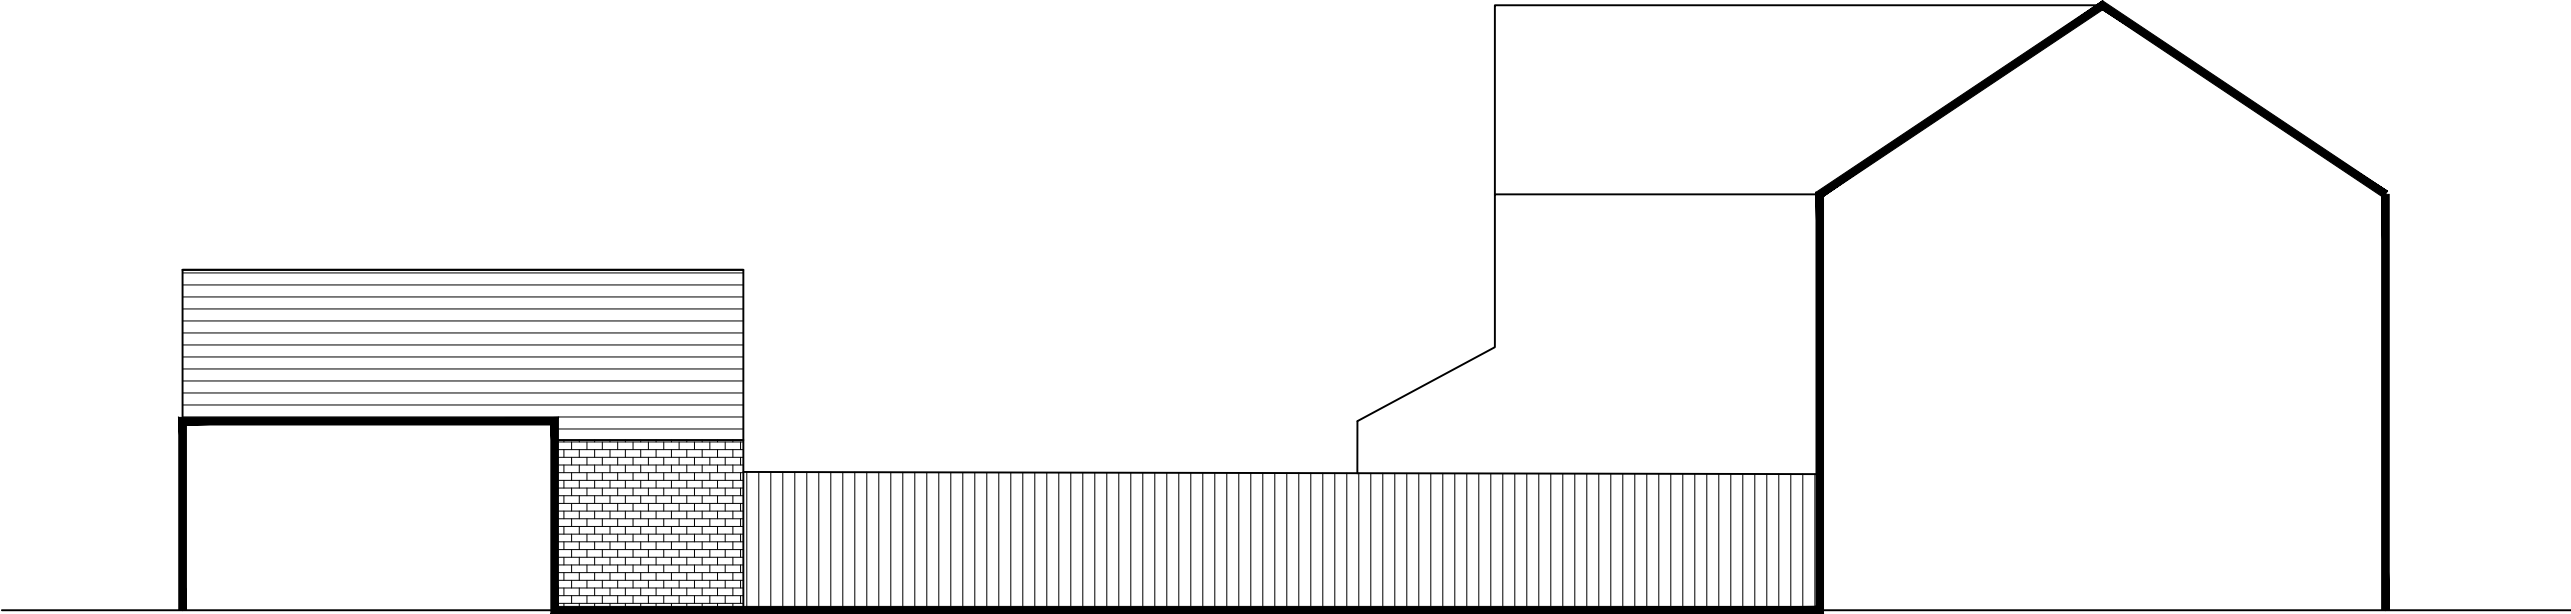

SIDE ELEVATION FROM NEIGHBOURING GARDEN

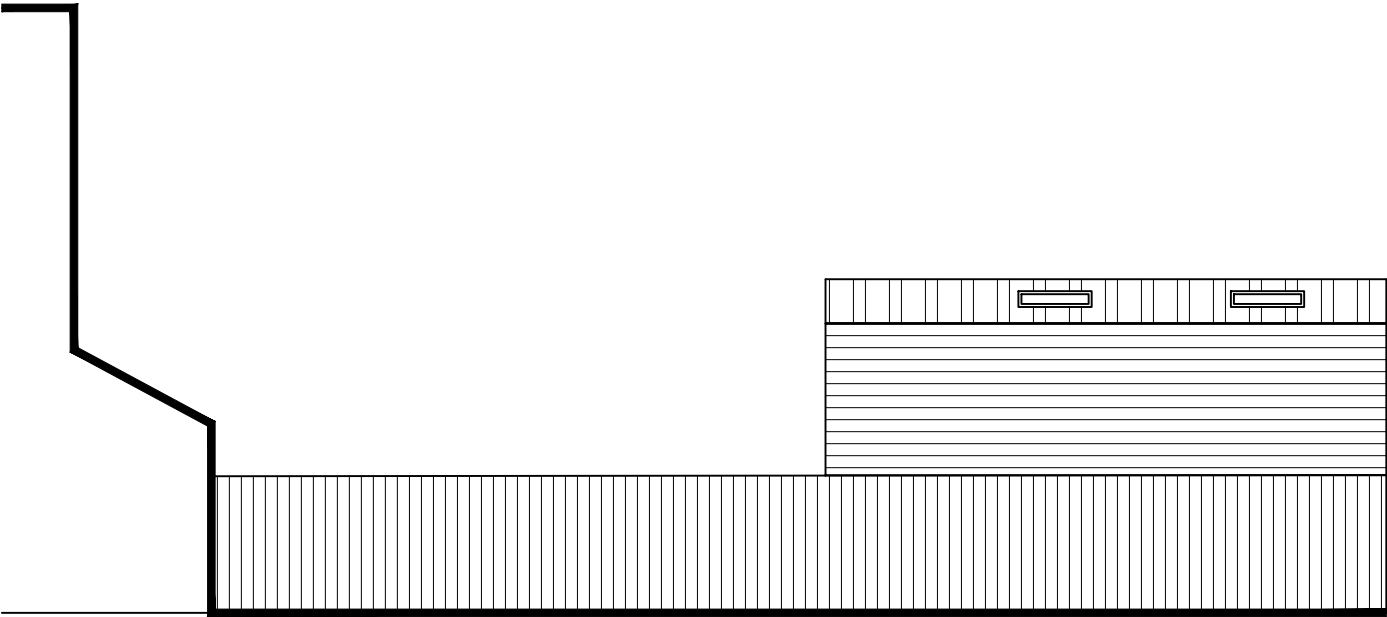


SIDE ELEVATION FROM NEIGHBOURING GARDEN

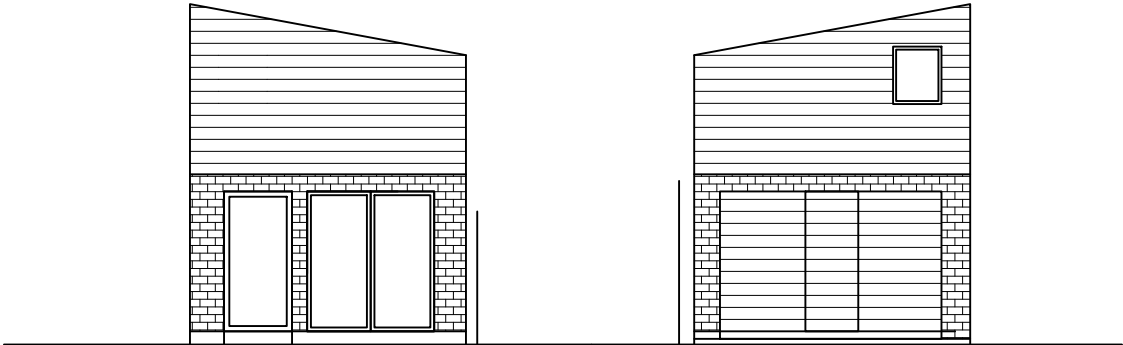

NEW GREY ALUMINIUM GLAZING TO FRONT FACADE

FRONT ELEVATION

REAR ELEVATION

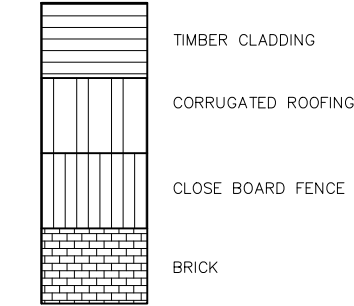

0 5

PLANNING

© Copyright TRACE Architects Ltd 2026

trace
ARCHITECTS

Basement Studio
263 The Vale
London
W3 7QA
TEL 0208 611 2946

1 The Hermitage
Eastfield Lane
Goring Heath
RG8 7SU
TEL 01491 579 544

E-MAIL office@tracearchitects.co.uk
www.tracearchitects.co.uk

DATE	-	CLIENT:
DRAWN	-	BECKY DARREN
CHECKED	-	
SCALE@A3	1:100	

54 CROMWELL ROAD

PROPOSED ELEVATIONS

ADDRESS:
54 CROMWELL ROAD
READING

JOB No	DRAWING NUMBER
1204	P04

A3 Sheet

NOTES

THIS DRAWING IS THE COPYRIGHT OF THE ARCHITECTS AND MAY NOT BE REPRODUCED WITHOUT PERMISSION.

THE CONTRACTOR IS RESPONSIBLE FOR CHECKING DIMENSIONS, TOLERANCES AND REFERENCE. ANY DISCREPANCIES TO BE CHECKED BEFORE PROCEEDING WITH THE WORKS.

WHERE AN ITEM IS COVERED BY DRAWINGS TO DIFFERENT SCALES, THE LARGER SCALE DRAWING IS TO BE WORKED TO.

DO NOT SCALE FROM DRAWING. FIGURED DIMENSIONS TO BE WORKED TO AT ALL TIMES.

ALL WORK AND MATERIALS TO BE IN ACCORDANCE WITH THE BUILDING REGULATIONS AND TO COMPLY WITH THE RELEVANT CODES OF PRACTICE AND BRITISH STANDARDS.