




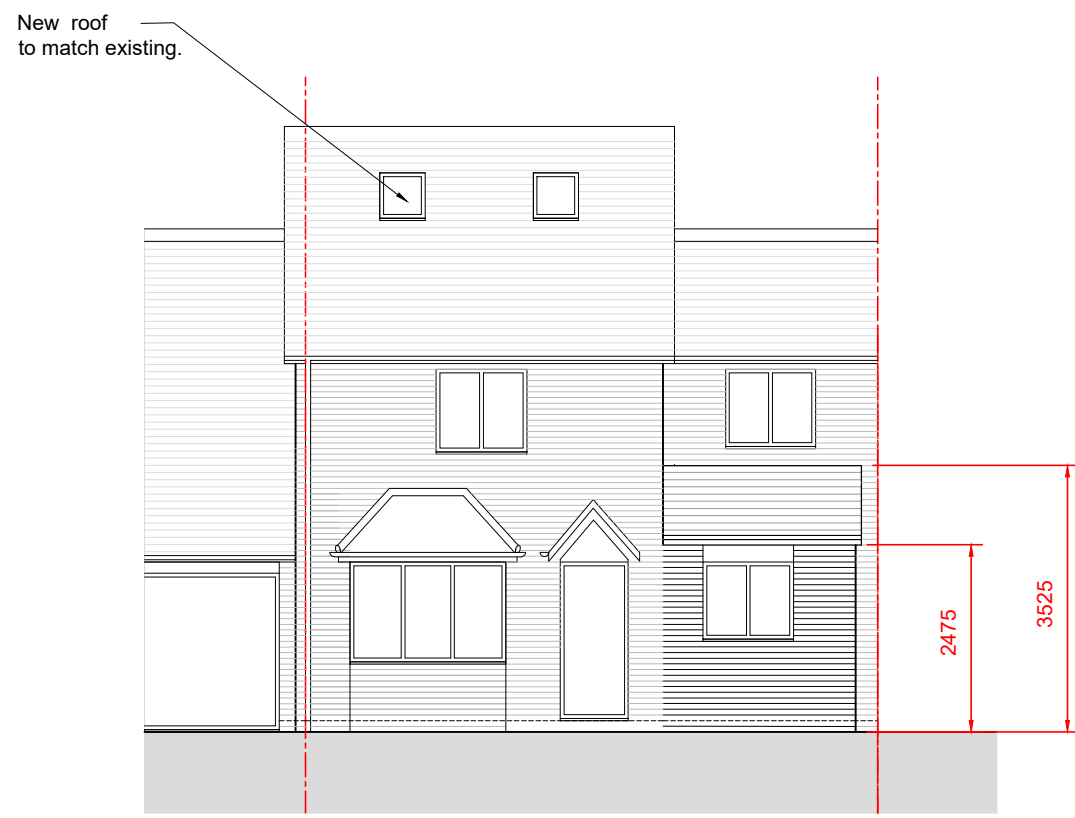


PROPOSED EAST ELEVATION  
SCALE 1 : 100

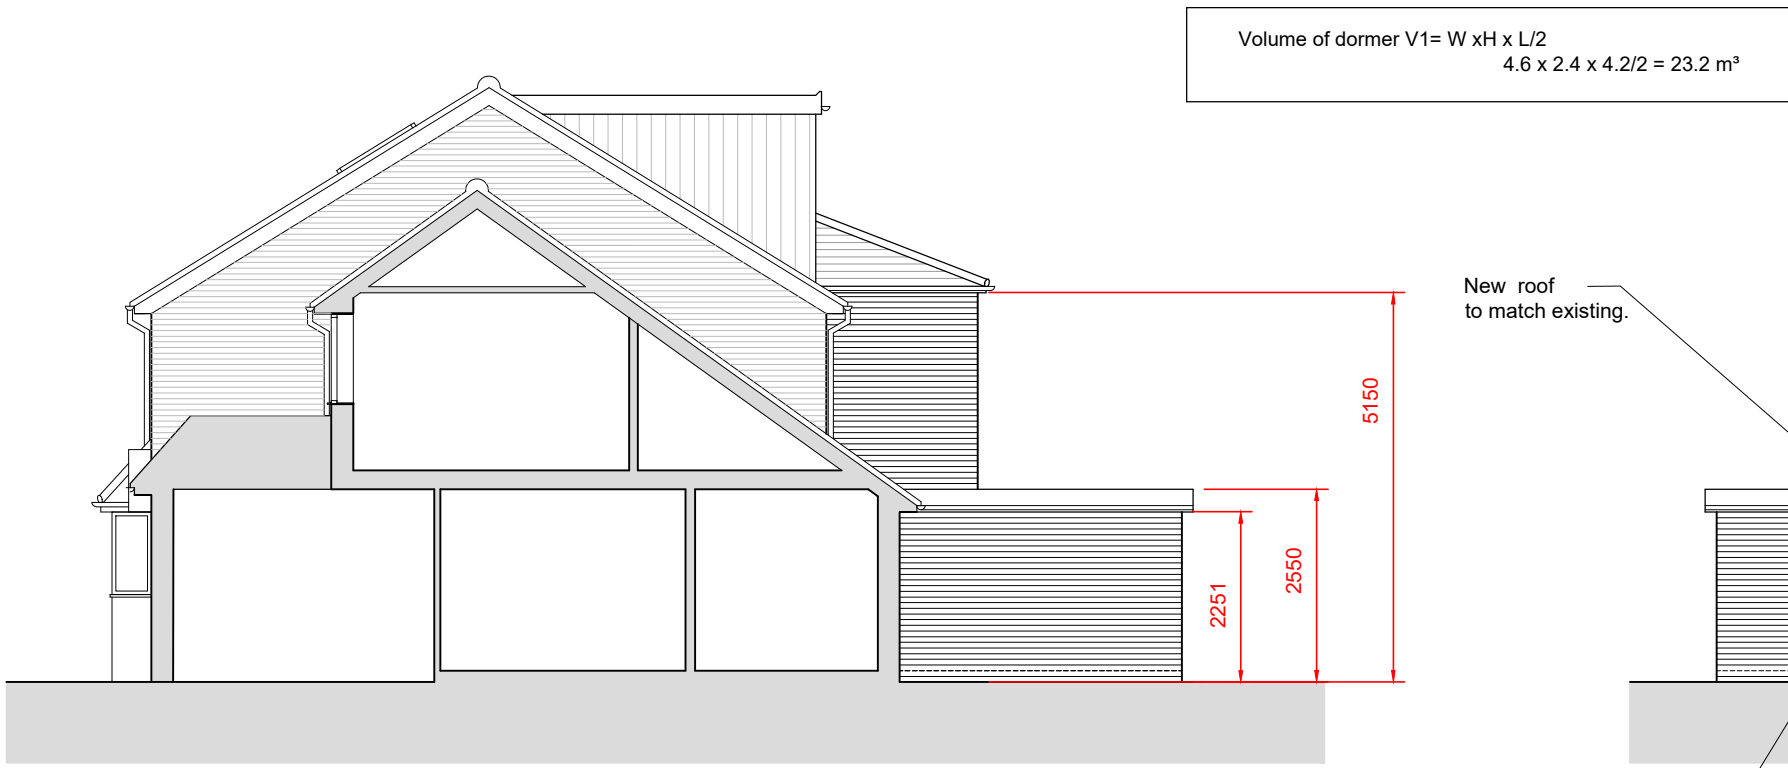

PROPOSED NORTH ELEVATION  
SCALE 1 : 100

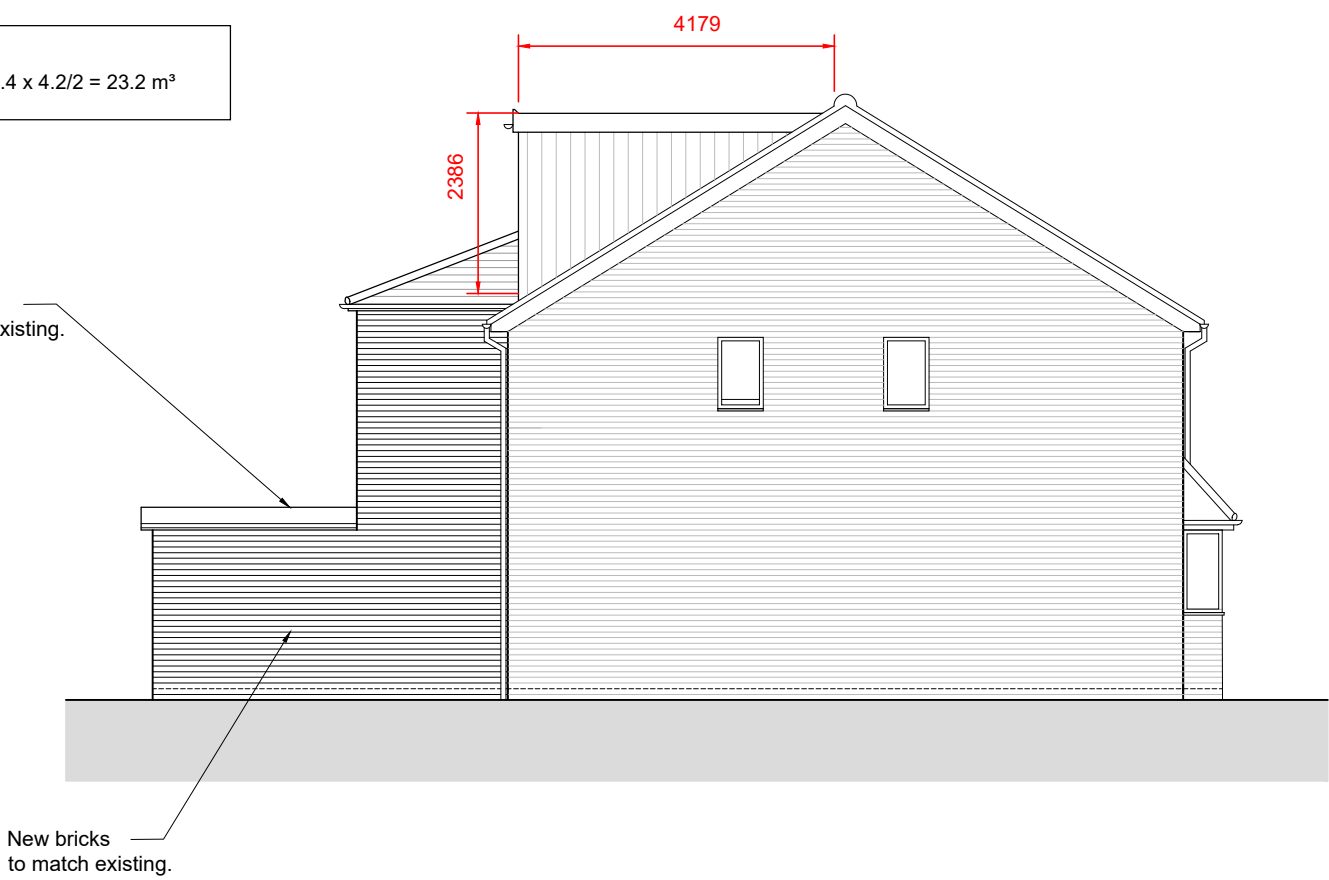


PROPOSED SOUTH ELEVATION  
SCALE 1 : 100

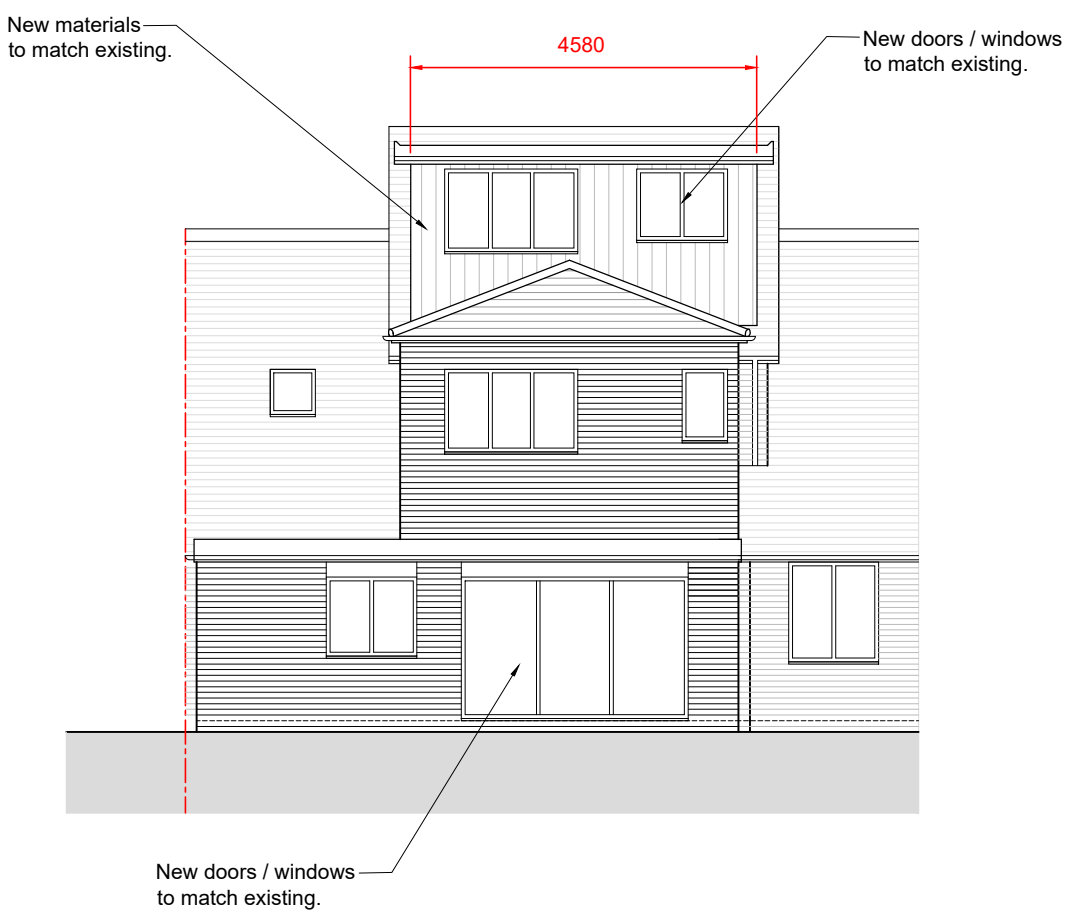


PROPOSED WEST ELEVATION  
SCALE 1 : 100



EXISTING EAST ELEVATION  
SCALE 1 : 100

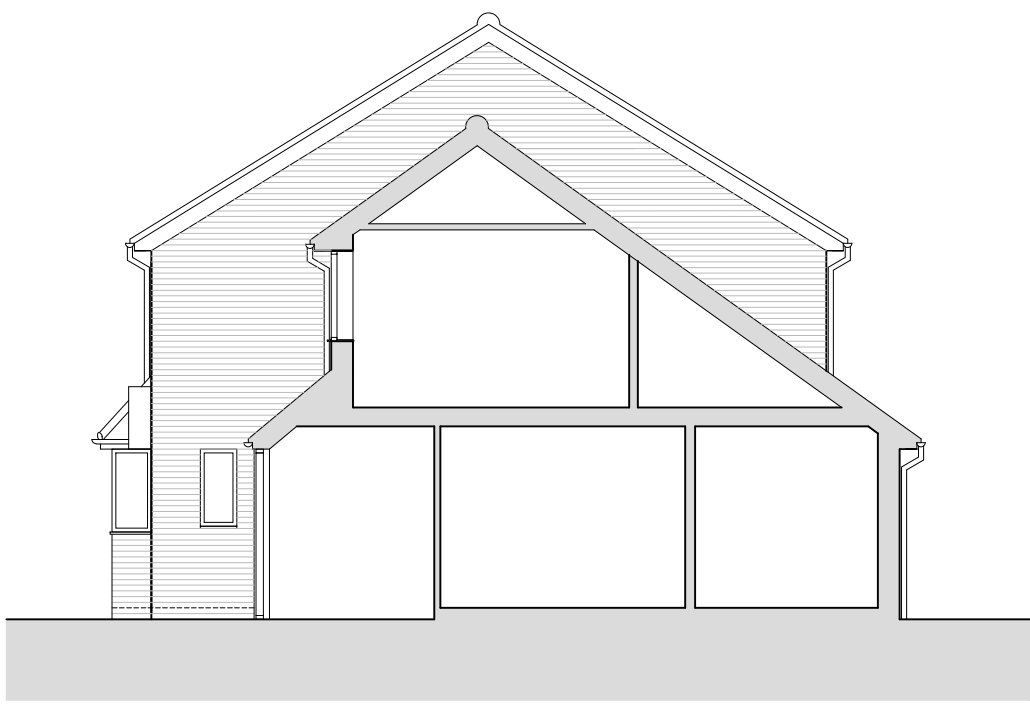


EXISTING NORTH ELEVATION  
SCALE 1 : 100

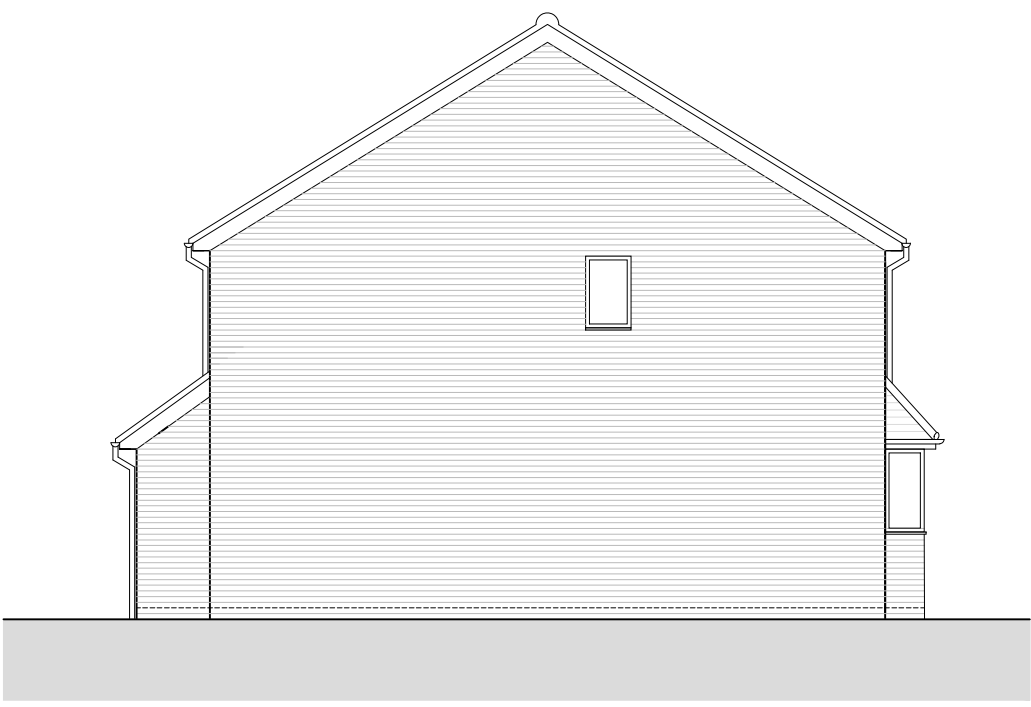


EXISTING SOUTH ELEVATION  
SCALE 1 : 100




EXISTING WEST ELEVATION  
SCALE 1 : 100

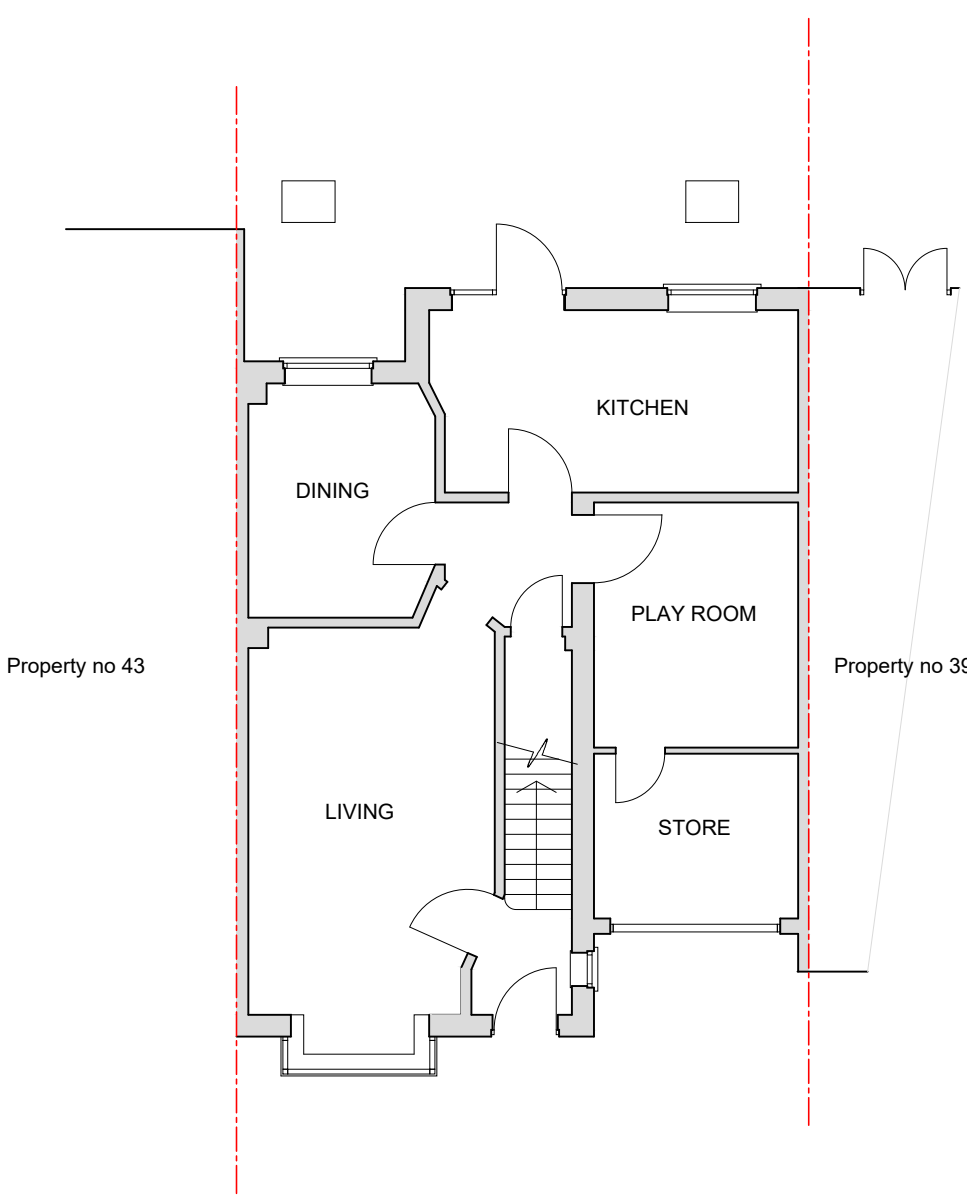


EXISTING GROUND FLOOR PLAN  
SCALE 1 : 100

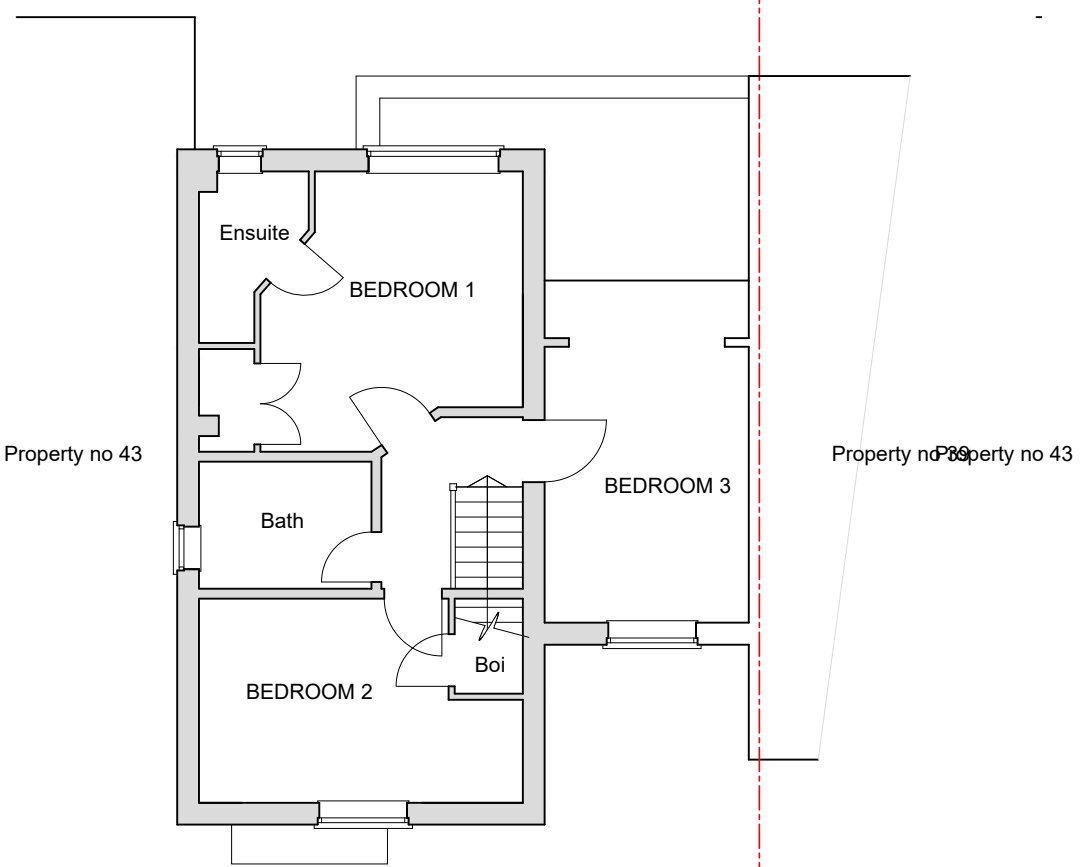


EXISTING FIRST FLOOR PLAN  
SCALE 1 : 100

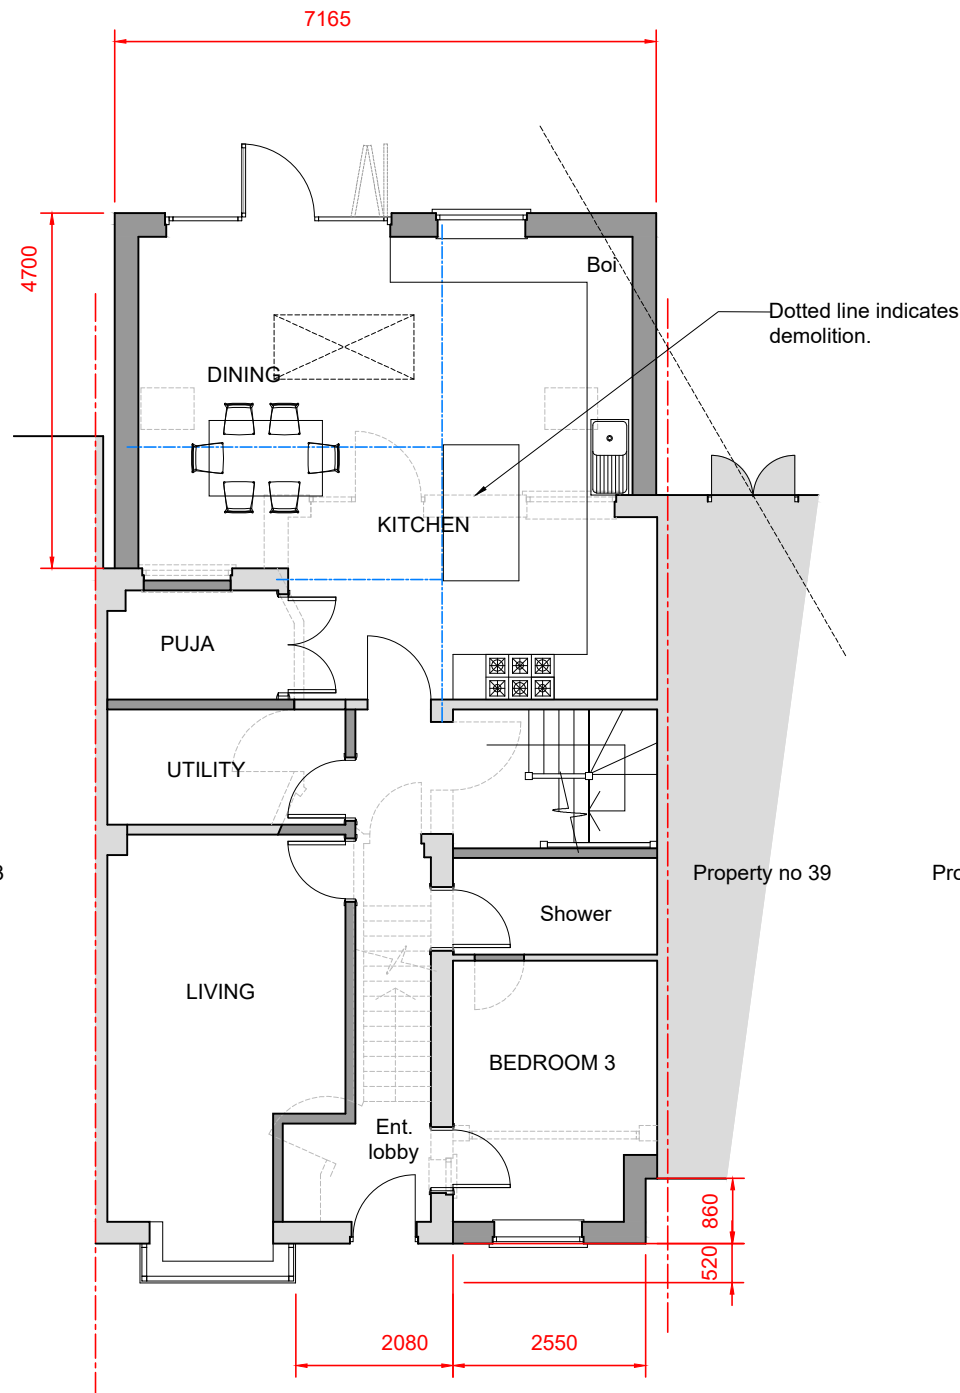

PROPOSED GROUND FLOOR PLAN  
SCALE 1 : 100

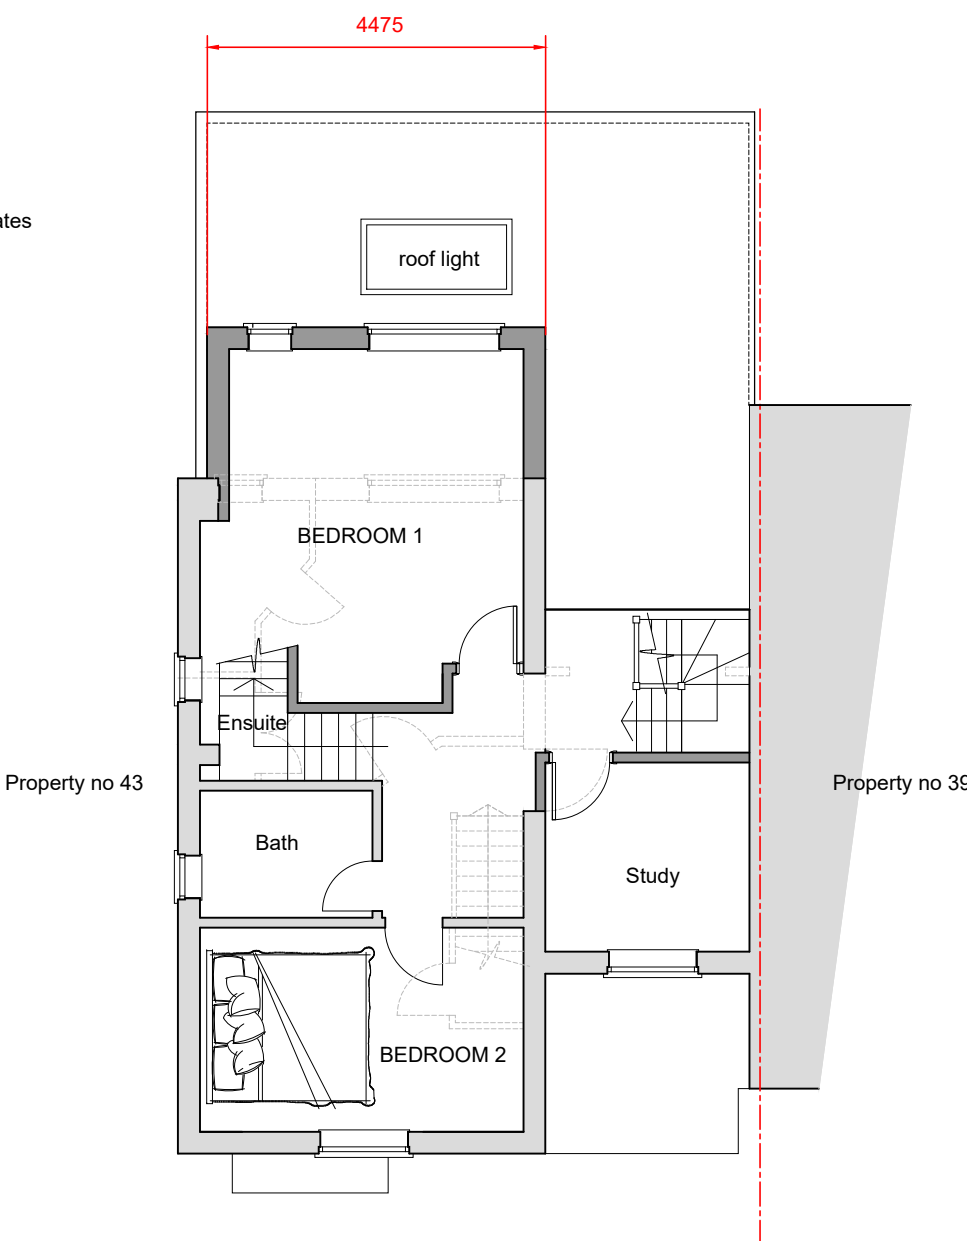

PROPOSED FIRST FLOOR PLAN  
SCALE 1 : 100

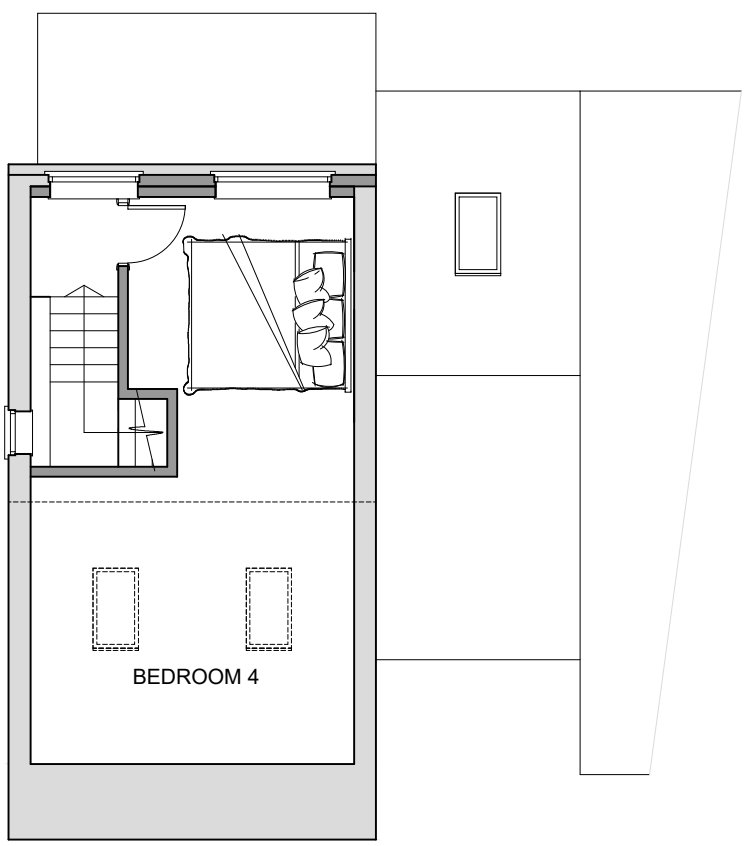

PROPOSED LOFT PLAN  
SCALE 1 : 100

NOTES

© SK Design consultants - THIS DRAWING AND DESIGN REMAINS THE COPYRIGHT AND INTELLECTUAL PROPERTY OF SK CONSULTANTS AND SHALL NOT BE COPIED IN ANY FORMAT WITHOUT APPROVAL.

THIS DRAWING IS TO BE READ IN CONJUNCTION WITH ALL OTHER DRAWINGS AND DOCUMENTS PROVIDED. THE CONTRACTOR MUST CHECK ALL DIMENSIONS ON SITE BEFORE PLACING ORDERS FOR MATERIALS OR SHOP FABRICATIONS OR COMMENCING WORKS ON SITE. ANY DISCREPANCIES SHOULD BE NOTIFIED BEFORE PROCEEDING.

SK Design Consultants  
22 Netley close  
Caversham  
Reading RG4 6SR  
Tel : 07821111602

Client:  
Mr Arpit Malani

Project:  
Two storey rear extension ,  
Garage and Loft conversion.

Location:  
41 Patrick Road, Caversham Reading, RG4 8DD

Drawing Title:  
PLANS AND ELEVATIONS

Date:  
DEC 2025

Sheet Size:  
A1

Drawn:  
SK

Drawing No:  
P1686a-02

Revision:  
G

G 06.02.2026 Added as per planners review SK