


Proposed Site Plan

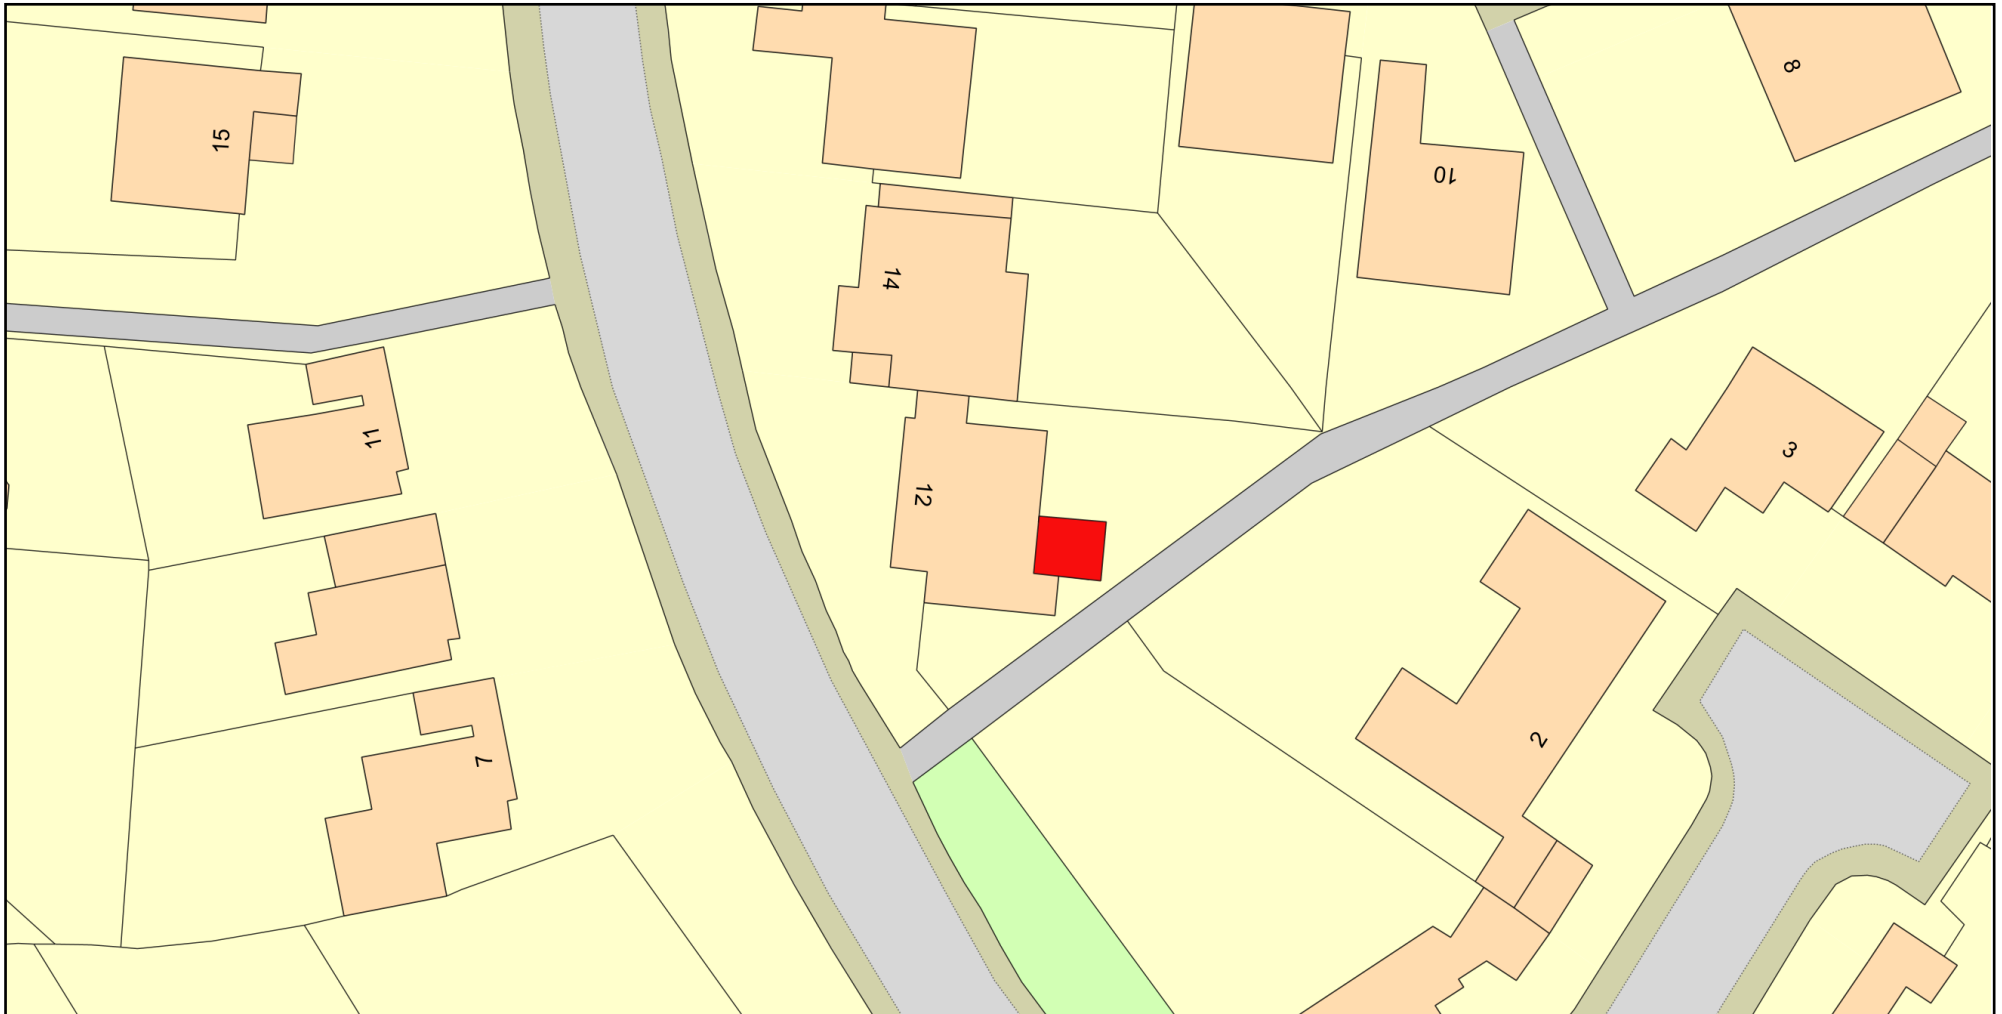

0 20
Metres



Plan Produced for: Tutty

Date Produced: 10 Feb 2026

Plan Reference Number: TQRQM26041123943482

Scale: 1:500 @ A4

© Crown copyright and database rights 2025 OS 100042766

