



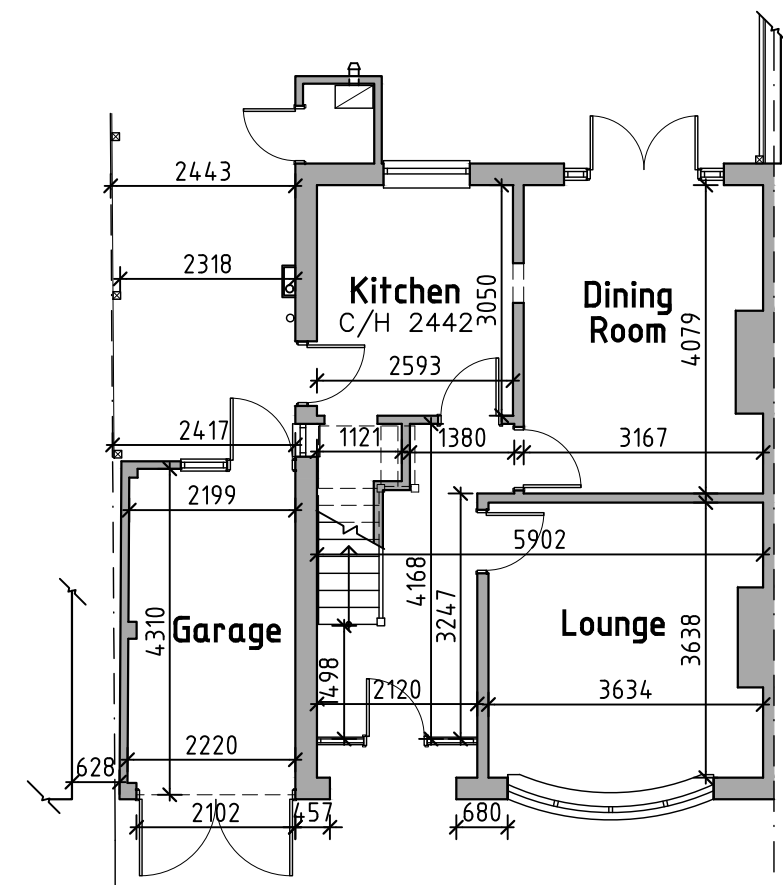

0 1 2 3 Metres
SCALE BAR @ 1-100
Existing Ground Floor Plan

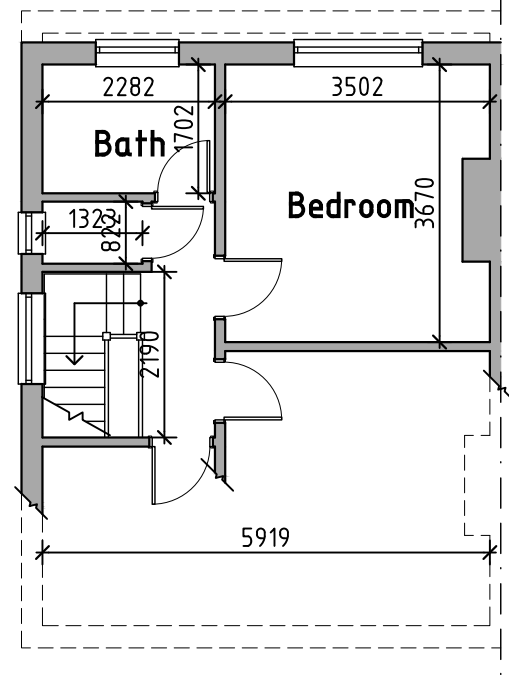

0 1 2 3 Metres
SCALE BAR @ 1-100
Existing First Floor Plan




0 1 2 3 Metres
SCALE BAR @ 1-100
Existing Front Elevation




0 1 2 3 Metres
SCALE BAR @ 1-100
Existing Side Elevation




0 1 2 3 Metres
SCALE BAR @ 1-100
Existing Rear Elevation

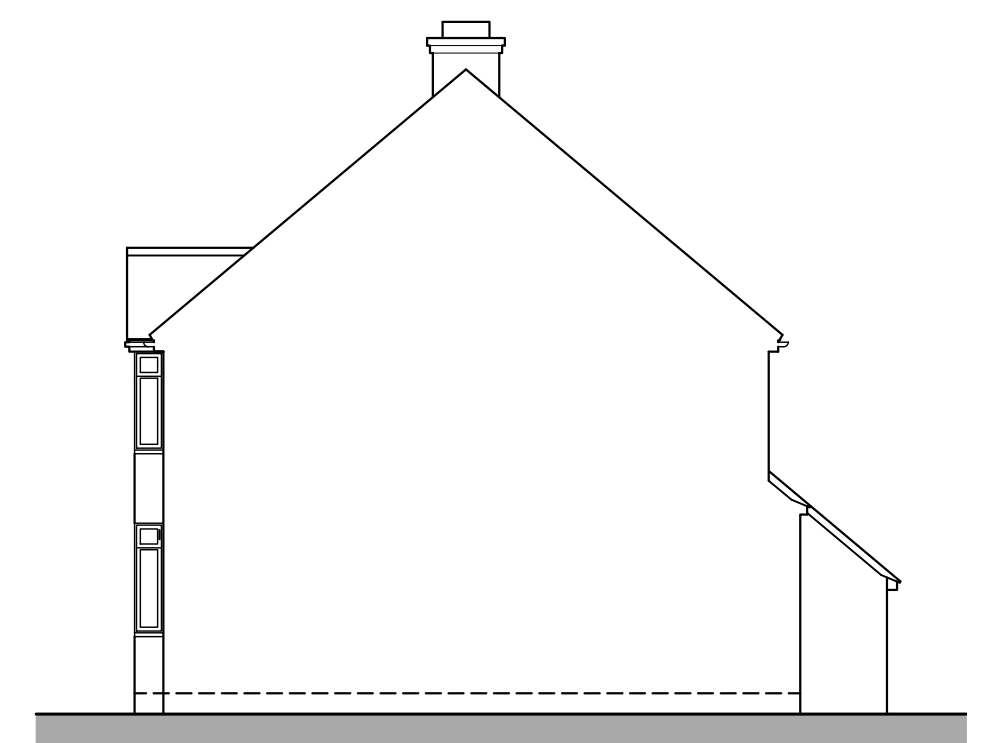


0 1 2 3 Metres
SCALE BAR @ 1-100
Existing Side Elevation

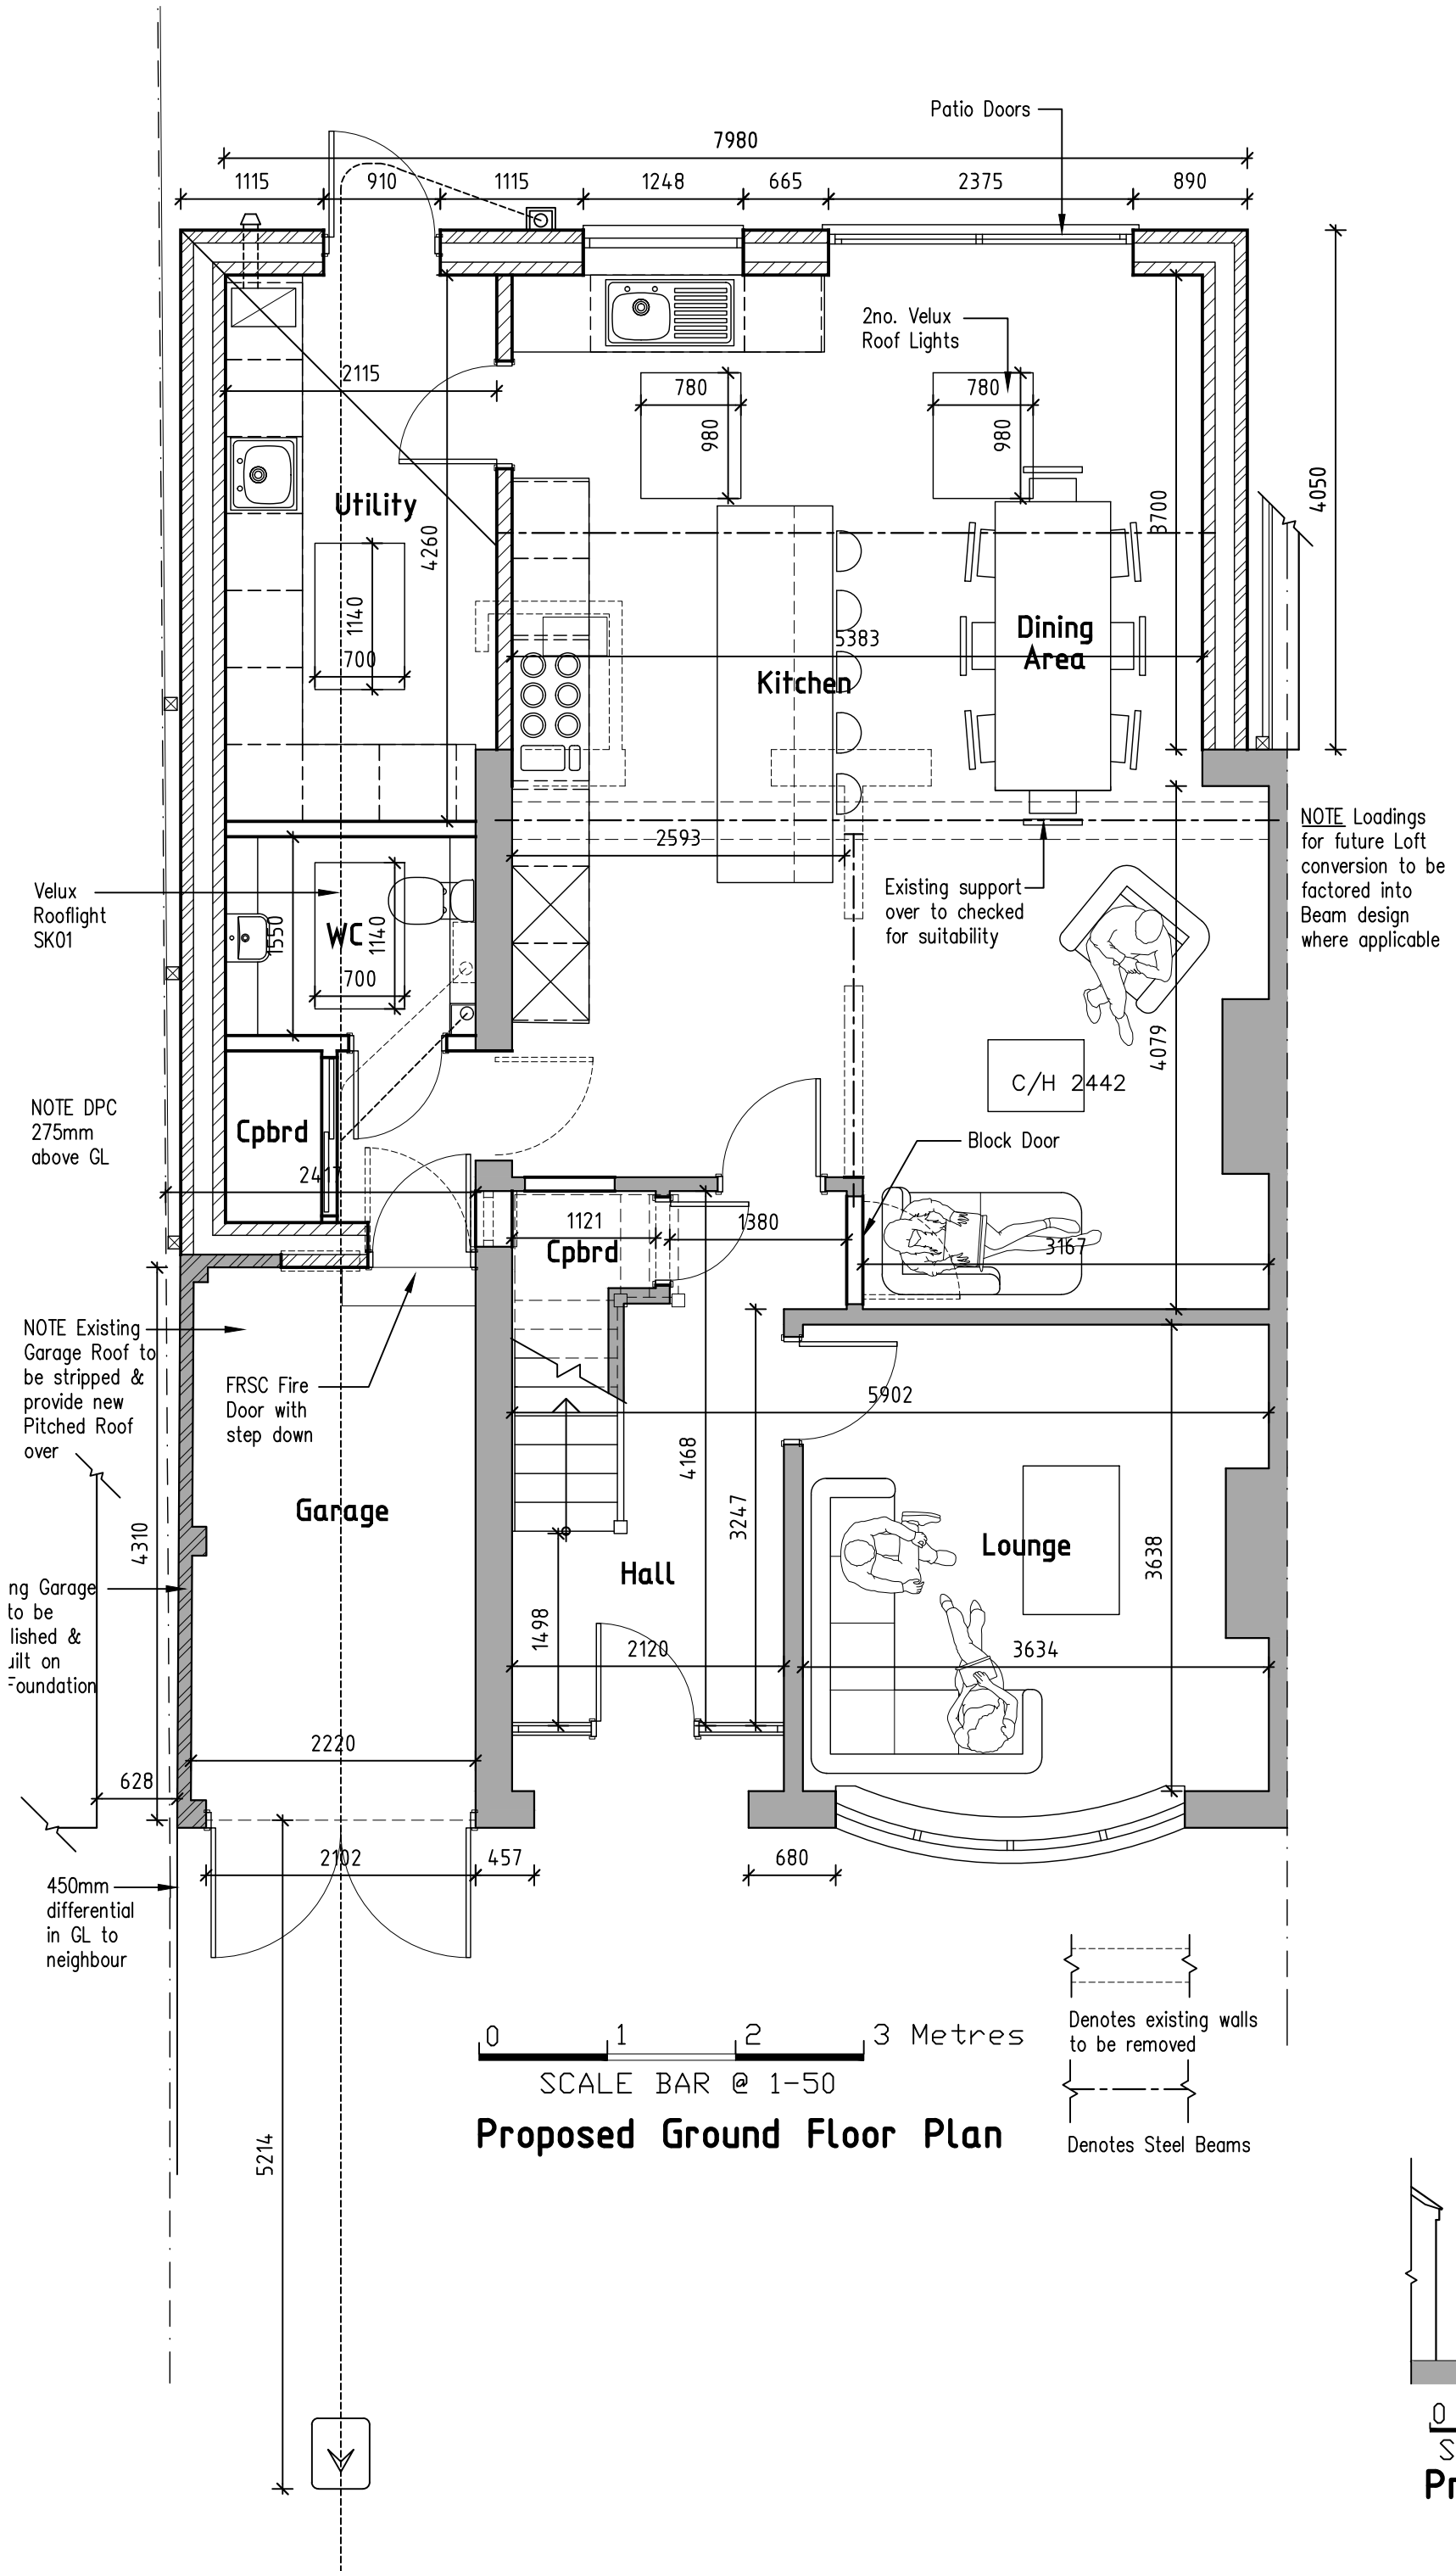


0 1 2 3 Metres
SCALE BAR @ 1-50
Proposed Ground Floor Plan

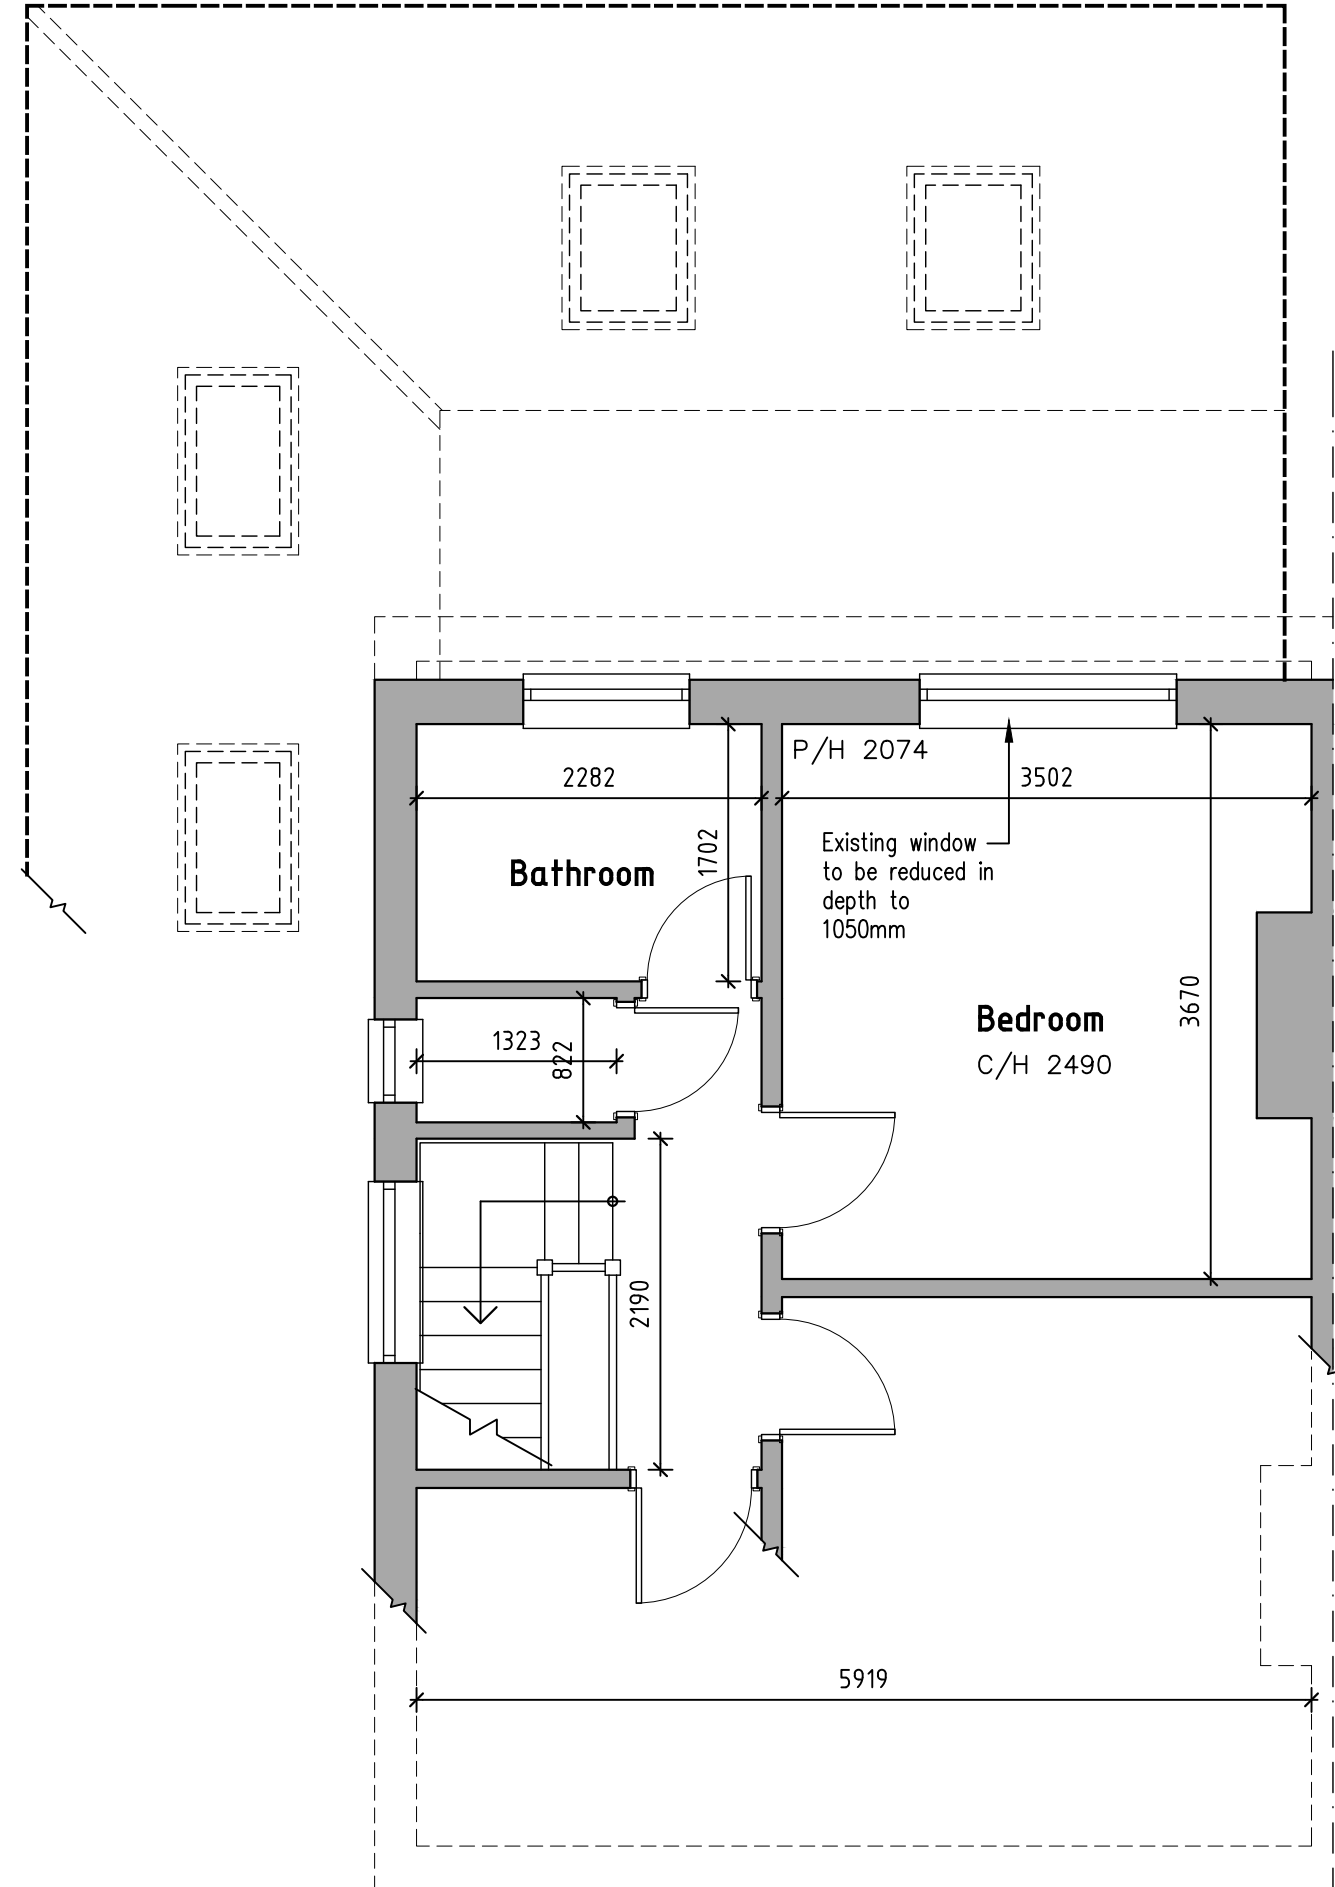


0 1 2 3 Metres
SCALE BAR @ 1-50
Proposed First Floor Plan

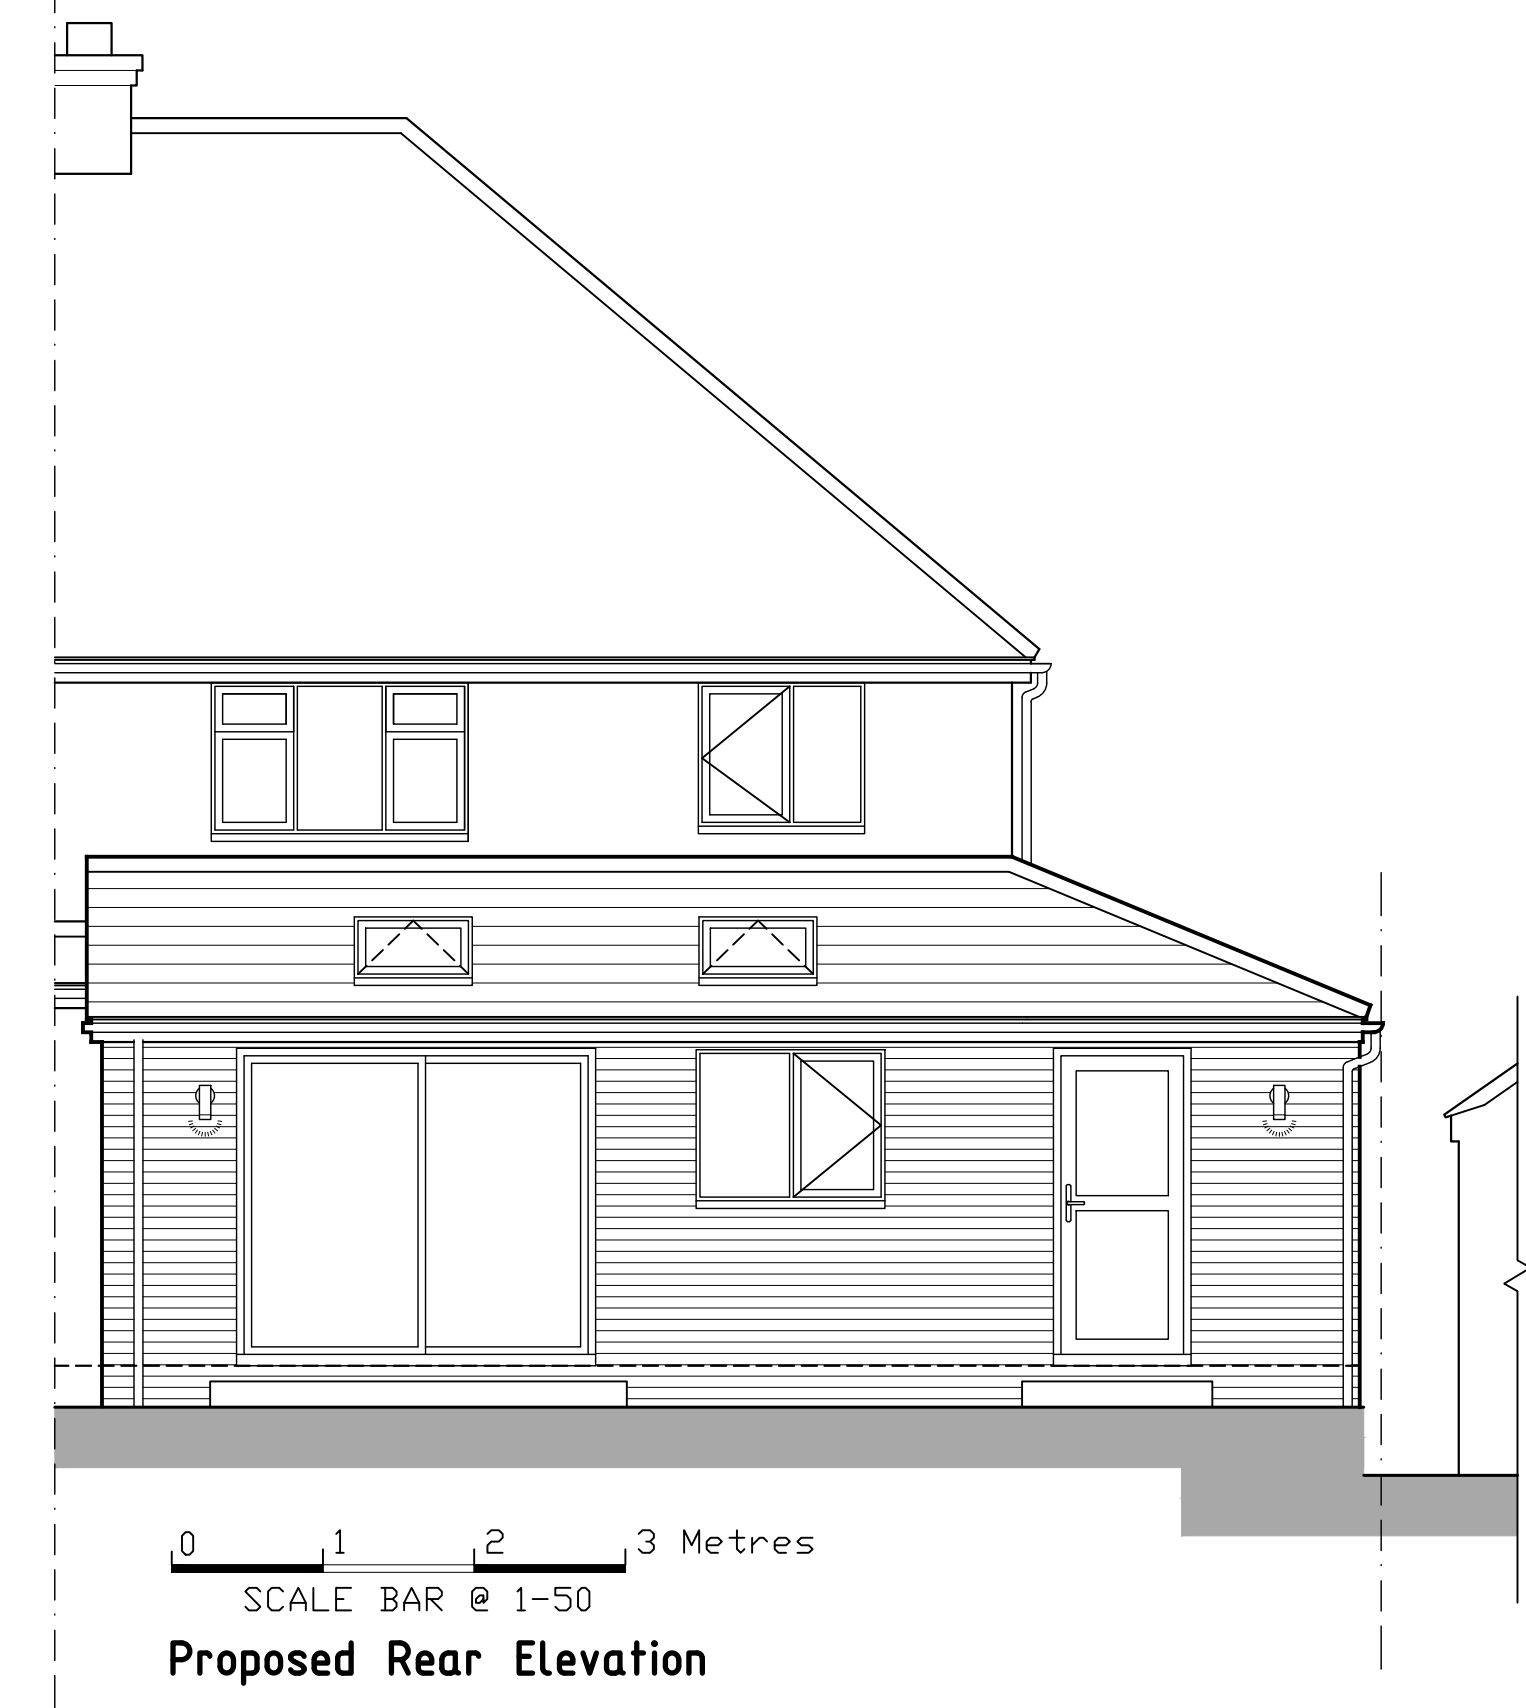


0 1 2 3 Metres
SCALE BAR @ 1-50
Proposed Rear Elevation

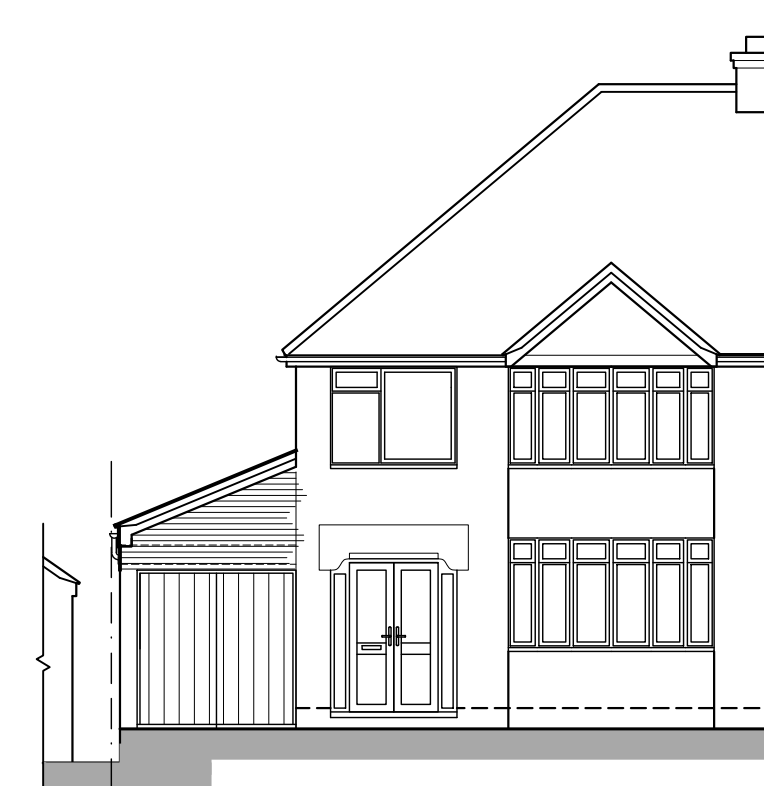


0 1 2 3 Metres
SCALE BAR @ 1-100
Proposed Front Elevation

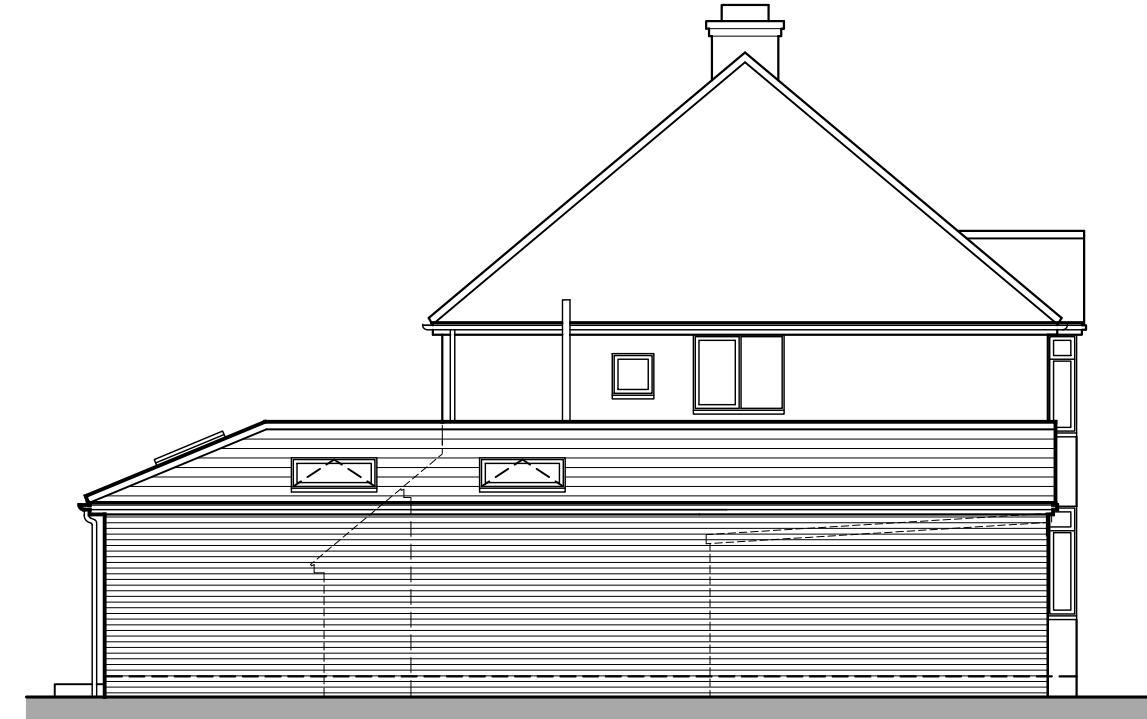


0 1 2 3 Metres
SCALE BAR @ 1-100
Proposed Side Elevation

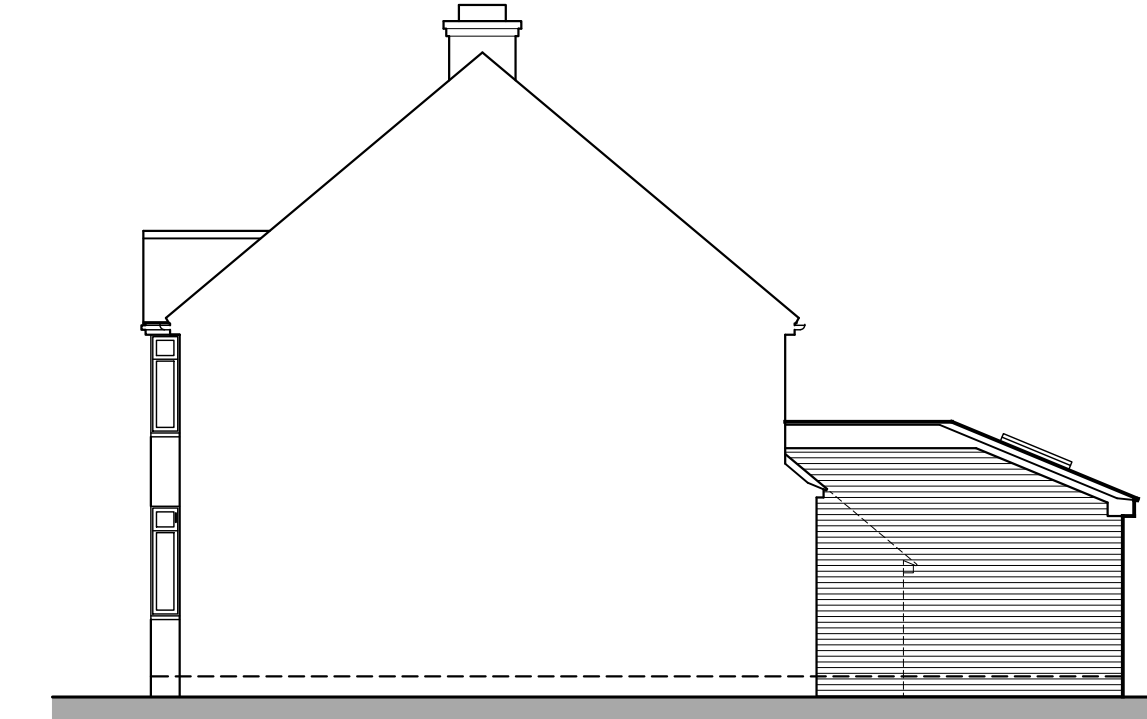

0 1 2 3 Metres
SCALE BAR @ 1-100
Proposed Side Elevation

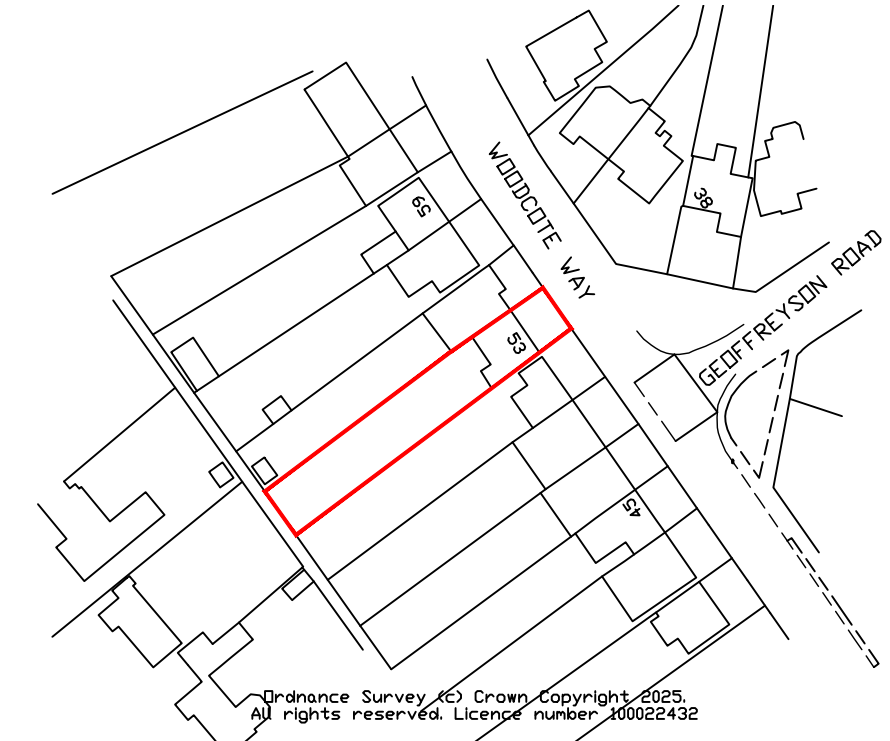

0 10 20 30 Metres
SCALE BAR @ 1-1250
Location Plan 1-1250

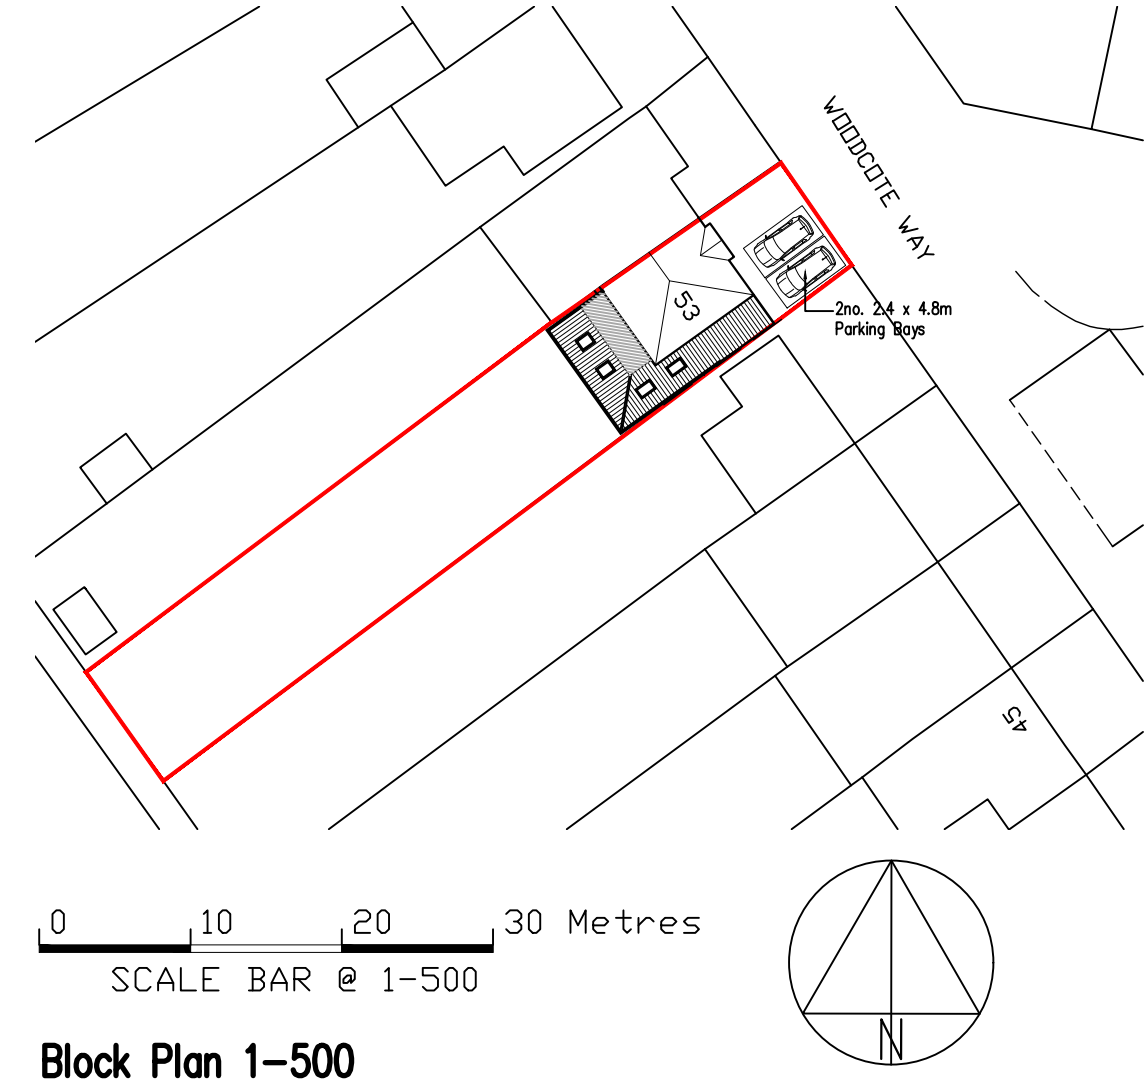

0 10 20 30 Metres
SCALE BAR @ 1-500
Block Plan 1-500



GREG Farrell
Building & Design Consultant
Planning, Building Regulations & Structural Design
43 Wendover Way,
Tilehurst, Reading,
Berks RG30 4RU
Tel & Fax: 0118 941 6249
Mobile: 07967 009862
greg@gregfarrell.co.uk

Rev.	Description	Date
A	Clients updates added	11-12-2025
B	Roof & Internal Layout updates	12-12-2025
C	Clients updates added	12-12-2025
D	Clients updates added	09-02-2026

JOB TITLE
**53 Woodcote Way
Caversham, Reading**

TITLE
Existing & Proposed Plans & Elevations

SCALE 1:50 1:100 DATE December 2025 DRAWING No. 01 D

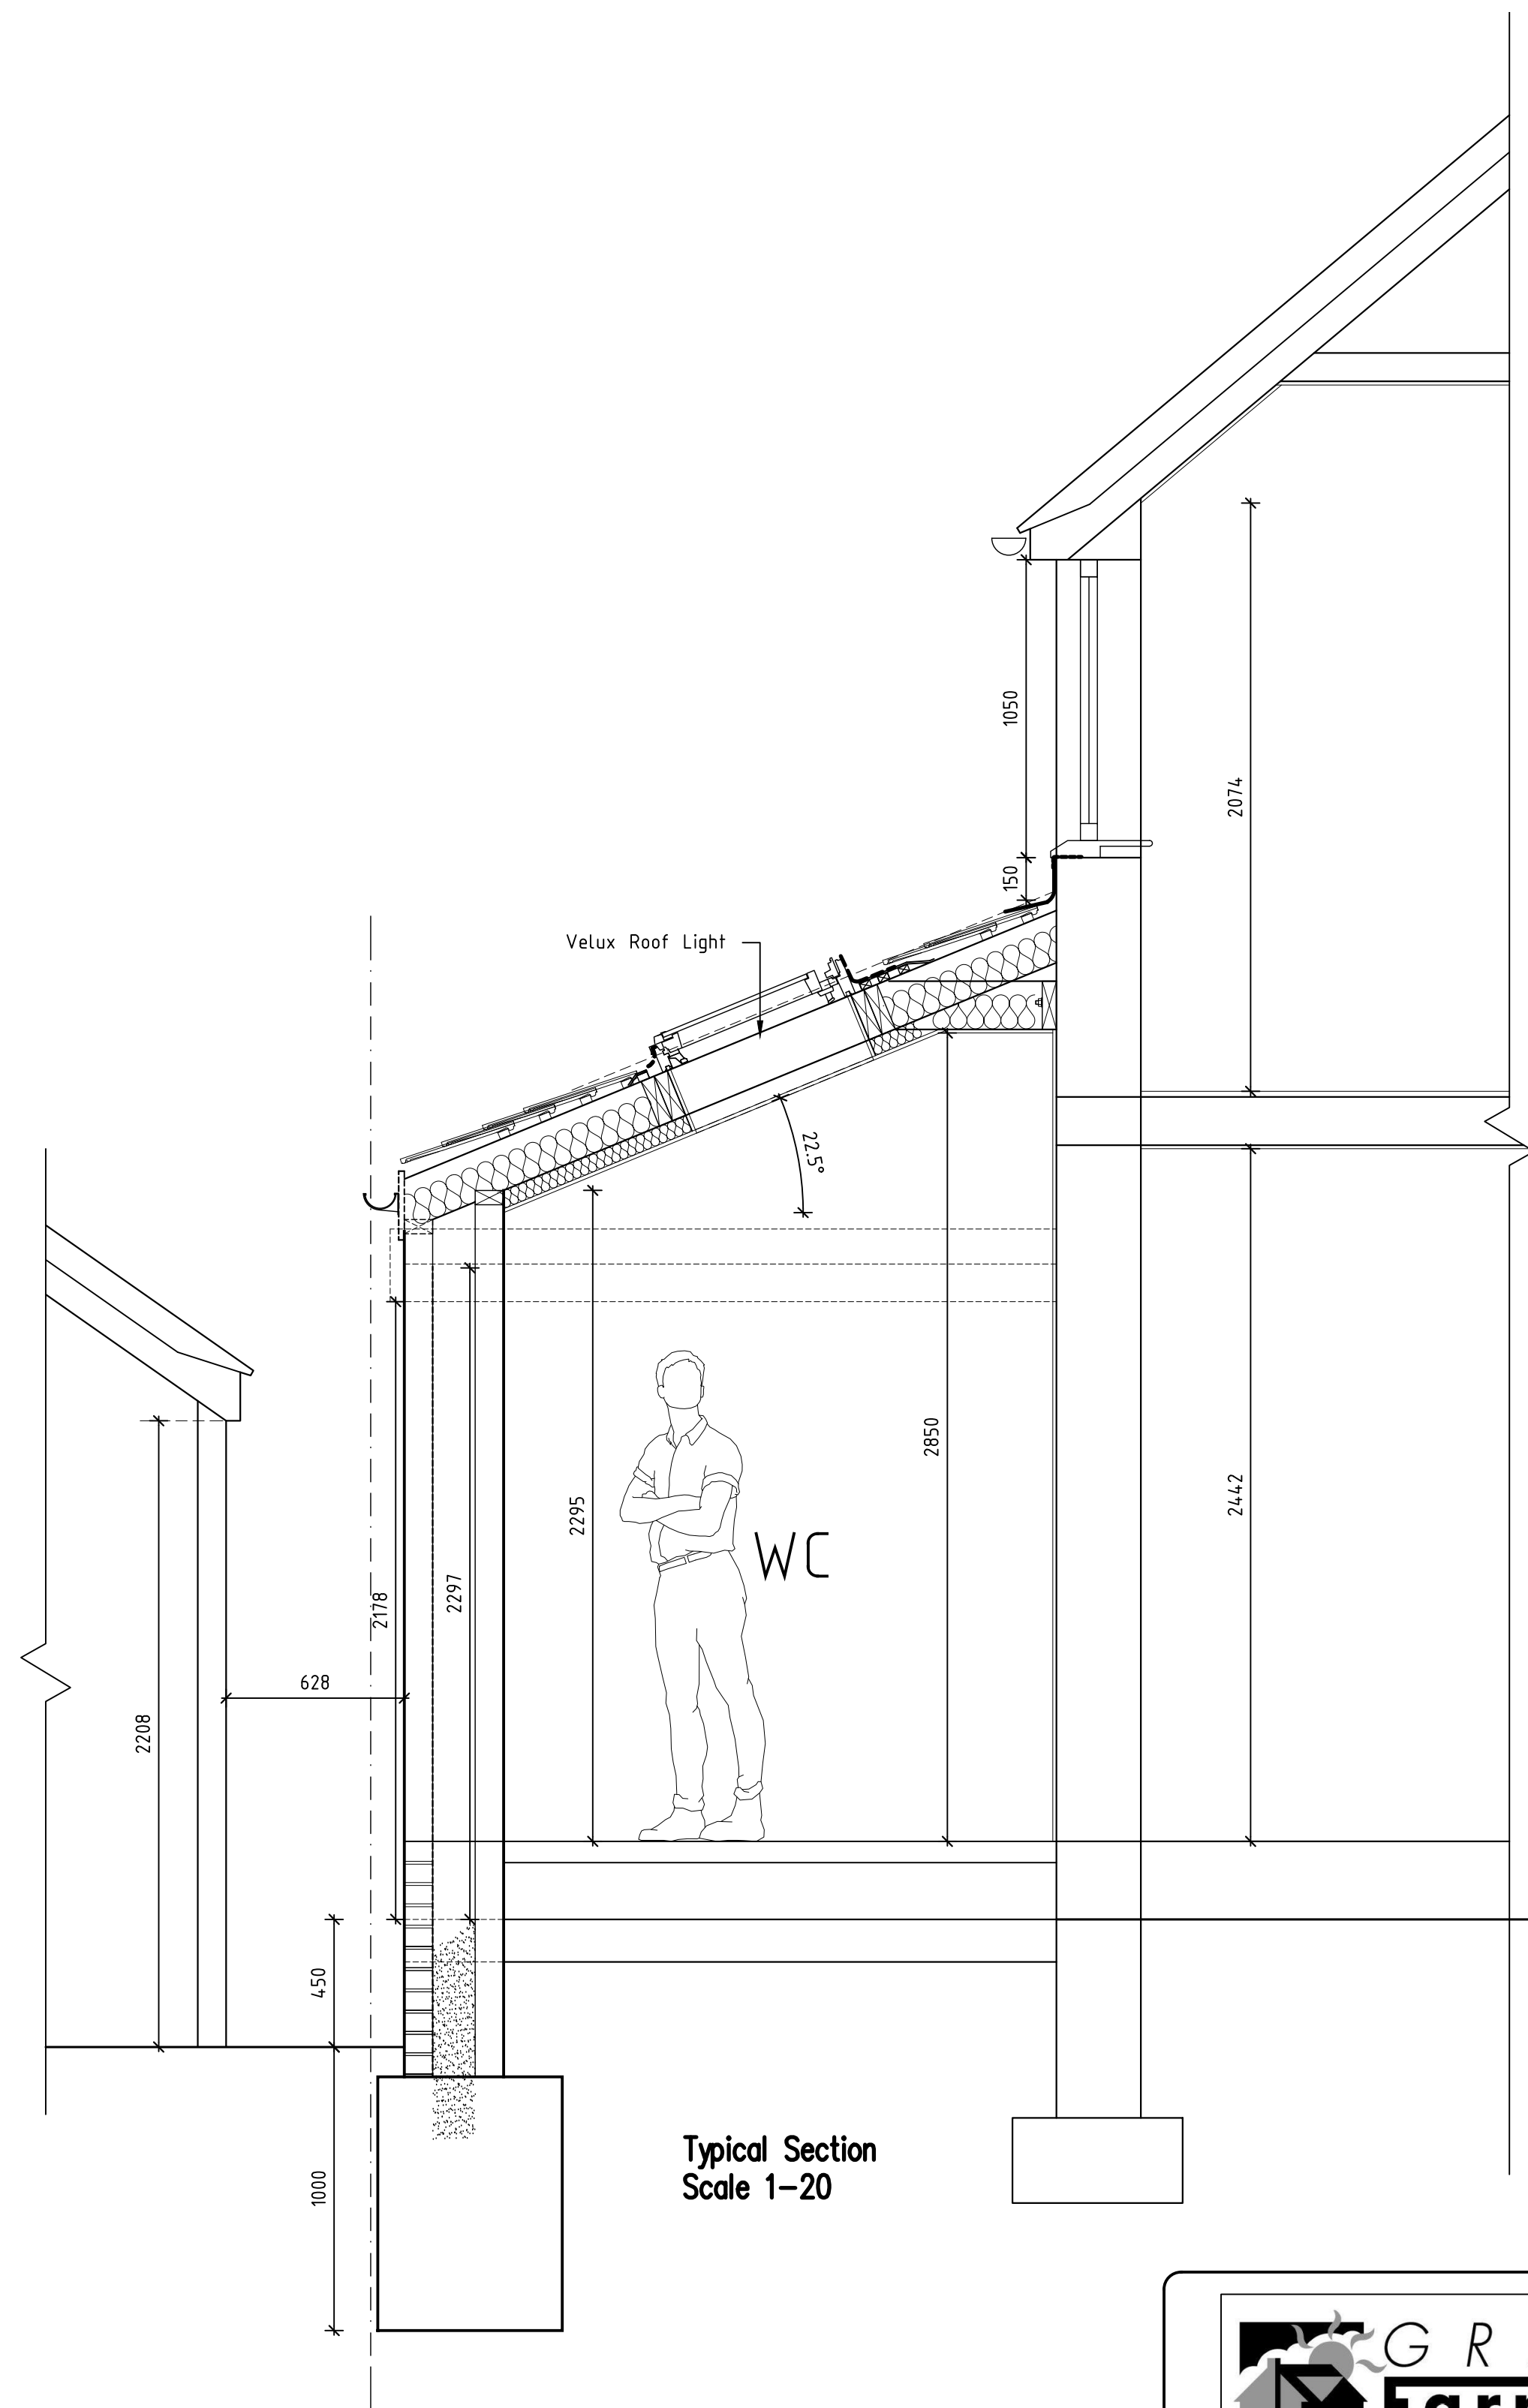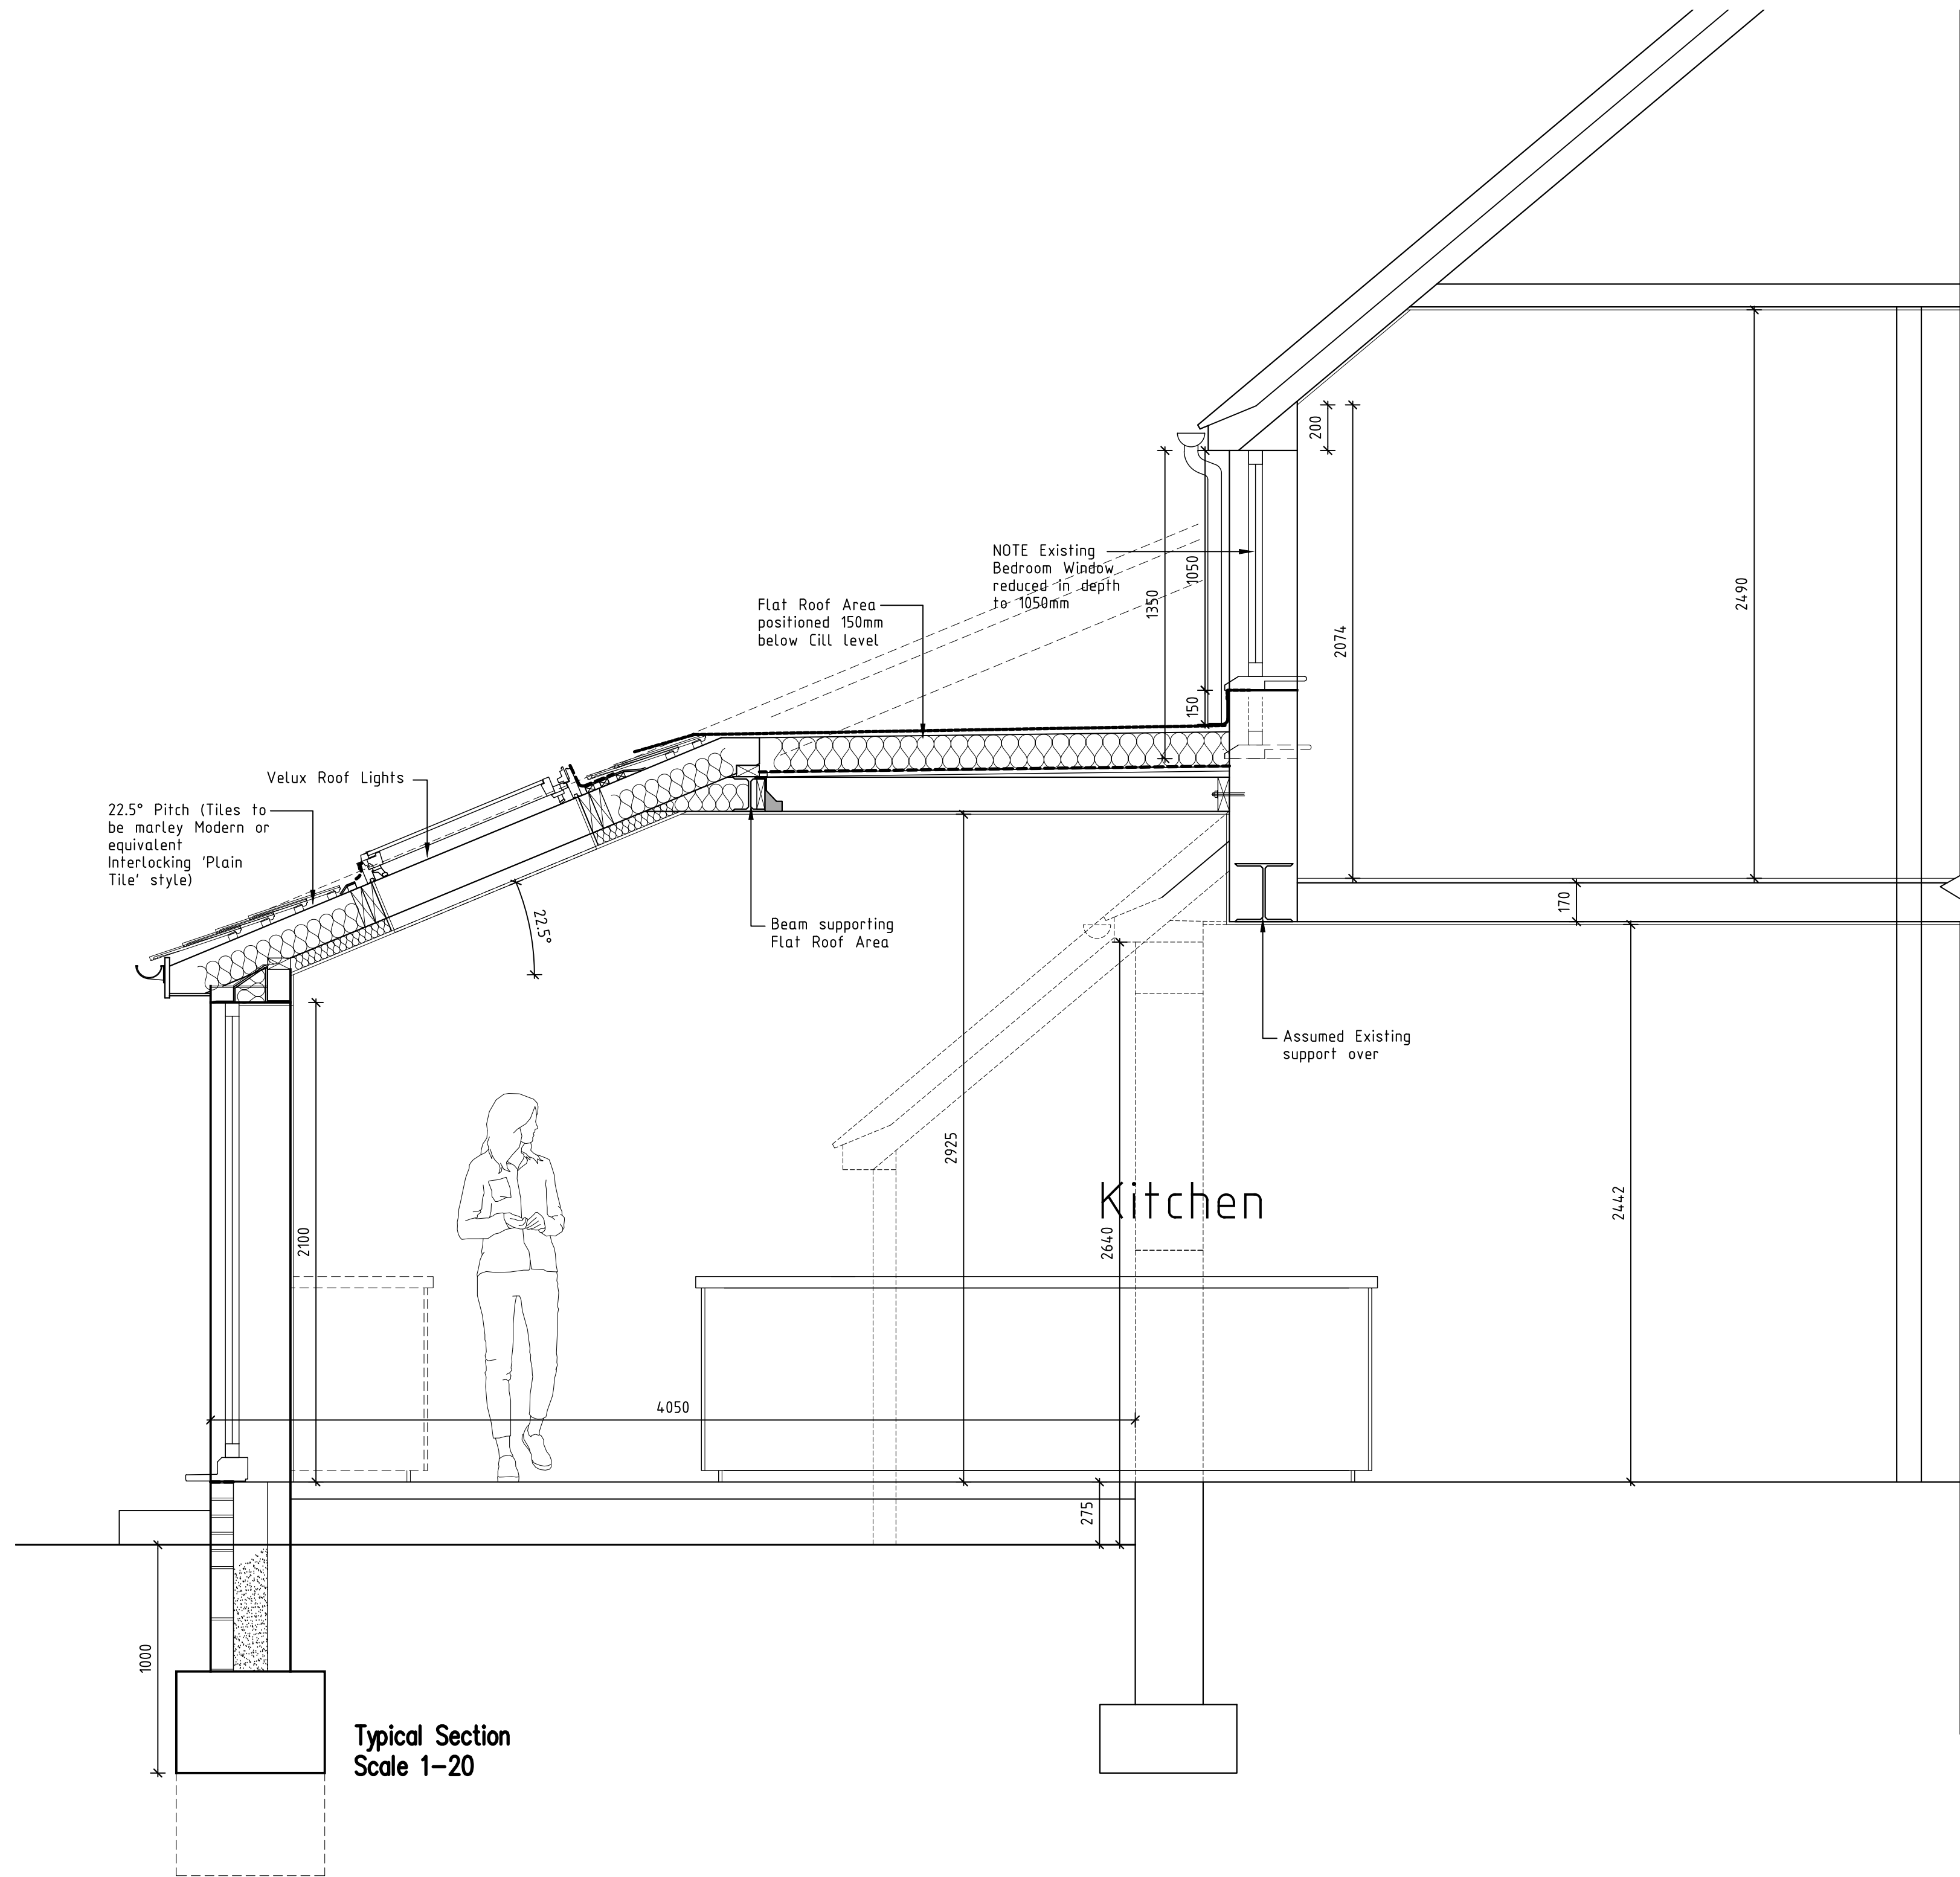



G R E G
Farrell
Building & Design Consultant

43 Wendover Way,
Tilehurst, Reading,
Berkshire RG30 4RU
Tel & Fax: 0118 941 6249
Mobile: 07967 009862
greg@gregfarrell.co.uk

Planning, Building Regulations & Structural Design

REVISIONS		
Rev.	Description	Date
A	Clients updates added	09-02-2026

JOB TITLE

53 Woodcote Way
Caversham, Reading

TITLE

Typical Sections

SCALE1:20

DATEDecember 2025

DRAWING No.02A