
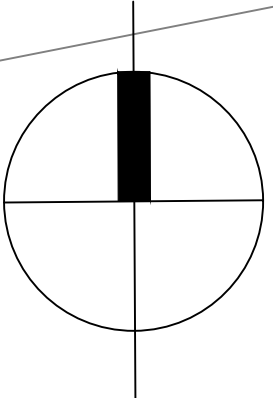
 


TREE REMOVAL DATA					
Ref.	Species	Retention Category	Ref.	Species	Retention Category
T017	Flowering cherry	C1	T060	English yew	C2
T019	Hawthorn	C2	T061	English yew	C2
T020	English yew	C2	T062	English yew	C2
T021	Flowering cherry	C1	T063	English yew	C2
T022	Sweet chestnut	C2	T071	Cedar	U
T023	Silver birch	C2	T072	Not identified	U
T024	Wild cherry	C2	T073	Lawson cypress	C1,2
T025	Flowering cherry	C2	T075	Himalayan birch	C1,2
T034	Hazel	C2	T085	London plane	B2
T035	Wild cherry	U	T087	English yew	C2
T036	Common beech	B2	T089	English yew	C2
T037	Common beech	C2	T092	Western red cedar	U
T038	Common beech	B2	G093	English yew	C2
T039	Flowering cherry	C1	T097	Wellingtonia	C2
T040	Flowering cherry	U	T098	English yew	C1,2
T041	Flowering cherry	C1	T099	Common holly	C2
T042	Lime	U	T119	Apple	C2
T045	Common beech	C2	T122	English yew	C2
T050	Common beech	C2	T126	Apple	C2
T054	Hazel	C2			

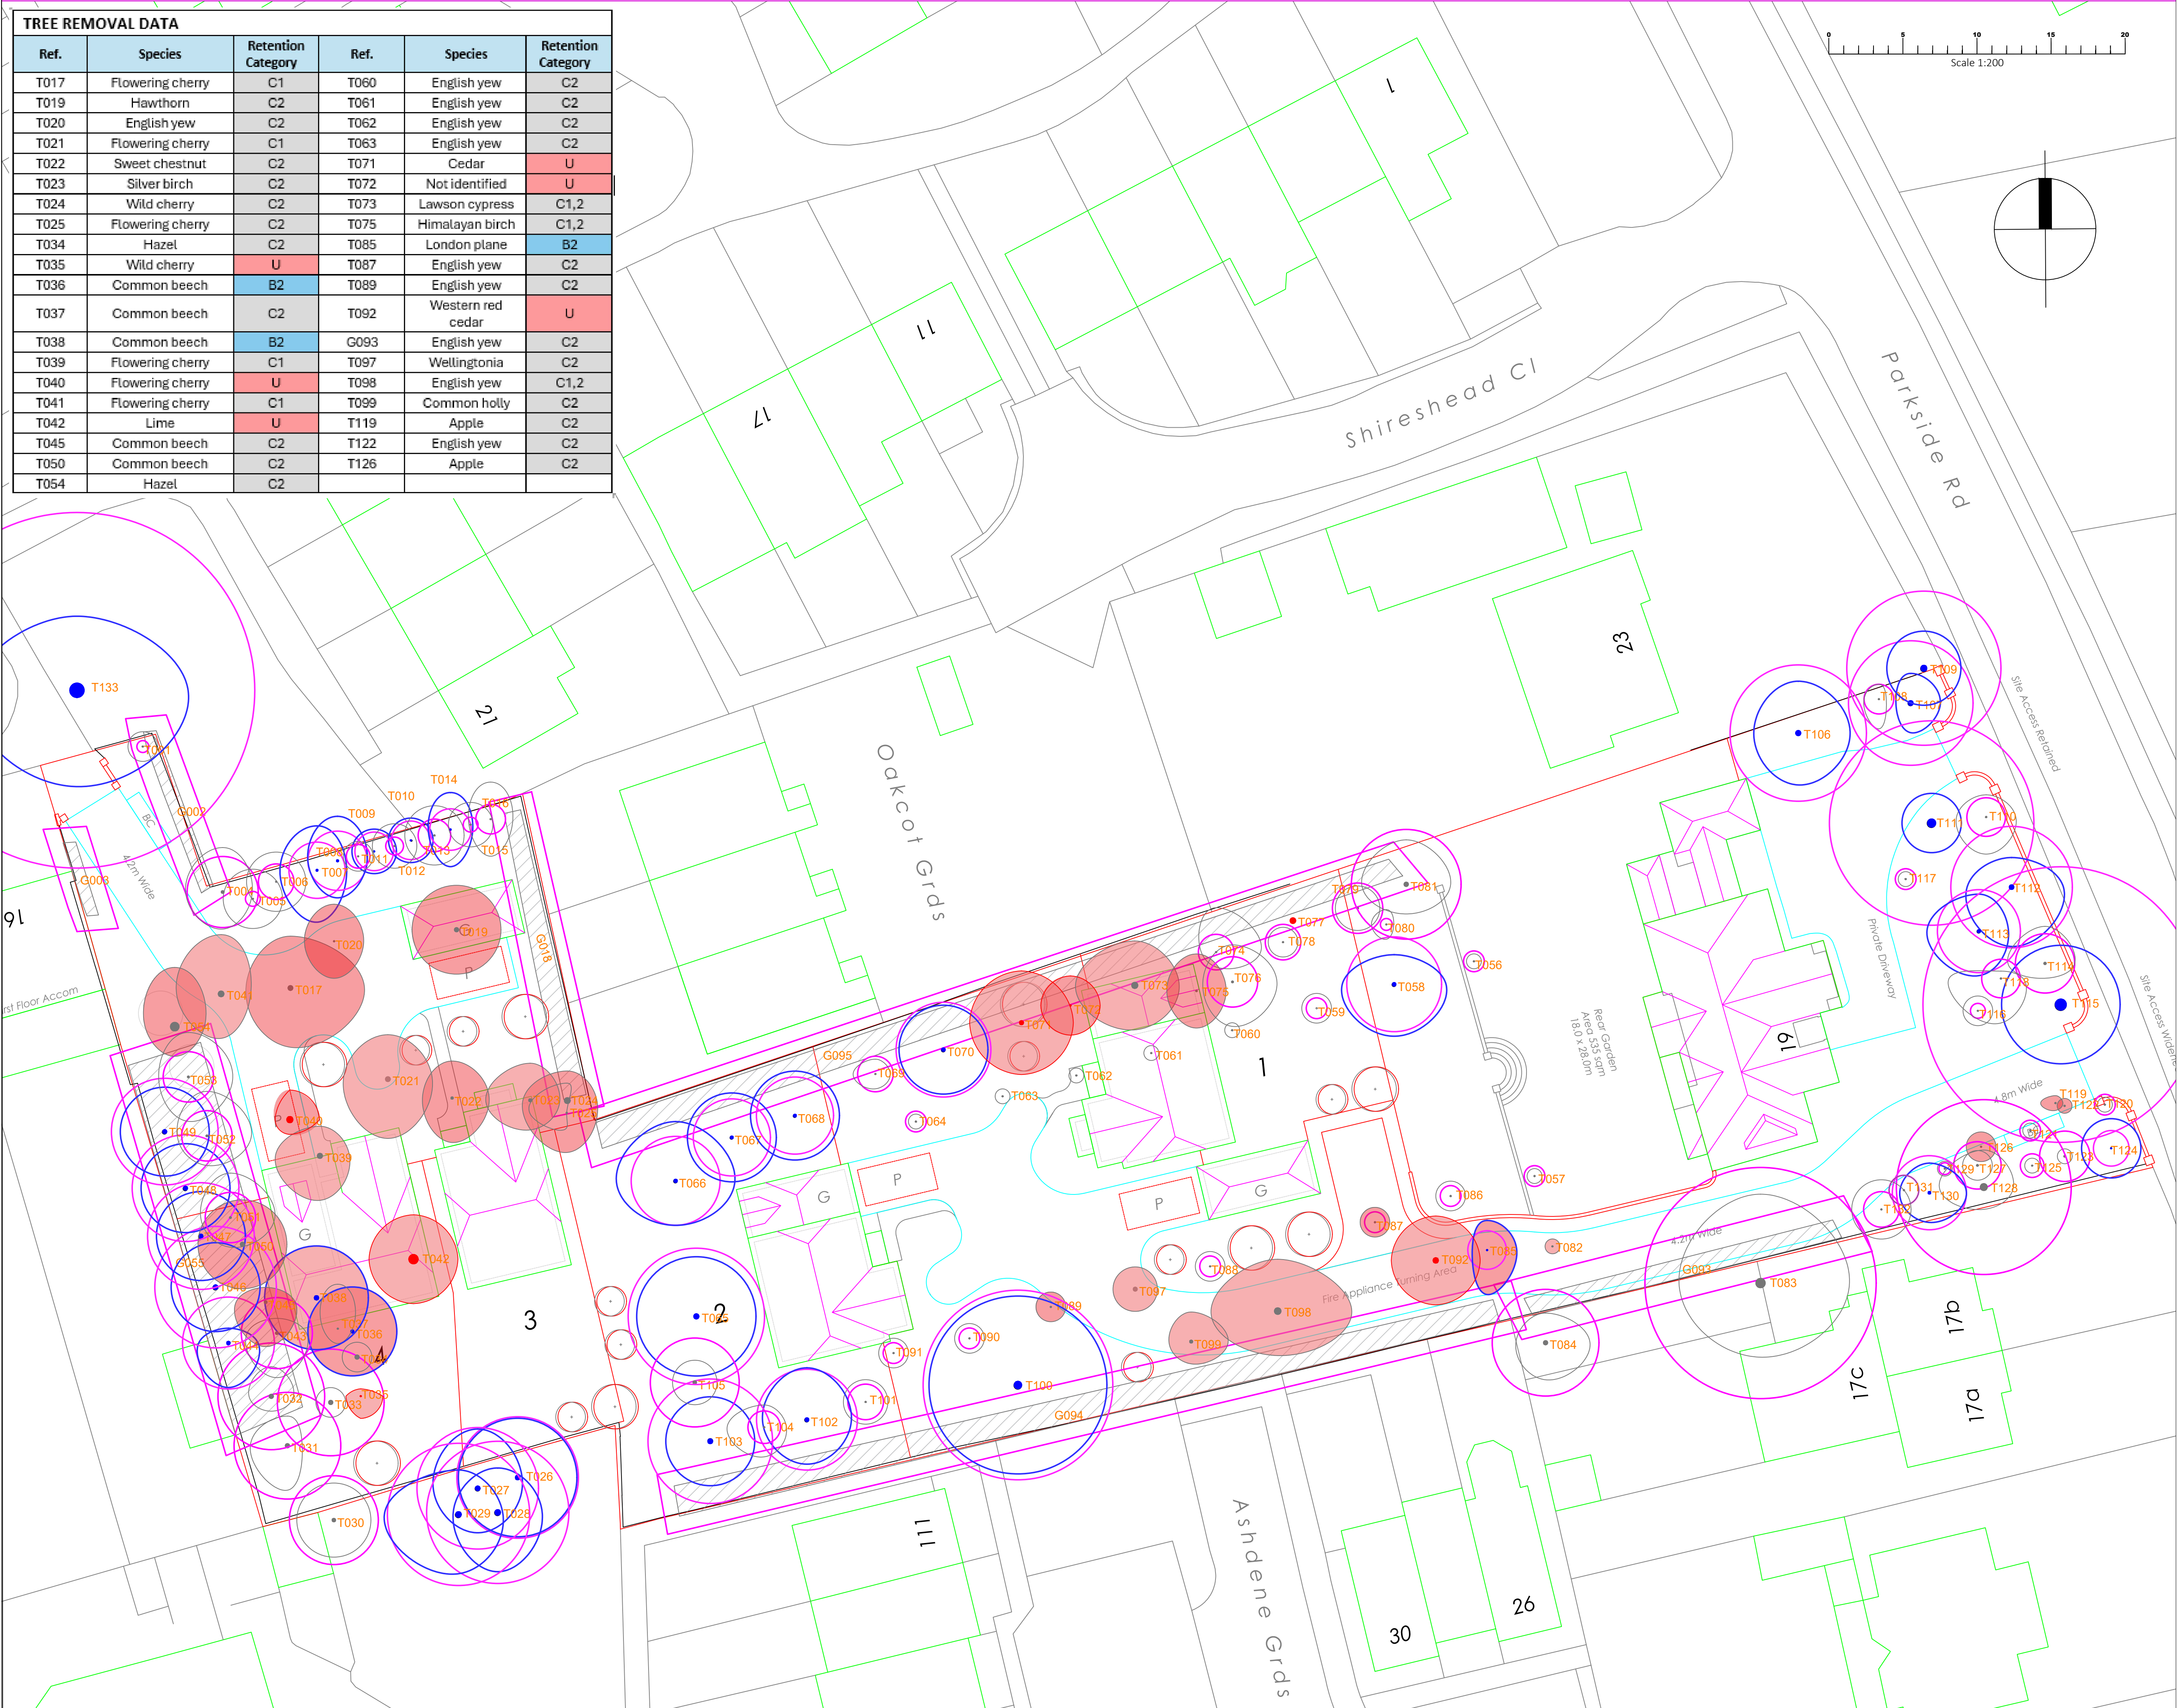

KEY - TREES

- T001 HIGH-GRADE CATEGORY 'A' TREE
- T002 MEDIUM-GRADE CATEGORY 'B' TREE
- T003 LOW-GRADE CATEGORY 'C' TREE
- LOW-GRADE CATEGORY 'C' TREE / HEDGE GROUP
- T004 CATEGORY 'U' POOR QUALITY TREE - POTENTIALLY HAZARDOUS
- ROOT PROTECTION AREA (RPA)
- FACILITATIVE TREE REMOVAL

ARBORICULTURAL
SITE PLAN
(TREE REMOVAL)

Client:
RICHARD STIMPSON

Site:
HIGH HESKET
19 PARKSIDE ROAD
READING
BERKSHIRE RG30 2BT

The position of trees within the tree plan has been taken from a topographical survey provided by the client. This plan is considered to be a good representation of their locations in relation to the site and proposed construction works.

Survey by Sarah Duckworth
Arboricultural Consultant

sarahduckworth@hotmail.com
M:07810 440546

Scale 1:200 @ A1
Date: SEPTEMBER 2025 (Updated February 2026)

Ref: HIGH HESKET Tree Removal Plan 06831 2025 0.2



DUCKWORTHS
ARBORICULTURE LTD.