



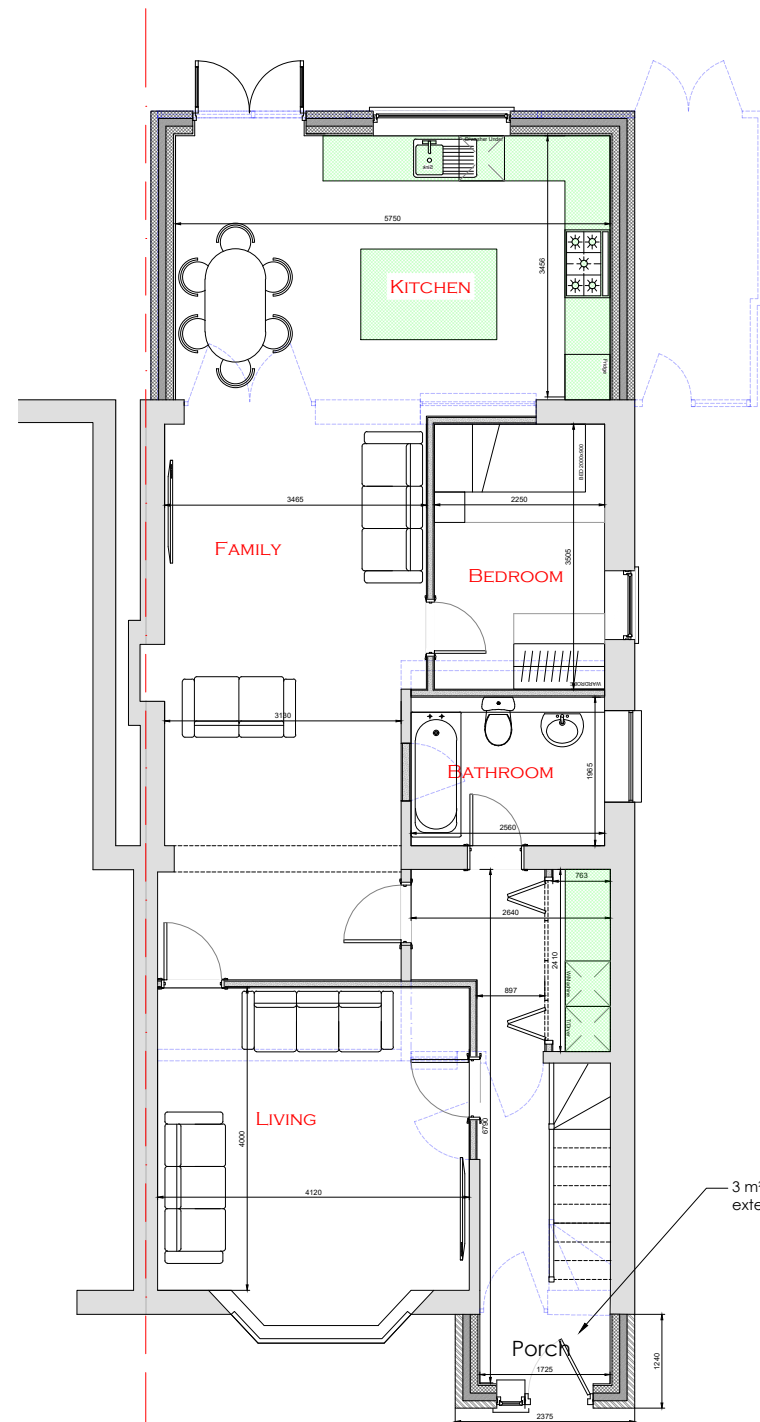

Proposed Ground Floor Plan

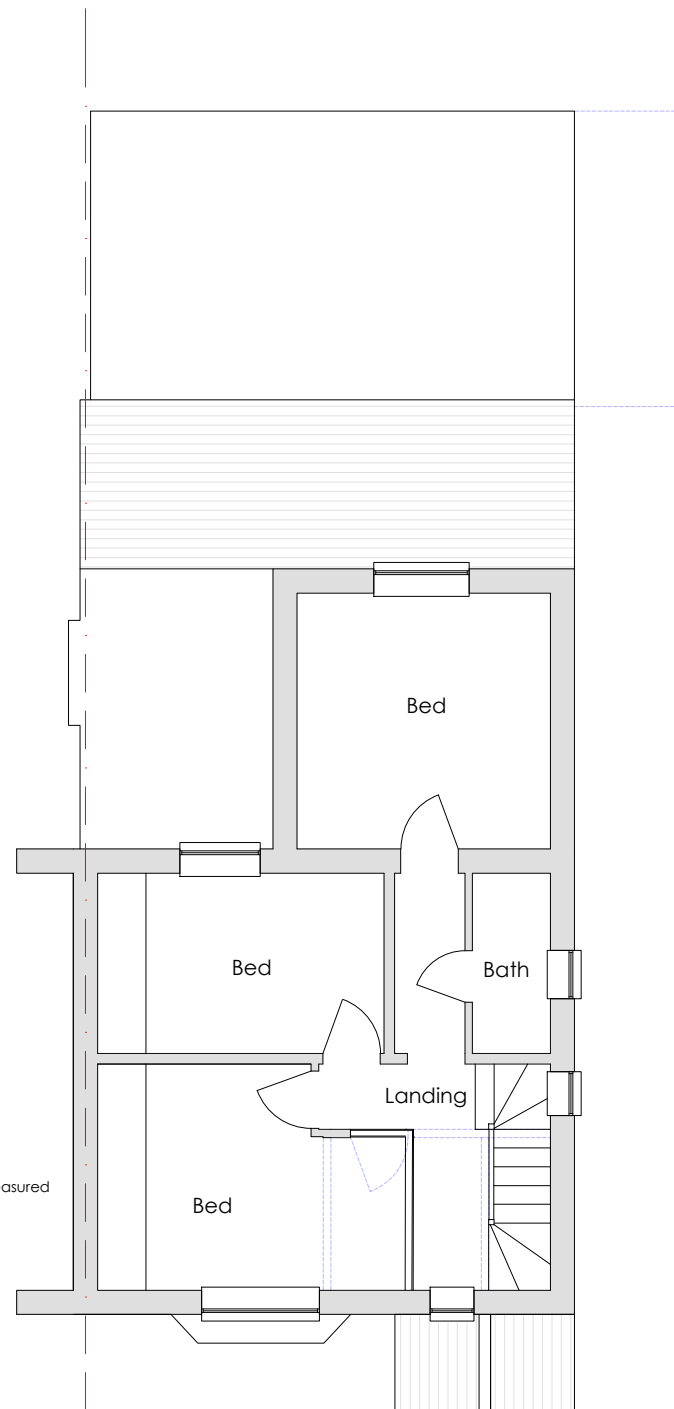

Proposed First Floor Plan



Key

Rev	Date	Description
Revisions		

© Arcadia-Designs - This document and its design content is the copyright of ARCADIA-DESIGNS GROUP Ltd (Arcadia-Designs) and should NOT be copied or reproduced without written consent of the practice.

This drawing should be read in conjunction with all other information including project specification. Use written dimensions only and DO NOT scale. Site dimensions to be checked on site prior to ordering materials.



T: 07562740771 E: admin@arcadia-designs.co.uk
W: www.arcadia-designs.co.uk

Project
Permitted Development
Loft Conversion + Porch

Client
Jasdeep Kang

Address
5
Brambles Crescent,
Tilehurst, Reading, RG30 4TX

Drawing Title
Proposed Plans

Date	Scale	Drawn
1st Oct 2025	1:100 @ A3	SH
Drawing Number	Revision	
SBCT - PL-201	/	
PLANNING		