


Revision	Issue Date	Dm	Chk
A - BIRD AND BAT BOX SPECIFICATION ADDED	09.02.26	KA	KA

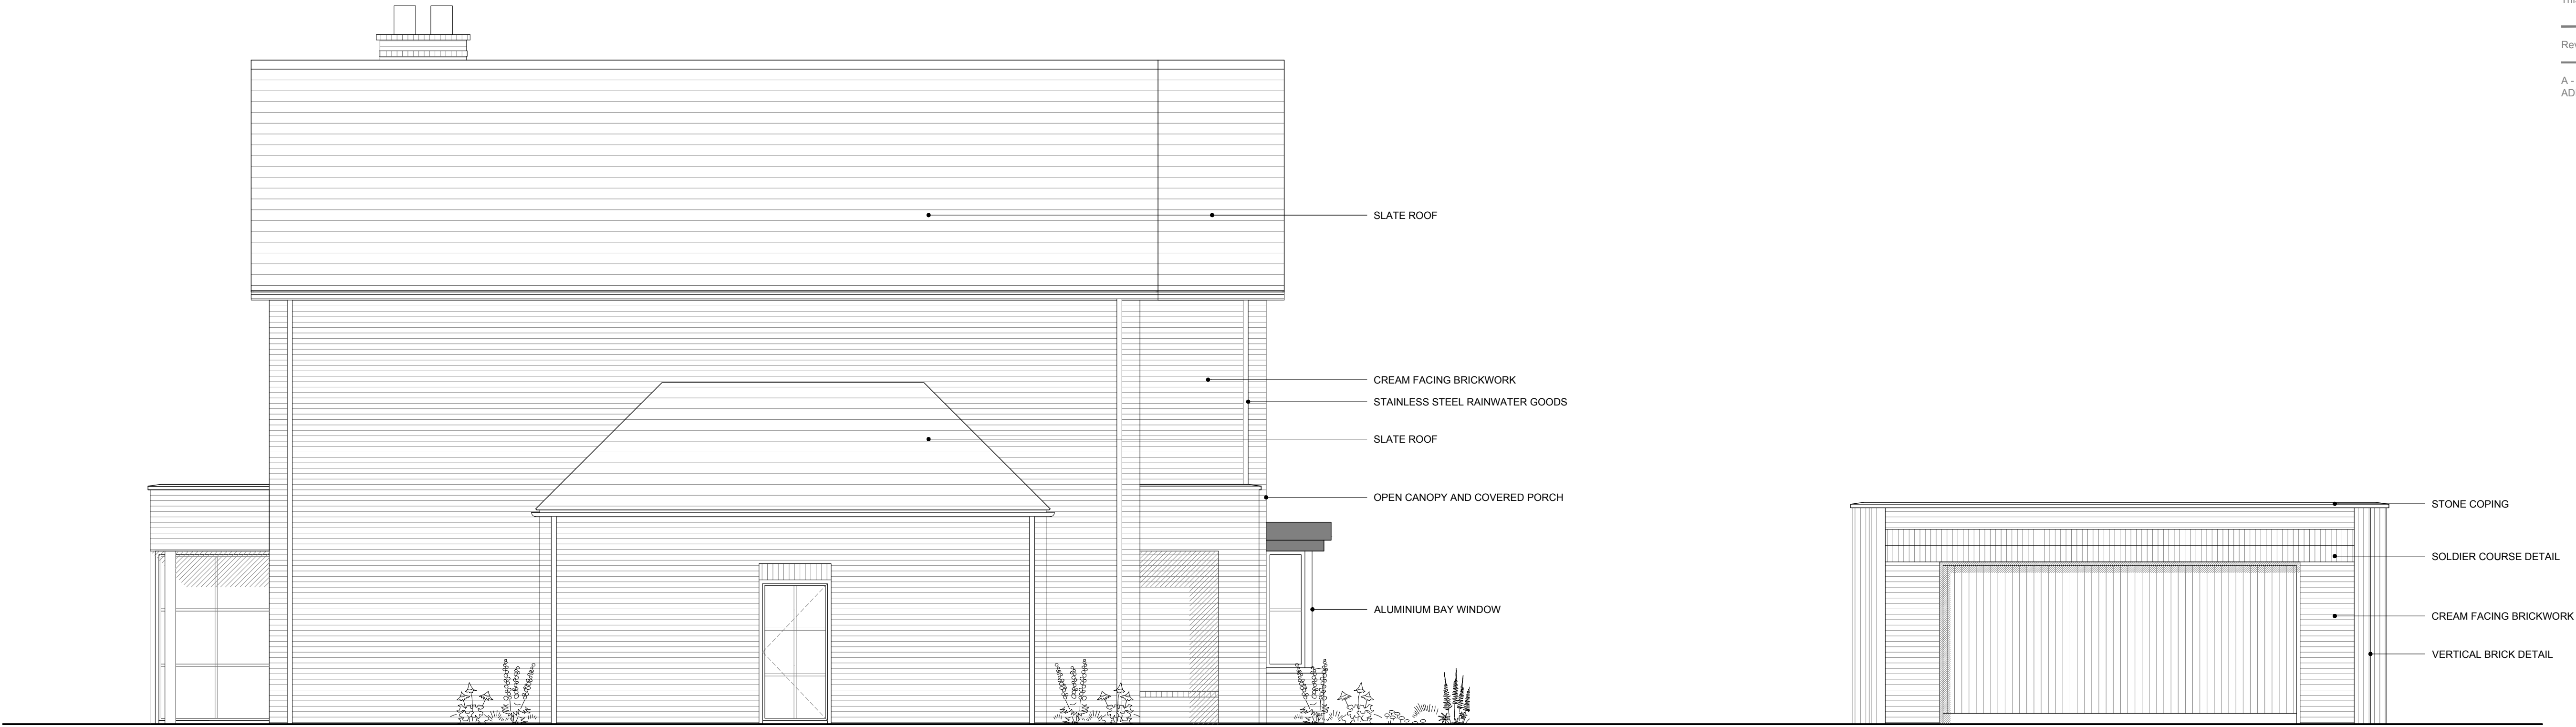

PROPOSED SIDE ELEVATION



PROPOSED SIDE ELEVATION

GENERAL NOTES - PLANS & ELEVATIONS

- THIS DRAWING IS TO BE READ IN CONJUNCTION WITH ALL GENERAL ARRANGEMENT, PROJECT DETAILS, SPECIFICATIONS AND CONSULTANTS DRAWINGS.
- UNLESS NOTED OTHERWISE, ALL DIMENSIONS ARE TO STRUCTURAL FACES AND/OR PARTITION STUDS.
- ABBREVIATIONS:

SVP	SOIL AND VENT PIPE
DP	DRAINAGE POINT
RWP	RAIN WATER PIPE
BIG	BACK INLET GULLY
- ALL ELEMENTS OF WORK TO BE INSTALLED ACCORDING TO THE APPROPRIATE MANUFACTURER'S INSTRUCTIONS.

Status
PLANNING

Project
MOORINGS, UPPER WARREN AVE
READING, RG4 7EJ


Drawing Title
PROPOSED ELEVATIONS
SHEET 2

Date	Scale	Drawn by	Check by
JUNE 2025	1:50 @ A1	KA	KA
Project No.	Drawing No.	Revision	
25.109	PL.1511	A	


Finline
Architects

T. 07825 615 255
E. info@finelinearchitects.co.uk
W. www.finelinearchitects.co.uk


Revision	Issue Date	Dm	Chk
A - BIRD AND BAT BOX SPECIFICATION ADDED	09.02.26	KA	KA

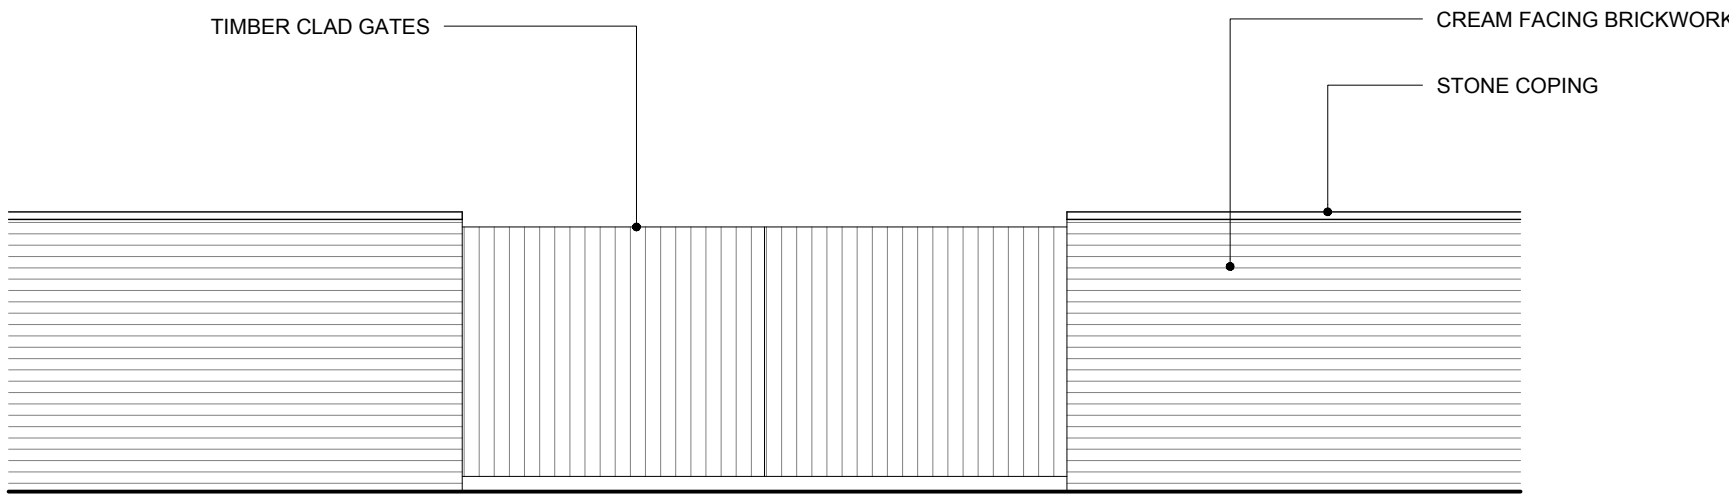


PROPOSED FRONT ELEVATION

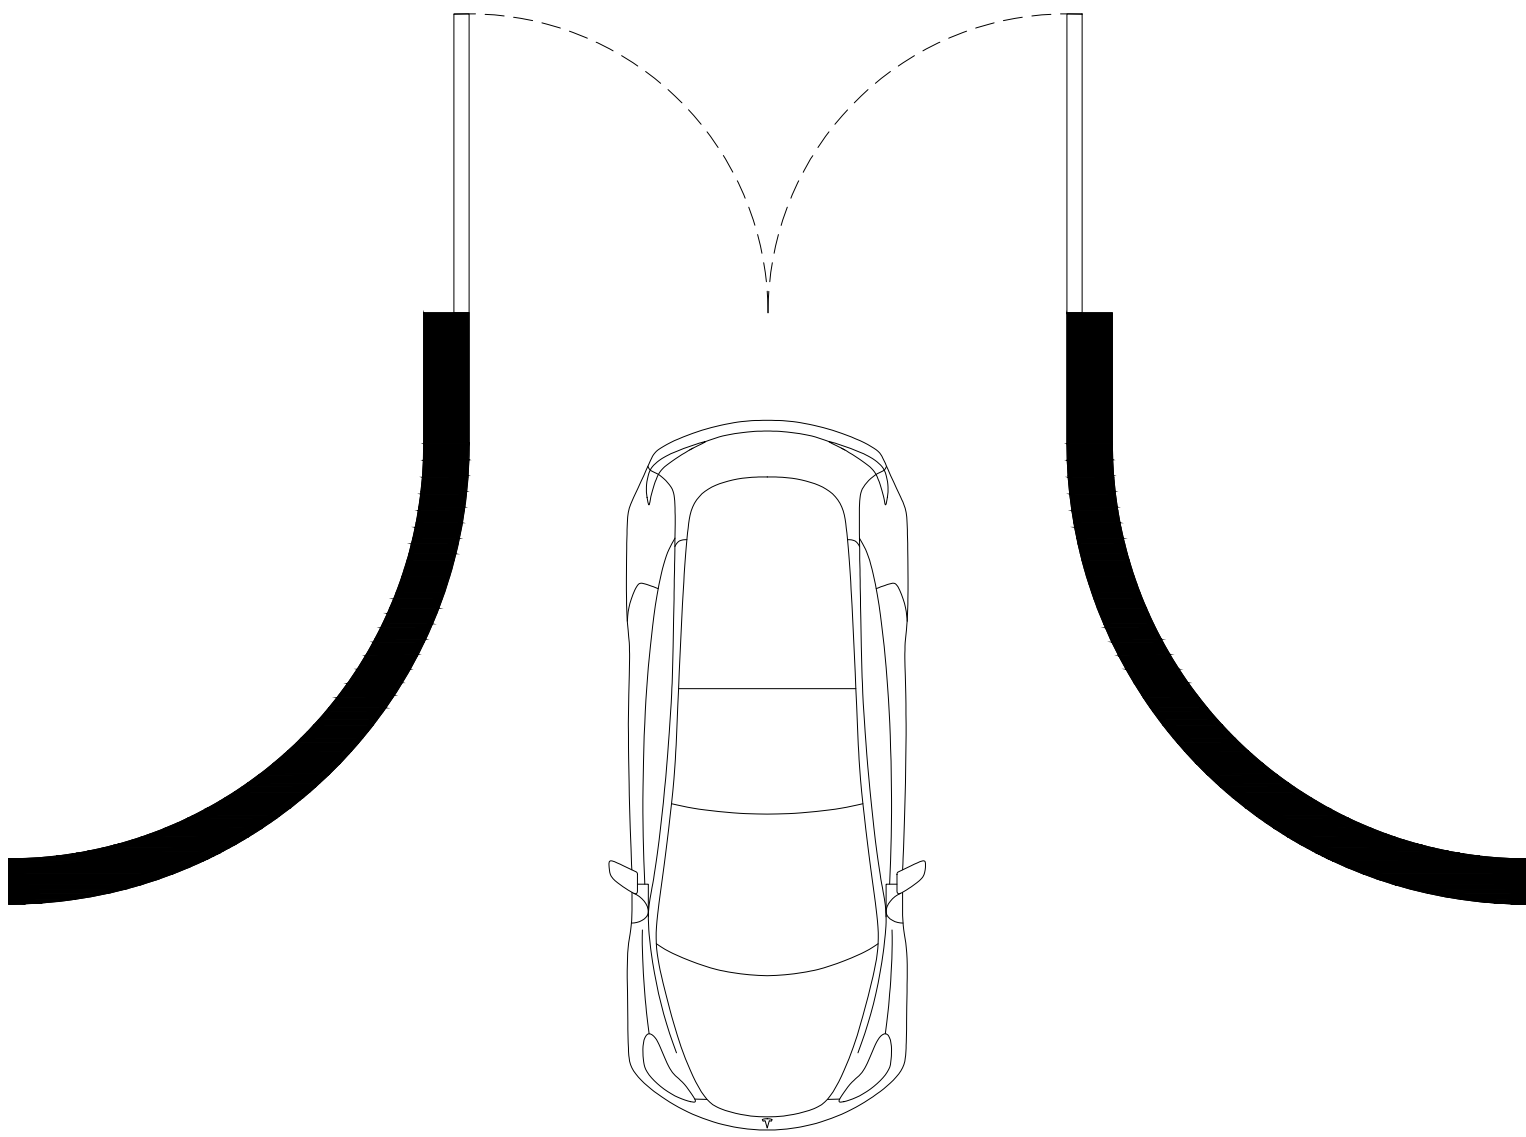


PROPOSED PLAN

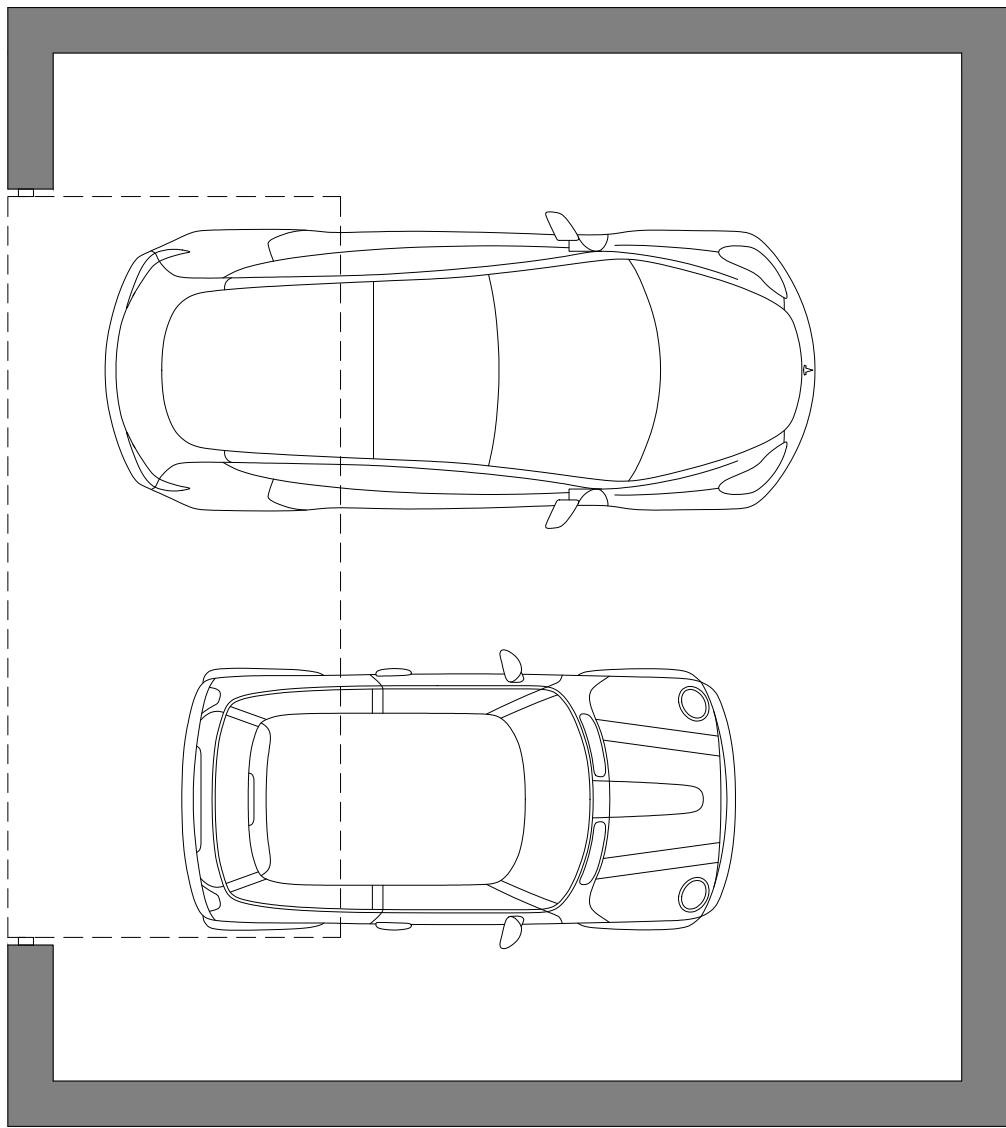


PROPOSED GARAGE PLAN

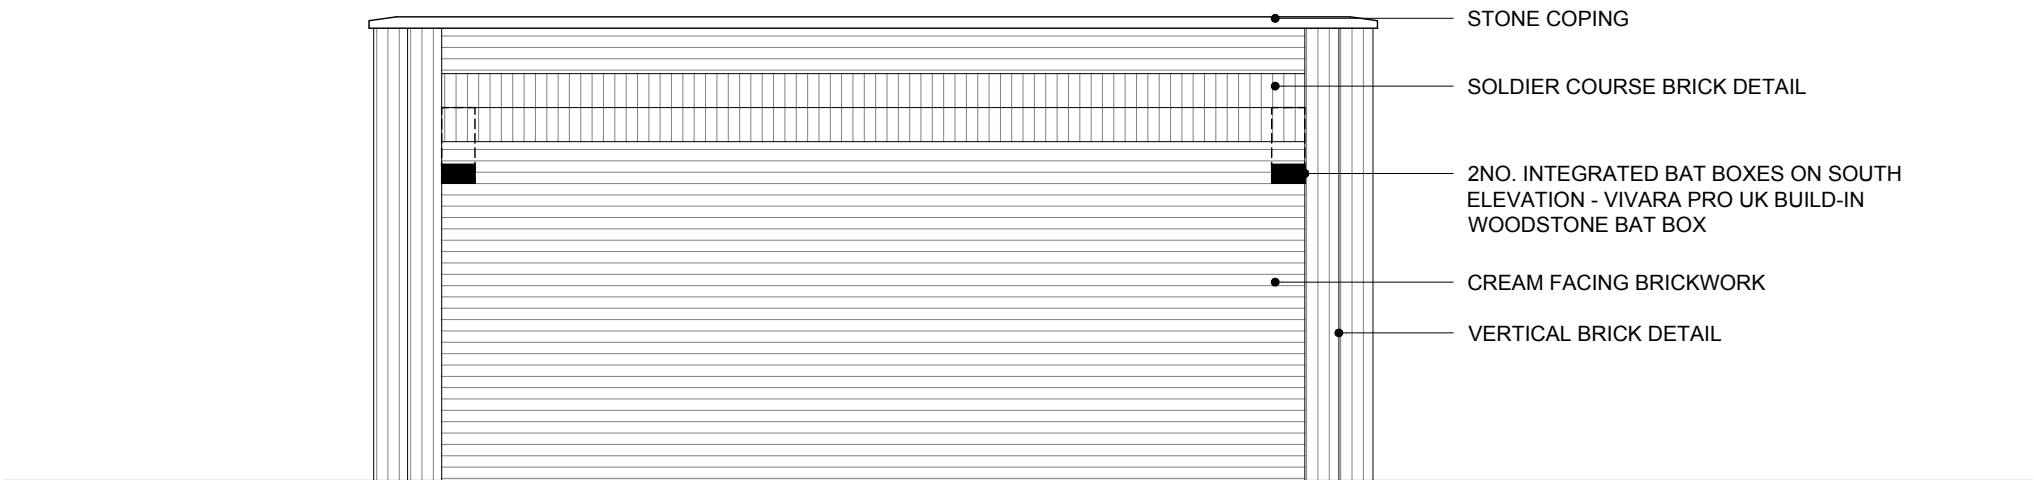

PROPOSED SOUTH ELEVATION

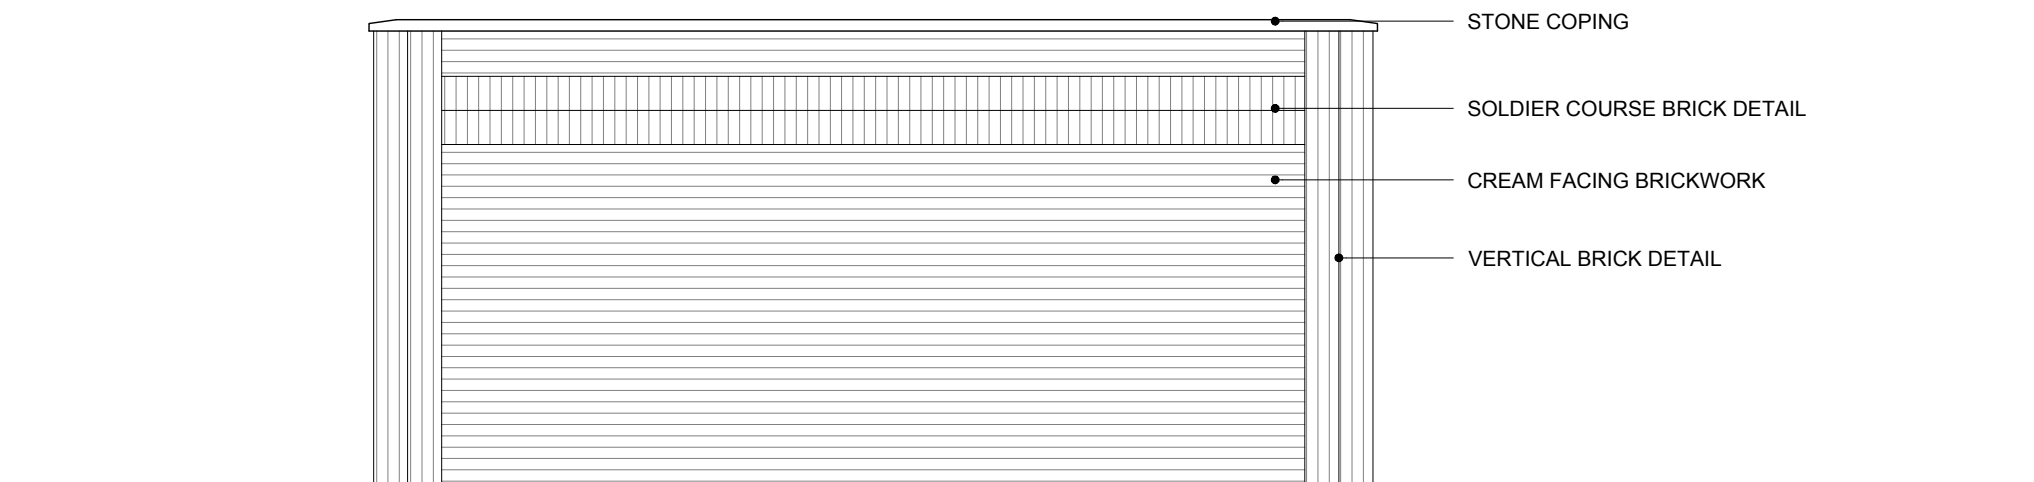

PROPOSED NORTH ELEVATION

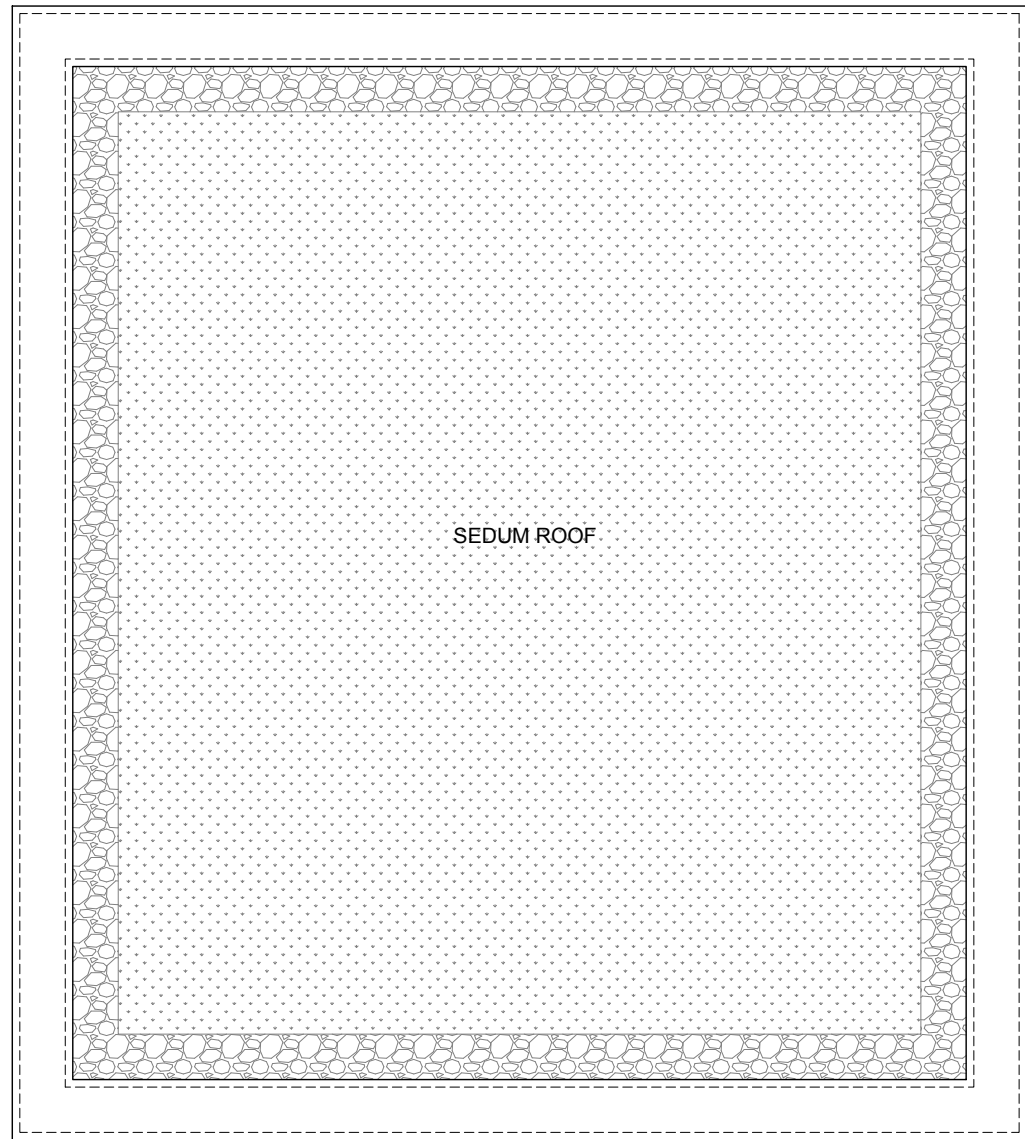

PROPOSED GARAGE ROOF PLAN

GENERAL NOTES - PLANS & ELEVATIONS

- THIS DRAWING IS TO BE READ IN CONJUNCTION WITH ALL GENERAL ARRANGEMENT, PROJECT DETAILS, SPECIFICATIONS AND CONSULTANTS DRAWINGS.
- UNLESS NOTED OTHERWISE, ALL DIMENSIONS ARE TO STRUCTURAL FACES AND/OR PARTITION STUDS.
- ABBREVIATIONS:

SVP	SOIL AND VENT PIPE
DP	DRAINAGE POINT
RWP	RAIN WATER PIPE
BIG	BACK INLET GULLY
- ALL ELEMENTS OF WORK TO BE INSTALLED ACCORDING TO THE APPROPRIATE MANUFACTURER'S INSTRUCTIONS.

Status
PLANNING

Project
**MOORINGS, UPPER WARREN AVE
READING, RG4 7EJ**


Drawing Title
**ENTRANCE GATE AND GARAGE
NORTH AND SOUTH ELEVATIONS**

Date	Scale	Drawn by	Check by
JUNE 2025	1:50 @ A1	KA	KA
Project No.	Drawing No.	Revision	
25.109	PL.1512	A	


Fineline
Architects

T. 07825 615 255
E. info@finelinearchitects.co.uk
W. www.finelinearchitects.co.uk



Revision	Issue Date	Dm	Chk
A - SEDUM ROOF EXTENT	05.12.25	KA	KA
B - BIRD AND BAT BOX SPECIFICATION	09.02.26	KA	KA
ADDED			

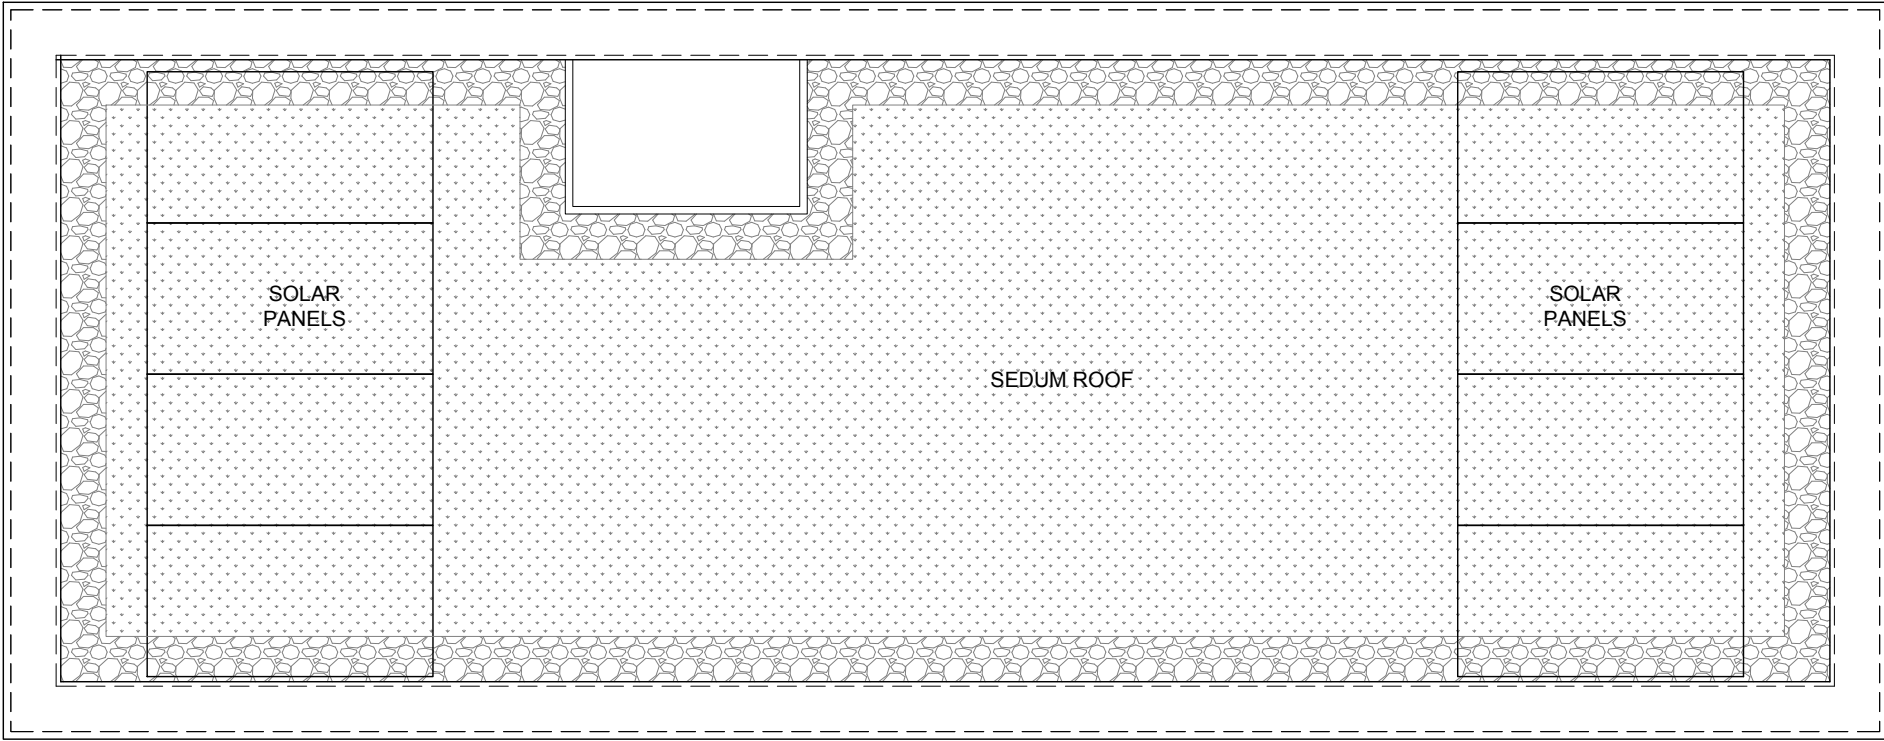


PROPOSED ROOF PLAN

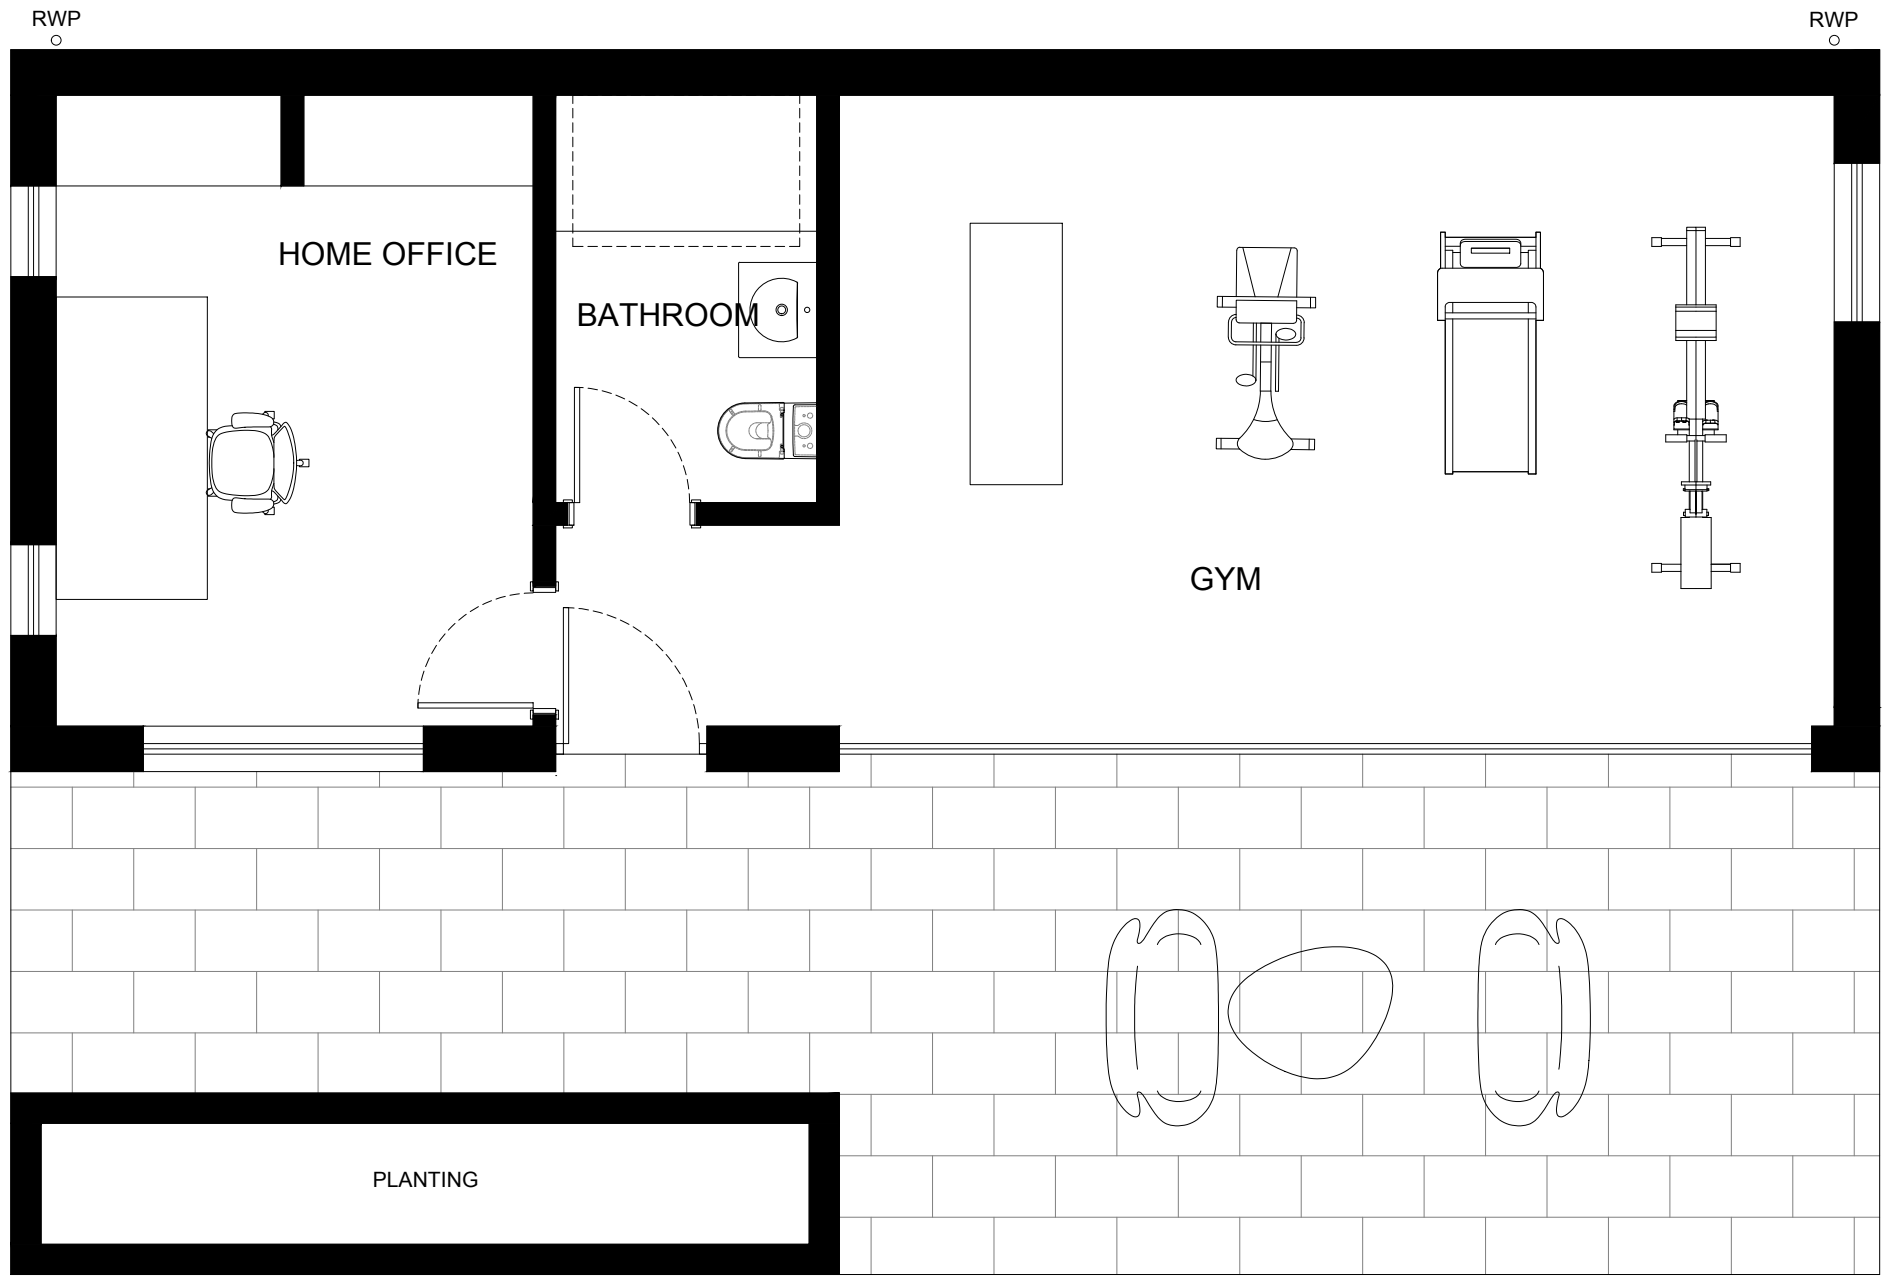


PROPOSED GROUND FLOOR PLAN

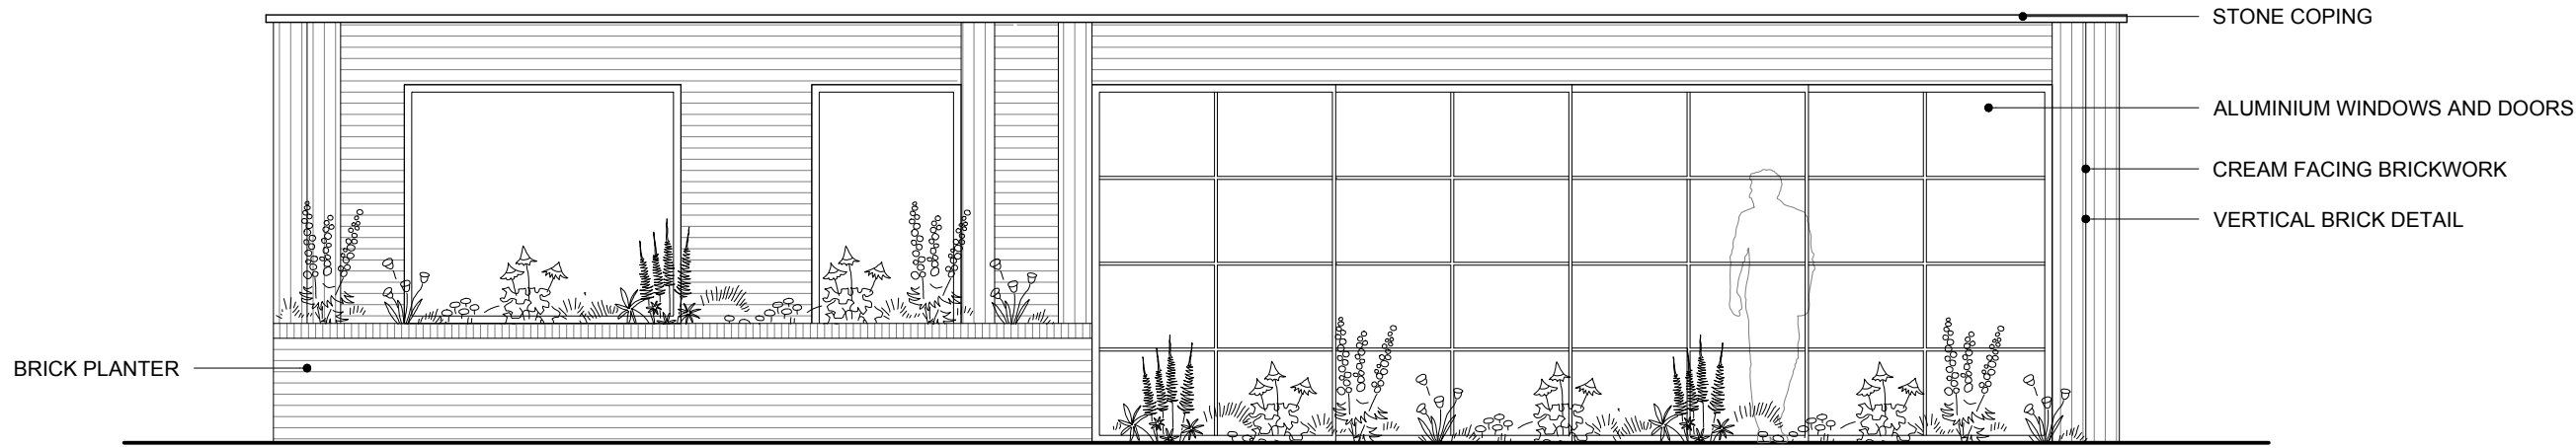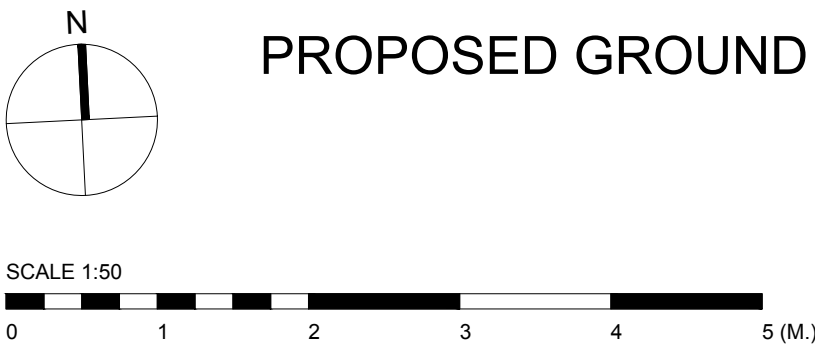


PROPOSED WEST ELEVATION

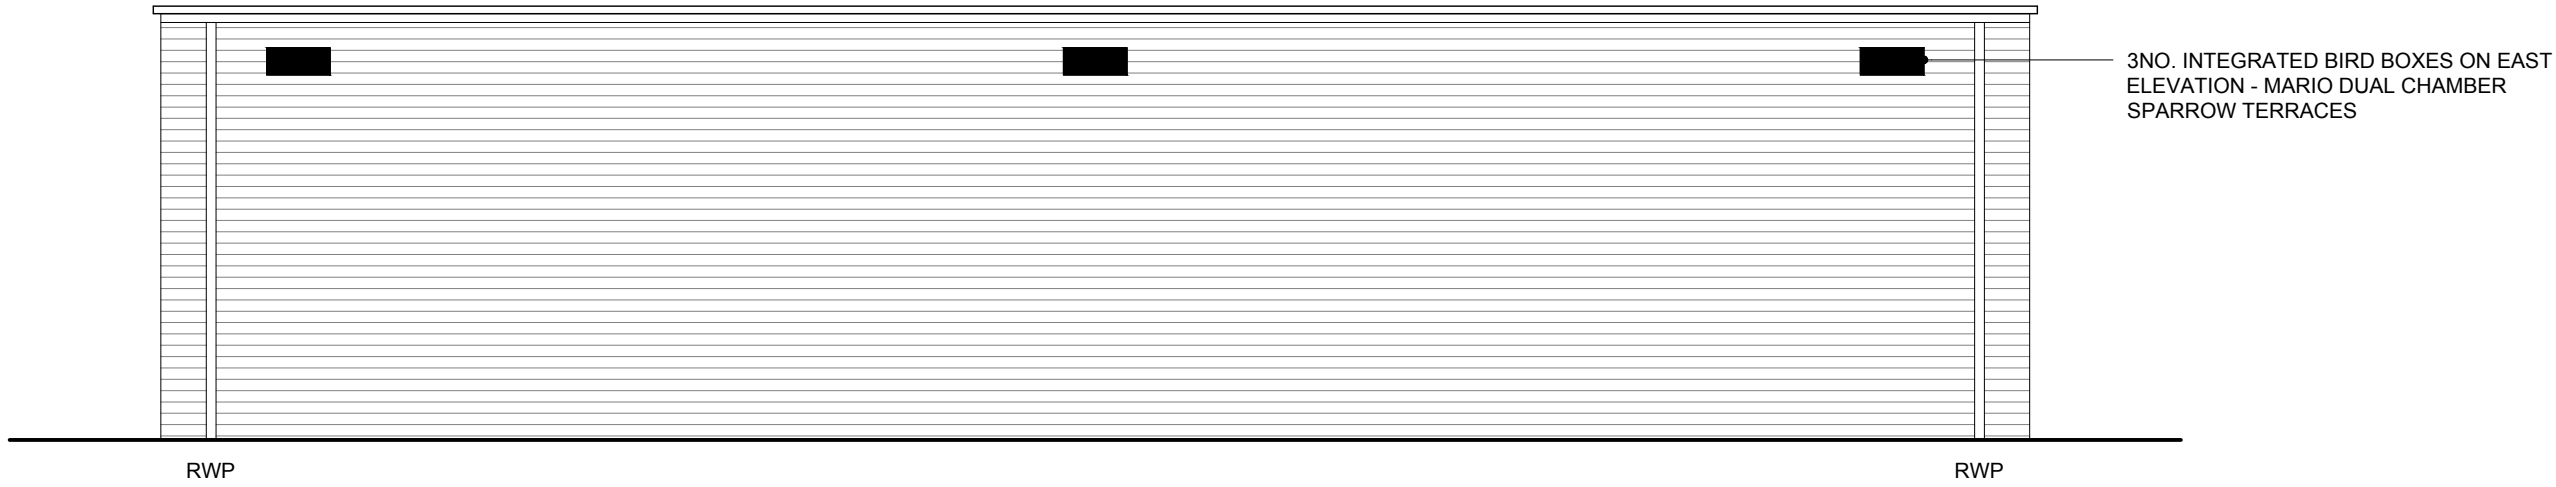

PROPOSED EAST ELEVATION

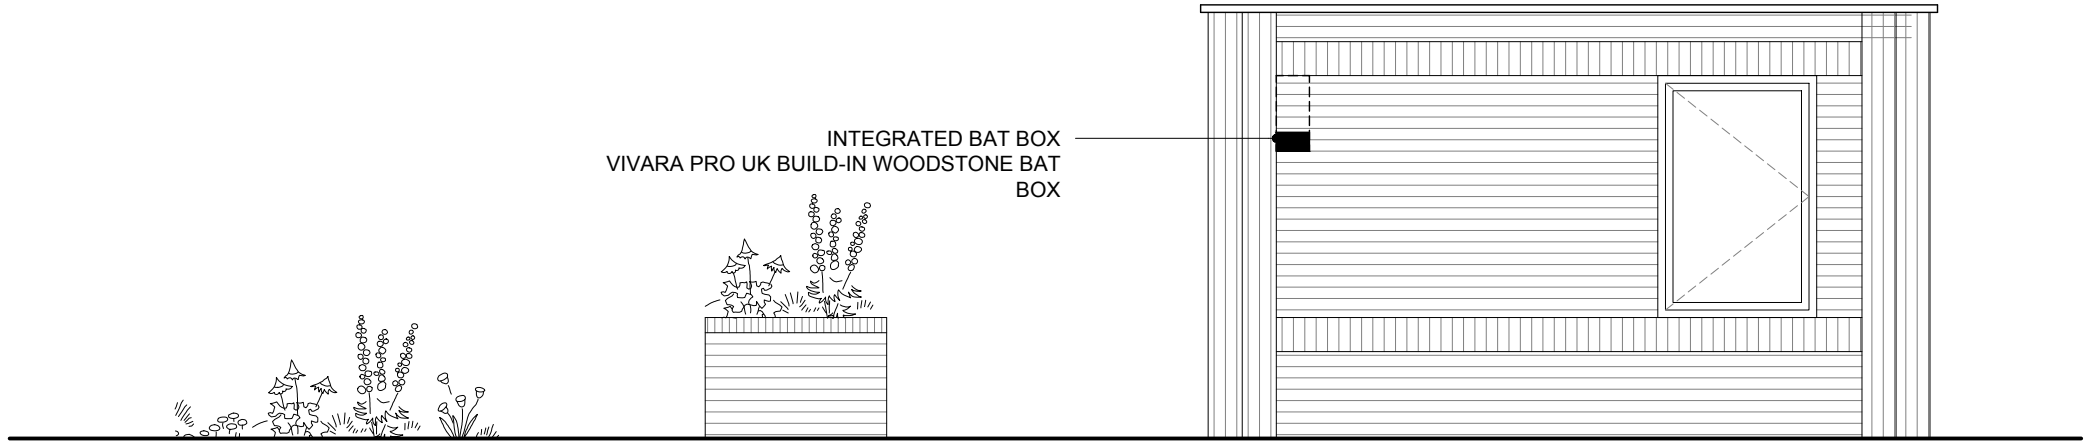

PROPOSED SOUTH ELEVATION

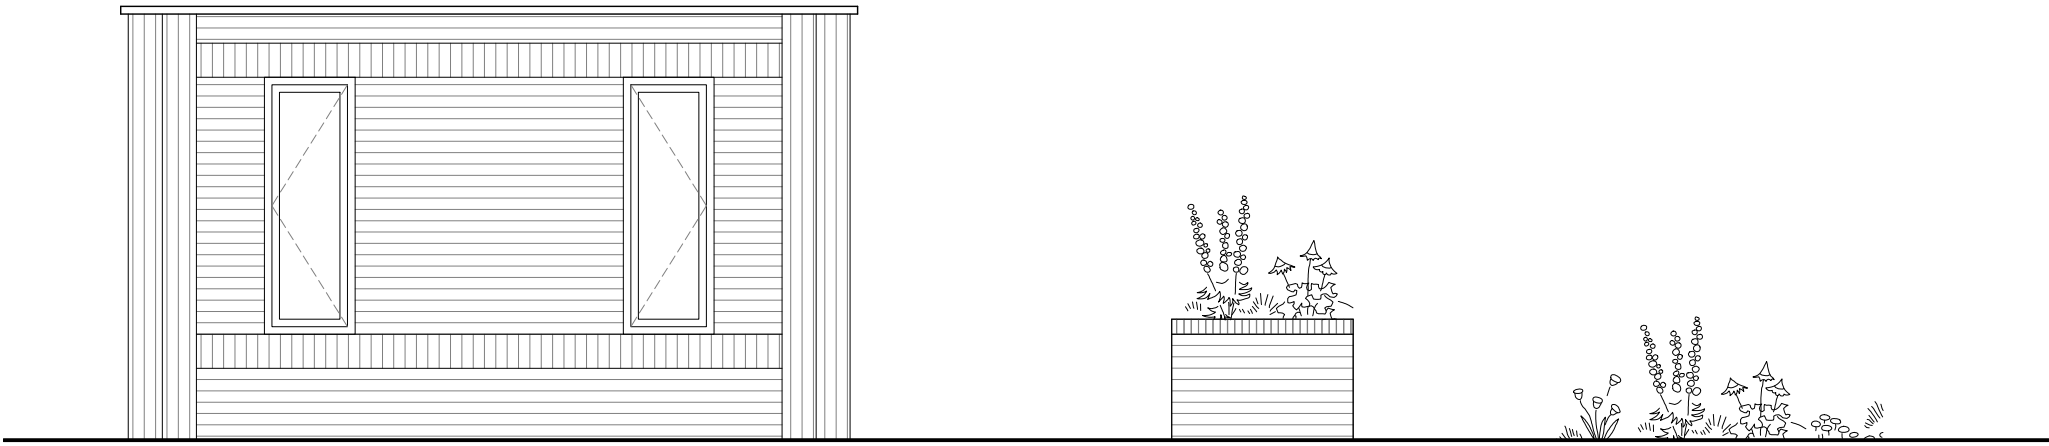

PROPOSED NORTH ELEVATION

GENERAL NOTES - PLANS & ELEVATIONS

- THIS DRAWING IS TO BE READ IN CONJUNCTION WITH ALL GENERAL ARRANGEMENT, PROJECT DETAILS, SPECIFICATIONS AND CONSULTANTS DRAWINGS.
- UNLESS NOTED OTHERWISE, ALL DIMENSIONS ARE TO STRUCTURAL FACES AND/OR PARTITION STUDS.
- ABBREVIATIONS:

SVP	SOIL AND VENT PIPE
DP	DRAINAGE POINT
RWP	RAIN WATER PIPE
BIG	BACK INLET GULLY
- ALL ELEMENTS OF WORK TO BE INSTALLED ACCORDING TO THE APPROPRIATE MANUFACTURER'S INSTRUCTIONS.

Status
PLANNING

Project
MOORINGS, UPPER WARREN AVE
READING, RG4 7EJ
Drawing Title
OUTBUILDING

Date	Scale	Drawn by	Check by
JUNE 2025	1:50 @ A1	KA	KA
Project No.	Drawing No.		Revision
25.109	PL.1513		B

Finline
Architects

T. 07825 615 255
E. info@finelinearchitects.co.uk
W. www.finelinearchitects.co.uk