



DEVELOPMENTS IN DESIGN LTD

WWW.DEVELOPMENTSINDSIGN.CO.UK
TEL 01344 641286

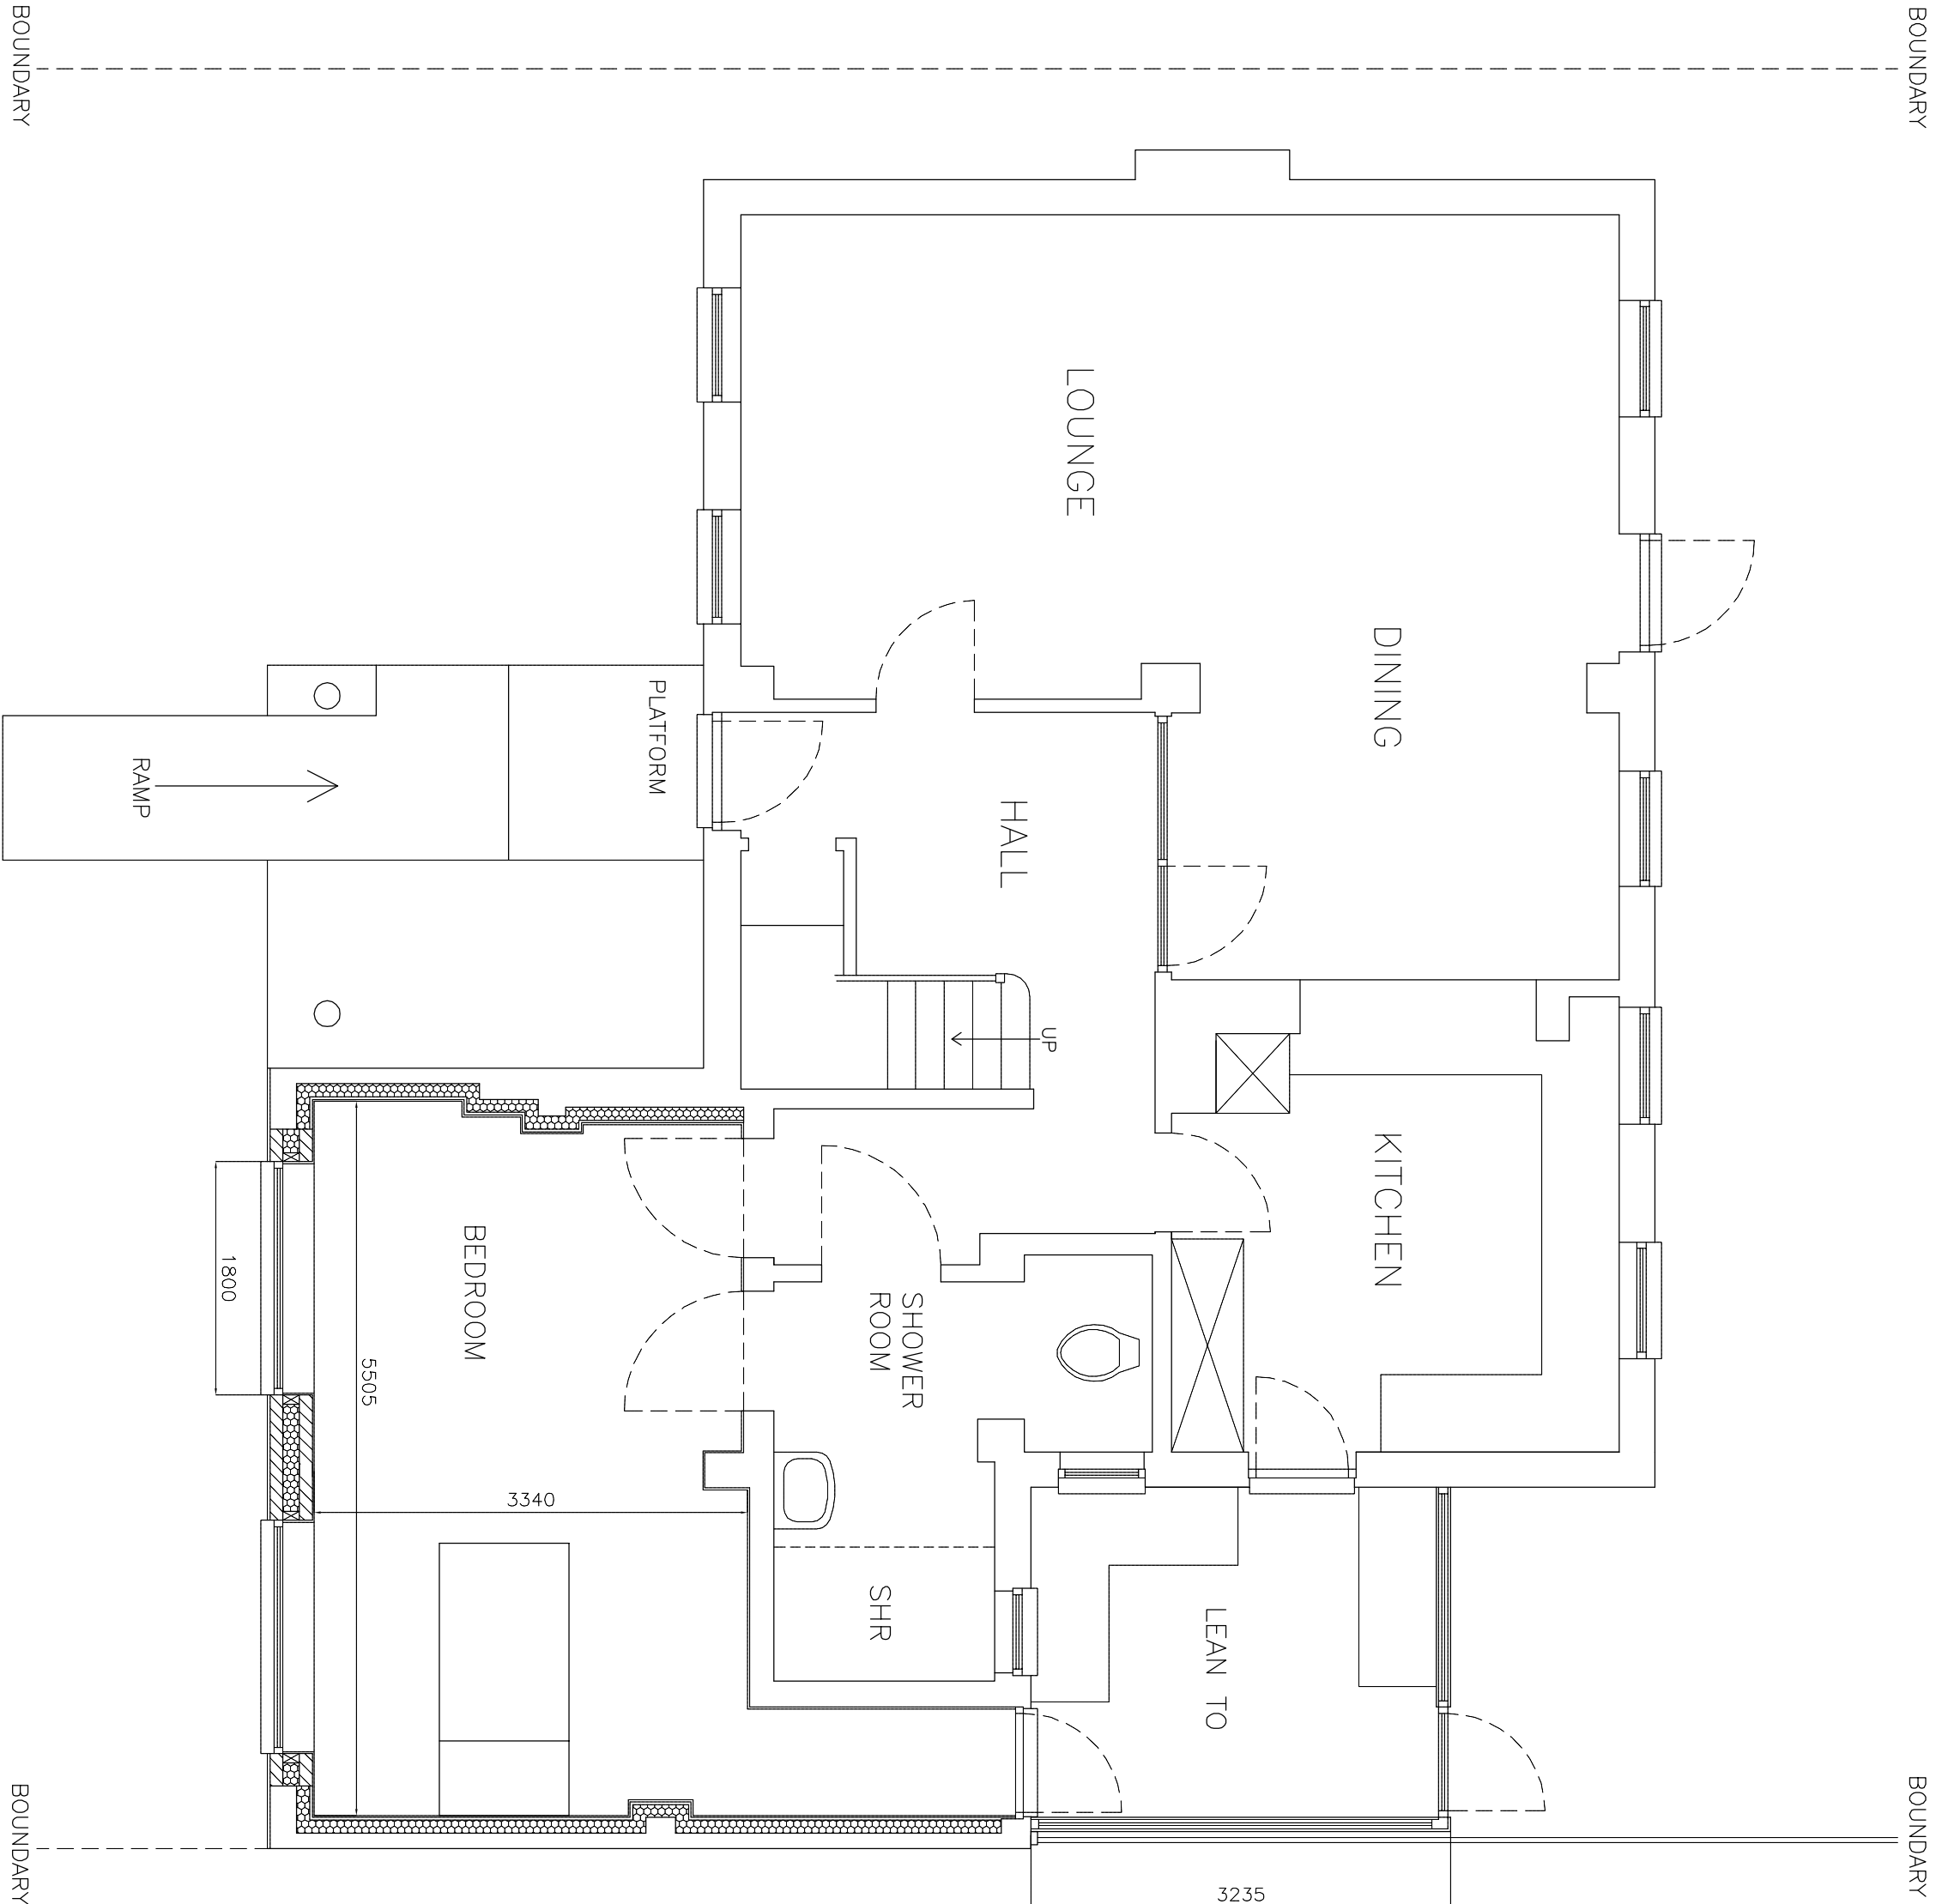

PROPOSED GROUND FLOOR PLAN

PROPOSED GARAGE CONVERSION AND REAR GLAZED LEAN TO

 

DRAWING NO. BW.004
DATE 18.11.25
SCALE 1:50

MR BOWELL MRS RICHMOND

7 ALDEBURGH CLOSE EMMER GREEN BERKS RG4 8UT