



DEVELOPMENTS IN DESIGN LTD

WWW.DEVELOPMENTSINDESIGN.CO.UK  
TEL.01344 641286

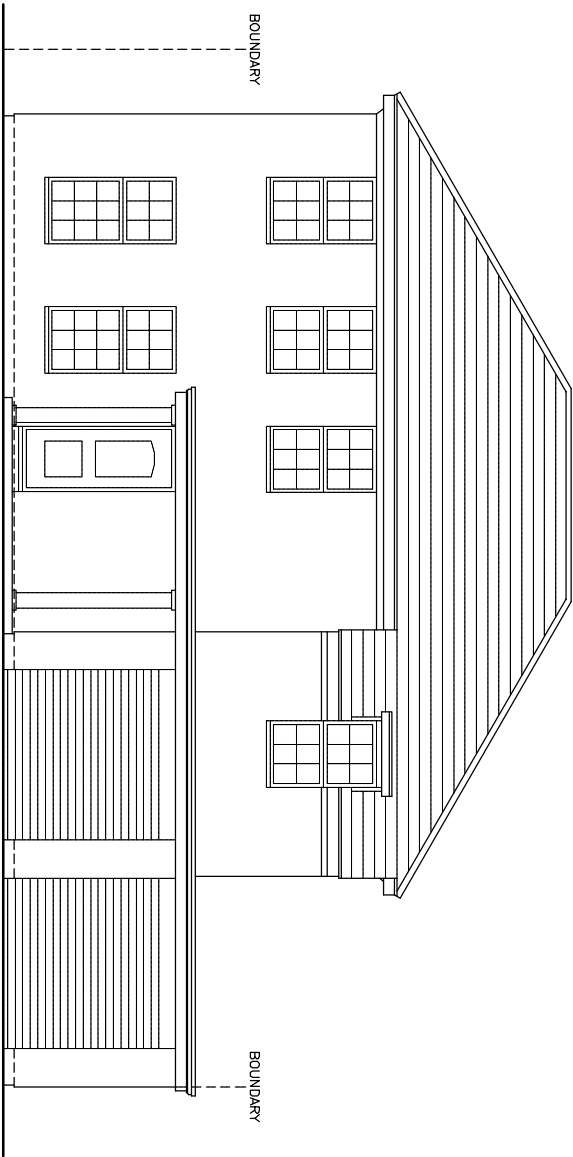


EXTERNAL WALLS WHITE RENDER  
ALL GUTTERING AND DOWNPIPES BLACK PLASTIC  
WINDOWS WHITE UPVC  
ALL EXTERNAL TIMBER PAINTED WHITE

EXISTING FRONT ELEVATION

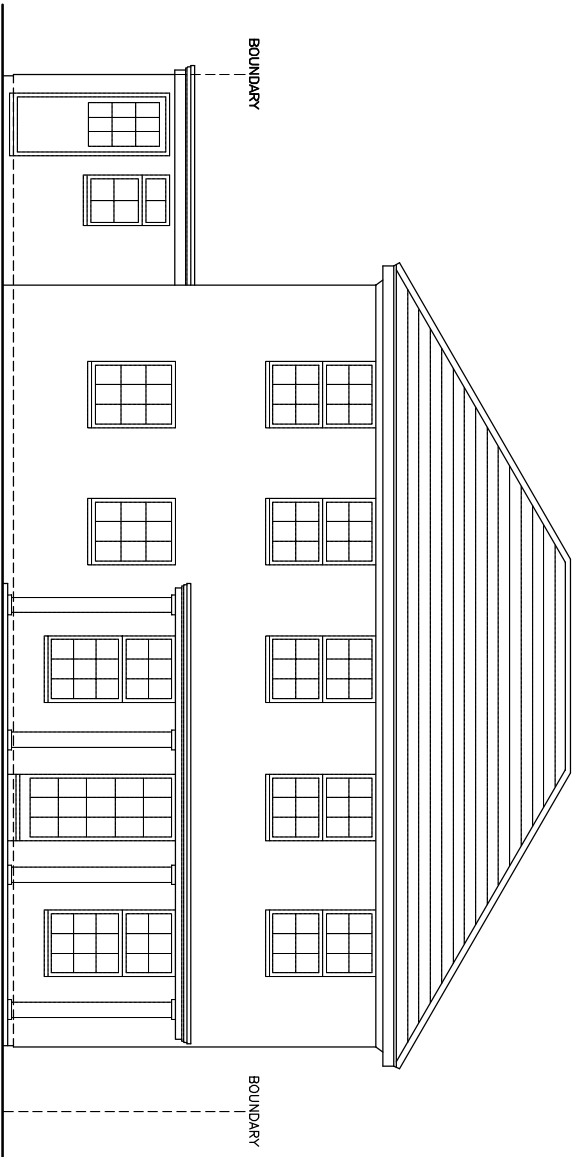


EXISTING REAR ELEVATION

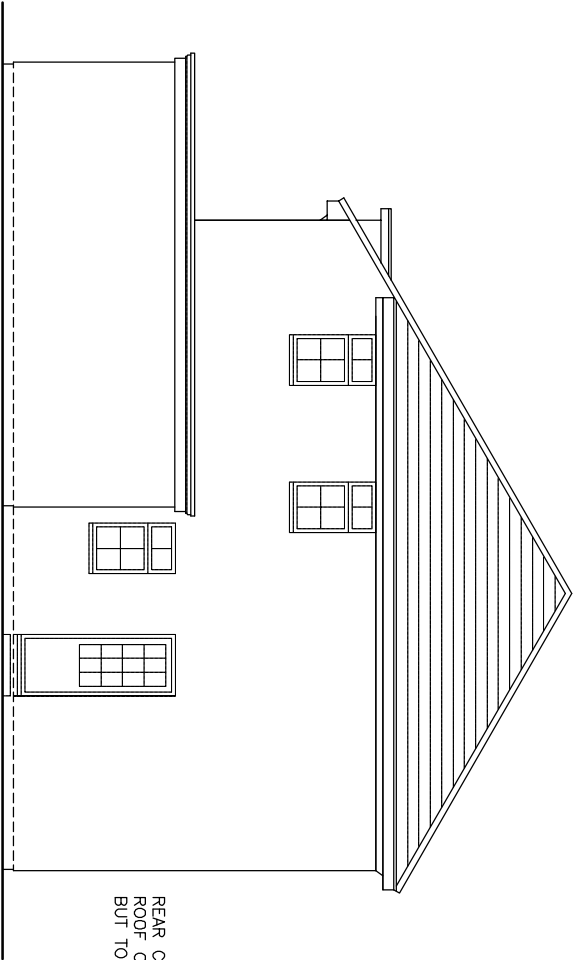

EXISTING SIDE ELEVATION

PROPOSED GARAGE CONVERSION AND REAR GLAZED LEAN TO

 

DRAWING NO. BW.001  
DATE 18.11.25  
SCALE 1:100

MR BOWELL MRS RICHMOND

7 ALDEBURGH CLOSE EMMER GREEN BERKS RG4 8UT