


DEVELOPMENTS IN DESIGN LTD

WWW.DEVELOPMENTSINDSIGN.CO.UK
TEL.01344 641286

BOUNDARY

BOUNDARY

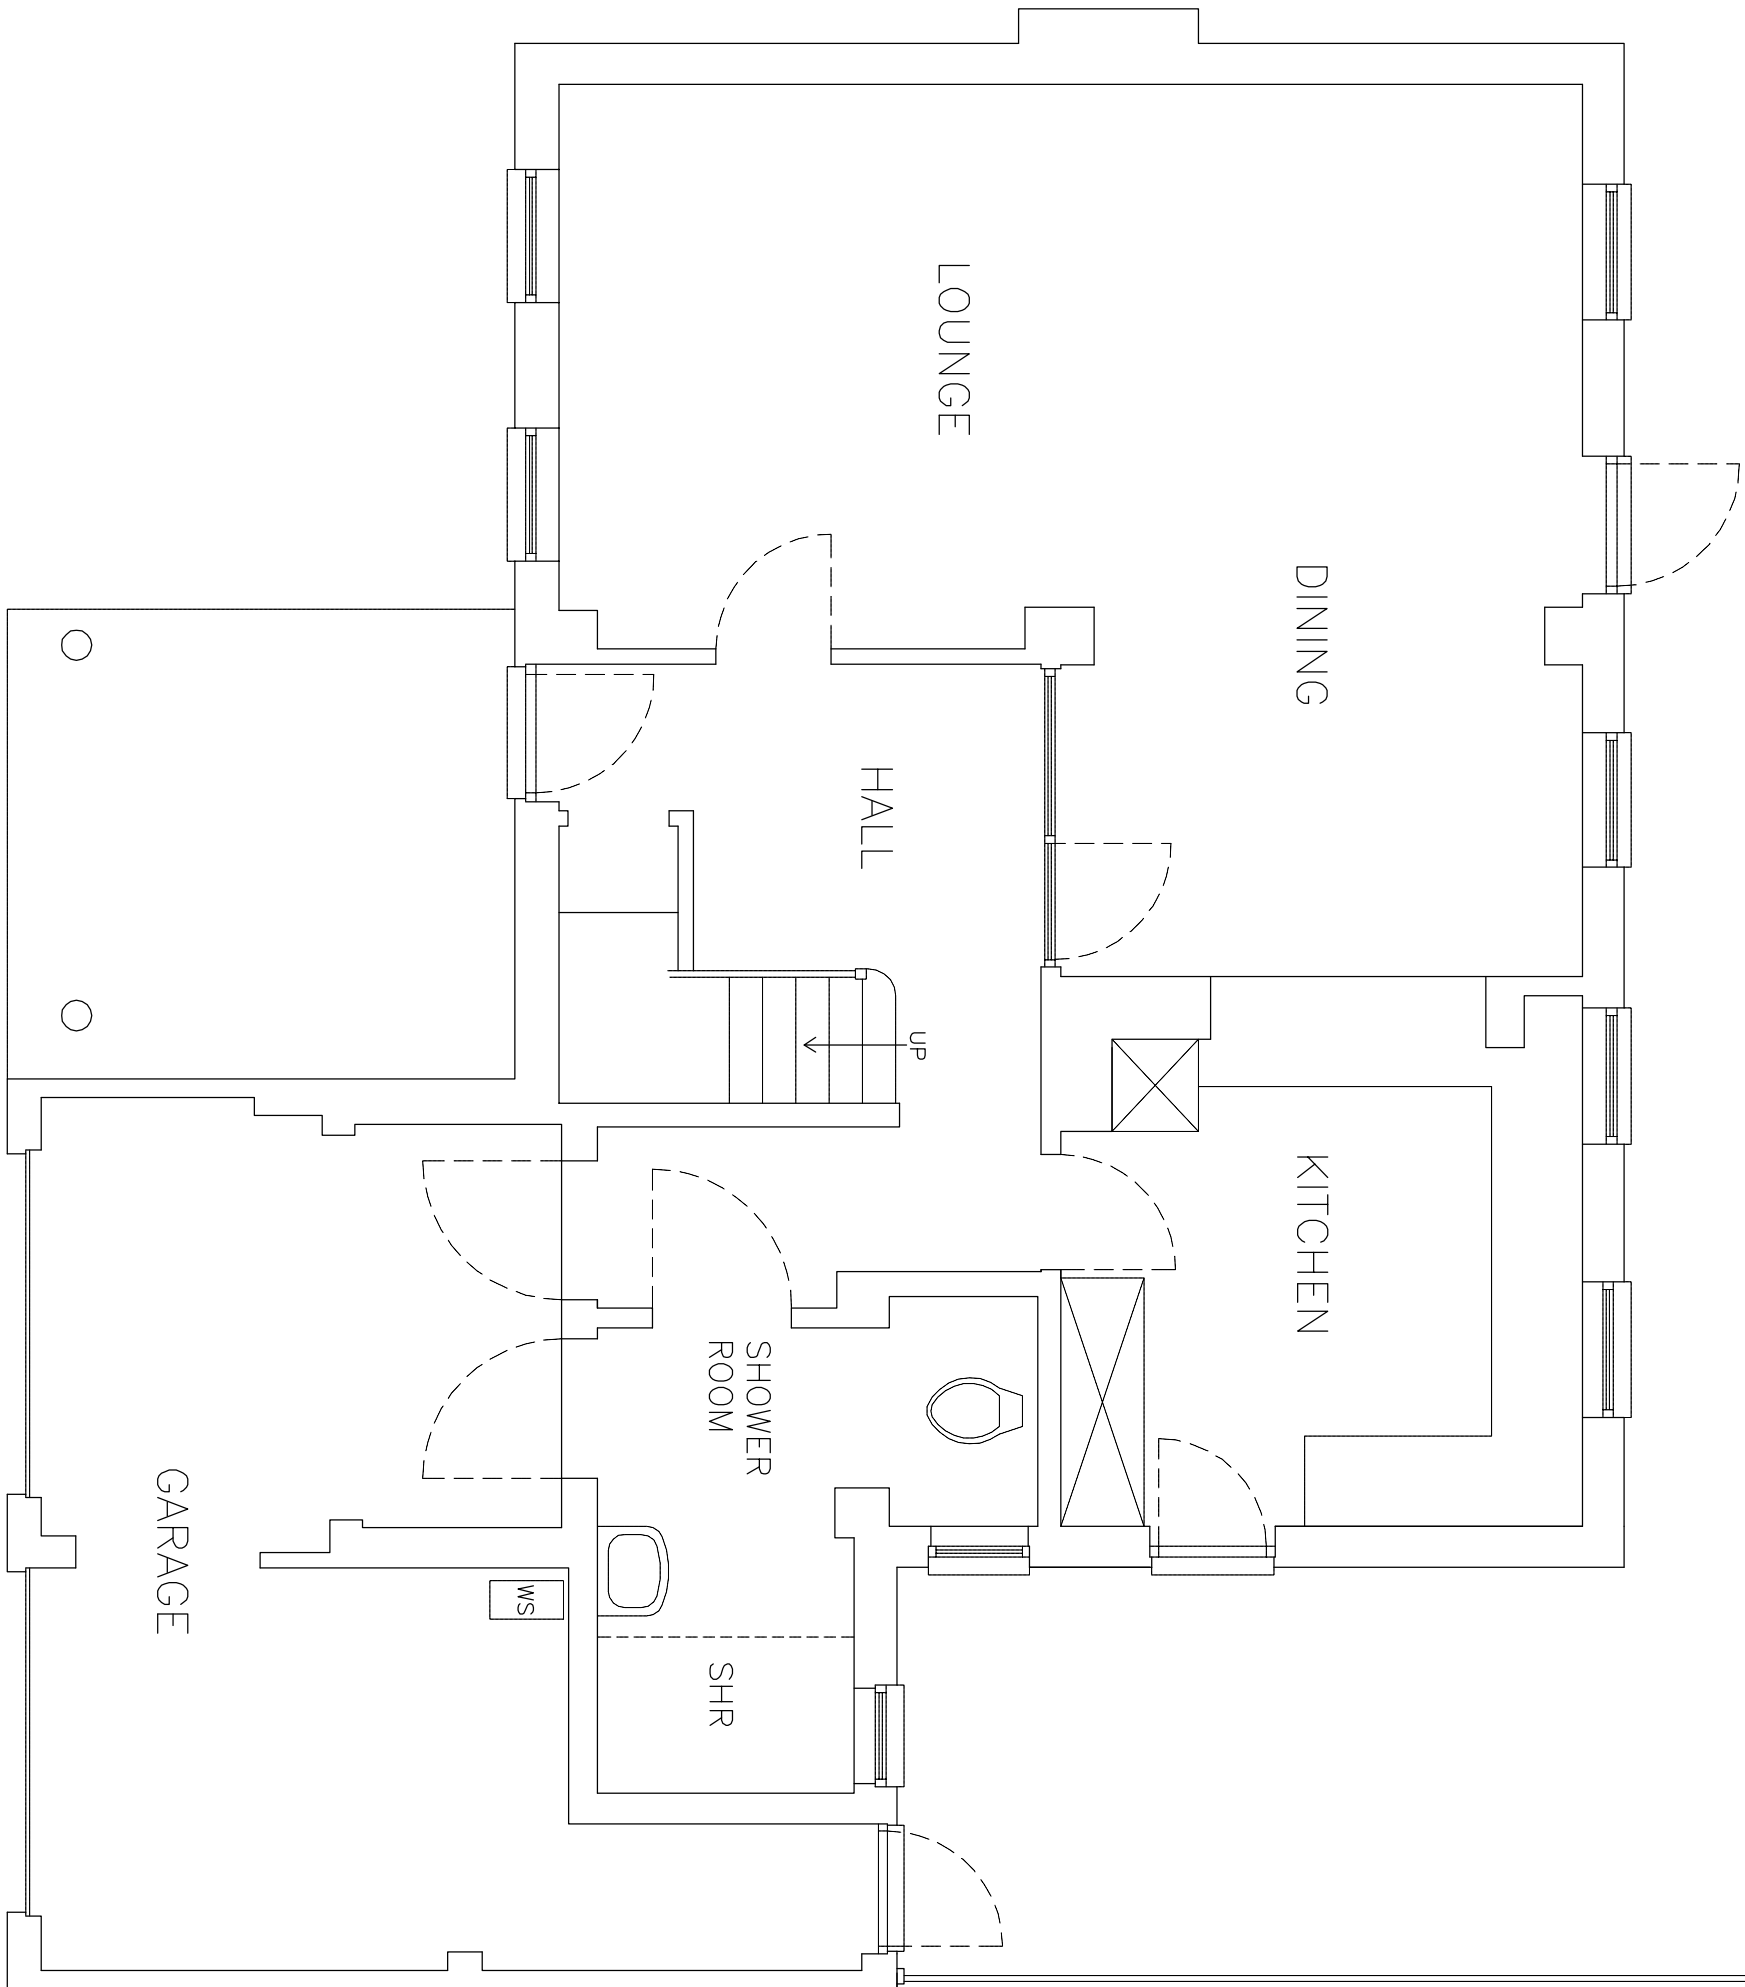


BOUNDARY

BOUNDARY

EXISTING GROUND FLOOR PLAN

PROPOSED GARAGE CONVERSION AND REAR GLAZED LEAN TO

 

DRAWING NO. BW.003
DATE 18.11.25
SCALE 1:50

MR BOWELL MRS RICHMOND

7 ALDEBURGH CLOSE EMMER GREEN BERKS RG4 8UT