




EXISTING FRONT ELEVATION. SCALE - 1:100




EXISTING EAST SIDE ELEVATION. SCALE - 1:100




EXISTING WEST SIDE ELEVATION. SCALE - 1:100

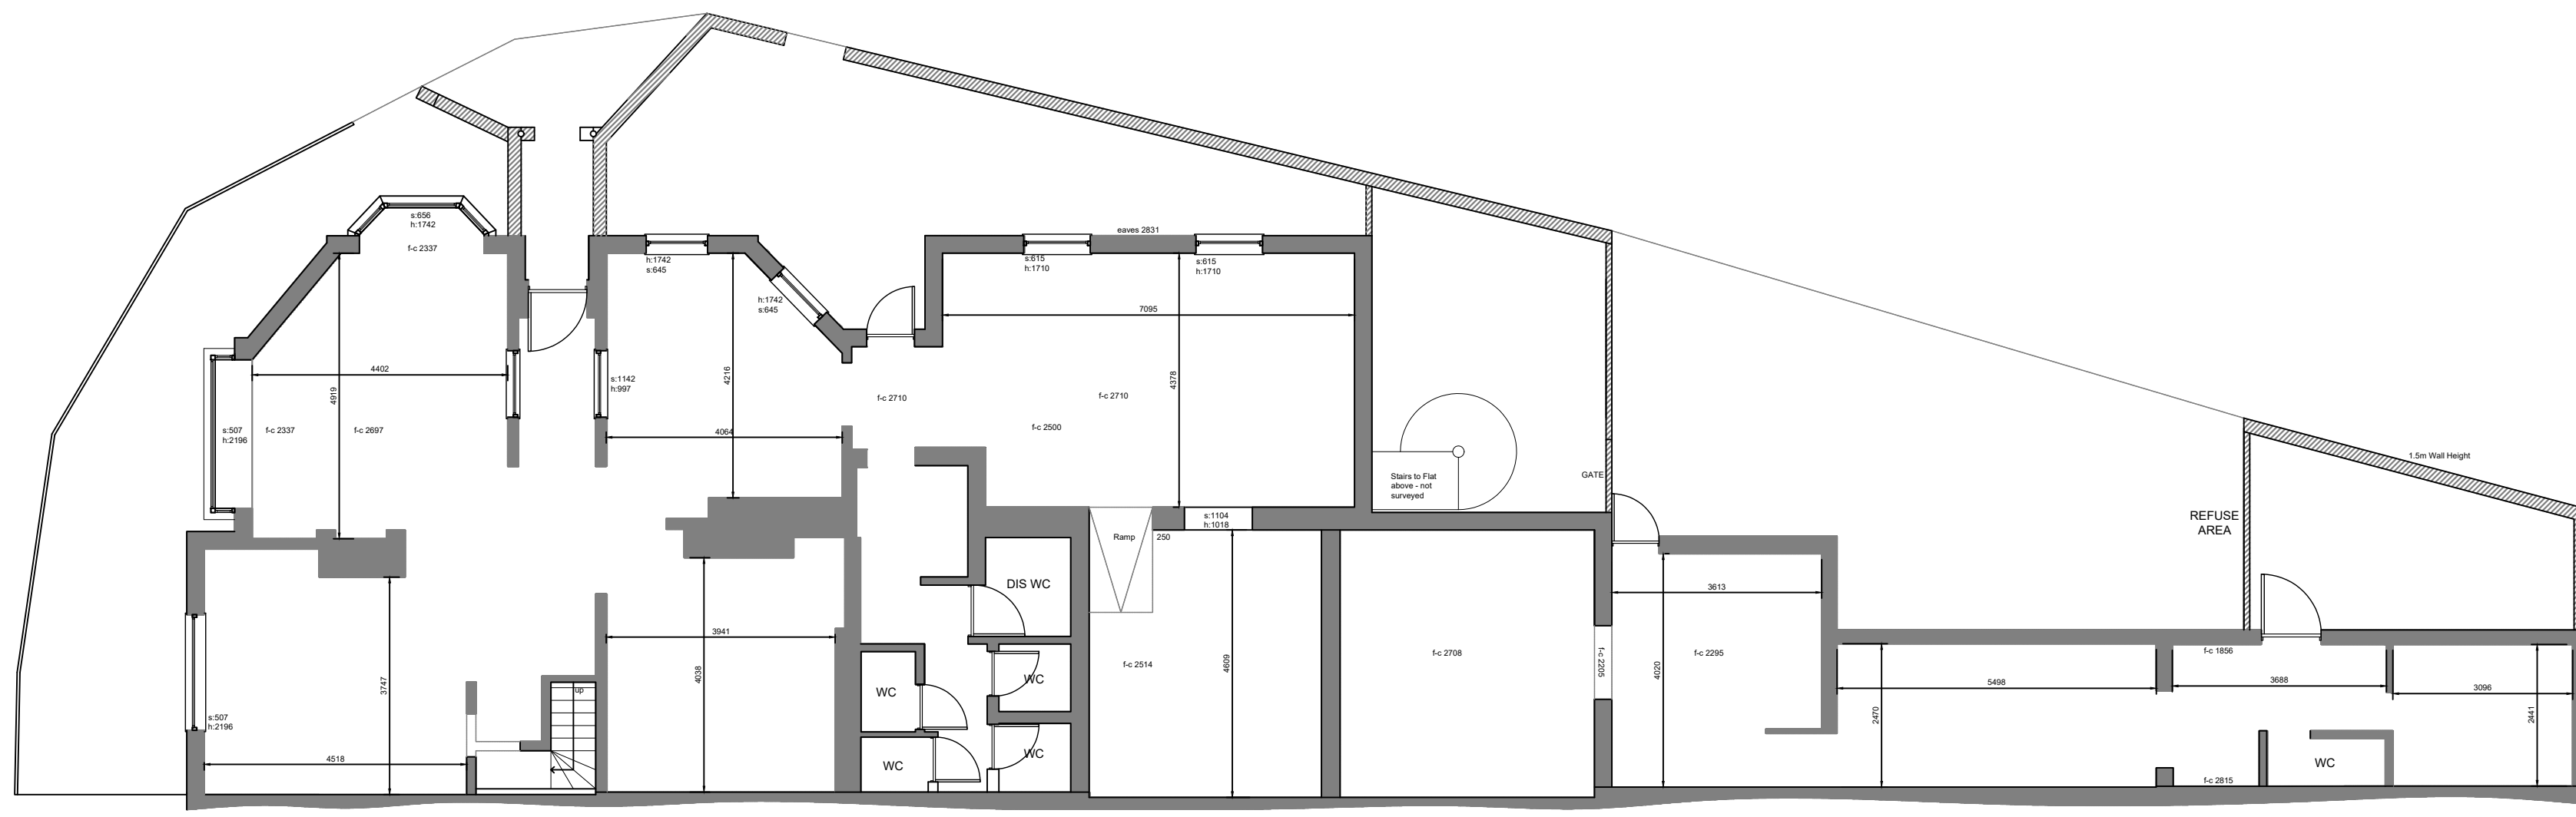

EXISTING GROUND FLOOR PLAN SCALE - 1:100

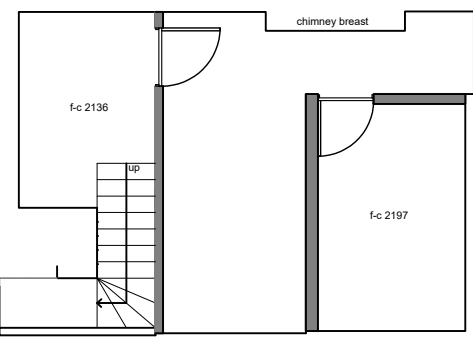

EXISTING CELLAR FLOOR PLAN. SCALE - 1:100

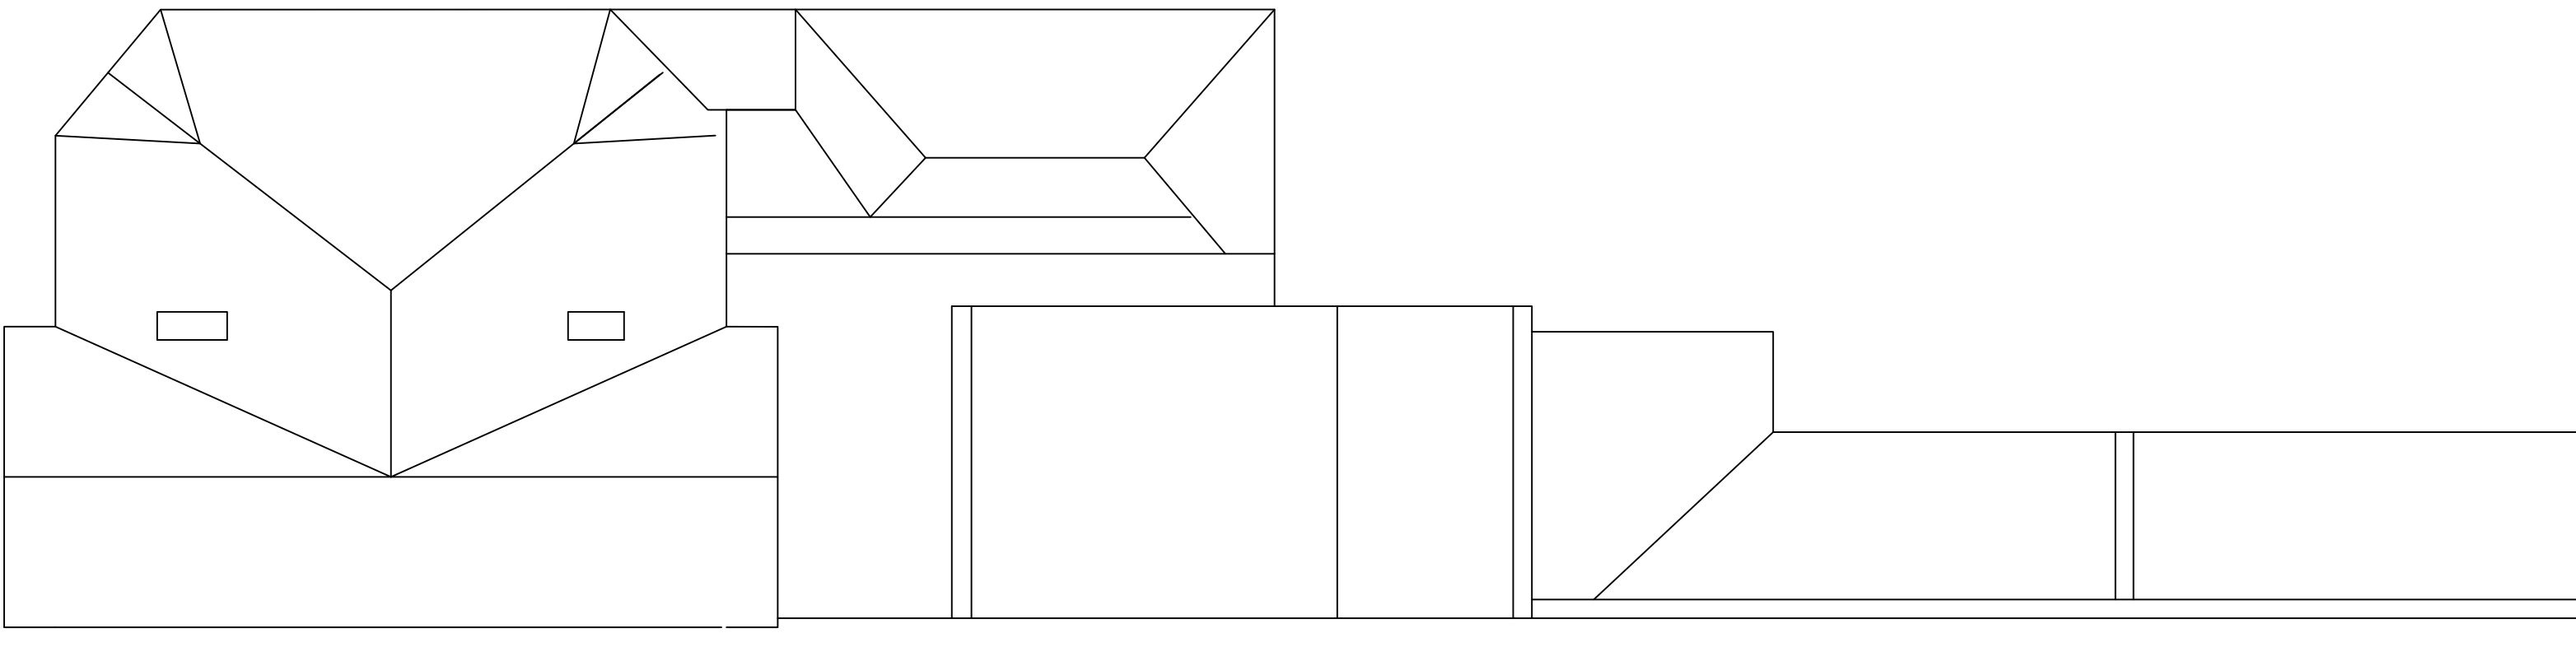

EXISTING ROOF PLAN SCALE - 1:100

PROJECT:
21 Wokingham Road, Reading

DRAWING:
Existing Plans and Elevations



DRAWING Number & Revision:
21WR / 2023 / 01

ISSUE DATE

REVISION



1:100 (m)
0 1 2 4 6