


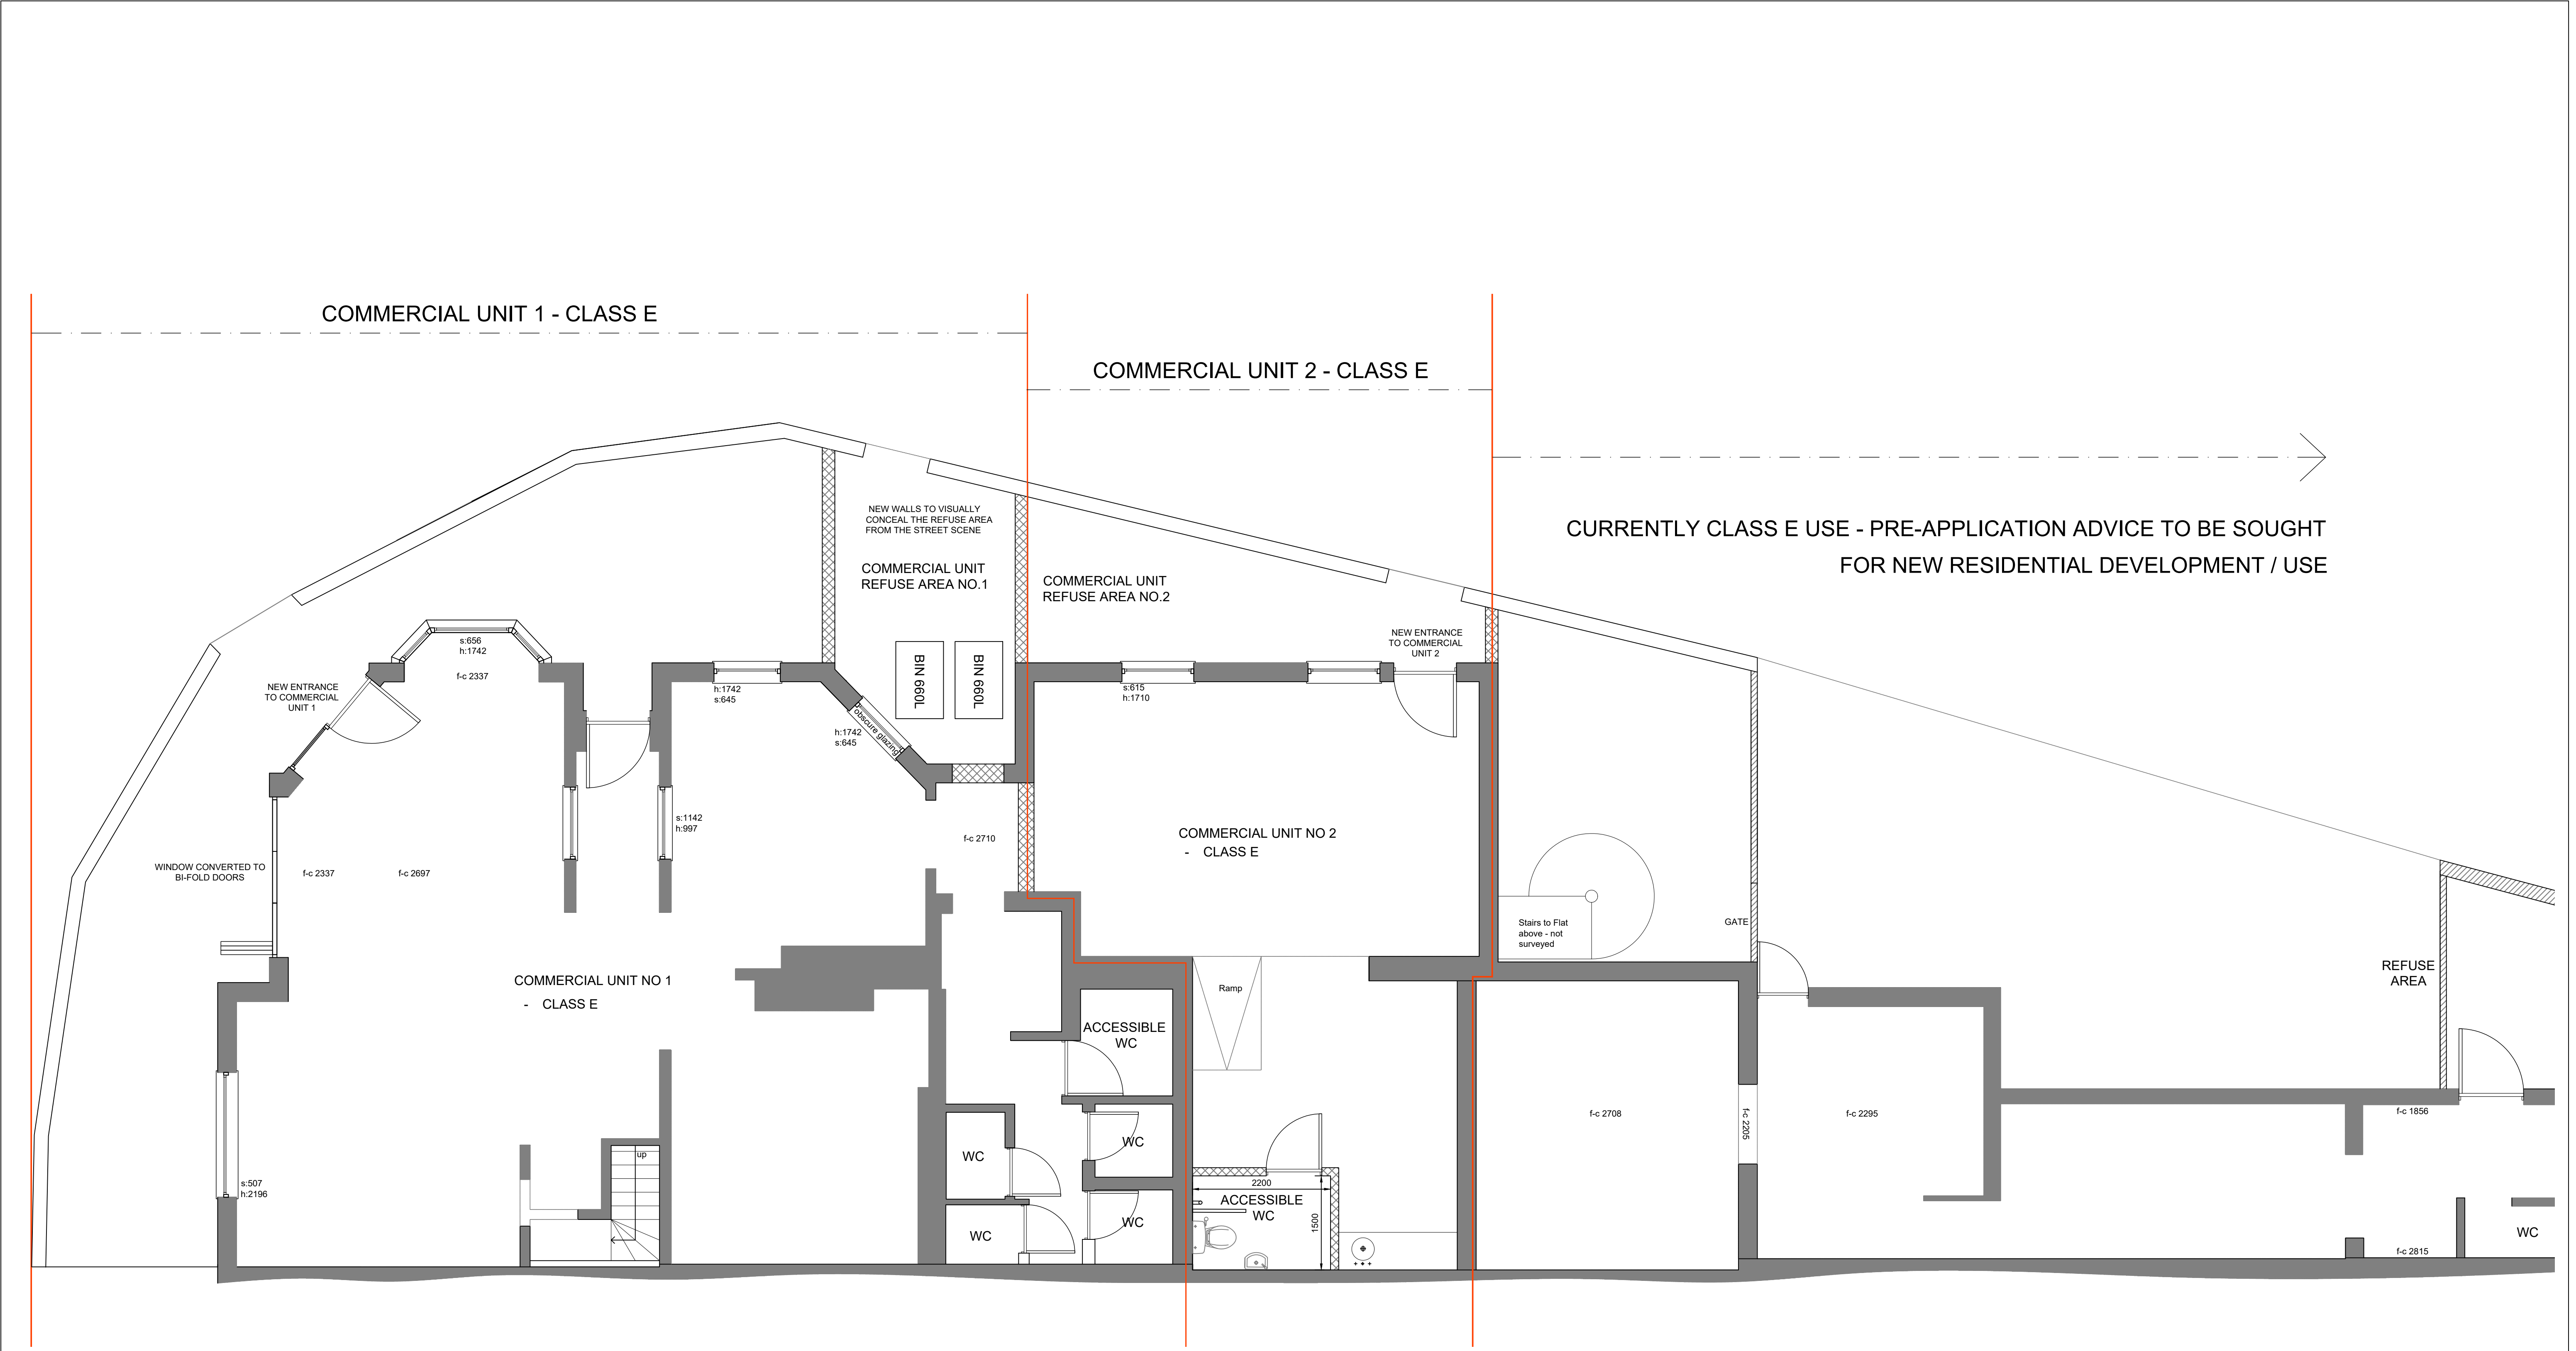

PROJECT:

21 Wokingham Road, Reading

DRAWING:

Division of Commercial premises




DRAWING Number & Revision:


21WR / 2023 / 110

ISSUE DATE

REVISION

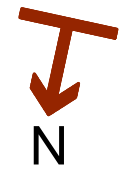

Scale 1:50 at A1 (unless otherwise indicated)

 



CURRENTLY CLASS E USE - PRE-APPLICATION ADVICE TO BE SOUGHT
FOR NEW RESIDENTIAL DEVELOPMENT / USE

COMMERCIAL UNIT 2 - CLASS E

COMMERCIAL UNIT 1 - CLASS E

FRONT ELEVATION SCALE 1:50



EAST SIDE ELEVATION SCALE 1:50

PROJECT:
21 Wokingham Road, Reading

DRAWING:
Proposed Front and Side Elevation



DRAWING Number & Revision:
21WR / 2023 / 111

ISSUE DATE

REVISION

Scale 1:50 at A1 (unless otherwise indicated)

