



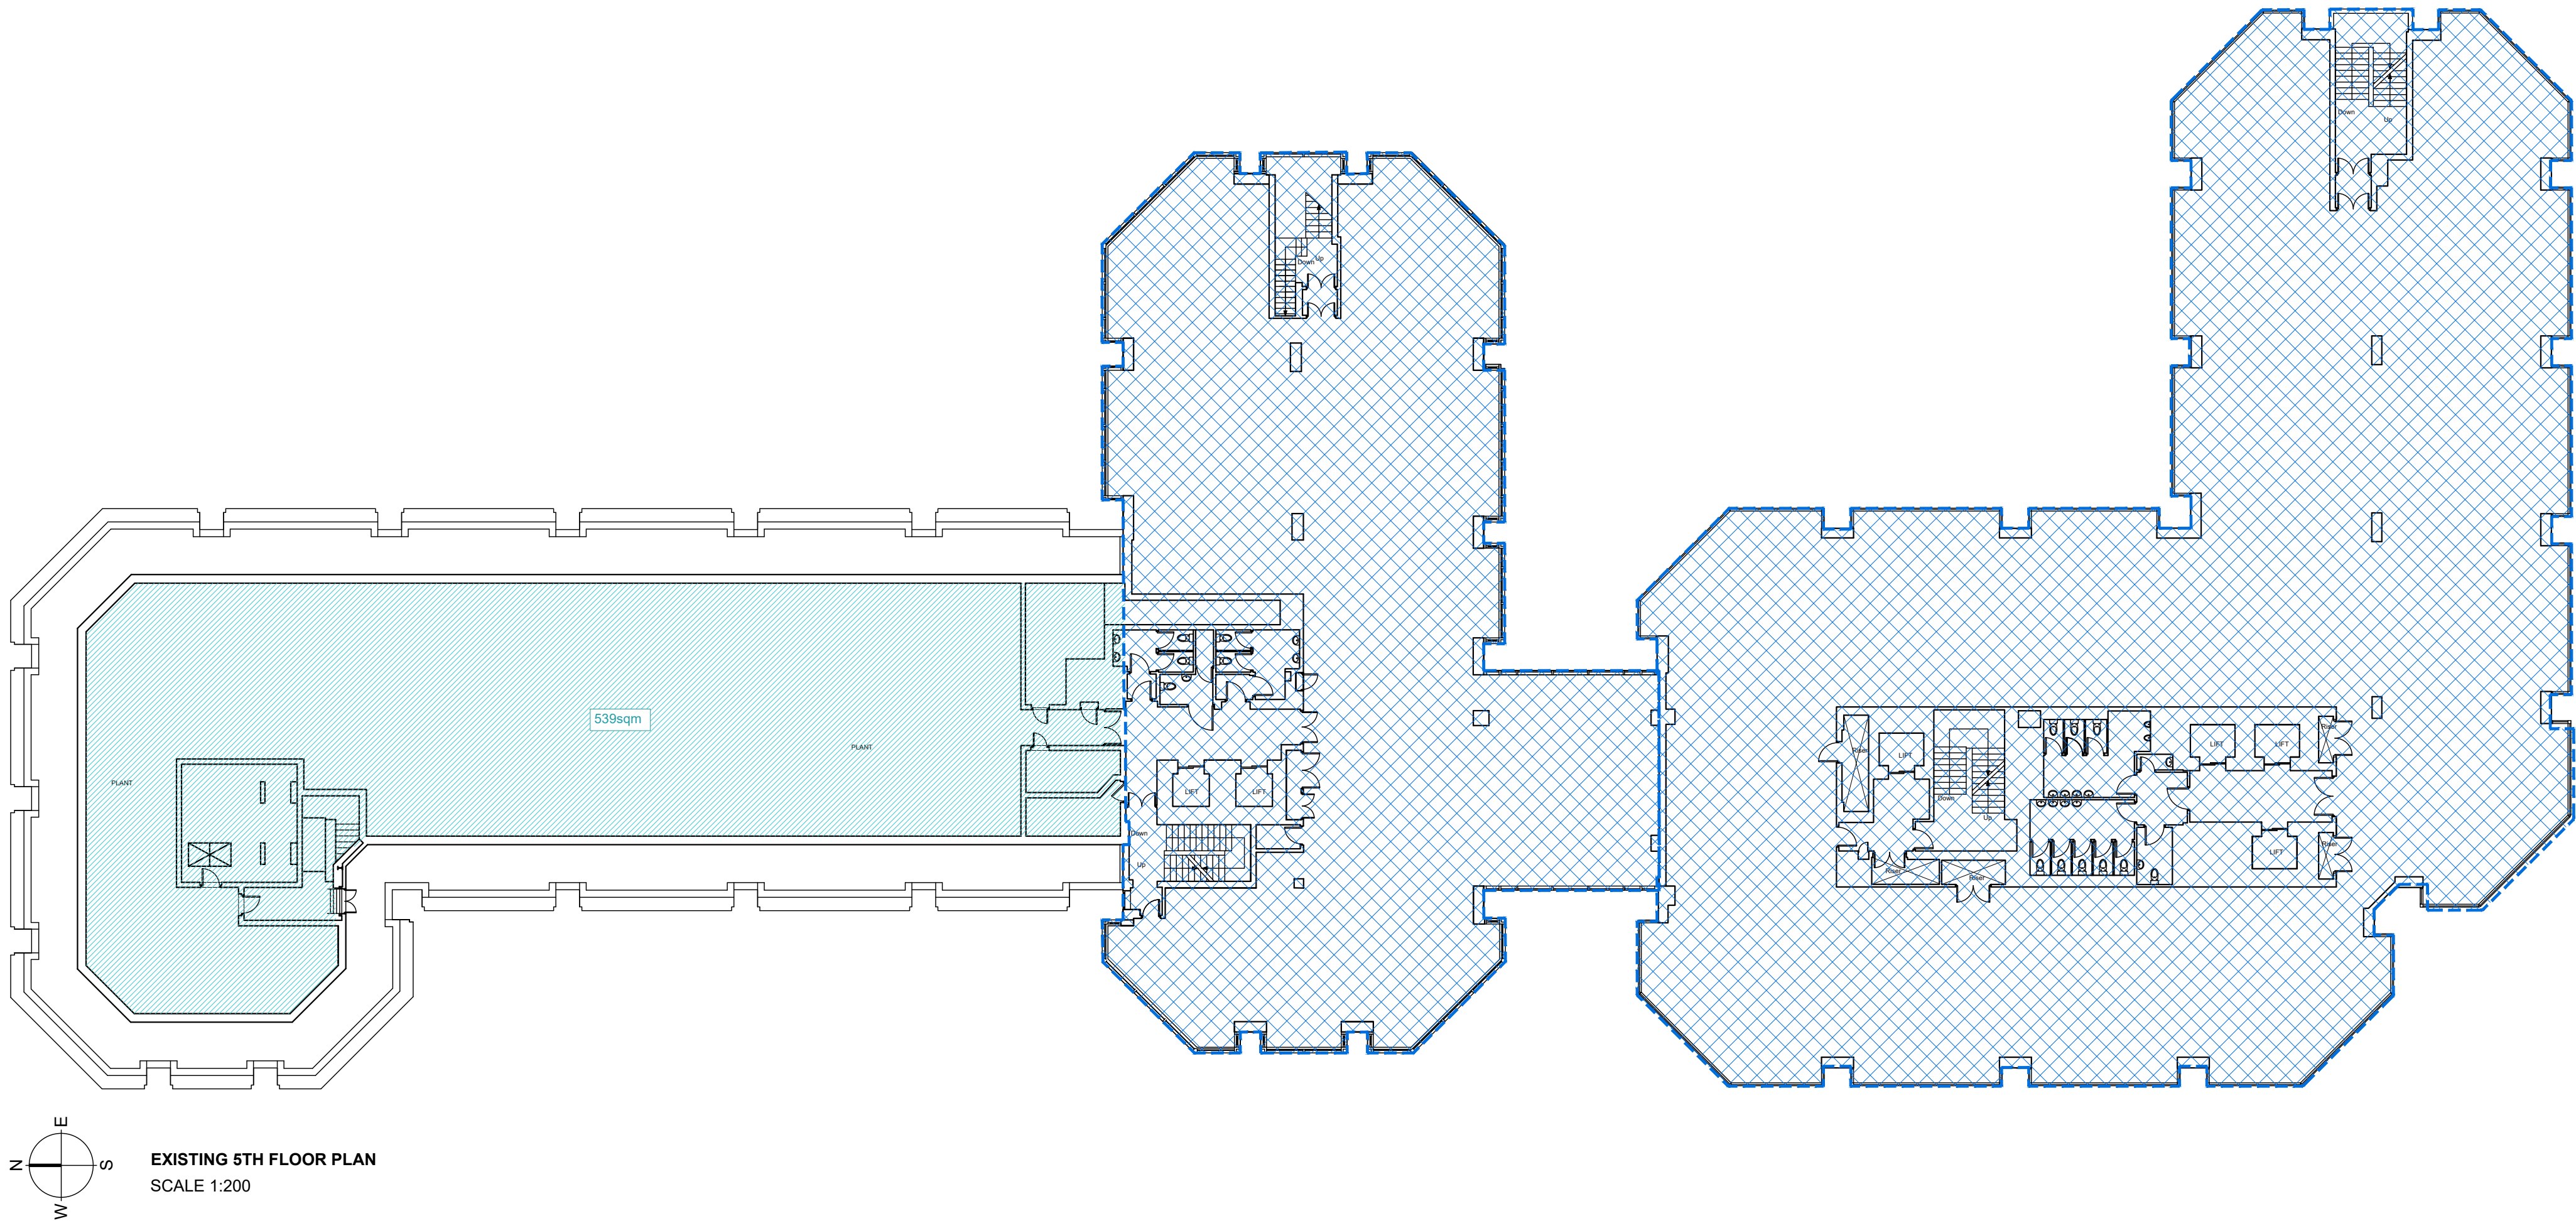

Location	Existing (sqm)	Proposed (sqm)
North Block - 5th floor	539	539
North Block - 5th floor (added area)		86
Central Block - 6th floor	134	134
Central Block - 6th floor	39	39
Central Block - 6th floor (added area)		210
TOTAL GIA (sqm)	712	1008


NOTES

DO NOT SCALE - USE FIGURED DIMENSIONS ONLY.
ALL DIMENSIONS TO BE CHECKED ON SITE PRIOR TO CONSTRUCTION AND ANY DISCREPANCIES TO BE HIGHLIGHTED BY CONTRACTOR.
THIS DRAWING IS TO BE READ IN CONJUNCTION WITH ALL RELEVANT SPECIFICATIONS AND DRAWINGS.
ALL LEVELS ARE TO FINISHED LEVELS UNLESS OTHERWISE INDICATED.

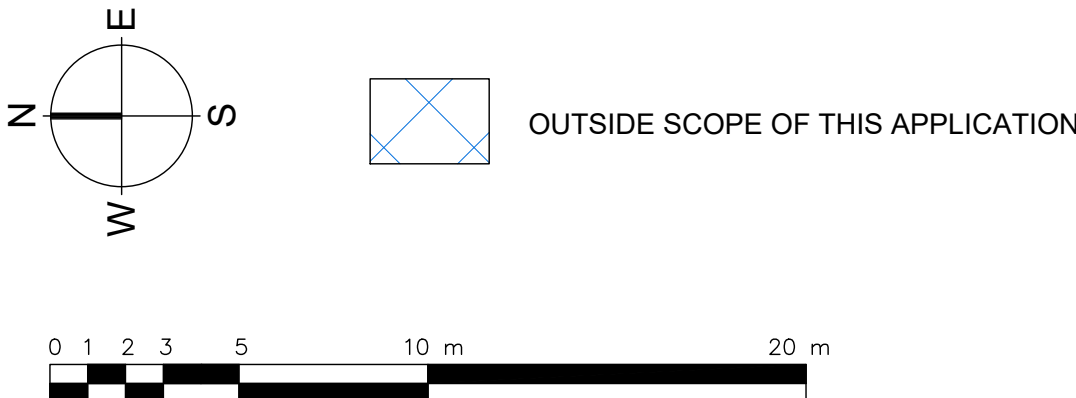

Drawing Status:	P L A N N I N G	
Revision:	Description:	Date:
P.01	Issued for Information	05.02.26
P L A N N I N G		

SADAarchitecture
P : 26C George Street, St Albans, AL3 4ES
E : letterbox@sada-architecture.com
W : www.sada-architecture.com
T : 01 727 860810
Project: 24-013 Abbey Gardens
Drawing: Existing 5th Floor Plan
Date: 30.06.2025 drawn by: RN check: CC
Scale: 1:200@A1 drwg no.: 14-215 rev. no.: P.01
© Copyright: This drawing or design may not be reproduced without permission.

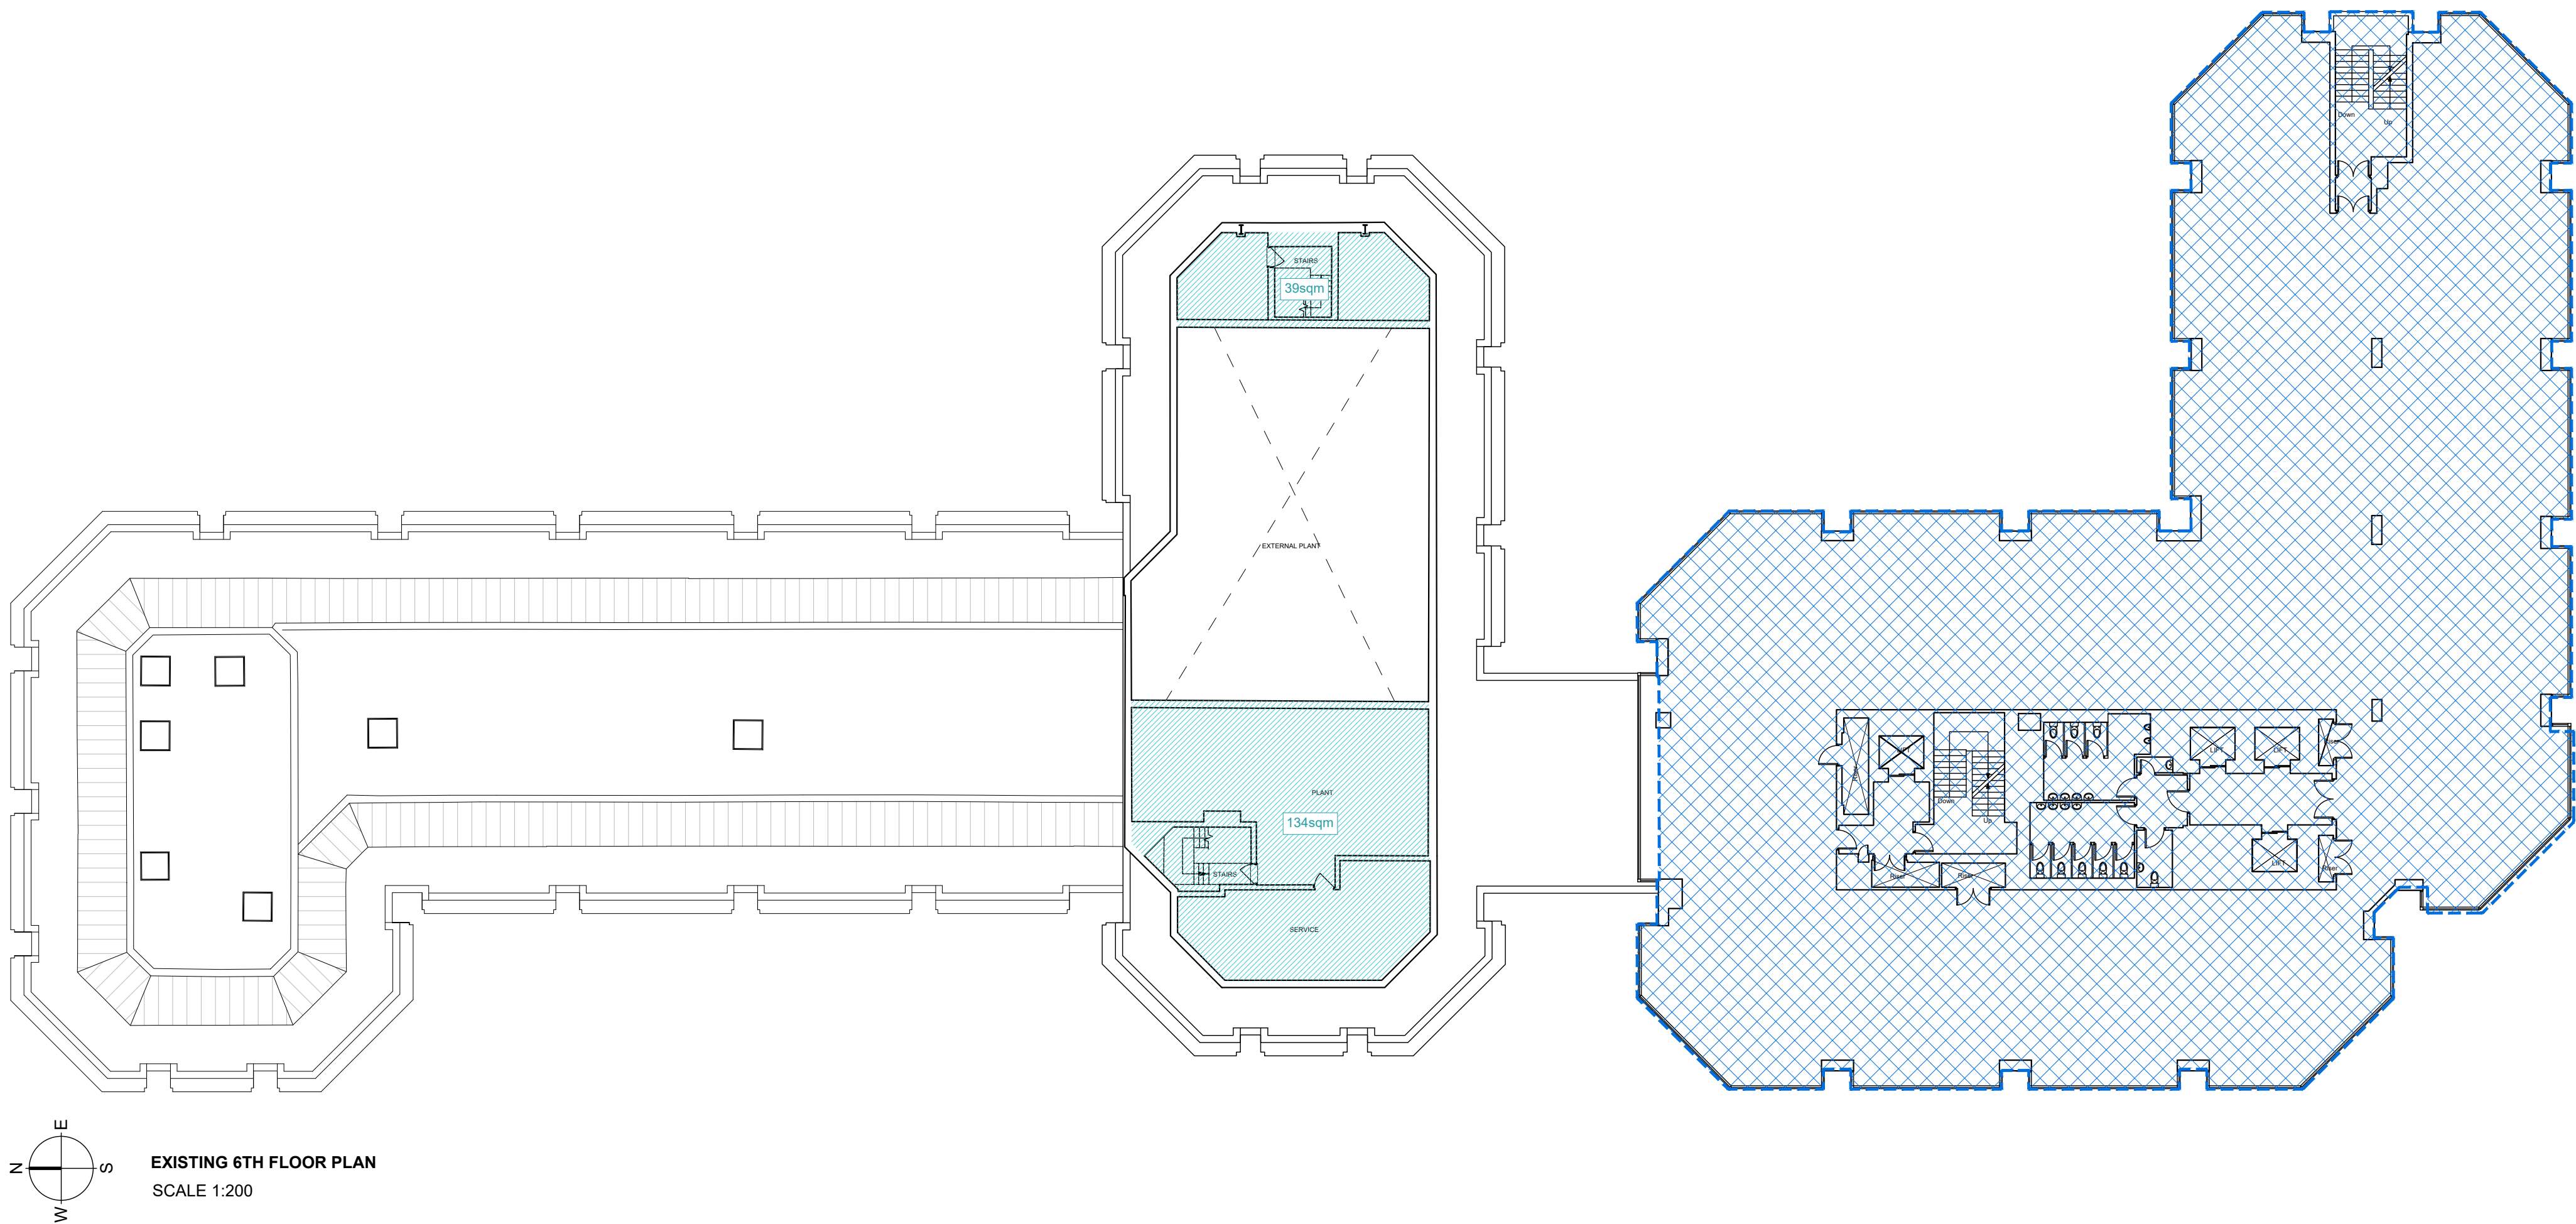

Location	Existing (sqm)	Proposed (sqm)
North Block - 5th floor	539	539
North Block - 5th floor (added area)		86
Central Block - 6th floor	134	134
Central Block - 6th floor	39	39
Central Block - 6th floor (added area)		210
TOTAL GIA (sqm)	712	1008


NOTES

DO NOT SCALE - USE FIGURED DIMENSIONS ONLY.

ALL DIMENSIONS TO BE CHECKED ON SITE PRIOR TO CONSTRUCTION AND ANY DISCREPANCIES TO BE HIGHLIGHTED BY CONTRACTOR.

THIS DRAWING IS TO BE READ IN CONJUNCTION WITH ALL RELEVANT SPECIFICATIONS AND DRAWINGS.

ALL LEVELS ARE TO FINISHED LEVELS UNLESS OTHERWISE INDICATED.

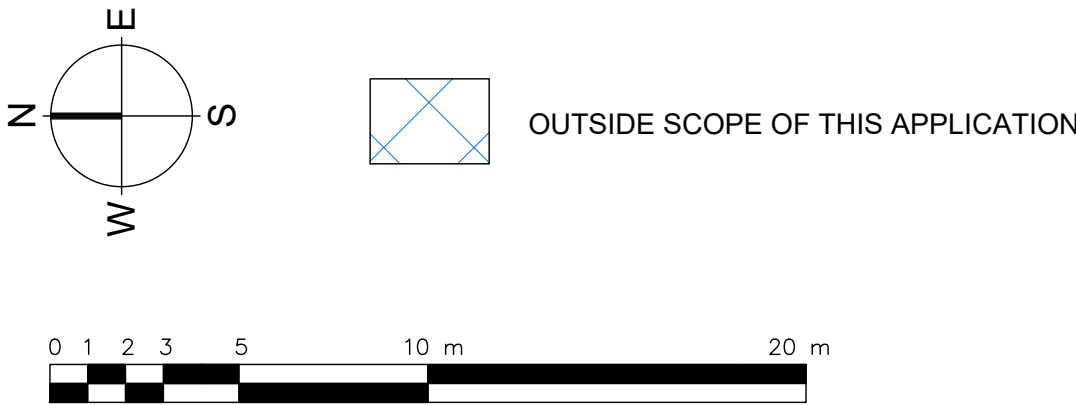

Drawing Status:	P L A N N I N G	
Revision:	Description:	Date:
P.01	Issued for Information	05.02.26
P L A N N I N G		

SADAarchitecture

P : 26C George Street, St Albans, AL3 4ES

E : letterbox@sada-architecture.com

W : www.sada-architecture.com

T : 01 727 860810


Project: 24-013 Abbey Gardens

Drawing: Existing 6th Floor Plan

Date: 30.06.2025 drawn by: RN check: CC

Scale: 1:200@A1 drwg no.: 14-216 rev. no.: P.01

© Copyright: This drawing or design may not be reproduced without permission.

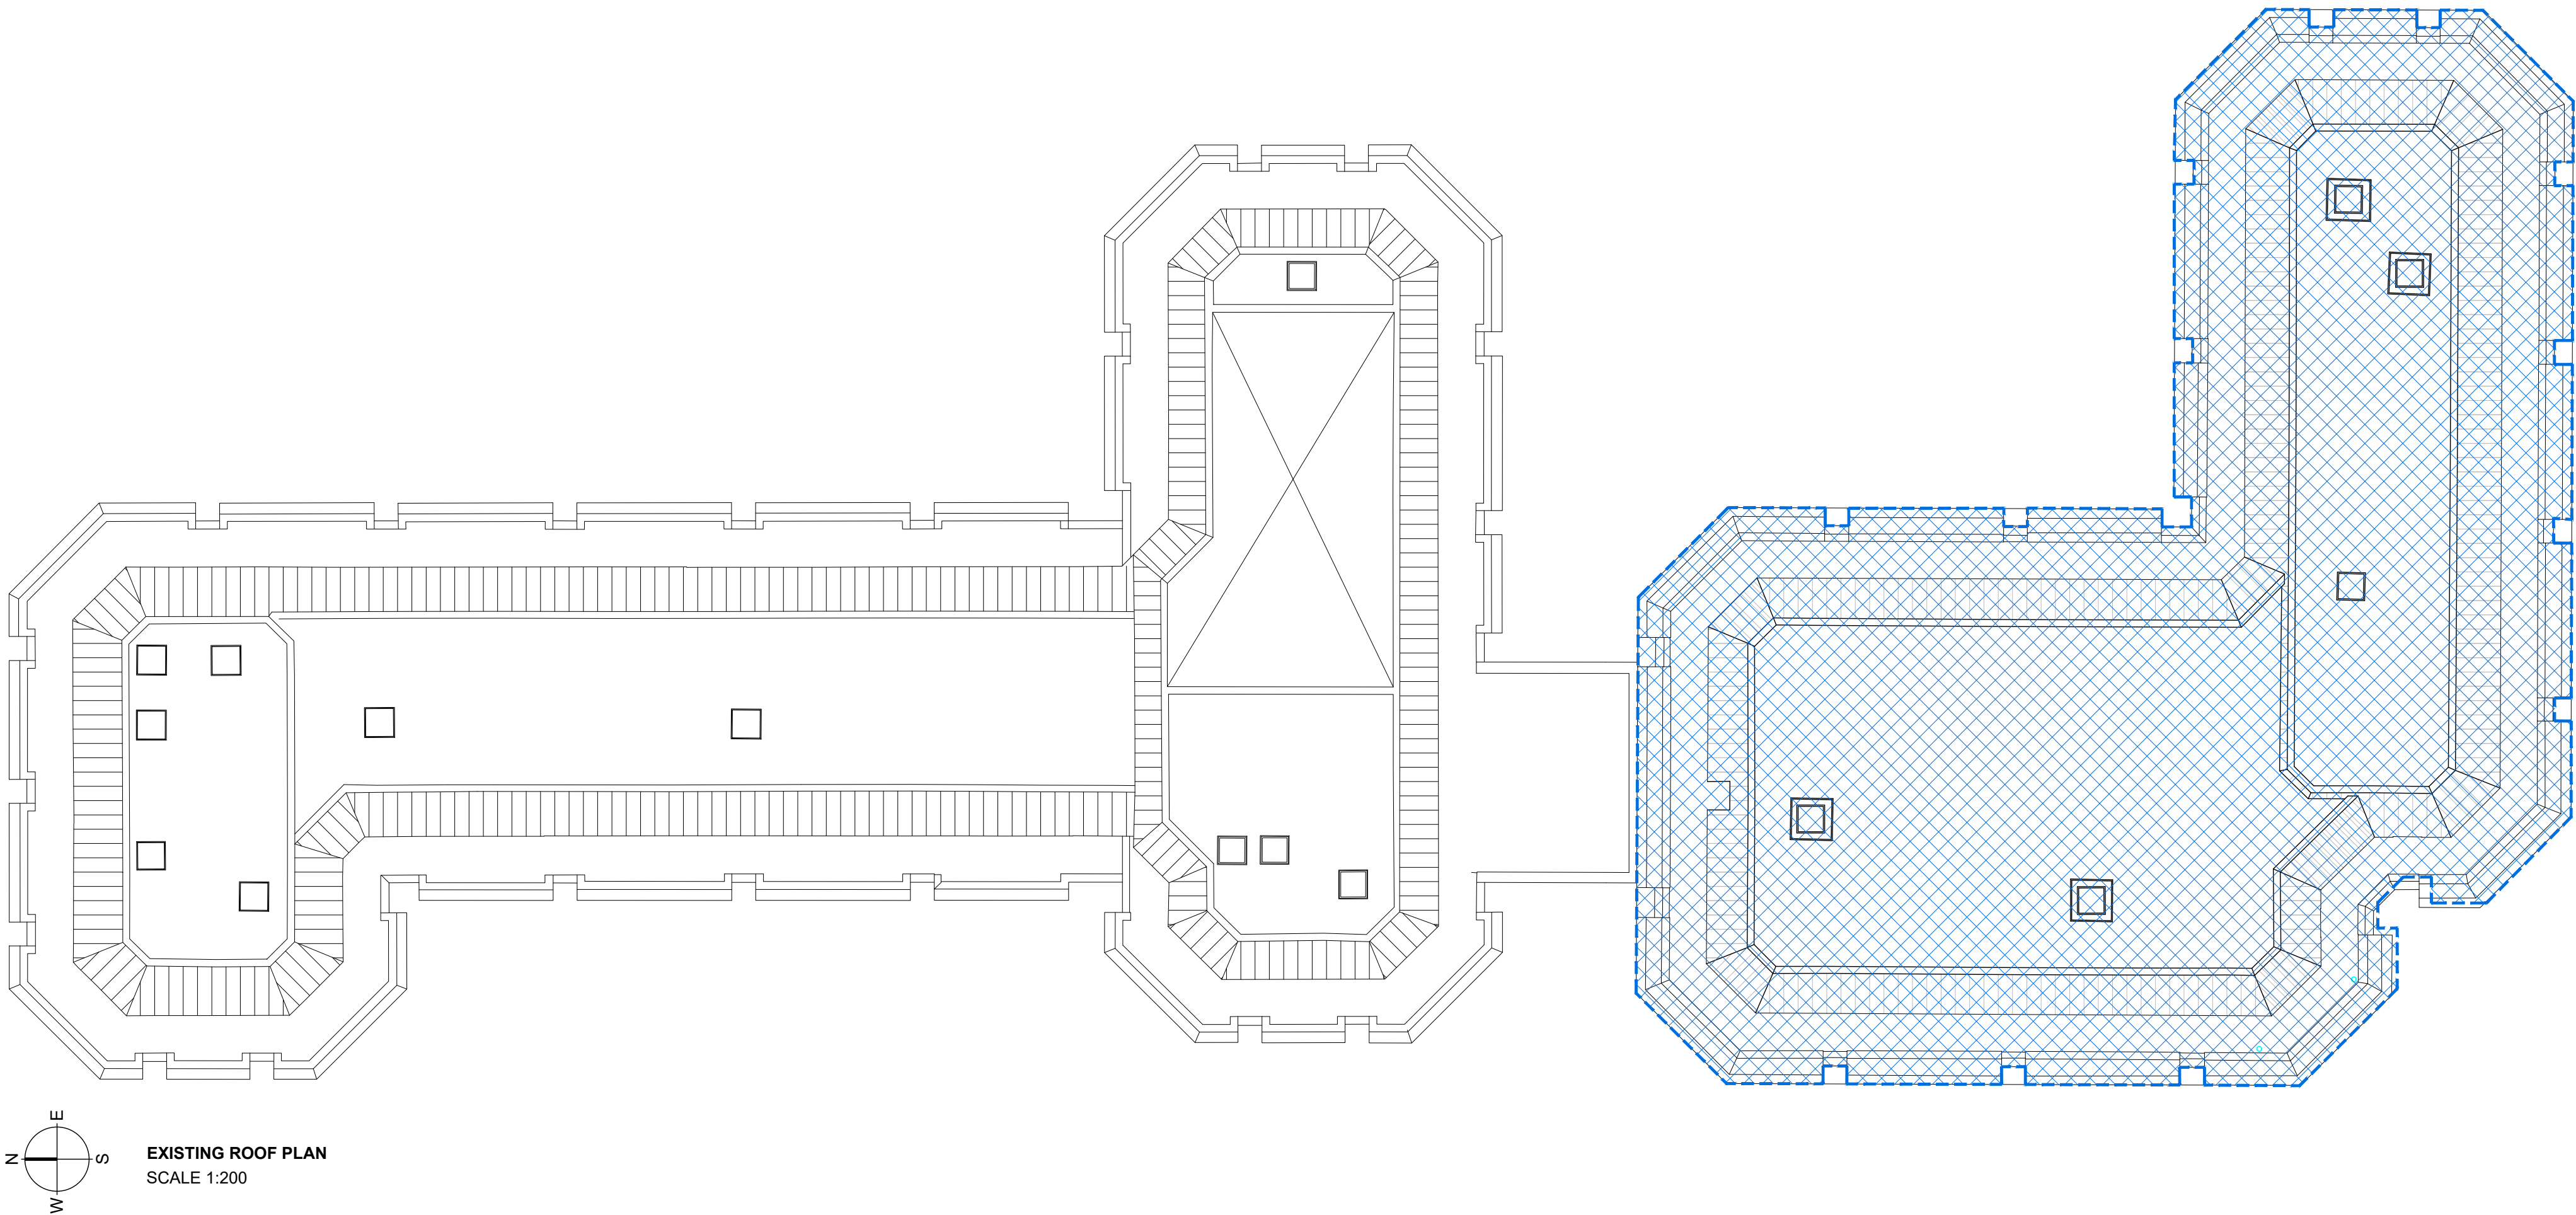

Location	Existing (sqm)	Proposed (sqm)
North Block - 5th floor	539	539
North Block - 5th floor (added area)		86
Central Block - 6th floor	134	134
Central Block - 6th floor	39	39
Central Block - 6th floor (added area)		210
TOTAL GIA (sqm)	712	1008


NOTES

DO NOT SCALE - USE FIGURED DIMENSIONS ONLY.

ALL DIMENSIONS TO BE CHECKED ON SITE PRIOR TO CONSTRUCTION AND ANY DISCREPANCIES TO BE HIGHLIGHTED BY CONTRACTOR.

THIS DRAWING IS TO BE READ IN CONJUNCTION WITH ALL RELEVANT SPECIFICATIONS AND DRAWINGS.

ALL LEVELS ARE TO FINISHED LEVELS UNLESS OTHERWISE INDICATED.

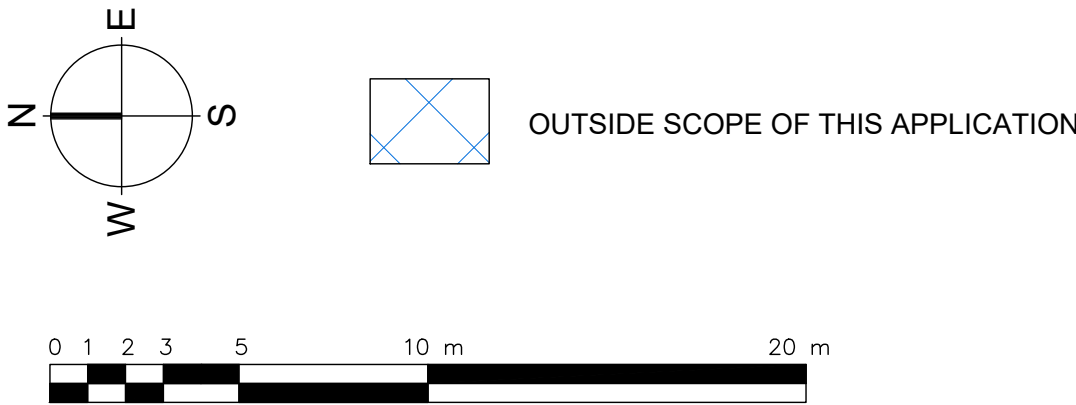

Drawing Status:	P L A N N I N G	
Revision:	Description:	Date:
P.01	Issued for Information	05.02.26
P L A N N I N G		

SADAarchitecture

P : 26C George Street, St Albans, AL3 4ES

E : letterbox@sada-architecture.com

W : www.sada-architecture.com


T : 01 727 860810

Project: 24-013 Abbey Gardens

Drawing: Existing Roof Plan

Date: 30.06.2025	drawn by: RN	check: CC
Scale: 1:200@A1	drwg no.: 14-219	rev. no.: P.01

© Copyright: This drawing or design may not be reproduced without permission.

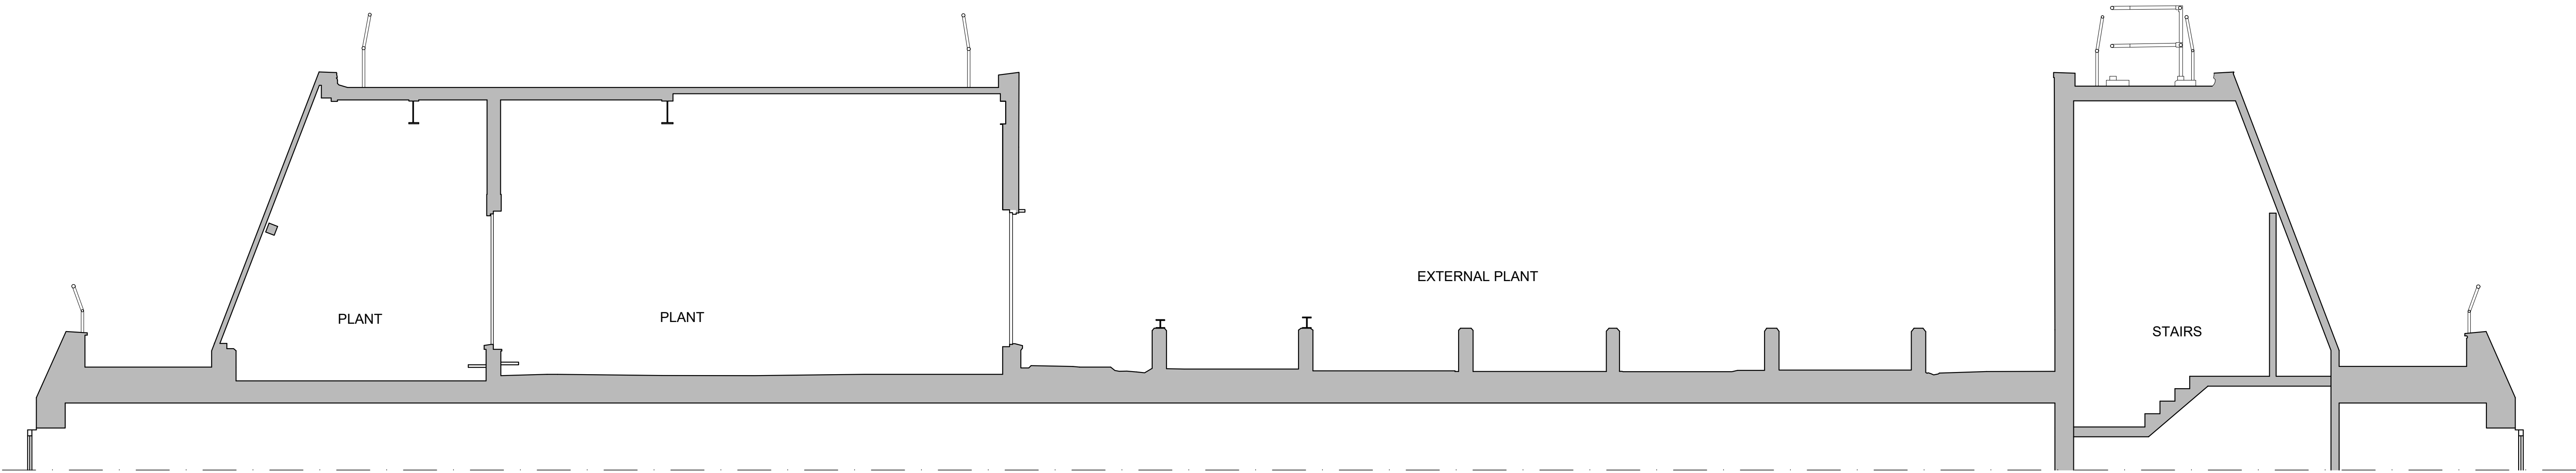

EXISTING SECTION (Central Block Roof)
SCALE 1:50


NOTES

DO NOT SCALE - USE FIGURED DIMENSIONS ONLY.

ALL DIMENSIONS TO BE CHECKED ON SITE PRIOR TO CONSTRUCTION AND ANY DISCREPANCIES TO BE HIGHLIGHTED BY CONTRACTOR.

THIS DRAWING IS TO BE READ IN CONJUNCTION WITH ALL RELEVANT SPECIFICATIONS AND DRAWINGS.

ALL LEVELS ARE TO FINISHED LEVELS UNLESS OTHERWISE INDICATED.

 


Drawing Status:	P L A N N I N G	
Revision:	Description:	Date:
P.01	Issued for Information	05.02.26
P L A N N I N G		


SADAarchitecture

P : 26C George Street, St Albans, AL3 4ES
E : letterbox@sada-architecture.com
W : www.sada-architecture.com
T : 01 727 860810

Project: 24-013 Abbey Gardens
Drawing: Existing Section AA
Date: 10.07.2025 drawn by: RN check: CC
Scale: 1:50@A1 drwg no.: 14-240 rev. no.: P.01
© Copyright: This drawing or design may not be reproduced without permission.

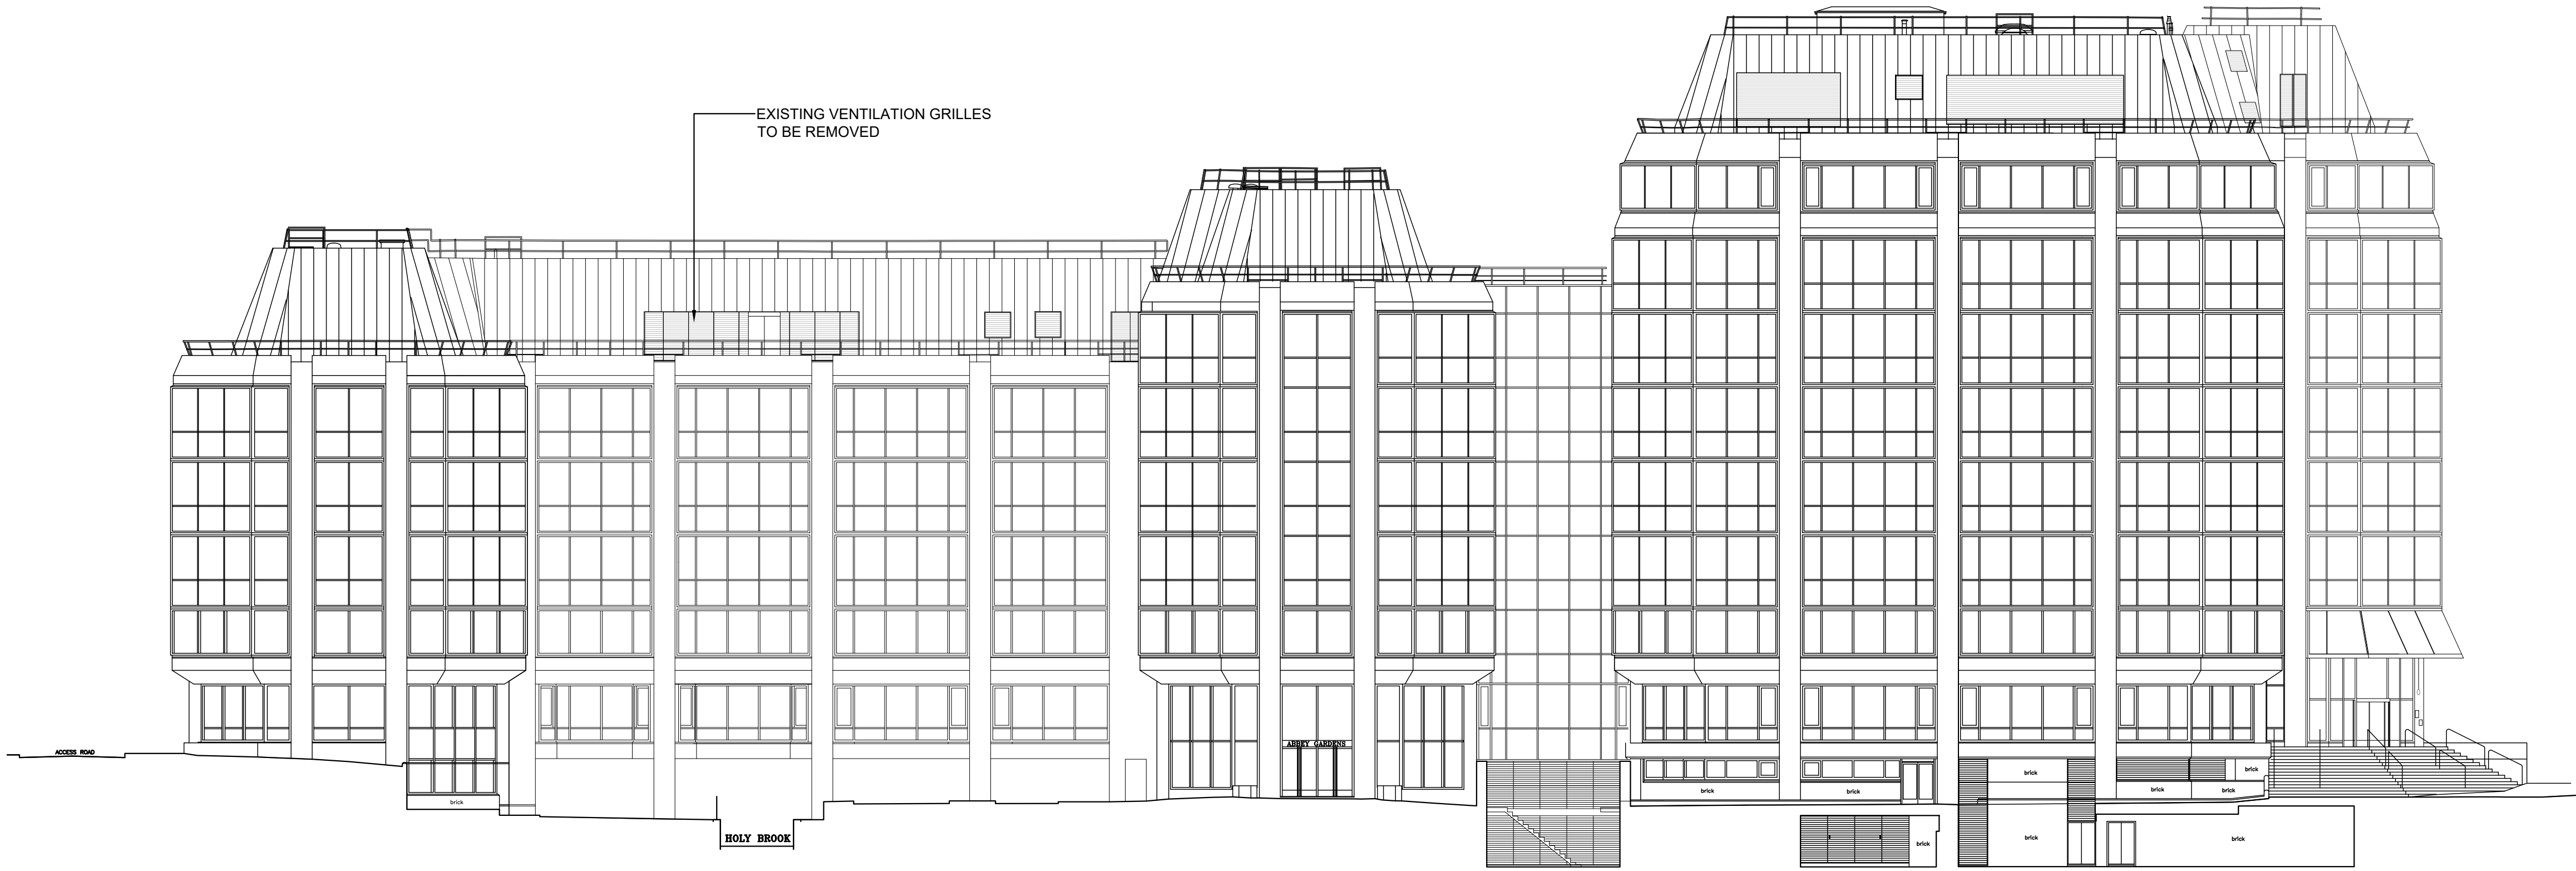


EXISTING WEST ELEVATION
SCALE 1:200

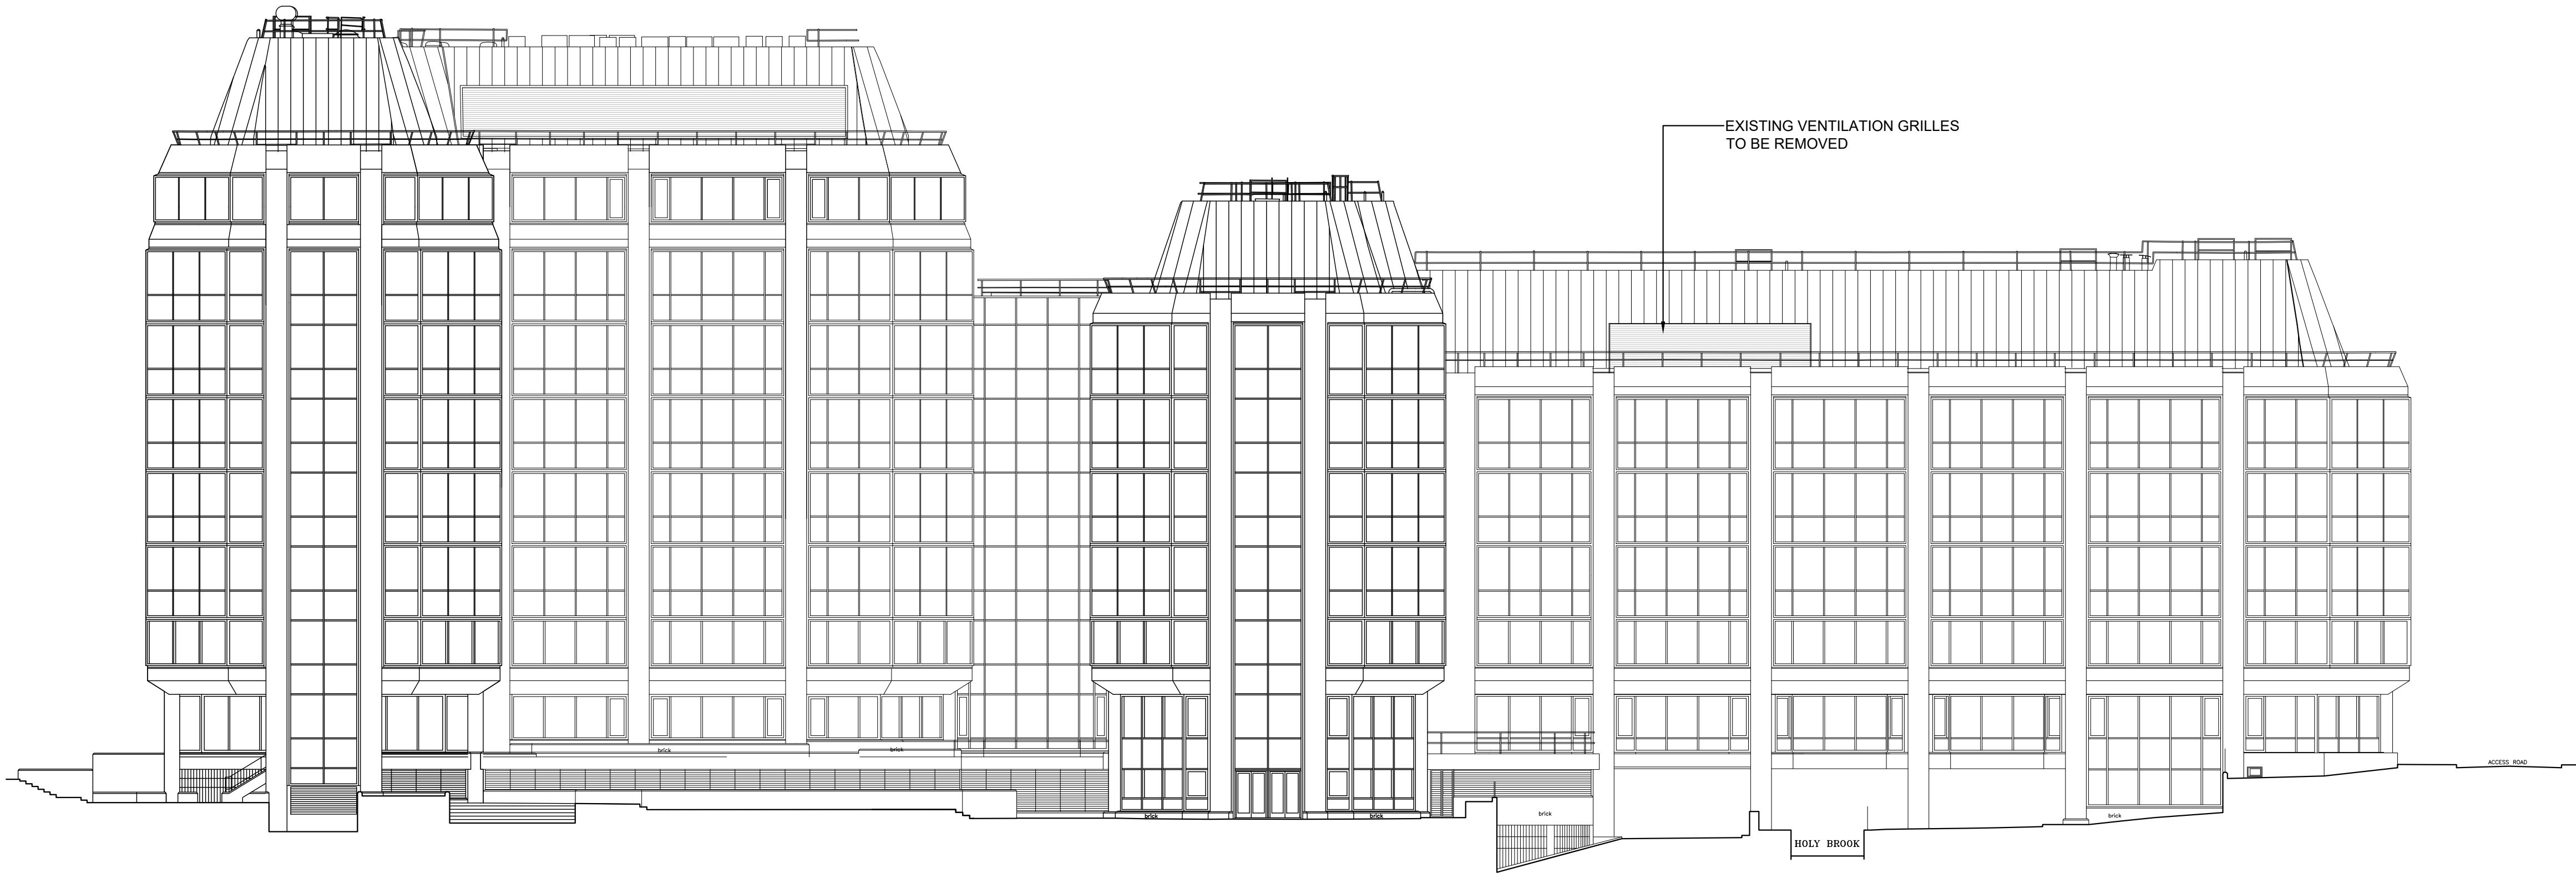

EXISTING EAST ELEVATION
SCALE 1:200

NOTES

DO NOT SCALE - USE FIGURED DIMENSIONS ONLY.
ALL DIMENSIONS TO BE CHECKED ON SITE PRIOR TO CONSTRUCTION AND ANY DISCREPANCIES TO BE HIGHLIGHTED BY CONTRACTOR.
THIS DRAWING IS TO BE READ IN CONJUNCTION WITH ALL RELEVANT SPECIFICATIONS AND DRAWINGS.
ALL LEVELS ARE TO FINISHED LEVELS UNLESS OTHERWISE INDICATED.

 


Drawing Status:	P L A N N I N G	
Revision:	Description:	Date:
P.01	Issued for Information	05.02.26
P L A N N I N G		

SADAarchitecture

P : 26C George Street, St Albans, AL3 4ES
E : letterbox@sada-architecture.com
W : www.sada-architecture.com
T : 01 727 860810

Project: 24-013 Abbey Gardens
Drawing: Existing East and West Elevation
Date: 10.07.2025 drawn by: RN check: CC
Scale: 1:200@A1 drwg no.: 14-250 rev. no.: P.01
© Copyright: This drawing or design may not be reproduced without permission.

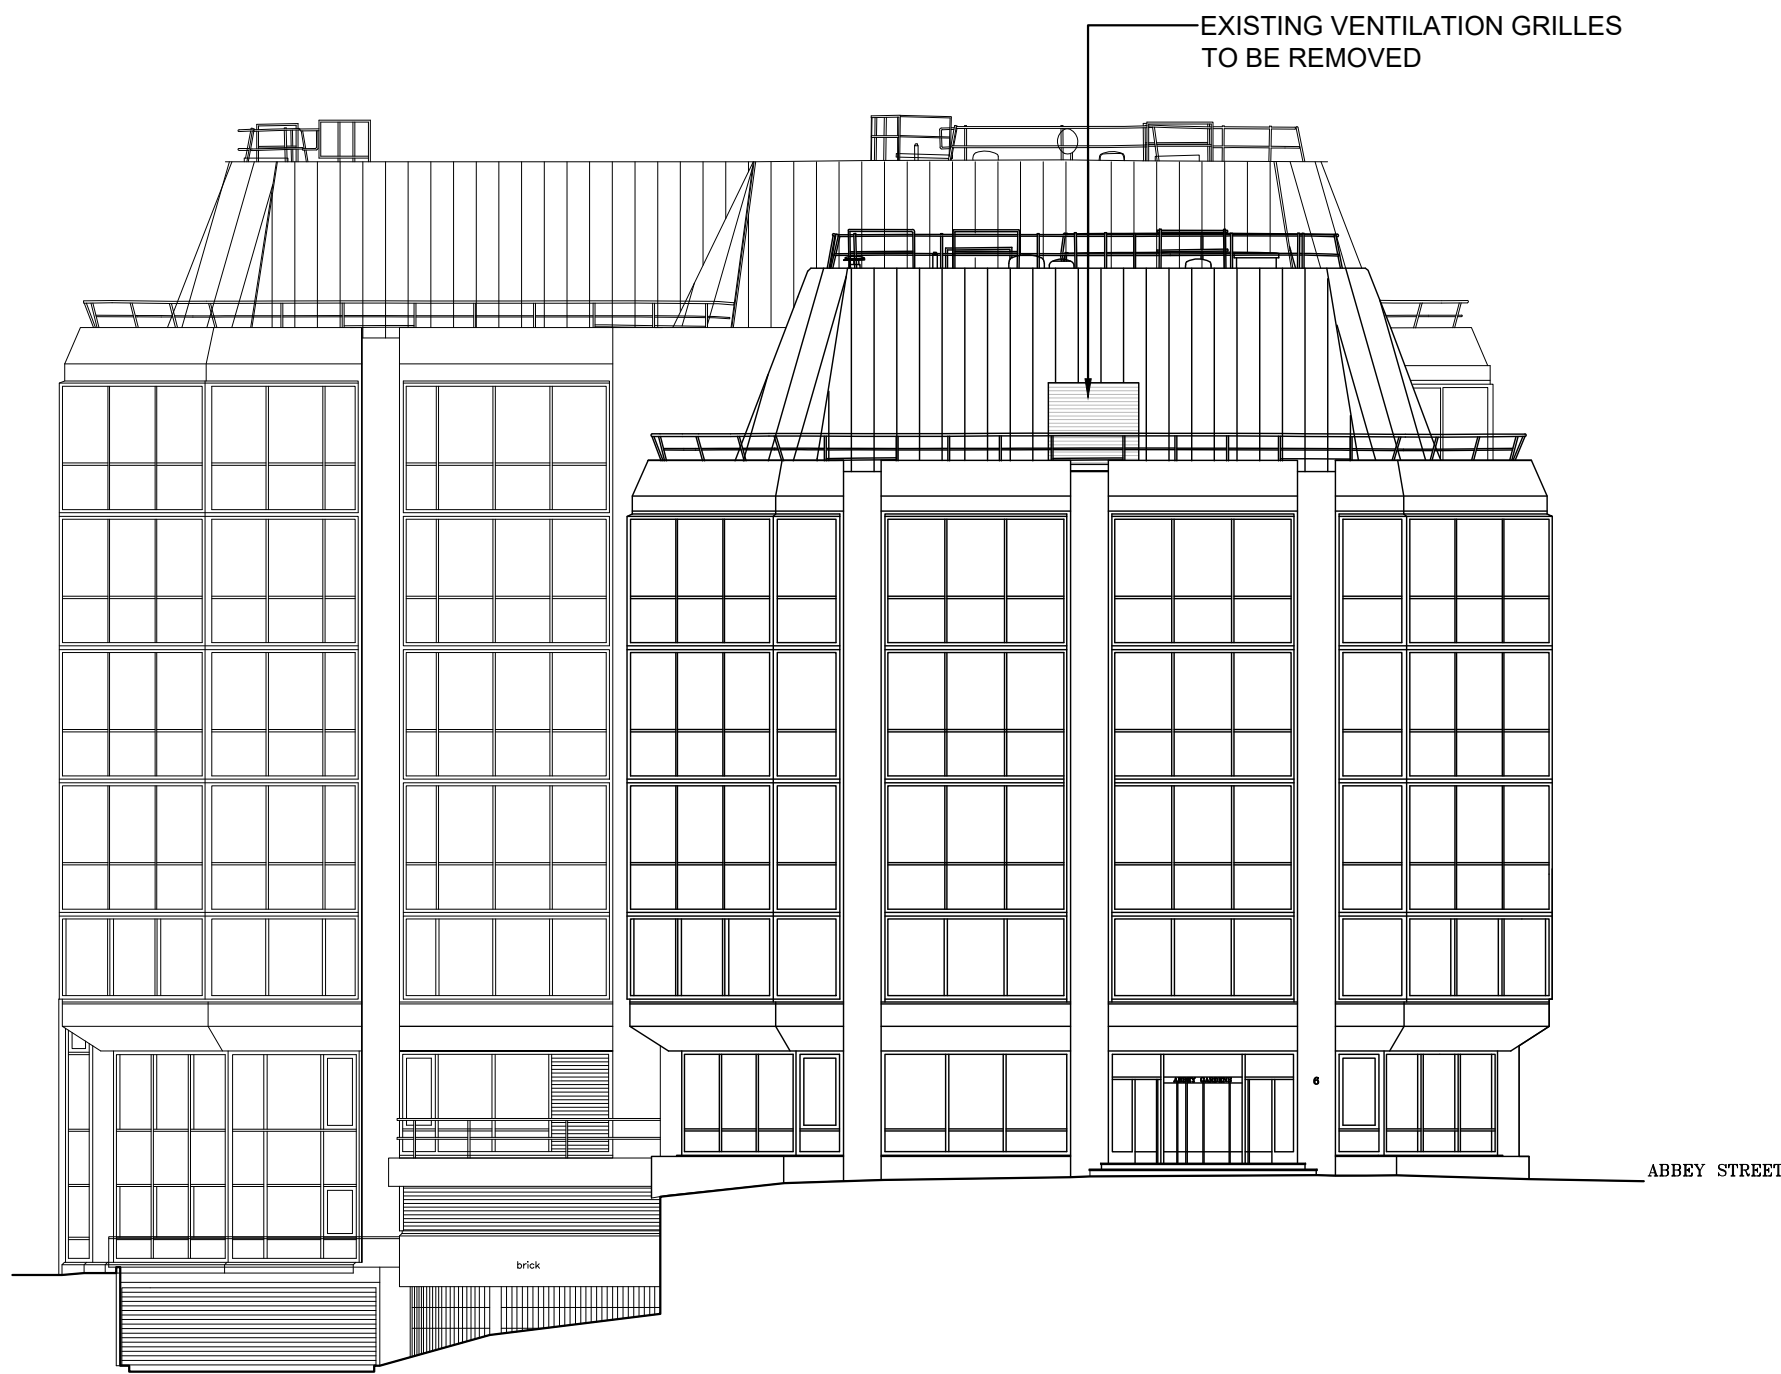


EXISTING NORTH ELEVATION
SCALE 1:200



EXISTING SOUTH ELEVATION
SCALE 1:200

NOTES


DO NOT SCALE - USE FIGURED DIMENSIONS ONLY.
ALL DIMENSIONS TO BE CHECKED ON SITE PRIOR TO CONSTRUCTION AND ANY DISCREPANCIES TO BE HIGHLIGHTED BY CONTRACTOR.
THIS DRAWING IS TO BE READ IN CONJUNCTION WITH ALL RELEVANT SPECIFICATIONS AND DRAWINGS.
ALL LEVELS ARE TO FINISHED LEVELS UNLESS OTHERWISE INDICATED.

 


Drawing Status:	P L A N N I N G	
Revision:	Description:	Date:
P.01	Issued for Information	05.02.26
P L A N N I N G		

SADAarchitecture

P : 26C George Street, St Albans, AL3 4ES
E : letterbox@sada-architecture.com
W : www.sada-architecture.com
T : 01 727 860810
Project: 24-013 Abbey Gardens
Drawing: Existing North and South Elevation
Date: 10.07.2025 drawn by: RN check: CC
Scale: 1:200@A1 drwg no.: 14-251 rev. no.: P.01
© Copyright: This drawing or design may not be reproduced without permission.

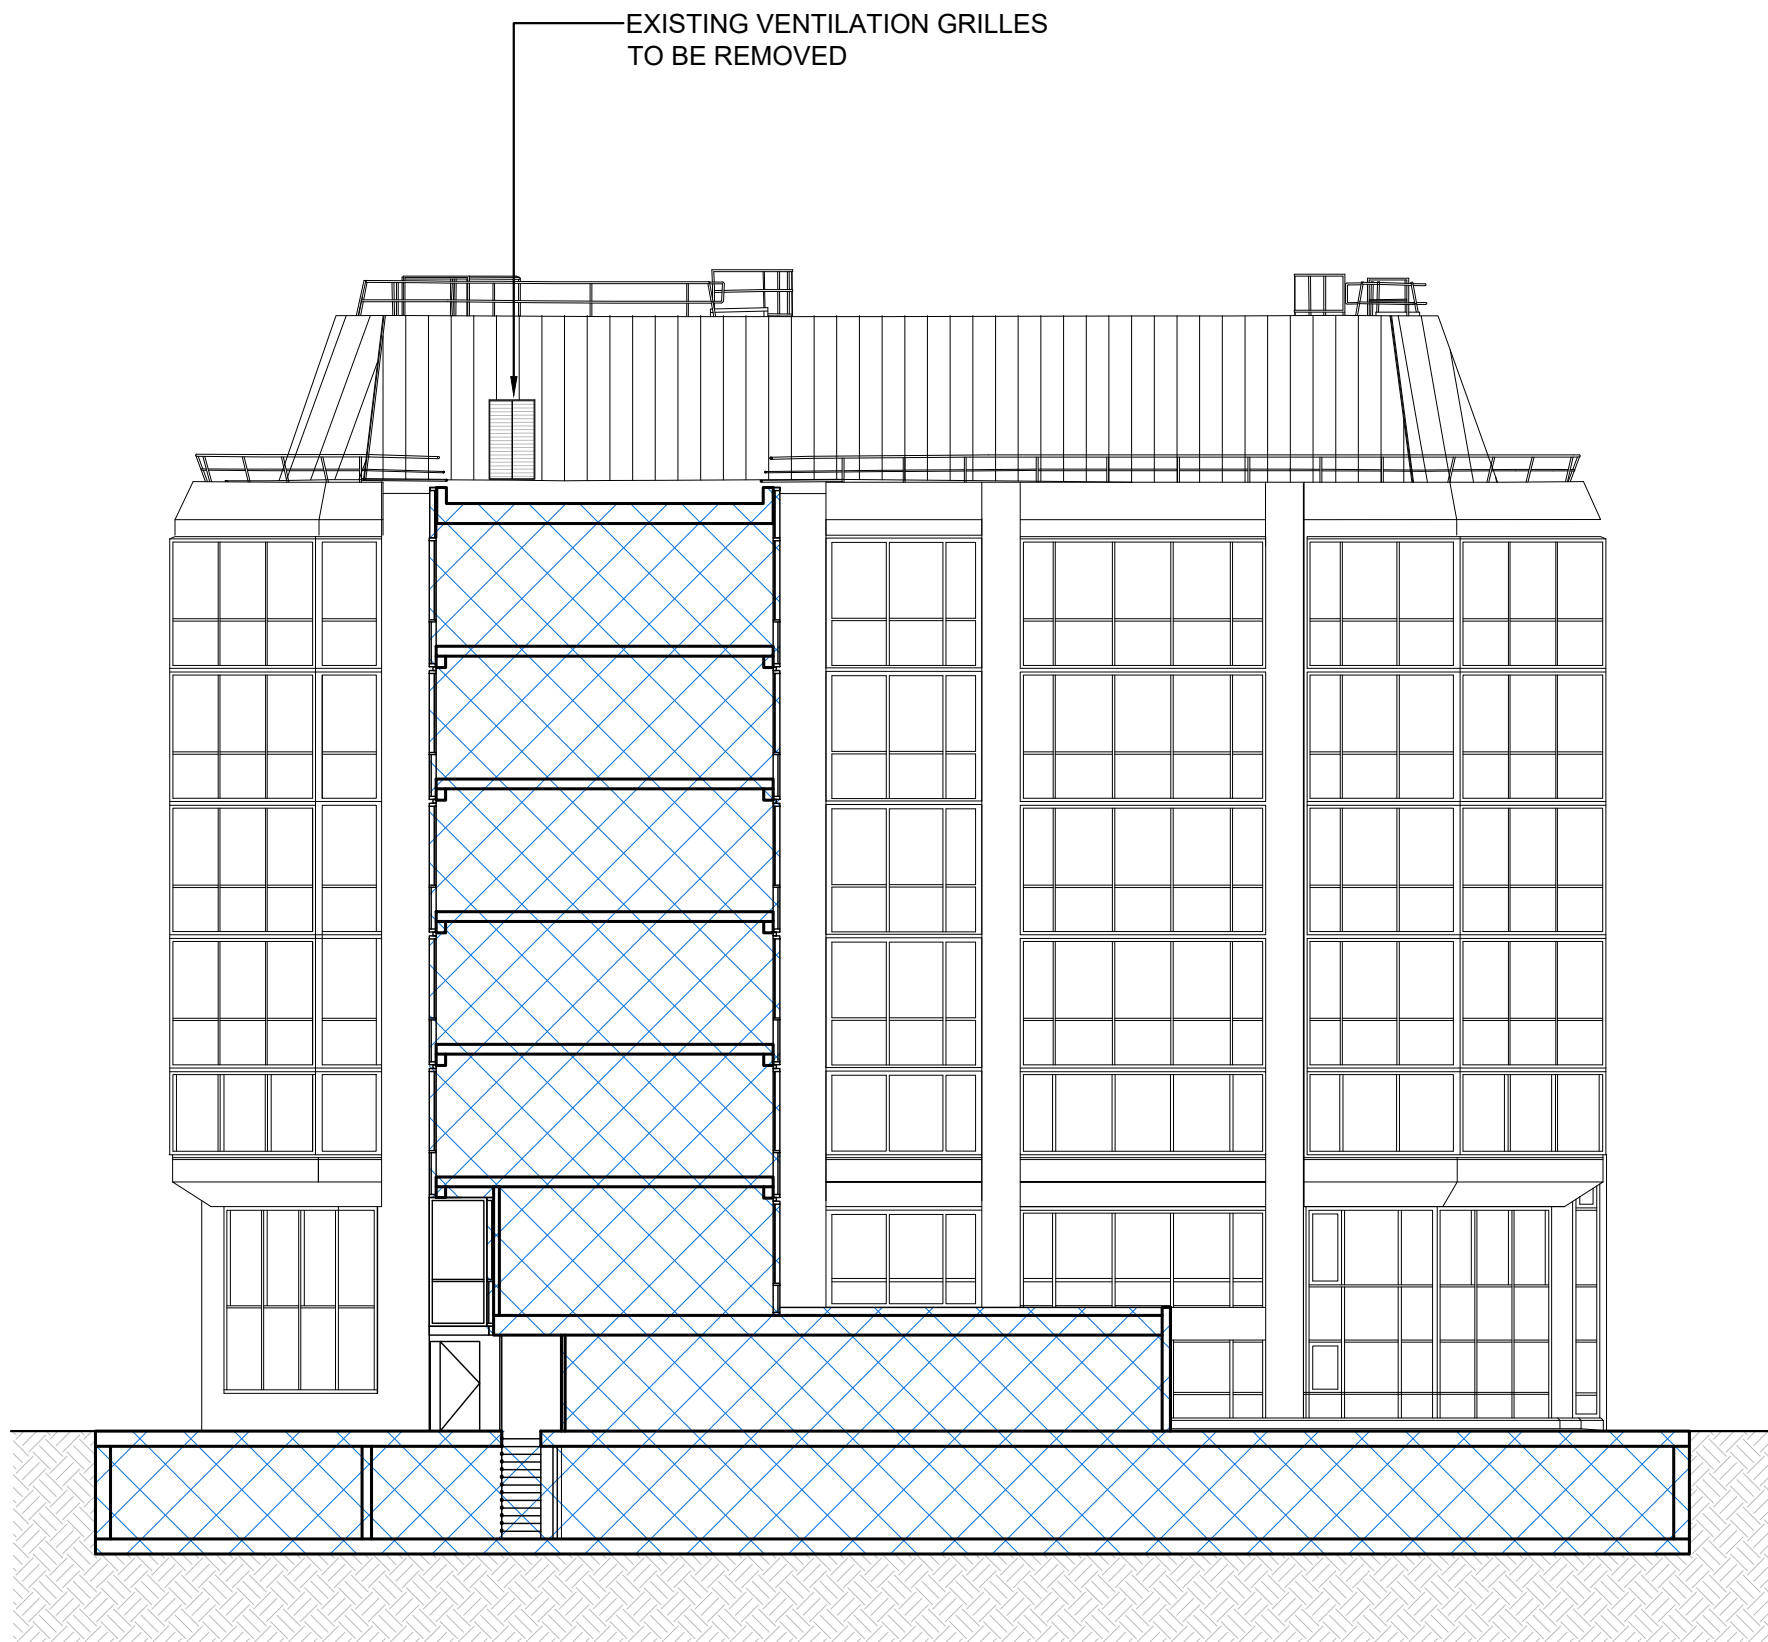


EXISTING SOUTH ELEVATION (CENTRAL BLOCK)
SCALE 1:200

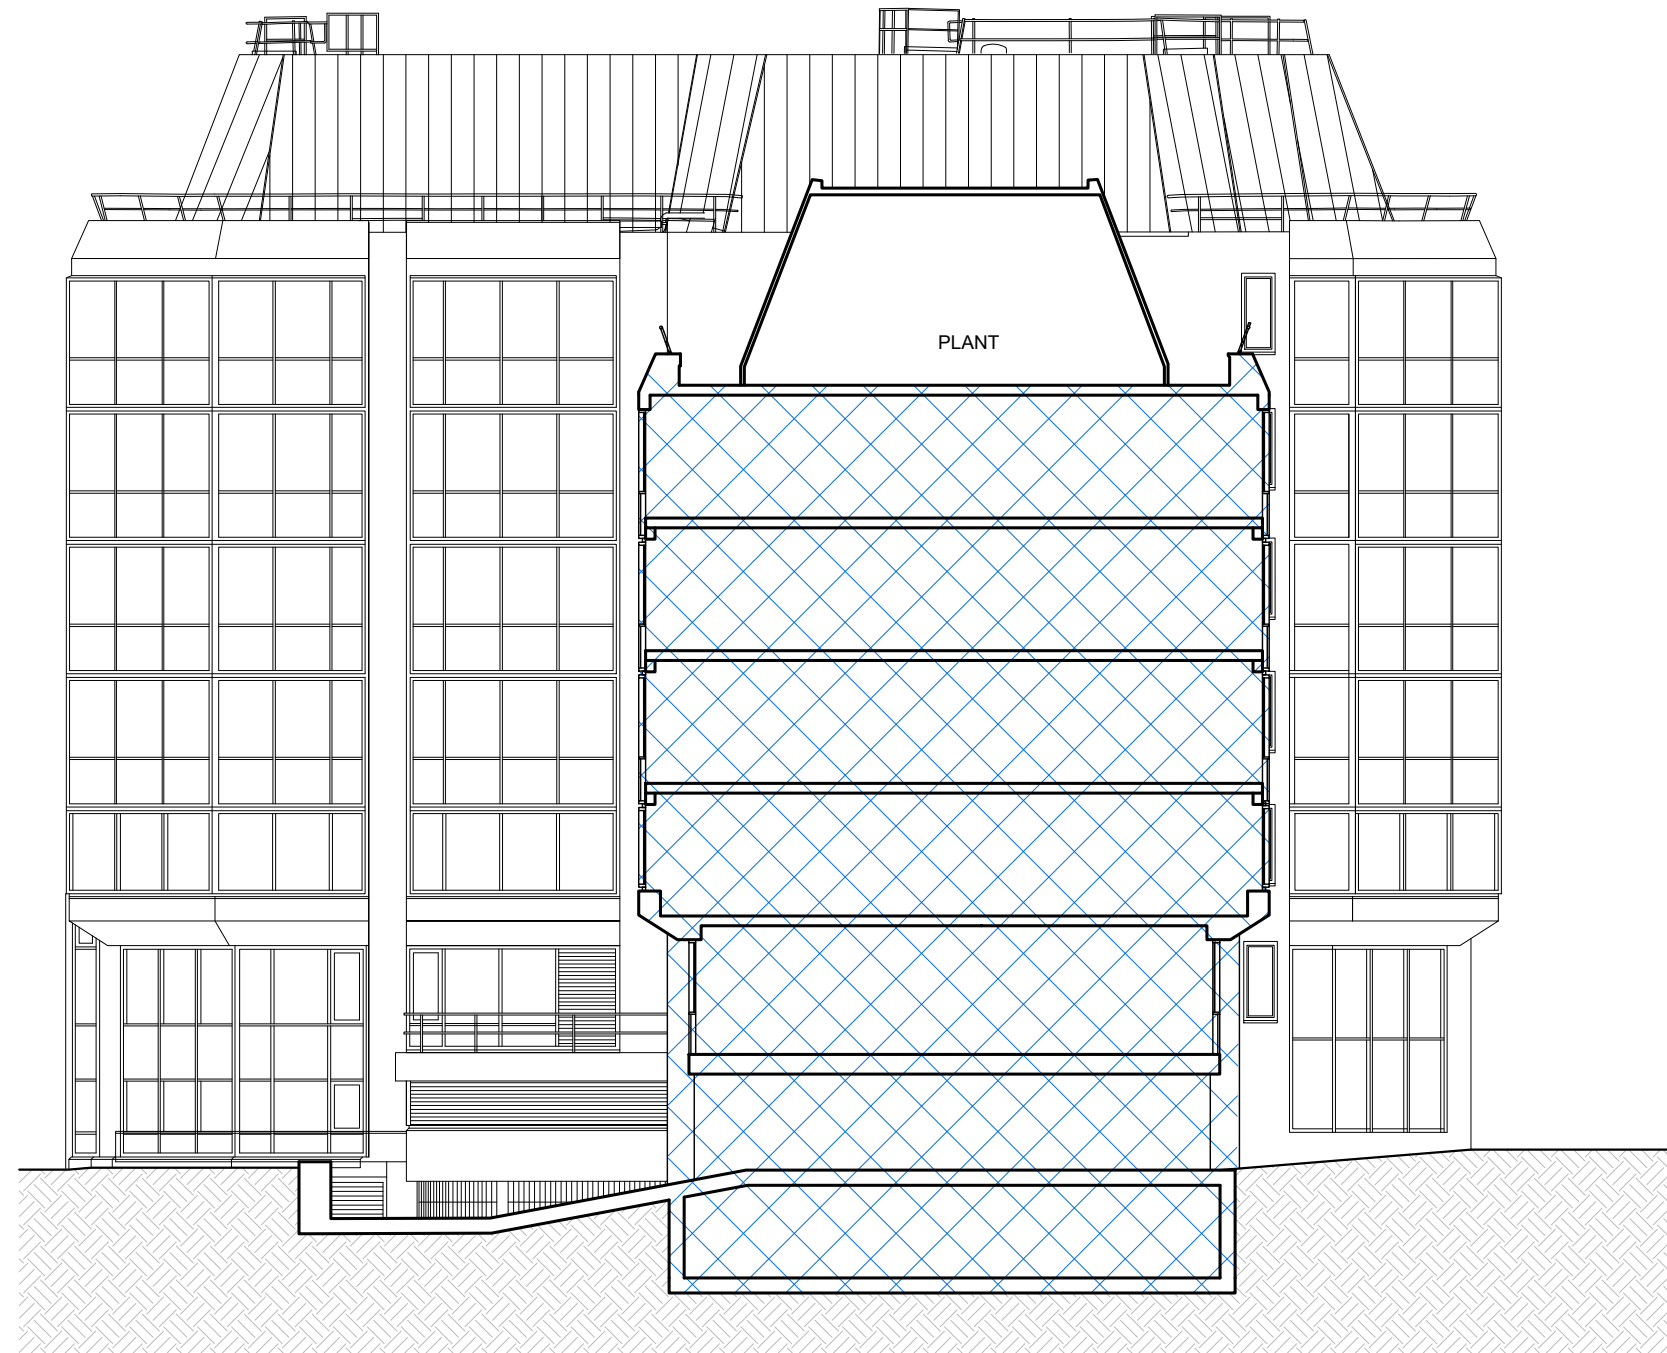


EXISTING NORTH ELEVATION (CENTRAL BLOCK)
SCALE 1:200

NOTES

DO NOT SCALE - USE FIGURED DIMENSIONS ONLY.
ALL DIMENSIONS TO BE CHECKED ON SITE PRIOR TO CONSTRUCTION AND ANY DISCREPANCIES TO BE HIGHLIGHTED BY CONTRACTOR.
THIS DRAWING IS TO BE READ IN CONJUNCTION WITH ALL RELEVANT SPECIFICATIONS AND DRAWINGS.
ALL LEVELS ARE TO FINISHED LEVELS UNLESS OTHERWISE INDICATED.

 

OUTSIDE SCOPE OF THIS APPLICATION

 

Drawing Status:	P L A N N I N G	
Revision:	Description:	Date:
P.01	Issued for Information	05.02.26
P L A N N I N G		

SADAarchitecture

P : 26C George Street, St Albans, AL3 4ES
E : letterbox@sada-architecture.com
W : www.sada-architecture.com
T : 01 727 860810

Project: 24-013 Abbey Gardens
Drawing: Existing North&South Elevation (Central Block)
Date: 10.07.2025 drawn by: RN check: CC
Scale: 1:200@A1 drwg no.: 14-252 rev. no.: P.01
© Copyright: This drawing or design may not be reproduced without permission.