




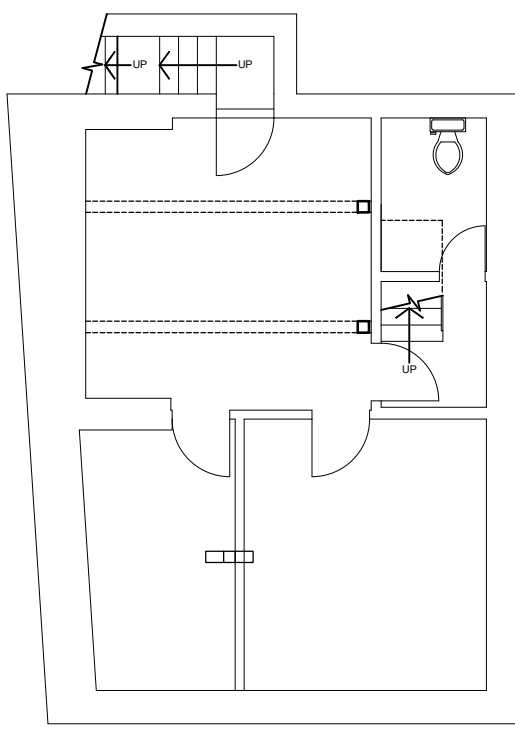


Existing Basement Plan

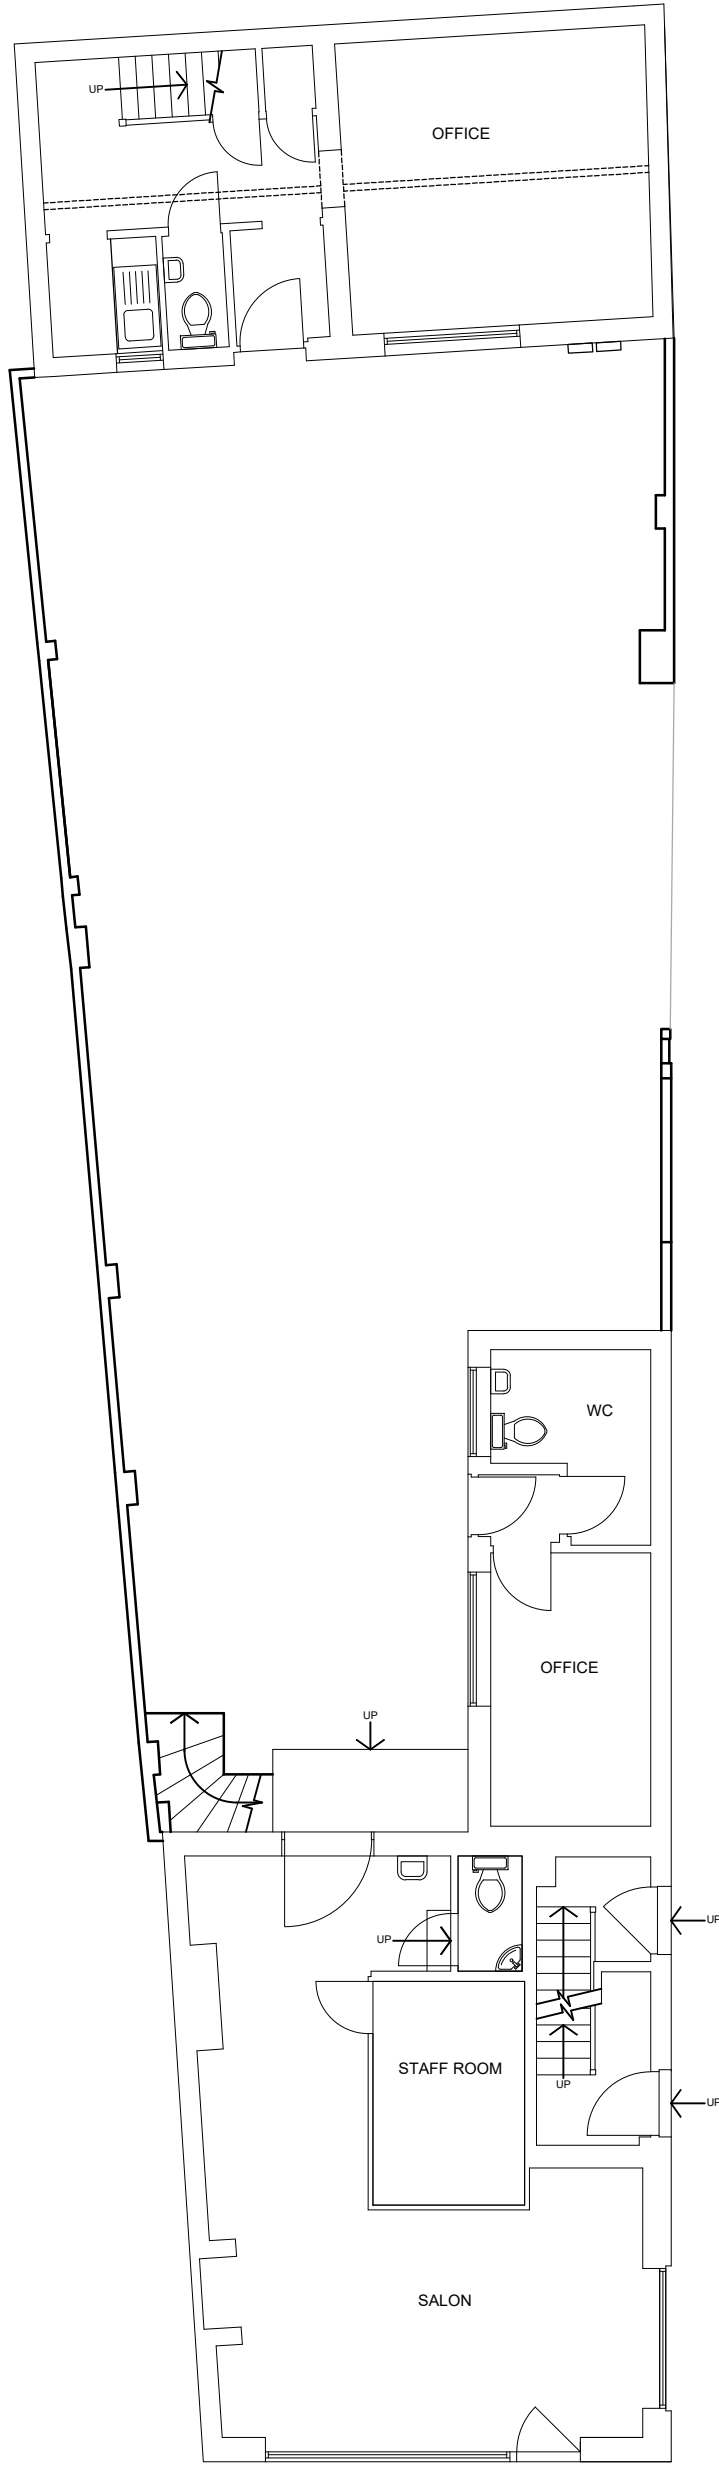


Existing Ground Floor Plan

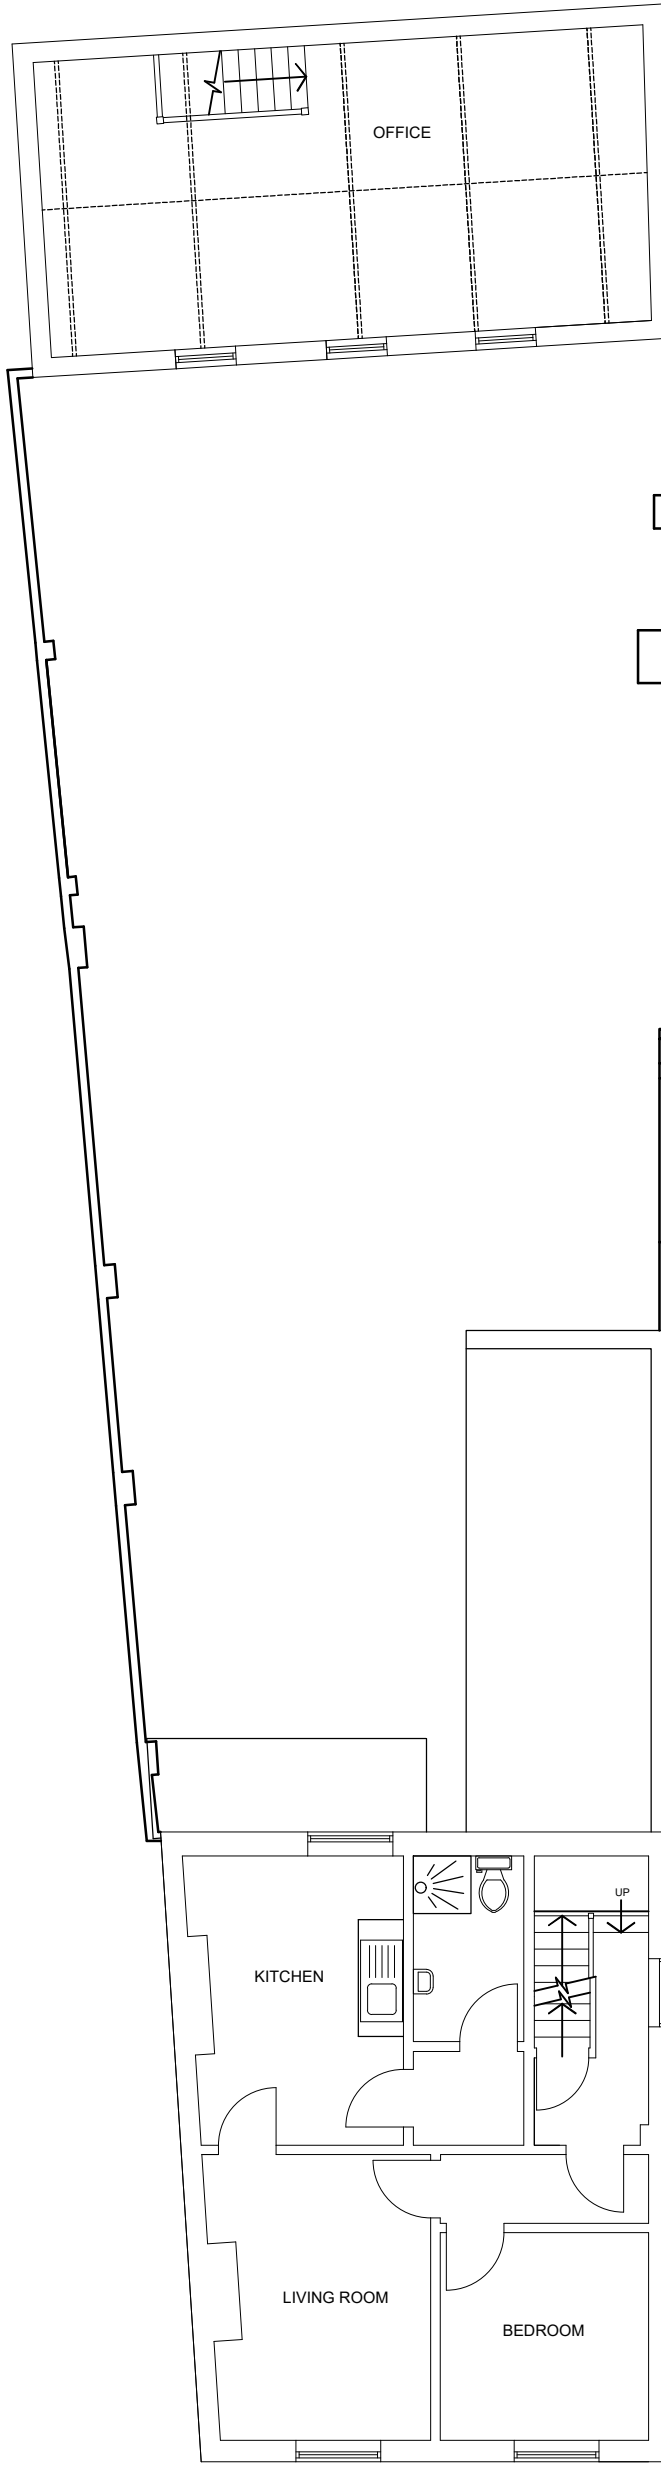


Existing First Floor Plan

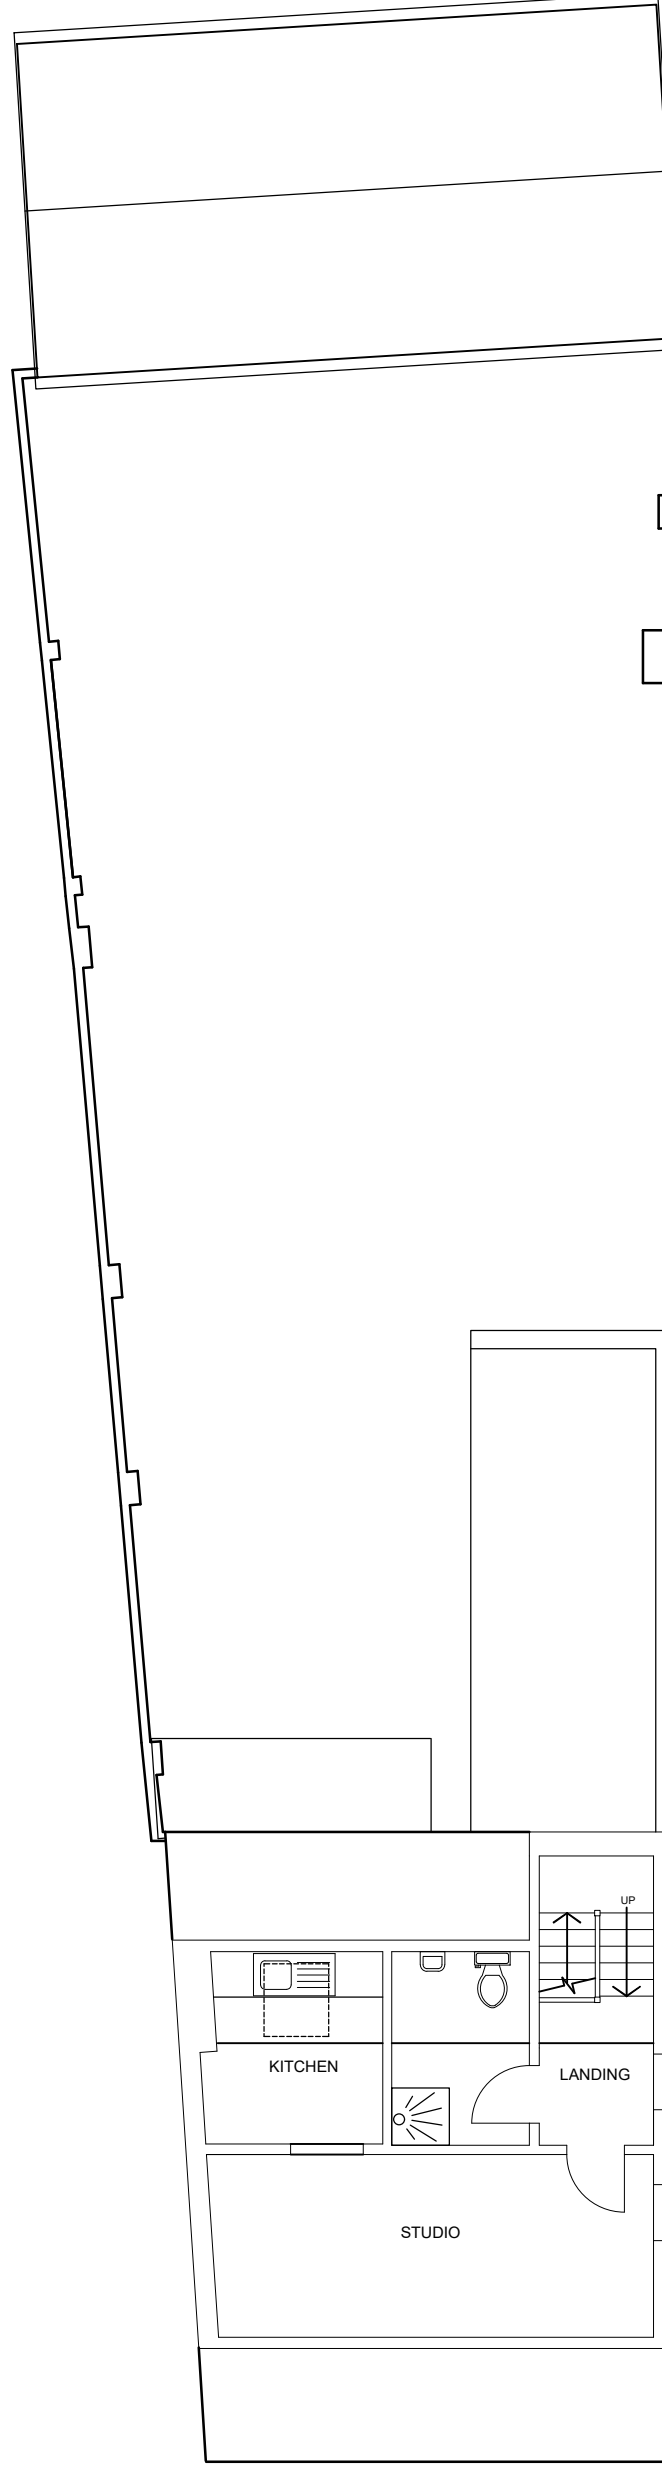

Existing Second Floor Plan

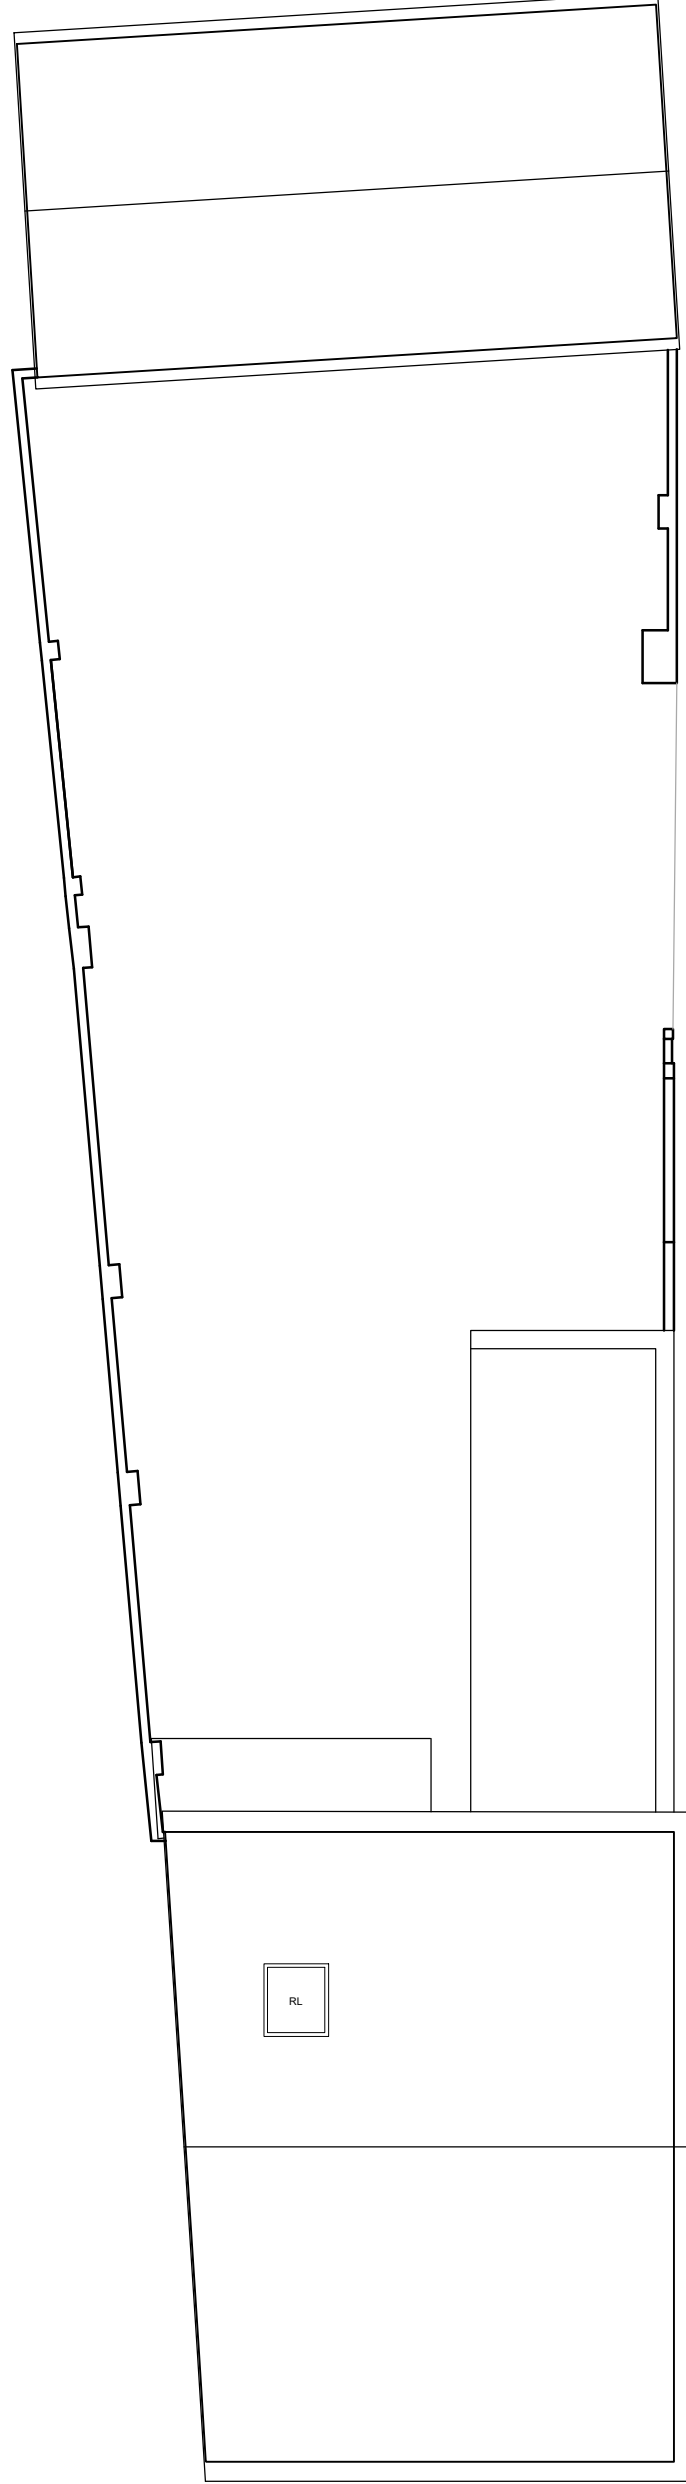

Existing Roof Plan

 

ACCESS
ARCHITECTS LTD

158 Bassett Avenue
Southampton
Hampshire
SO16 7FD

Client	VX KVA	Date	01/2026
Project	640 Oxford Road	Drawn	AS
Title	Existing Plans	Checked	DL
Drawing no.	685/102	Revision	-
Tel: 02380 769736		e-mail: soton@access-architects.co.uk	