




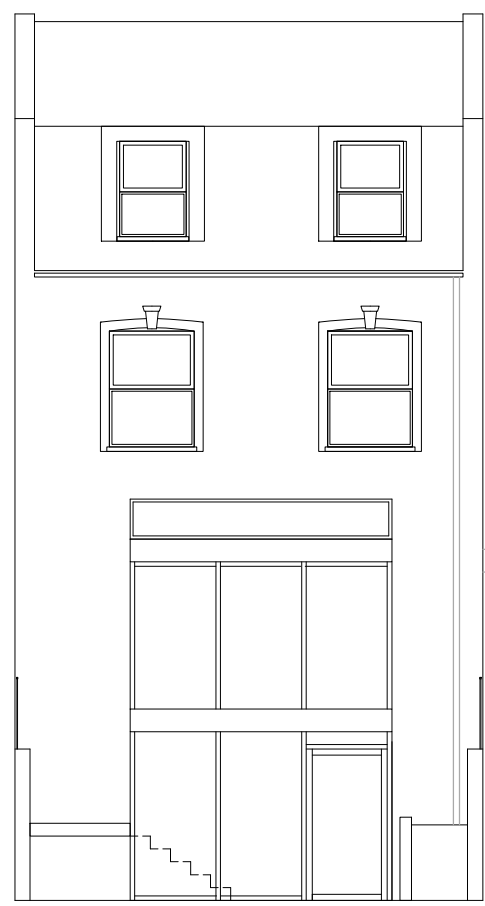


Proposed Front - Section including Basement

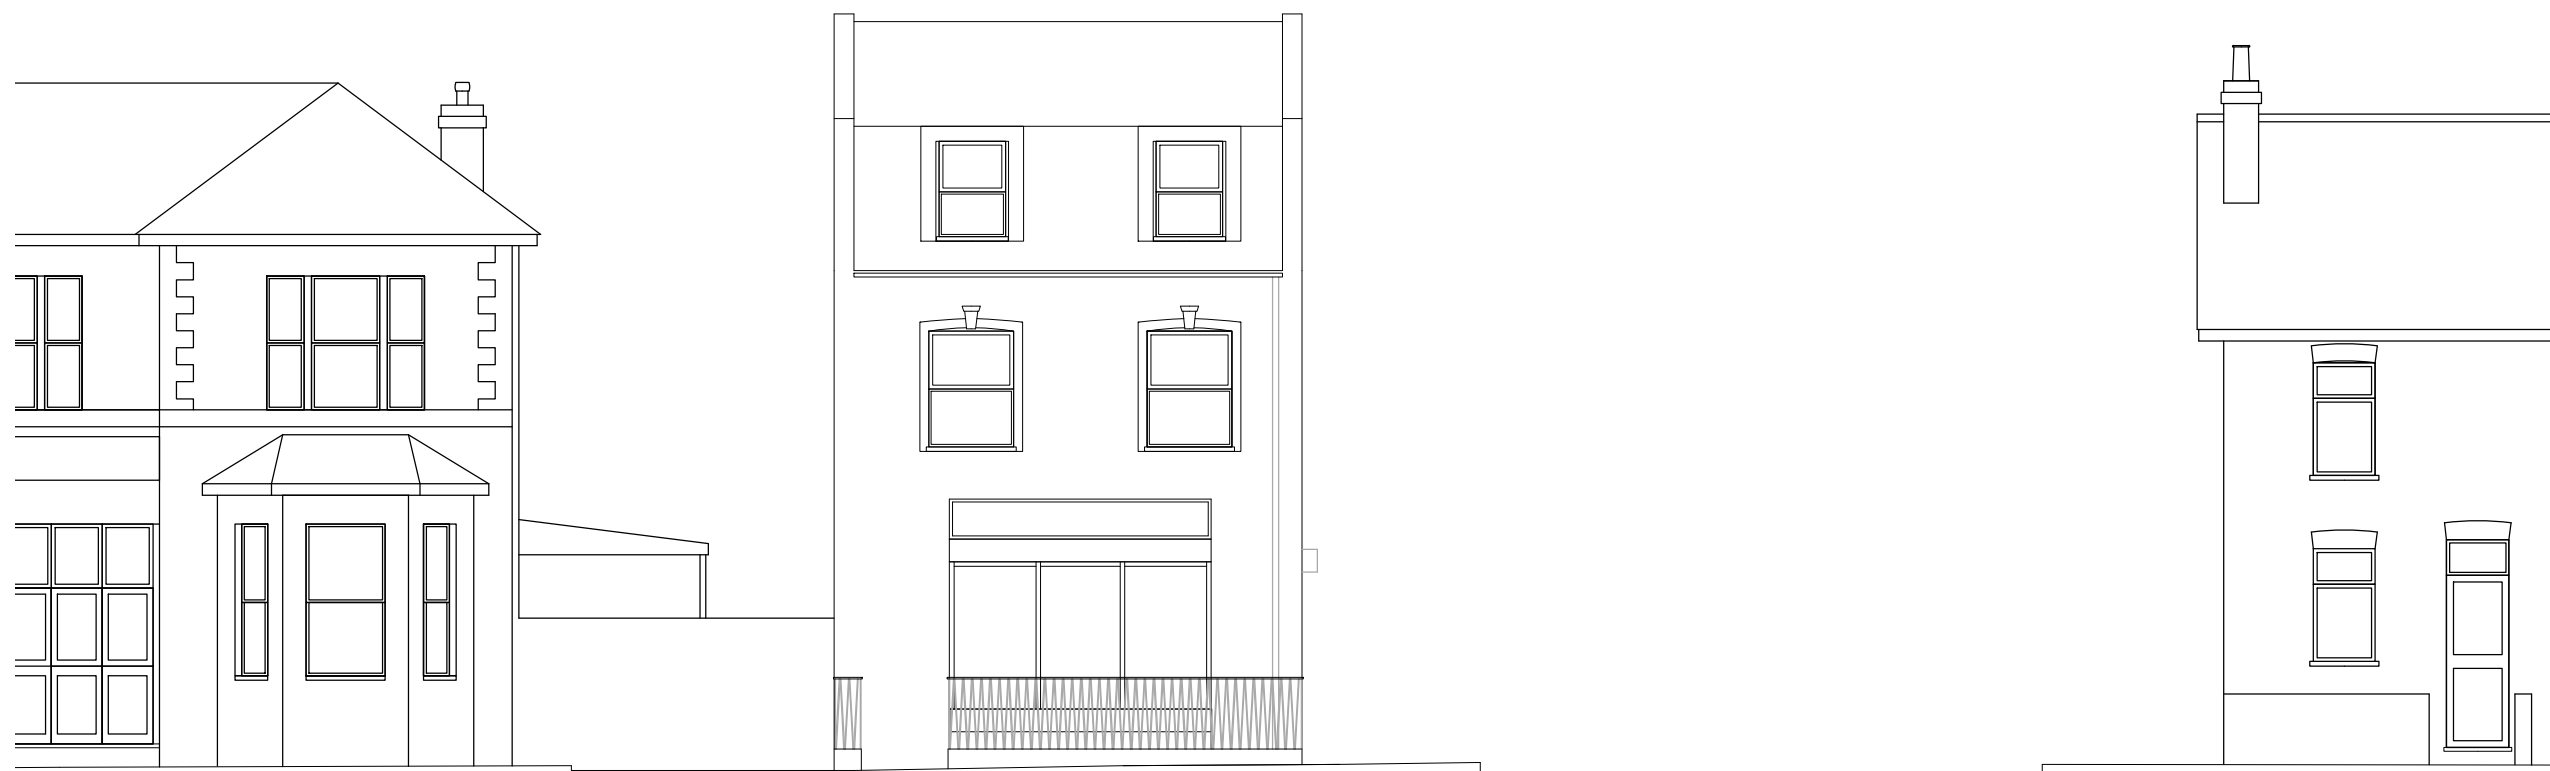


Proposed Front / South Elevation - Oxford Road Street Scene

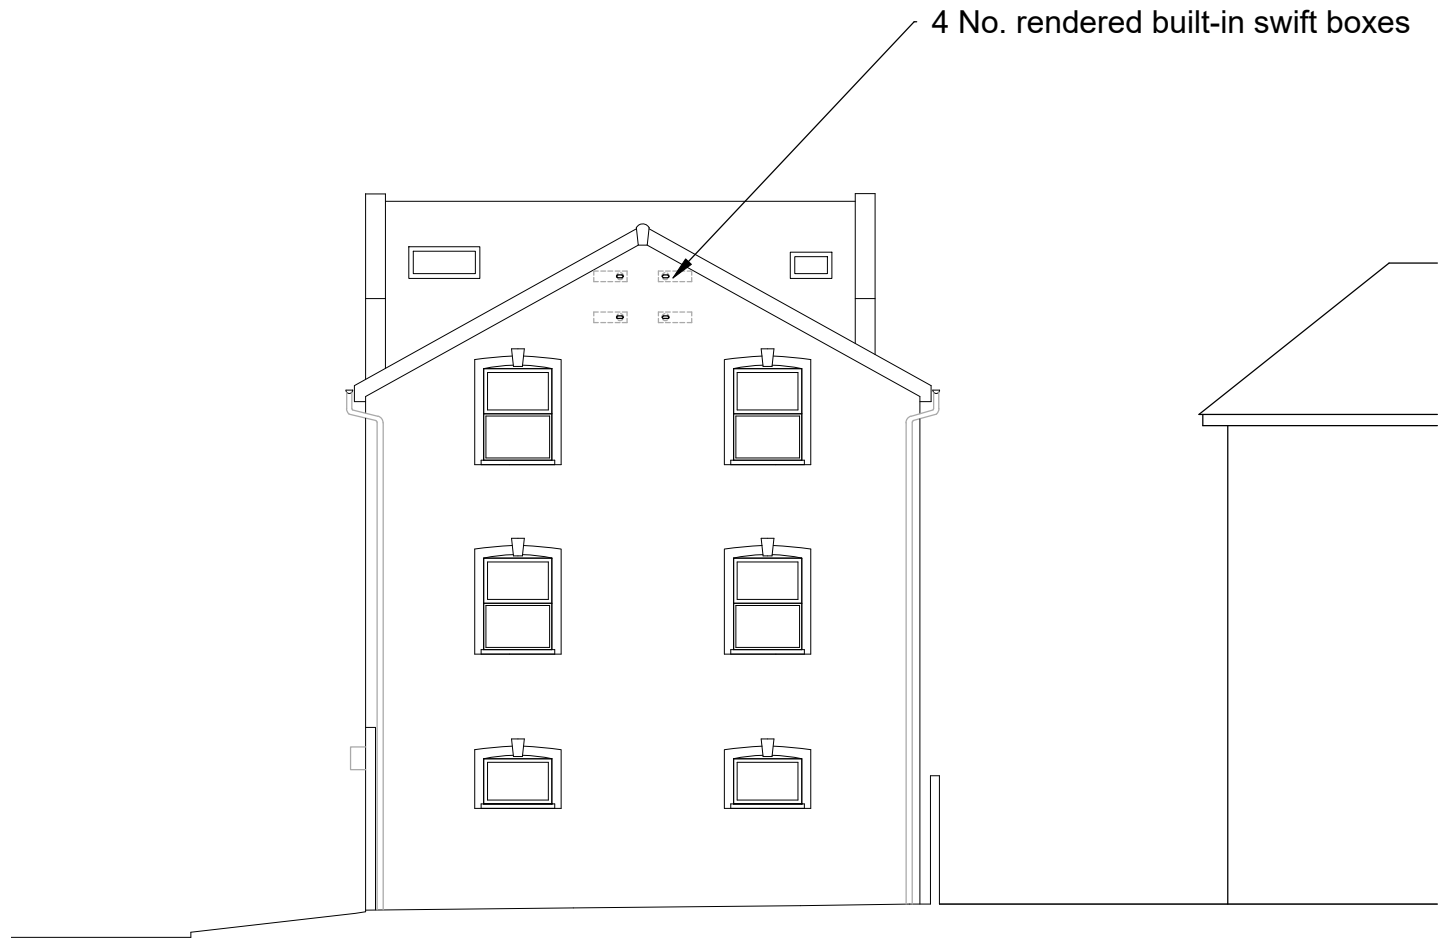


Proposed North / Rear Elevation

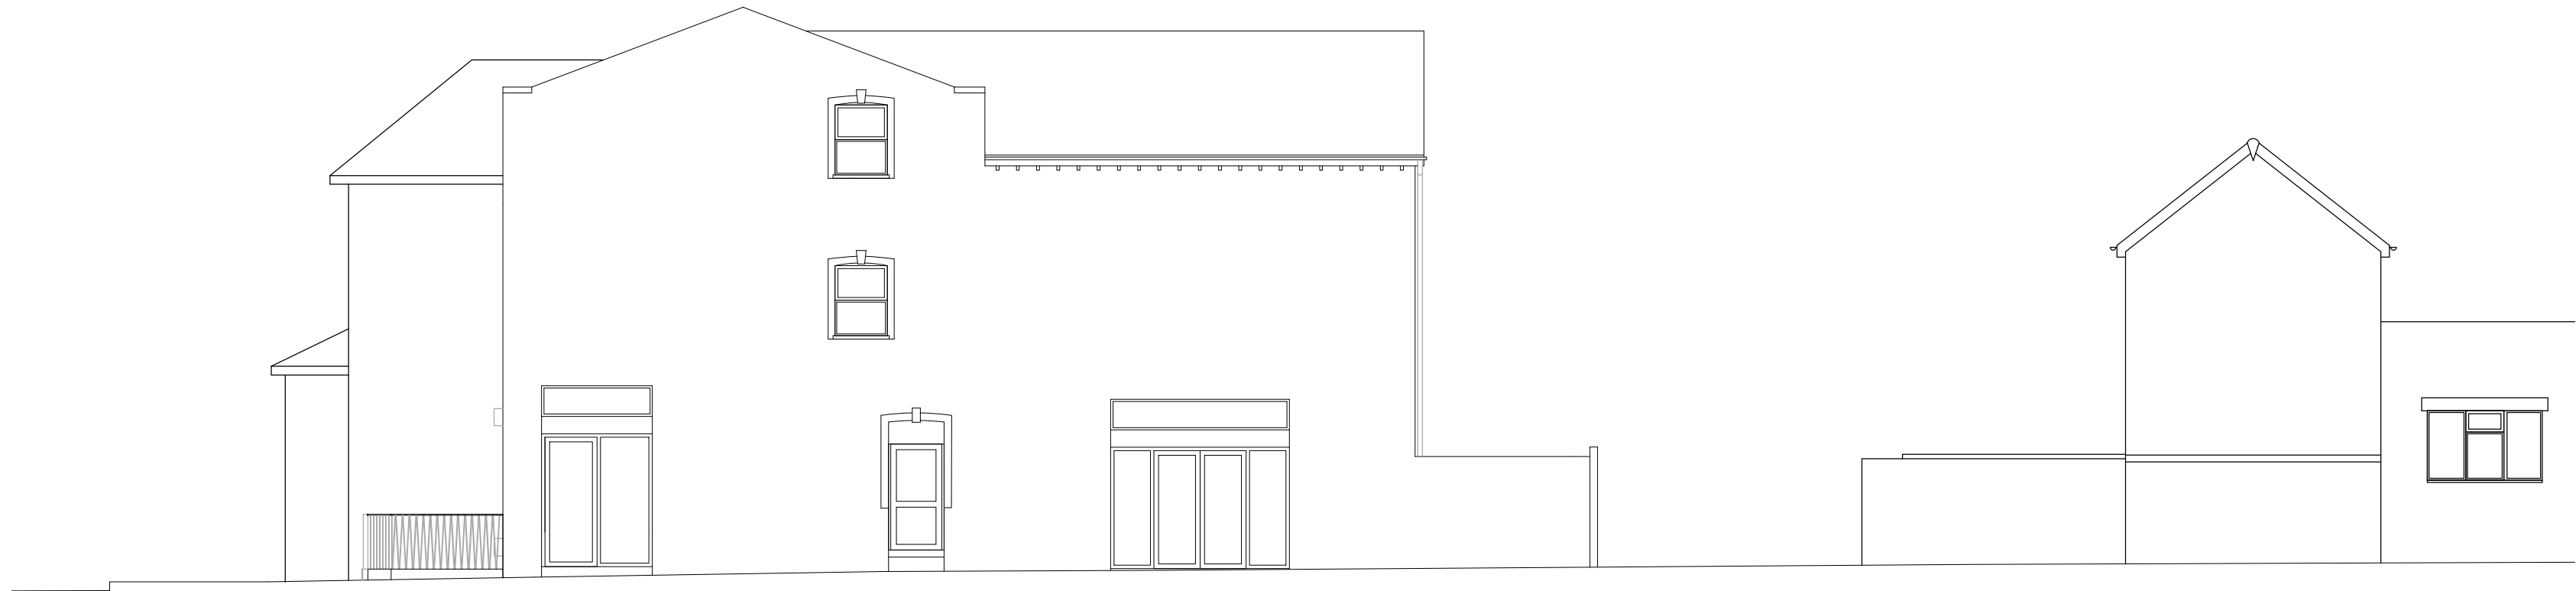

Proposed East Elevation - Alma St. Street Scene

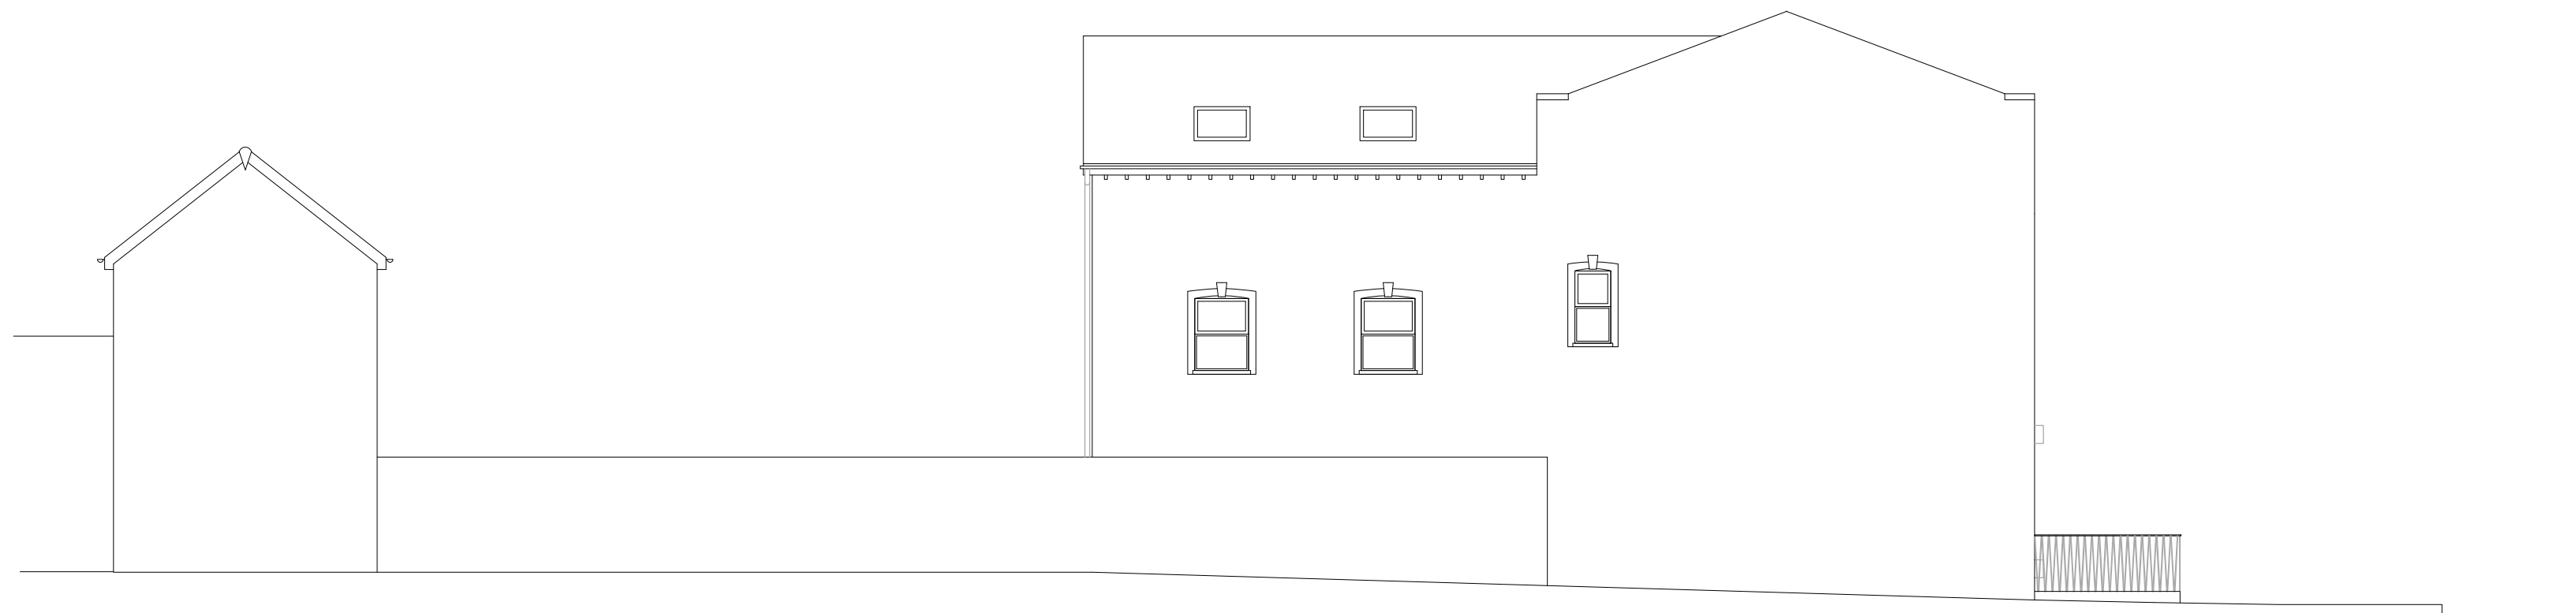

Proposed West Elevation

 

ACCESS ARCHITECTS LTD		158 Bassett Avenue Southampton Hampshire SO16 7FD
Client VX KVA		Date 01/2026
Project 640 Oxford Road		Drawn AS
Title Proposed Elevations		Checked DL
Drawing no. 685/105	Revision -	Scale 1:100@A1
Tel: 02380 769736		e-mail: soton@access-architects.co.uk