




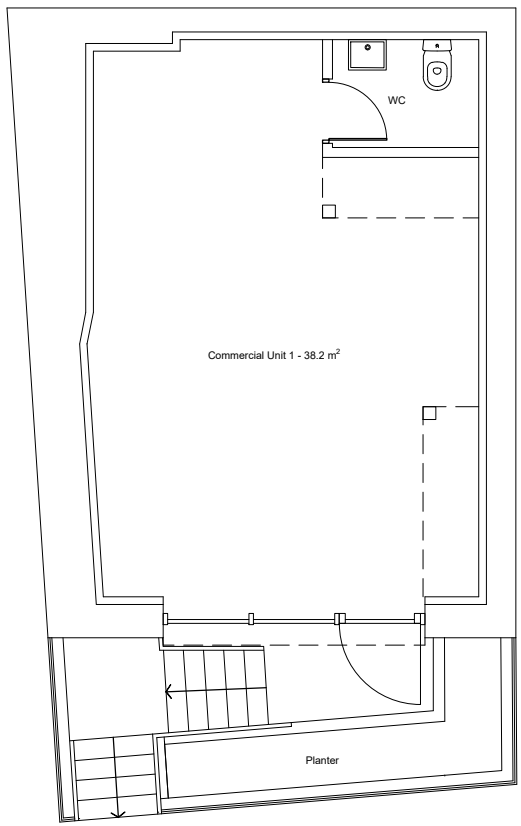


Proposed Basement Plan

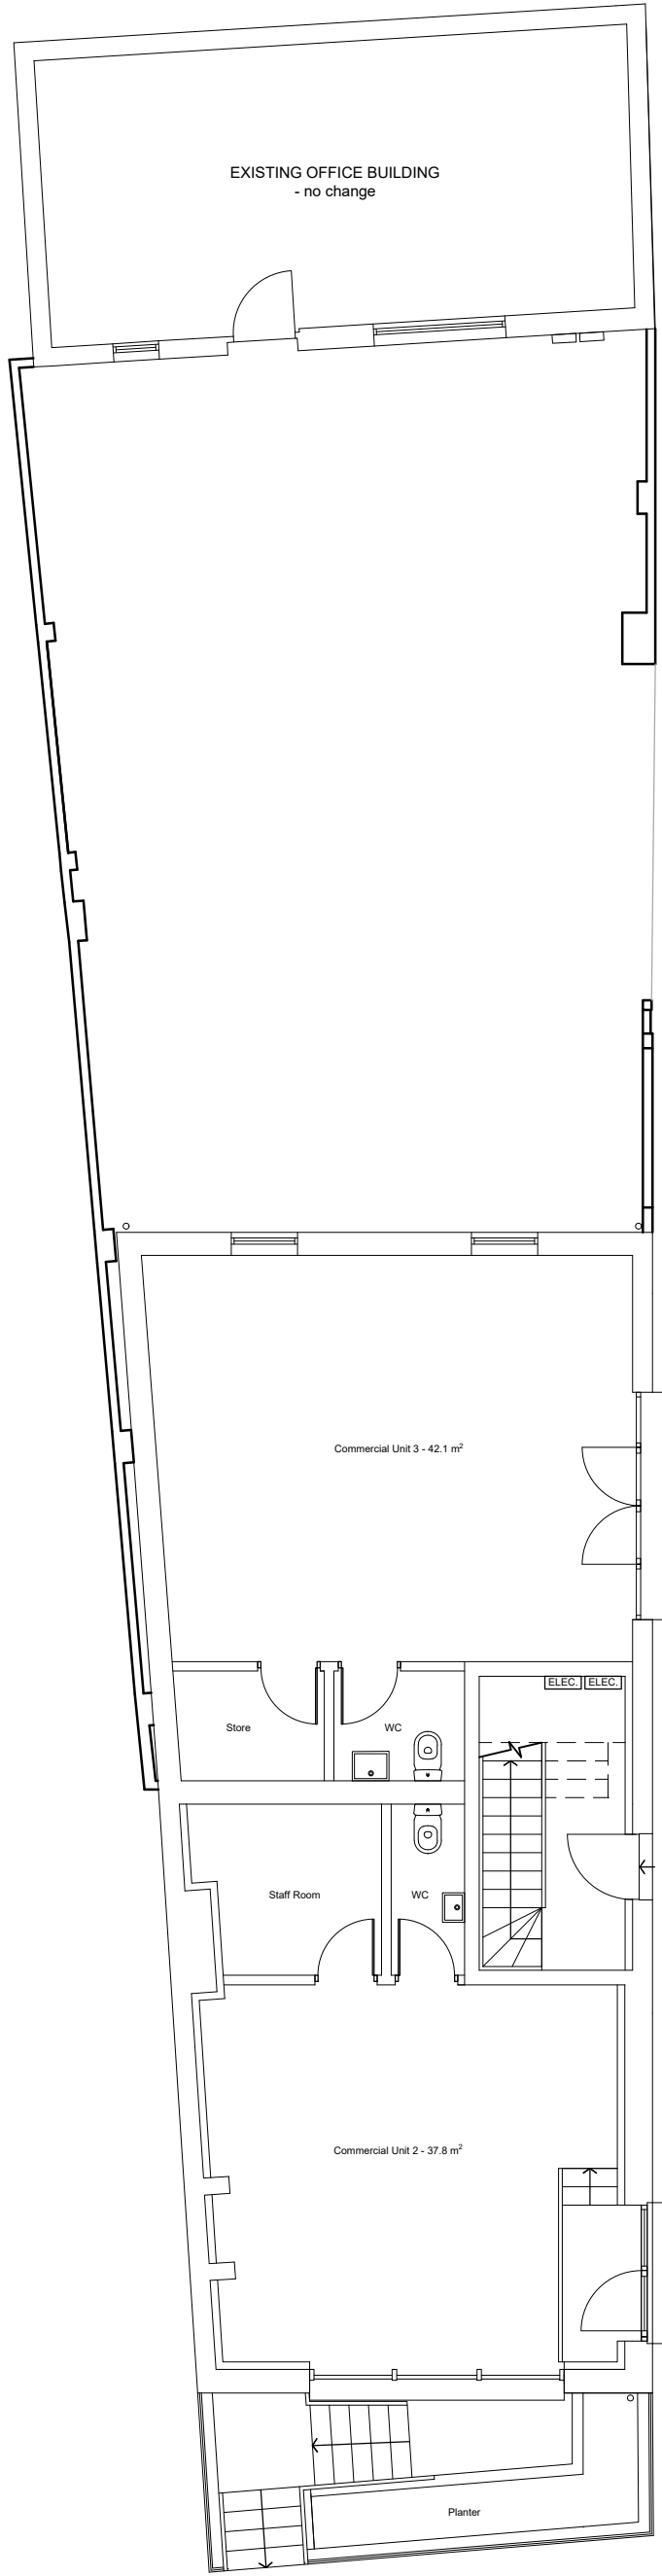


Proposed Ground Floor Plan

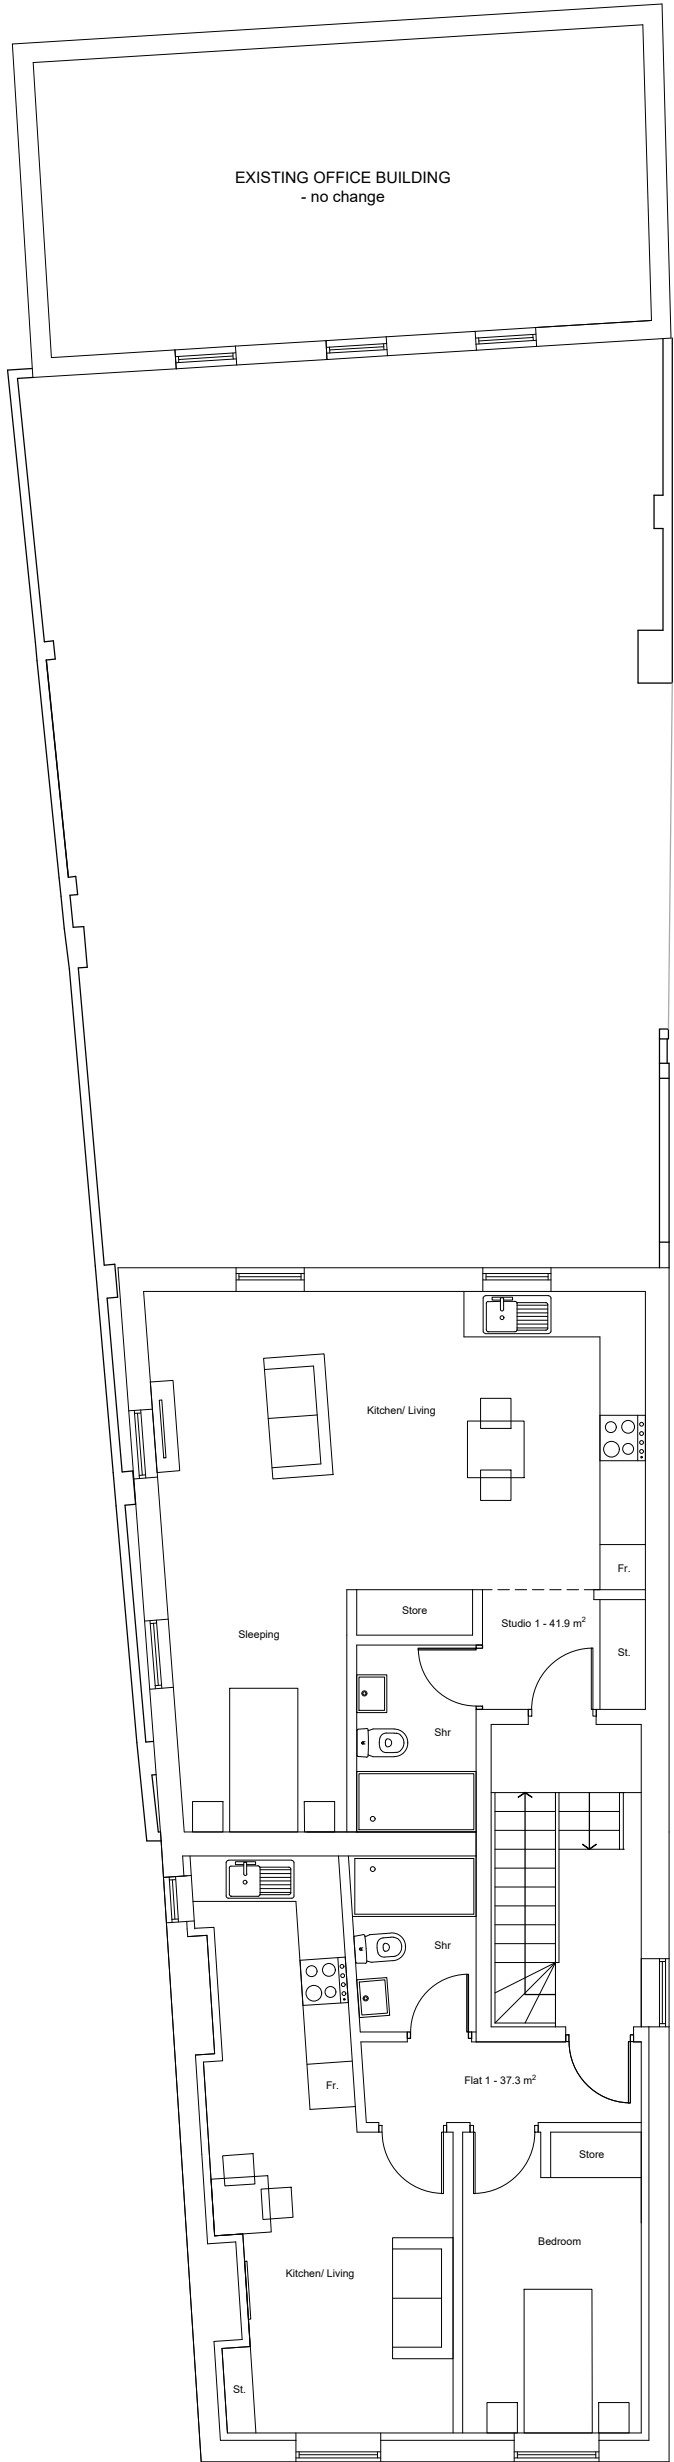



Proposed First Floor Plan

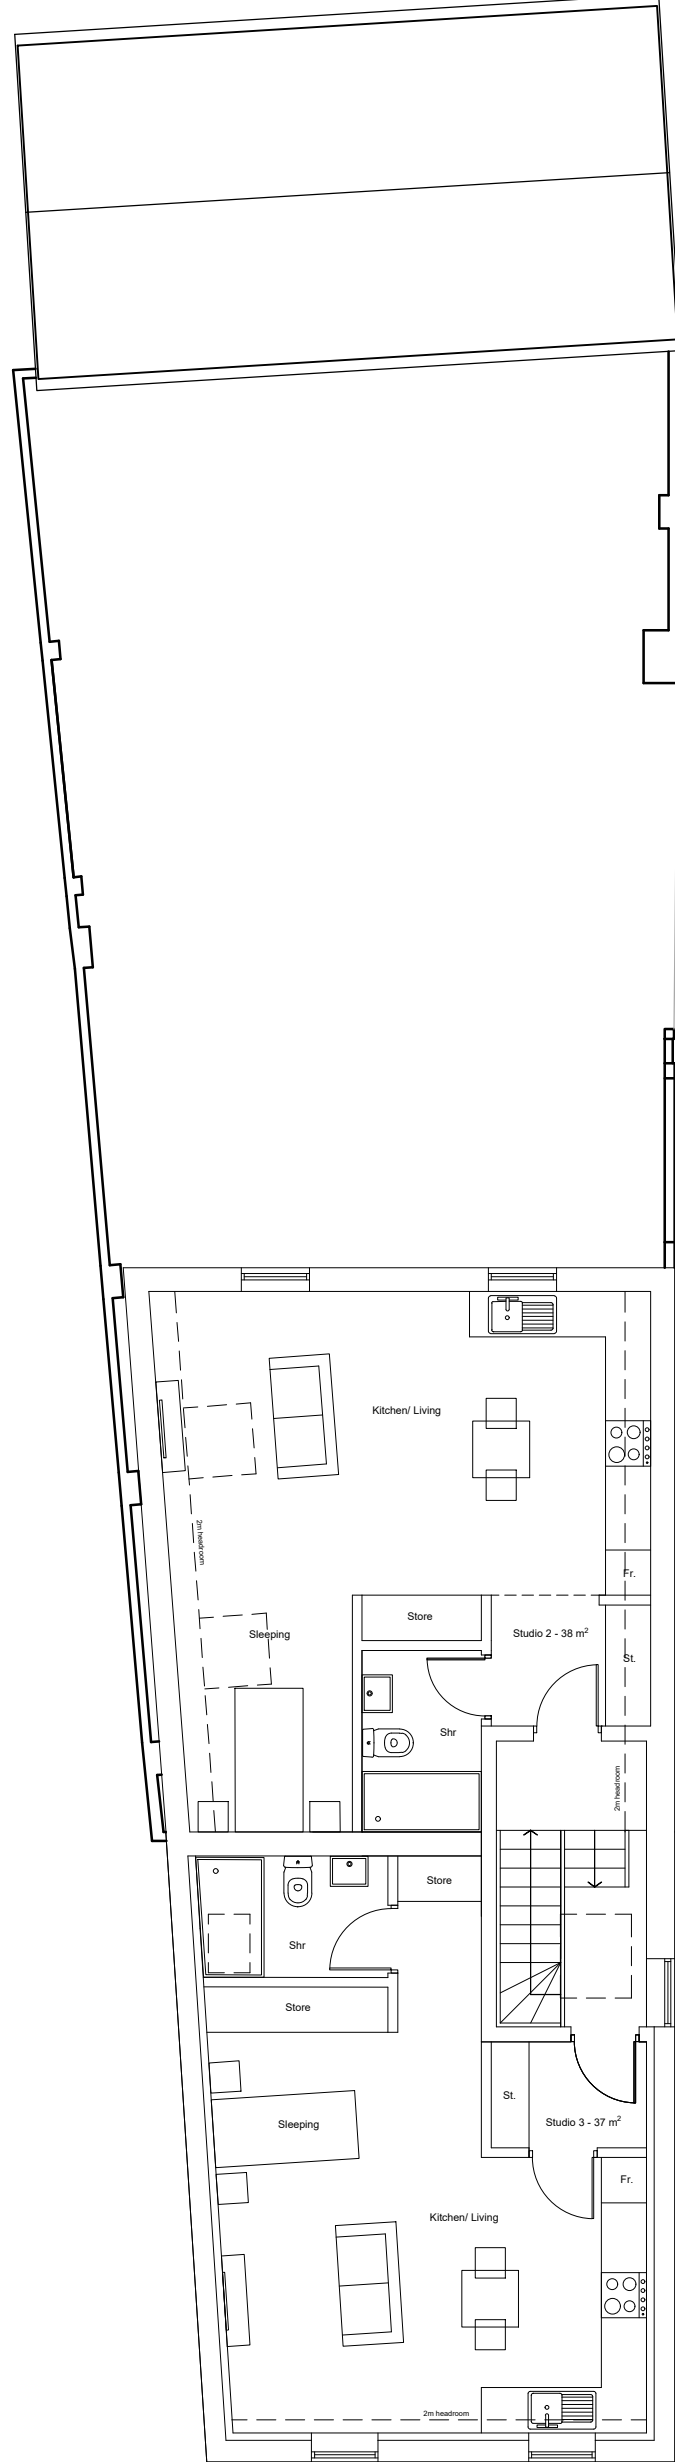

Proposed Second Floor Plan

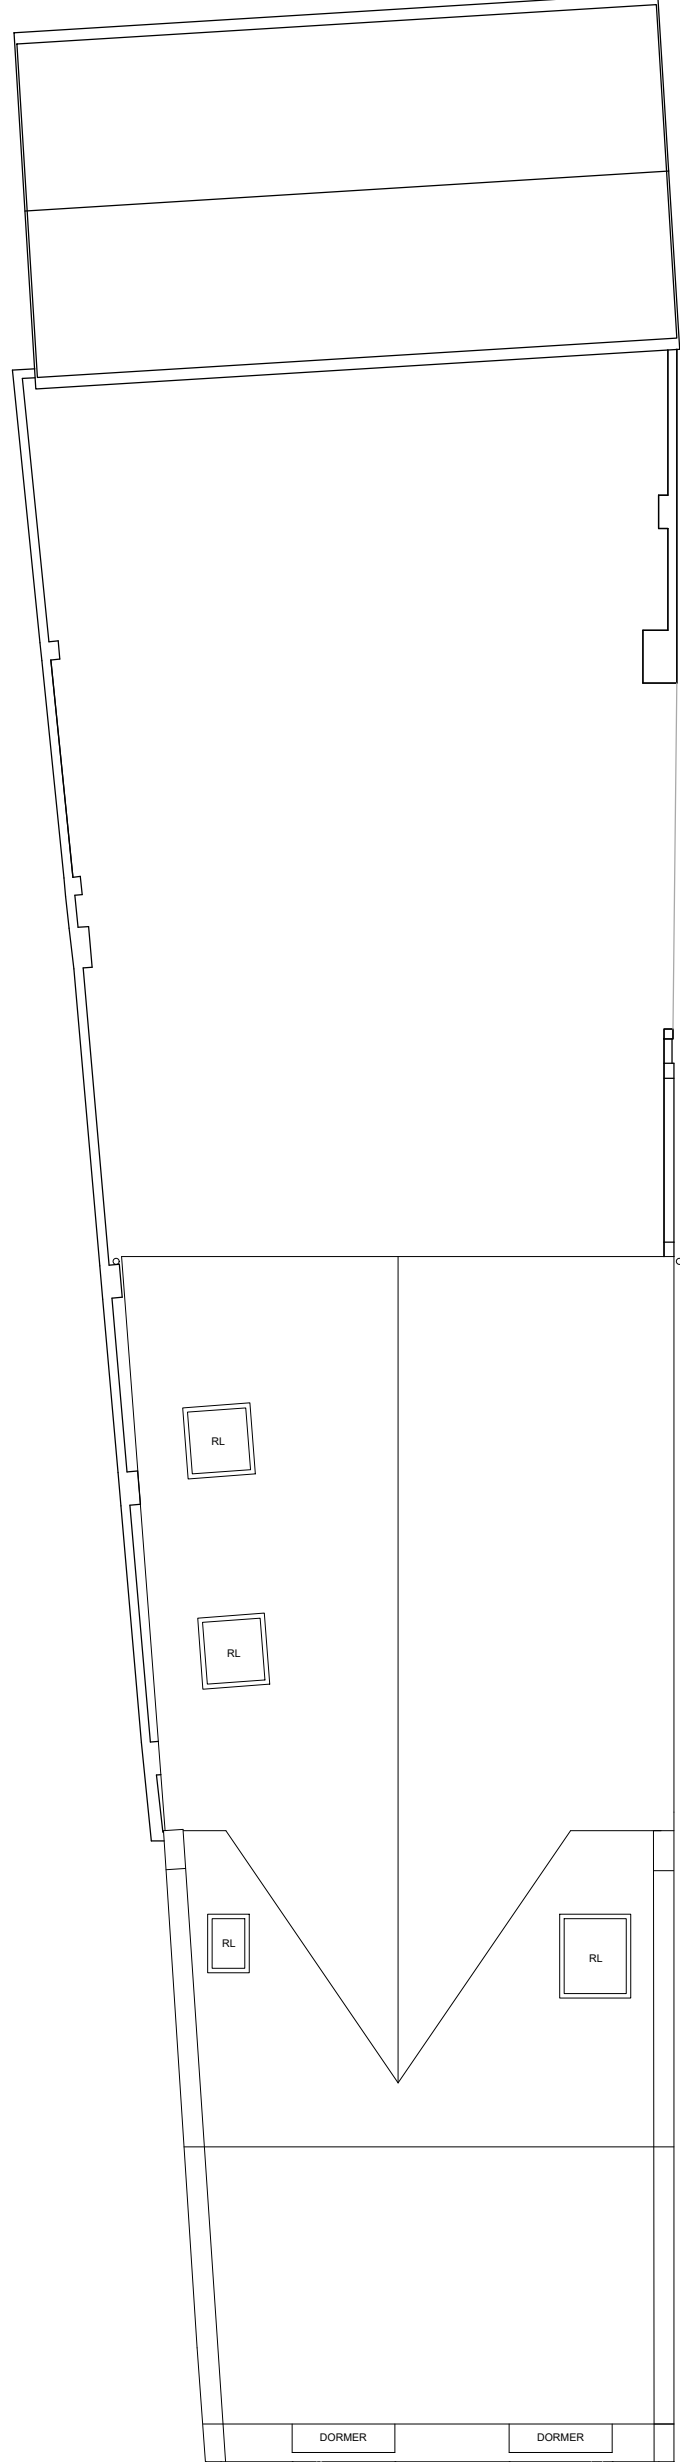

Proposed Roof Plan

  

ACCESS ARCHITECTS LTD		158 Bassett Avenue Southampton Hampshire SO16 7FD
Client VX KVA		Date 01/2026
Project 640 Oxford Road		Drawn AS
Title Proposed Plans		Checked DL
Drawing no. 685/103	Revision -	Scale 1:100@A1
Tel: 02380 769736		e-mail: soton@access-architects.co.uk