


London Road

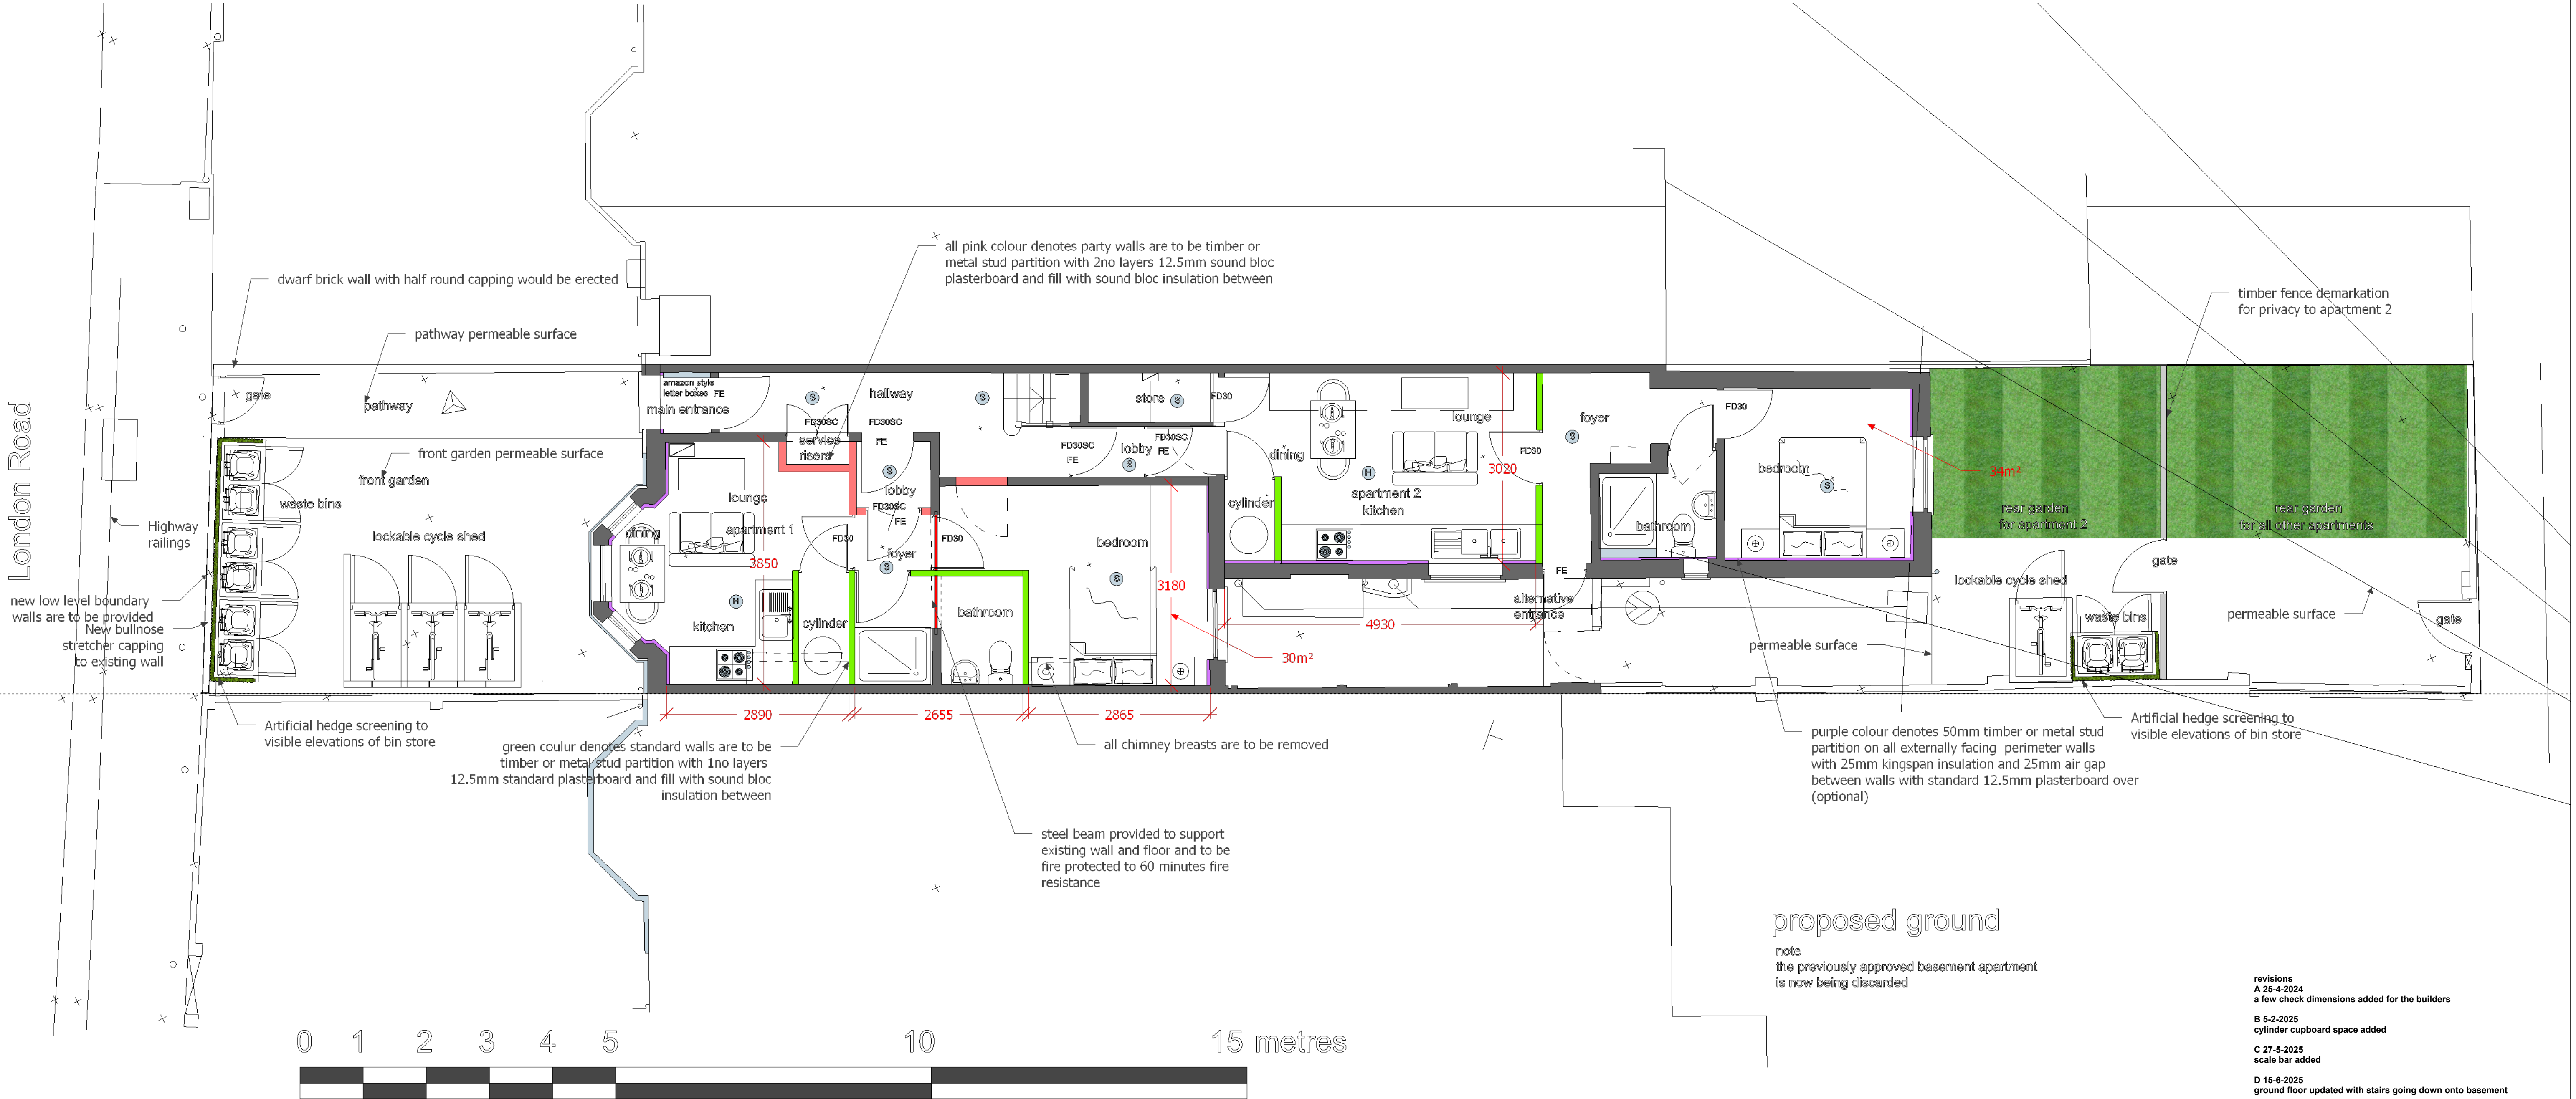

- revisions
- A 25-4-2024
a few check dimensions added for the builders
- B 5-2-2025
cylinder cupboard space added
- C 27-5-2025
scale bar added
- D 15-6-2025
ground floor updated with stairs going down onto basement
- E 13-2-2026
bins updated with artificial planting surround, permeable block pavings added, the rear reconfigured so garden dedicated to apartment 2 and remaining gardens for other apartments
- F 14-2-2026
rear strair to basement omitted, railing removed from new dwarf wall, permeable block pavings replaced with permeable surface

Jade3 Architecture Ltd
Jade3 Architecture Ltd, Studio 12, Silver Street, Wakefield WF1 1UY
Telephone 01535 740097 www.jade3architecture.co.uk

393 London Road
Reading
RG1 3PB

Project No. 2023
Project Title Enquiry 42
proposed ground floor plan

Drawn By	Reviewed By	Scale	Date
MC	MC	1:50 @A1 size	15/2/2024
Drawn No. 122	Reviewed Title	Revision	F

Important Notice
Do not scale off this drawing. Critical dimensions should be checked on site prior to works commencing. Dimensional conflicts should be brought to the company's attention as soon as they become apparent. Failure to do so could render the contractor liable for subsequent losses. Copyright in this drawing and any work executed from this drawing remains the property of Jade3 Architecture Ltd.

© Copyright Jade3 Architecture Ltd.