



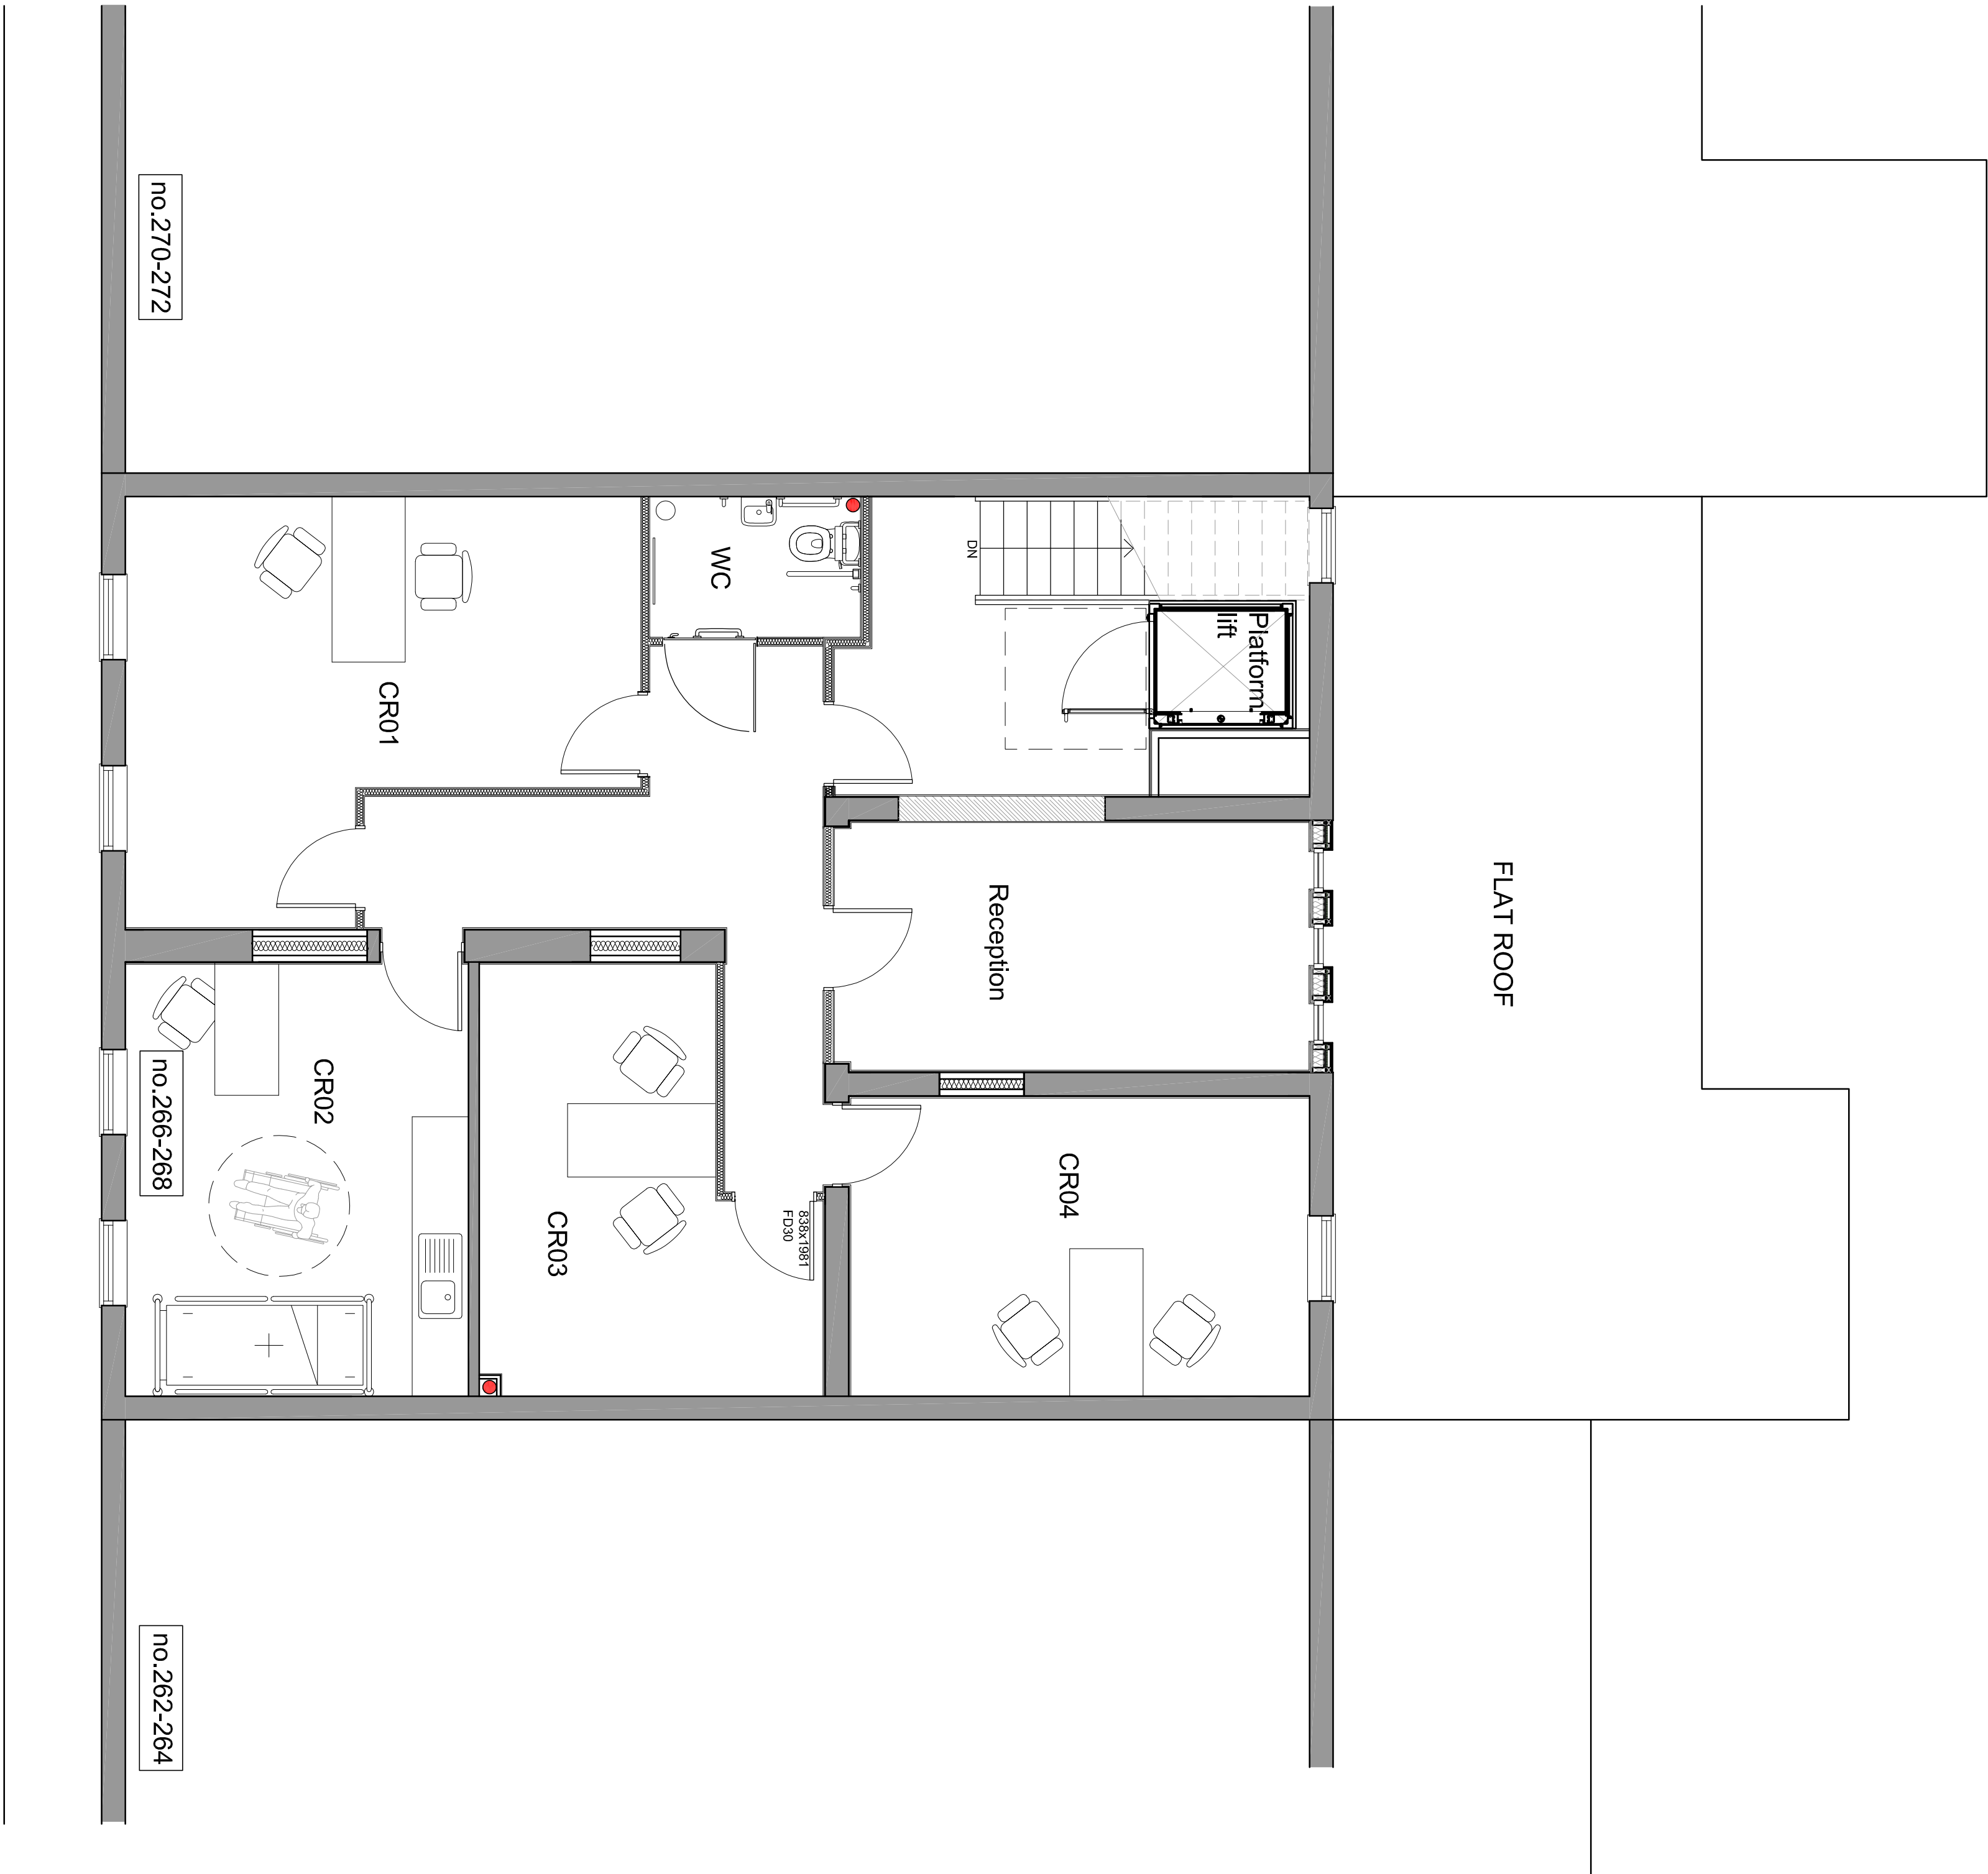

Existing First Floor Plan

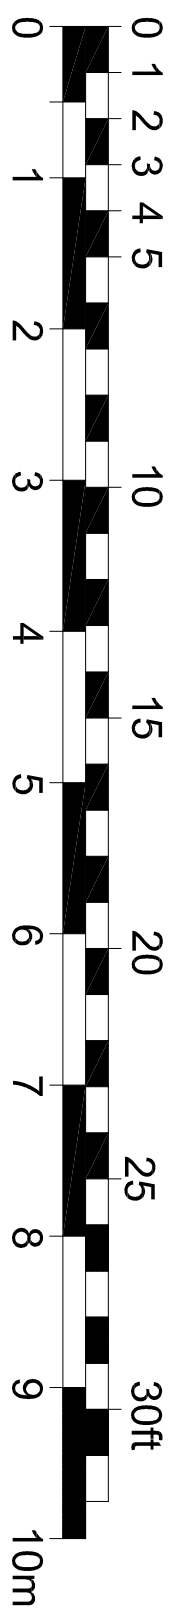

Rev Date Amendment

CLIENT
OXFORD ROAD
PHARMACY
PROJECT
New Takeaway Premises

DRAWING
Existing First Floor Plan

CHECKED
MM

DRAWN
EV

X-REF(S)
WD01

PLOT STYLE
brox.ctb

DATE
June 2022

SCALE
1:50 @ A1
1:100 @ A3

DRAWING NUMBER

5270-PL101

BROCKLEHURST ARCHITECTS LIMITED
15 High Street, West Wycombe
Buckinghamshire HP14 3AE
01494 521621
www.brocklehurst.com