



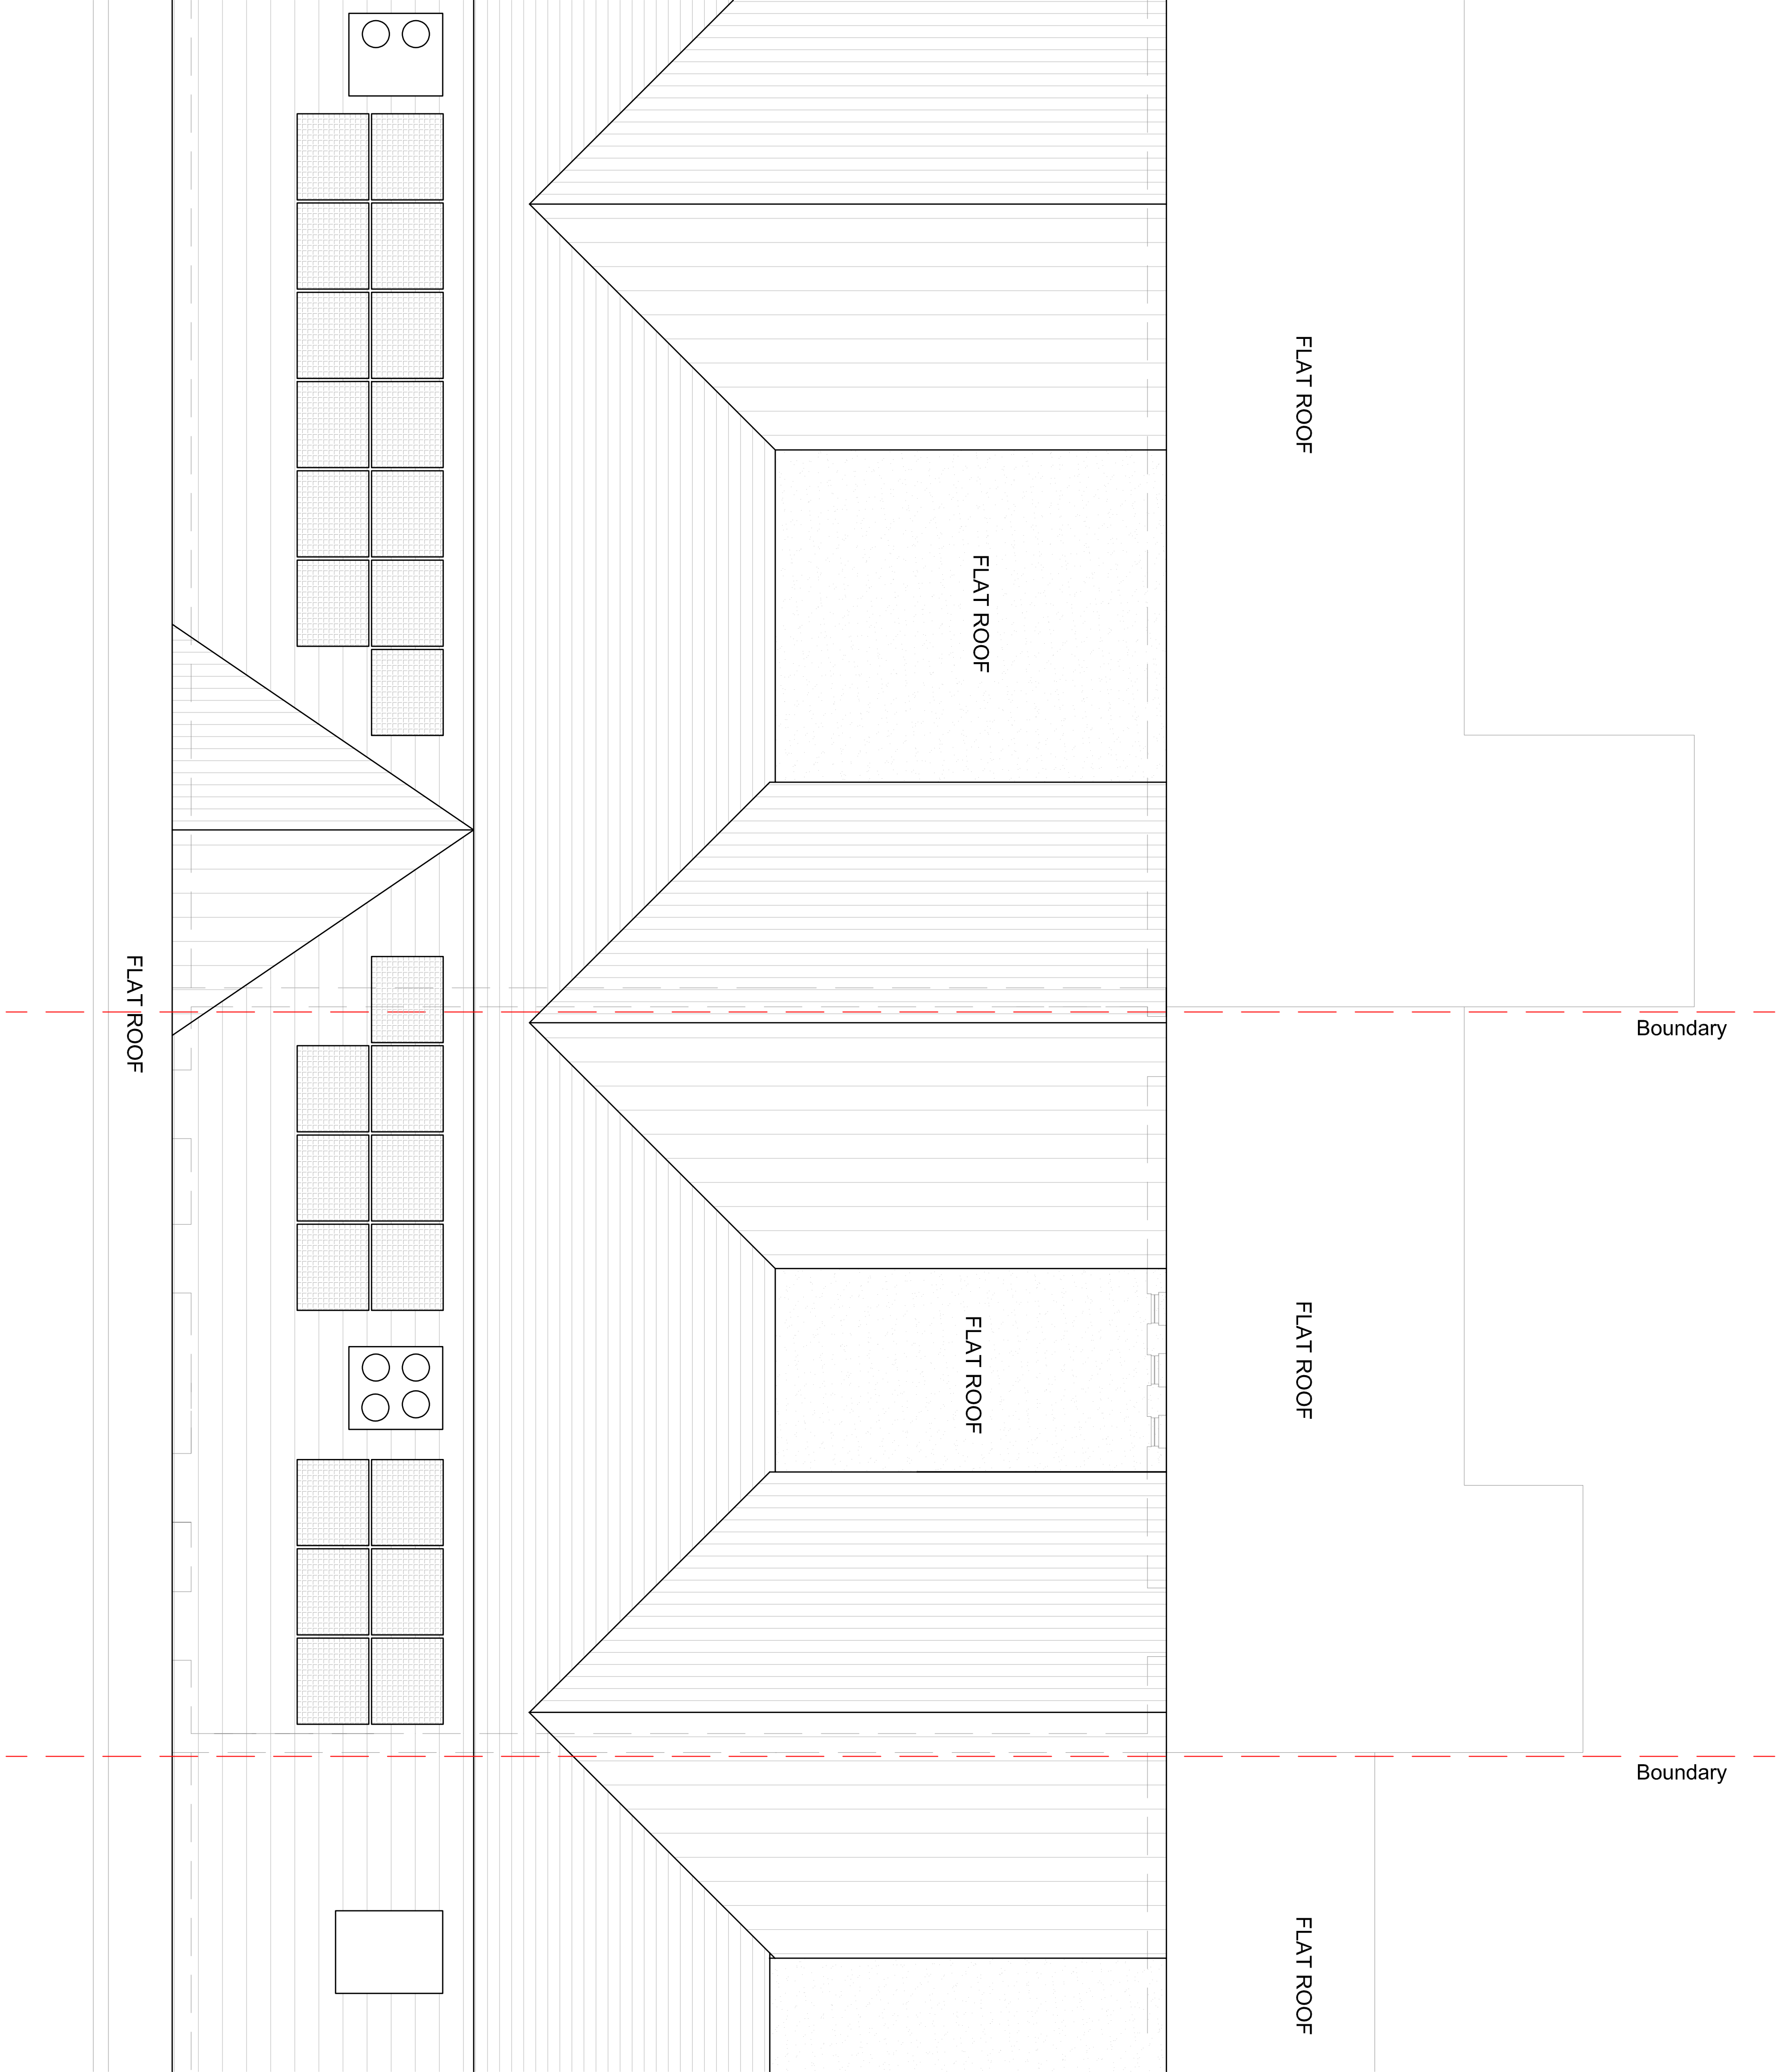

Existing First Floor Plan

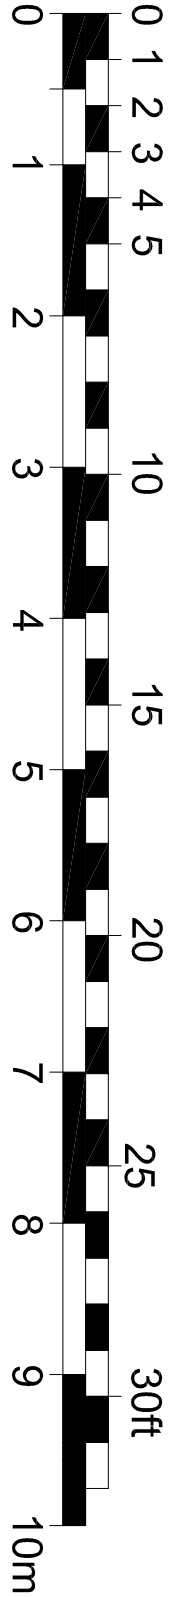

Rev Date Amendment

CLIENT
OXFORD ROAD
PHARMACY
PROJECT
New Takeaway Premises

DRAWING
Existing Roof Plan

CHECKED
MM
DRAWN
EV
X-REF(S)
WD01
PLOT STYLE
brox.ctb
DATE
June 2022
SCALE
1:50 @ A1
1:100 @ A3
DRAWING NUMBER

5270-PL102

BROCKLEHURST ARCHITECTS LIMITED
15 High Street, West Wycombe
Buckinghamshire HP14 3AE
01494 521621
www.brocklehurst.com