




APPROVED FRONT ELEVATION
(Ref 211335)



PROPOSED RIGHT HAND SIDE ELEVATION



PROPOSED REAR ELEVATION

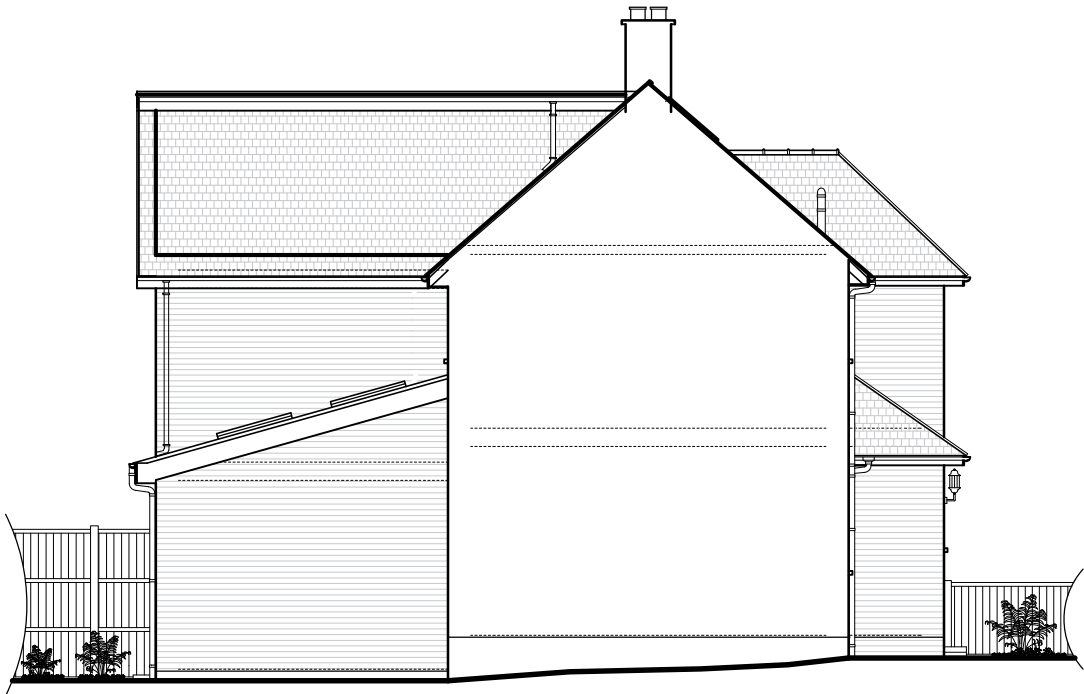

APPROVED LEFT HAND SIDE ELEVATION
(Ref 211335)

Rev	Date	Description	By	Checked
-----	------	-------------	----	---------

JAGO ASSOCIATES

PLANNING CONSULTANTS, STRUCTURAL ENGINEERS
AND BUILDING SURVEYORS
120 Kingspark Business Centre, 152-178 Kingston Road
New Malden, Surrey KT3 3ST
Tel: 020 8241 1879 Email: mail@jagoassociates.co.uk

Project
10 ANGLEFIELD ROAD, READING
Proposed First floor rear extension, roof
extension and dormer facilitating second floor

Drawing Title
PROPOSED FLOOR AND ROOF PLANS

Drawing Date Feb. 2026	Scale 1:100	Paper size A3	Status Planning
Project No. 2259	Drawing No. P10	Revision	Revision Date